


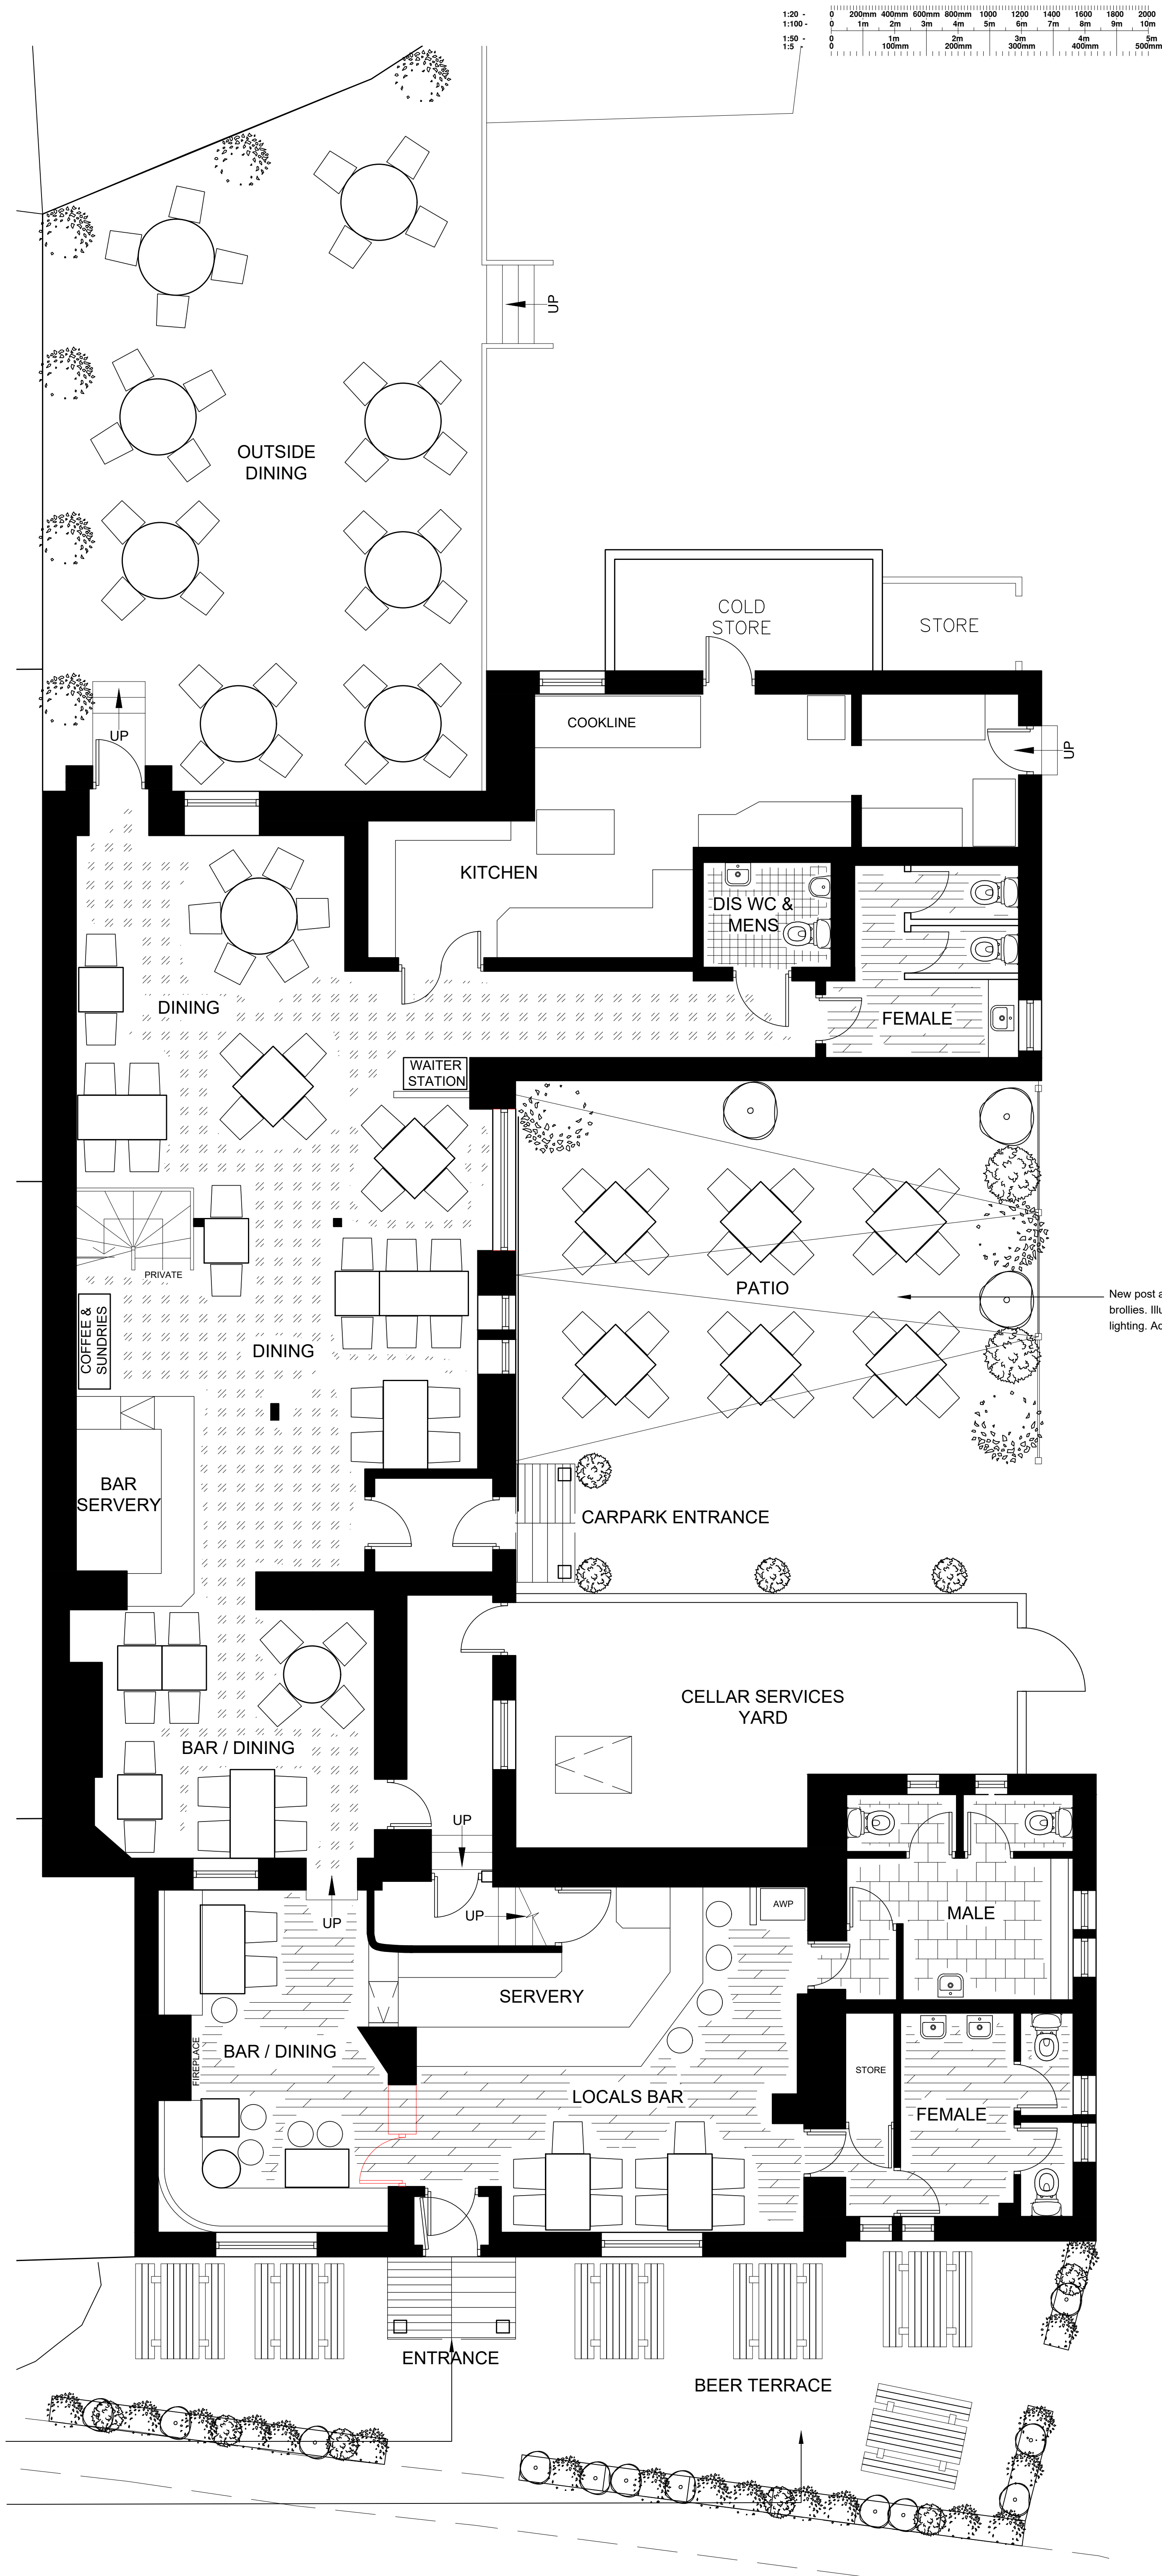

do not scale dimensions from this drawing. if in doubt refer to js design.
this drawing remains the copyright of the js design partnership alone
all materials specified must be used in accordance with the manufacturers
recommendations and all relevant current codes of practice.

rev	date	note
a	28.04.20	annotation amended

COVERS:

INTERNAL COVERS - 72
EXTERNAL COVERS - 80

New post and rope fencing. New furniture and
brollies. Illuminate space with new festoon
lighting. Add new timber planters.

Form new entrance canopy

New timber external furniture with
branded brollies. New timber planters
branded with house name to give
more kerb appeal.

CDM 2015:					
Under the CDM regulations there are no significant design risks.					

the jsdesign partnership
architects and interior designers
Unit 5, Peel House, 2 Taunton Street, Shipley Bradford, B818 3NA.
tel: 01274 533022 email: info@jsdesignpartnership.co.uk
the jsdesign partnership sp is a limited liability partnership registered no 0032011

client					
STAR PUBS AND BARS					
address					
THE FARMERS BOY 44 Marsh Ln Shepley Huddersfield HD8 8AP					
drawing title					
PROPOSED GROUND FLOOR PLAN					
drawing no	rev	date	drawn by	checked	scale @ A1
7724-02	a	21.05.18	LB		1:50