


1:20	0	200mm	400mm	600mm	800mm	1000	1200	1400	1600	1800	2000
1:100	0	1m	2m	3m	4m	5m	6m	7m	8m	9m	10m
1:50	0	1m	2m	3m	4m	5m	6m	7m	8m	9m	10m
1:5	0	100mm	200mm	300mm	400mm	500mm	600mm	700mm	800mm	900mm	1000mm

do not scale dimensions from this drawing. if in doubt refer to js design.
 this drawing remains the copyright of the js design partnership alone
 all materials specified must be used in accordance with the manufacturers
 recommendations and all relevant current codes of practice.


rev	date	note
a	28.04.20	front elevation updated to show canopy on gallows bracket



EXISTING FRONT ELEVATION C-C 1:100@A1

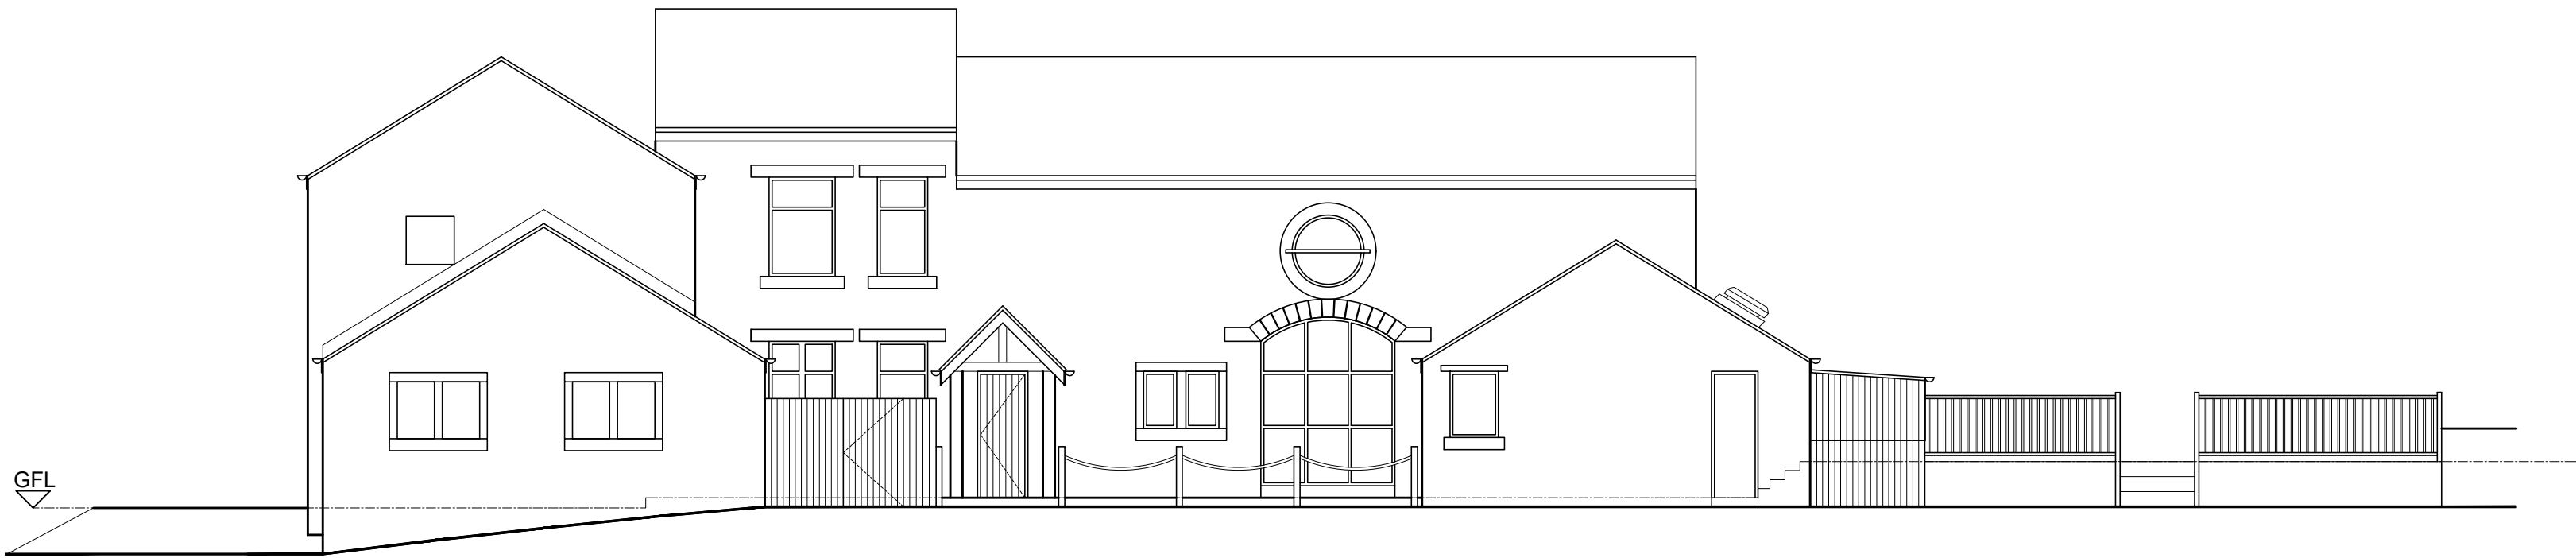


EXISTING SIDE ELEVATION B-B 1:100@A1

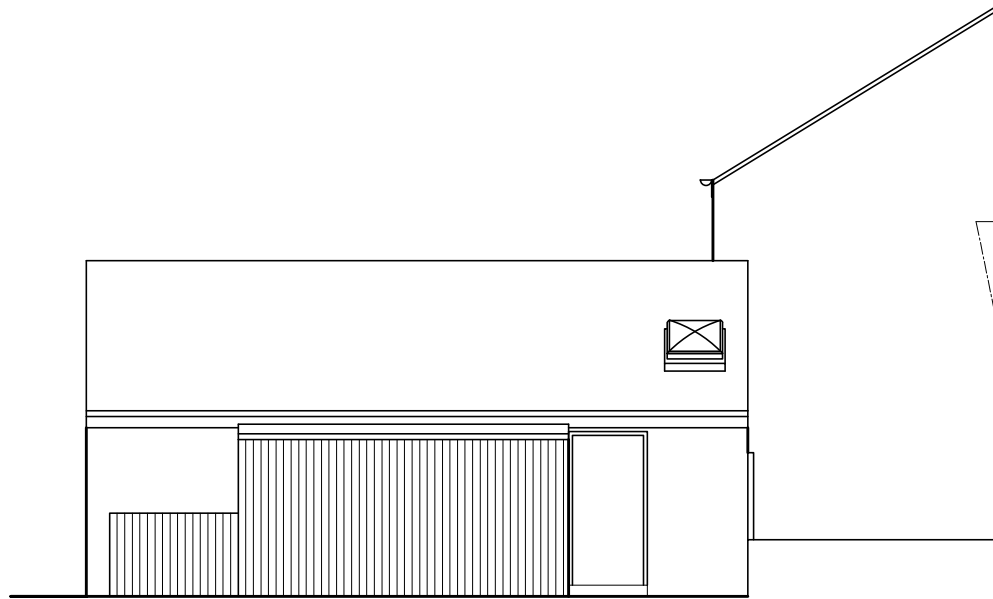


EXISTING REAR ELEVATION A-A 1:100@A1



PROPOSED FRONT ELEVATION C-C 1:100@A1

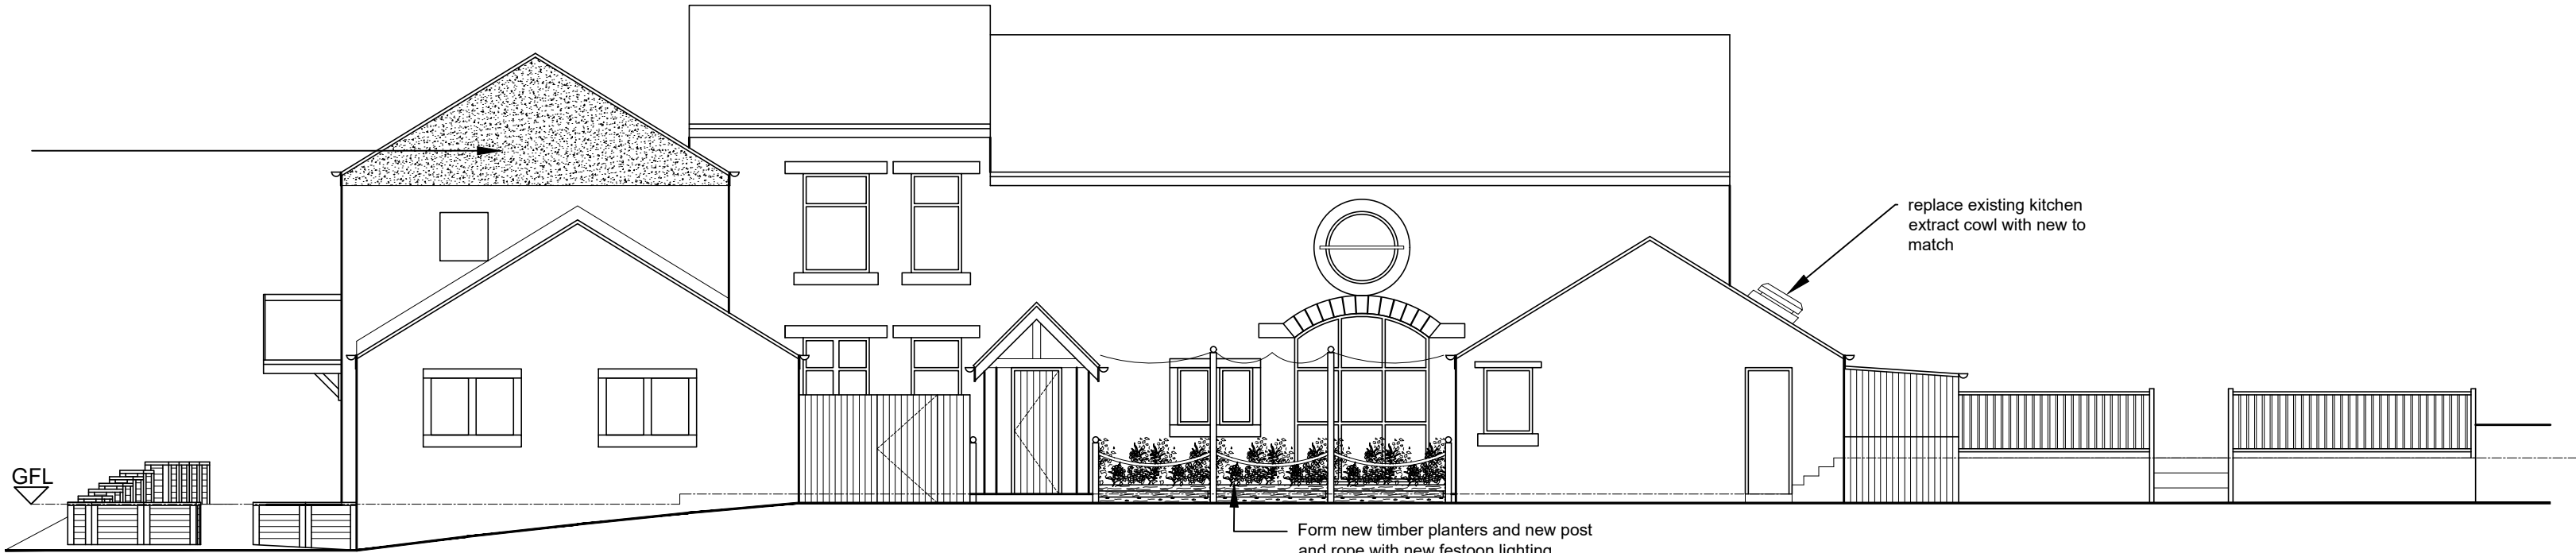

PROPOSED SIDE ELEVATION B-B 1:100@A1

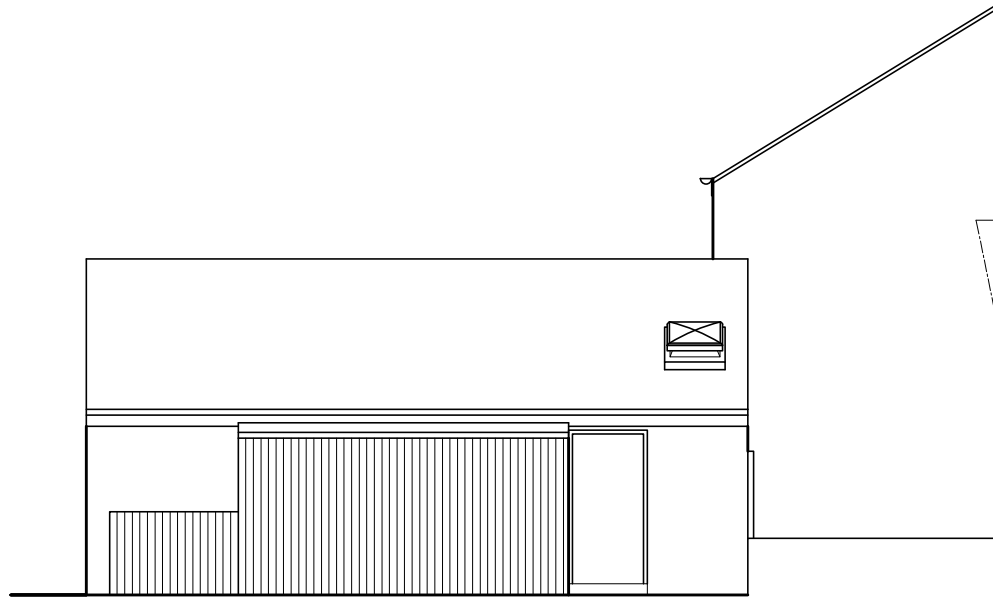

PROPOSED REAR ELEVATION A-A 1:100@A1




TYPICAL PLANTER BOX
 NEW TIMBER PLANTERS WITH METAL TRIMS AND SIGN
 WRITTEN WITH HOUSE LOGO



SIGNAGE SCHEME:
 NOTE: THE SIGNAGE SCHEME IS UNDER SEPARATE APPLICATION MADE BY SIGNAGE
 COMPANY



EXISTING PHOTO: EXISTING KITCHEN
 EXTRACT COWL

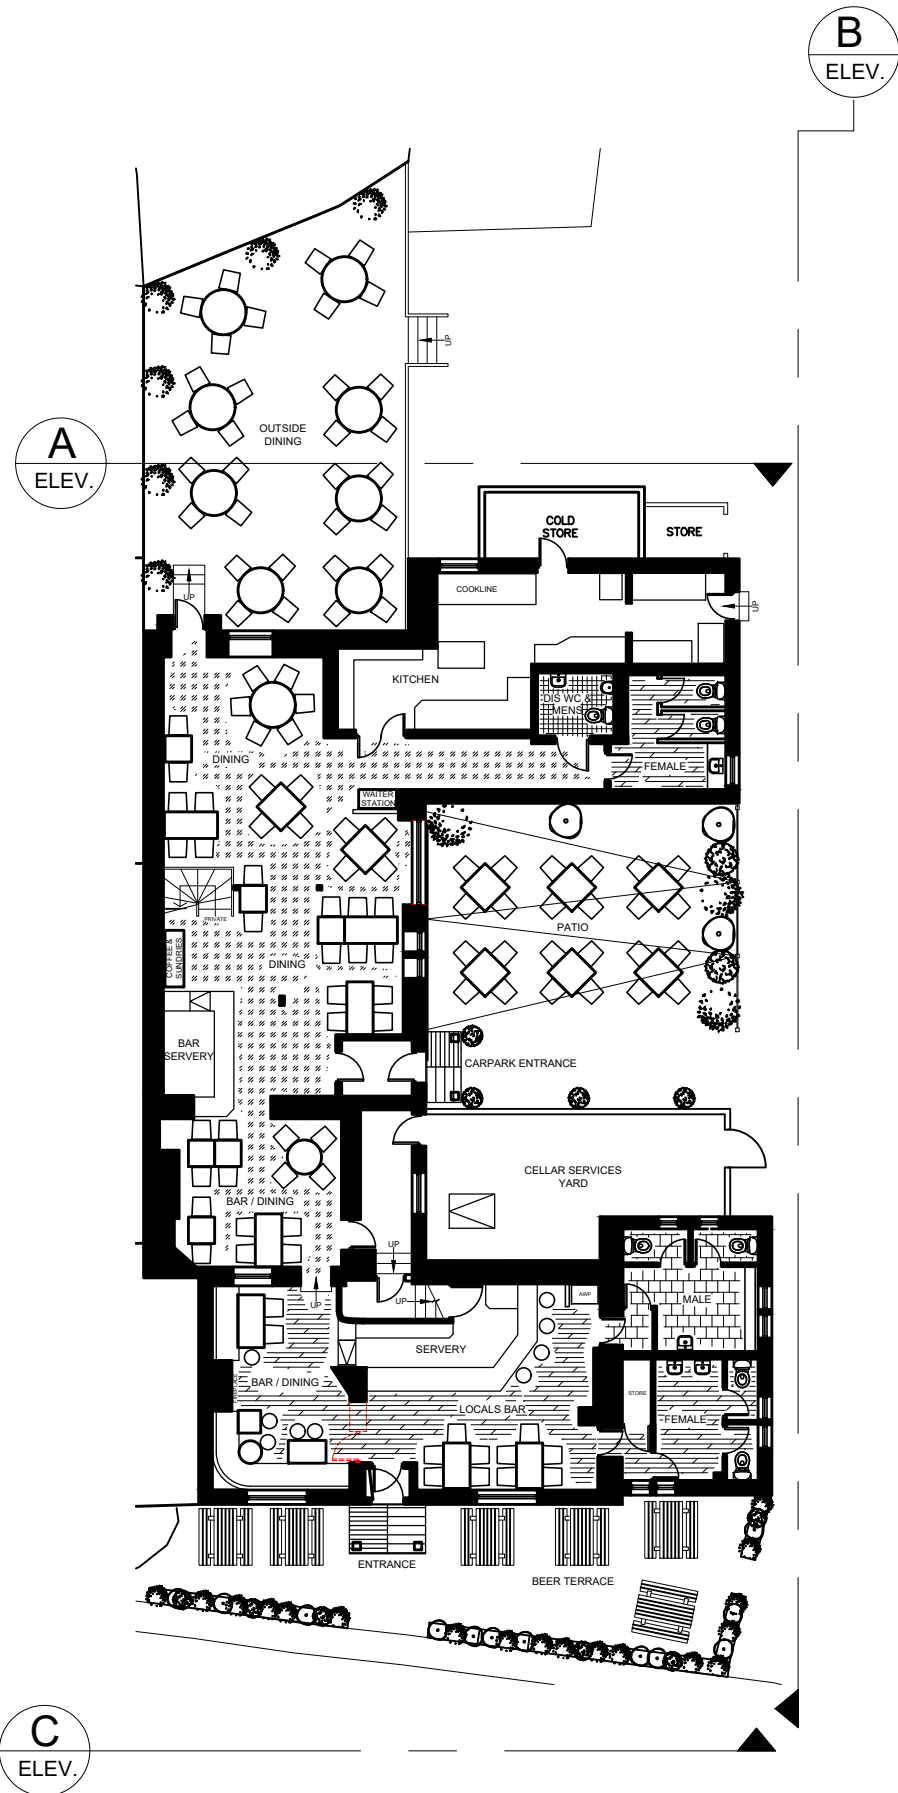

CDM 2015:
Under the CDM regulations there are no significant design risks.

jsd

the jsdesign partnership

architects and interior designers

Unit 5, Peel House, 2 Taunton Street, Shipley Bradford, BD18 3NA,
tel: 01274 533022 email: info@jsdesignpartnership.co.uk

the jsdesign partnership is a limited liability partnership registered no OC 382311

client

STAR PUBS AND BARS

address

THE FARMERS BOY
44 Marsh Ln
Shepley
Huddersfield
HD8 8AP

drawing title

EXISTING AND PROPOSED ELEVATIONS

drawing no	rev	date	drawn by	checked	scale @ A1
7724-03	a	11.02.20	LB		1:100