




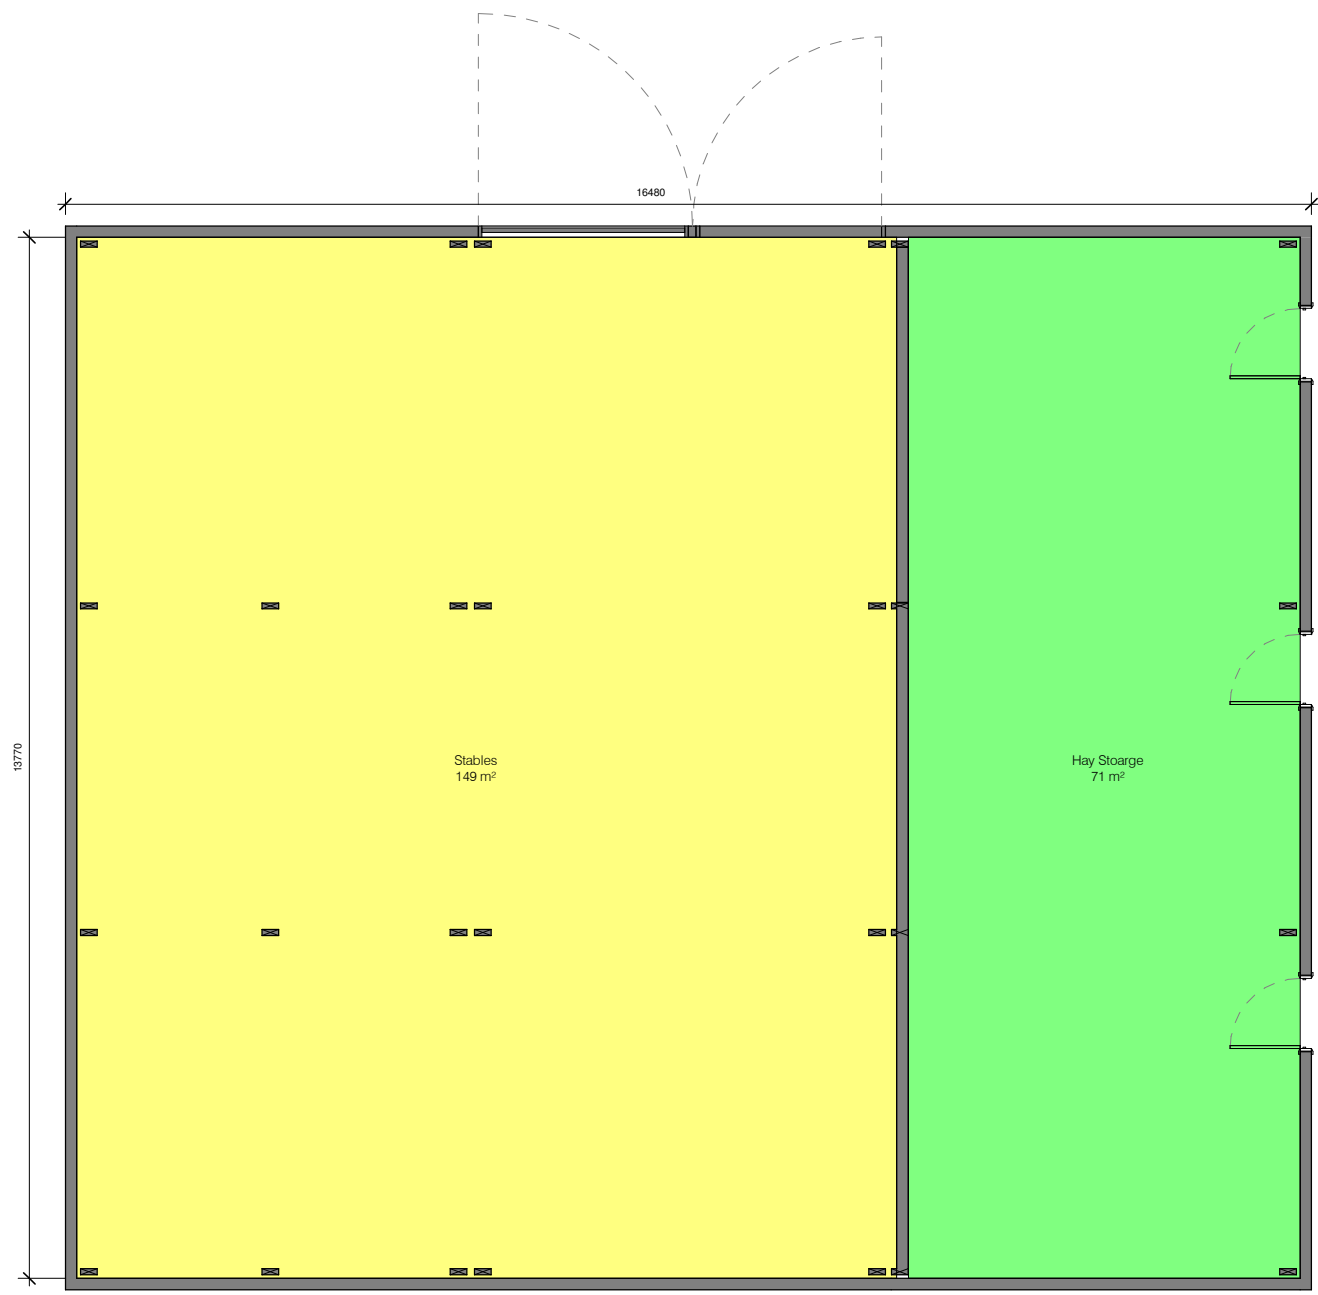


Existing Barn Plan
Scale: 1 : 100

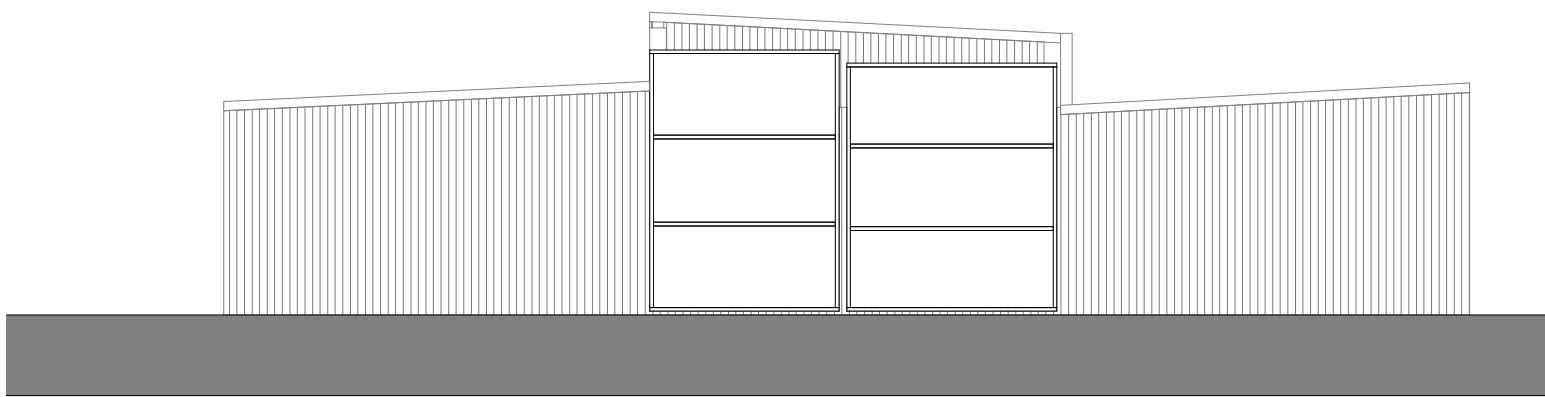


Existing Front Elevation
Scale: 1 : 100

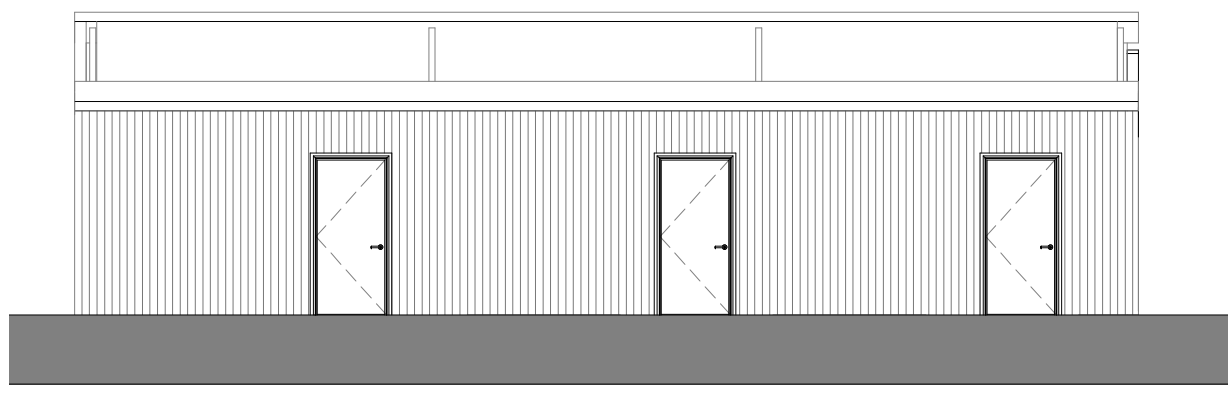

Existing Side Elevation
Scale: 1 : 100

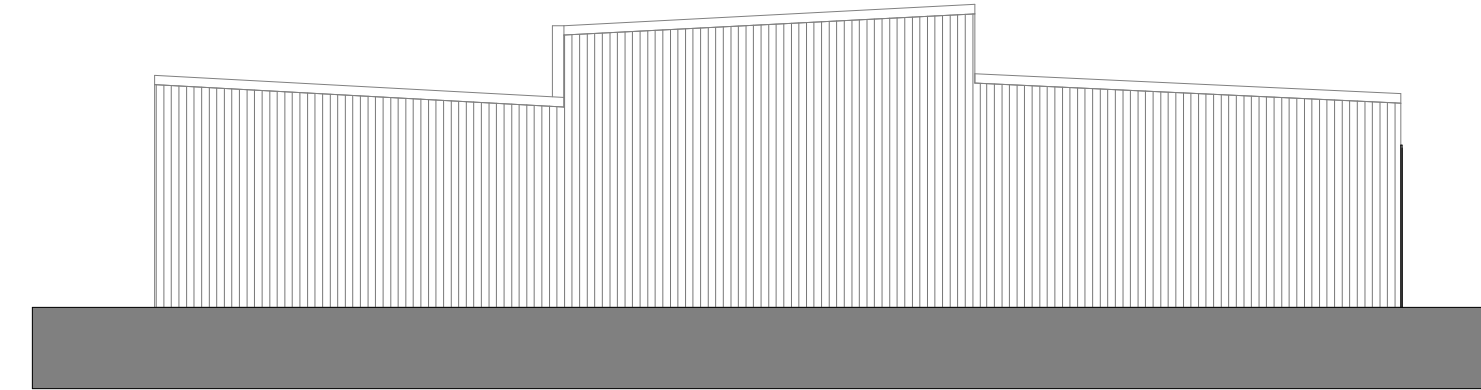


Existing Rear Elevation
Scale: 1 : 100

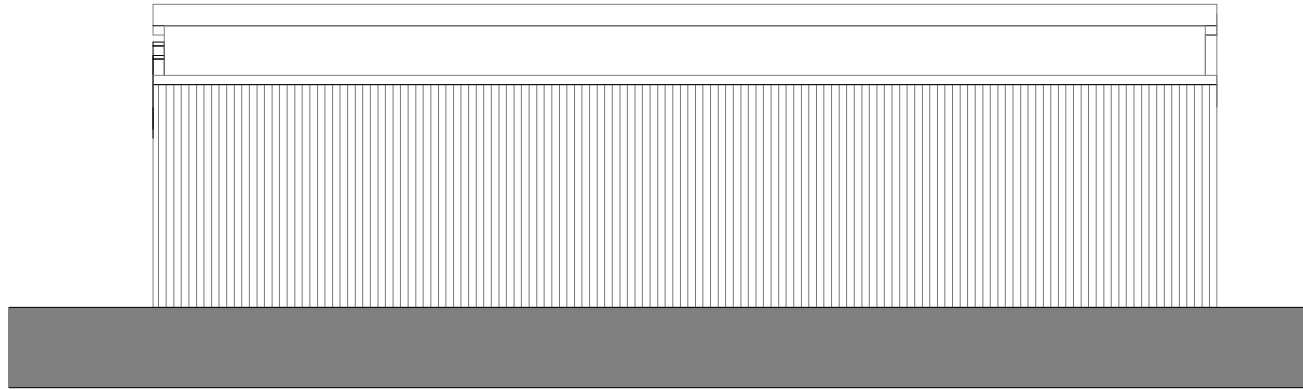

Existing Side Elevation 2
Scale: 1 : 100




Image - Existing Barn

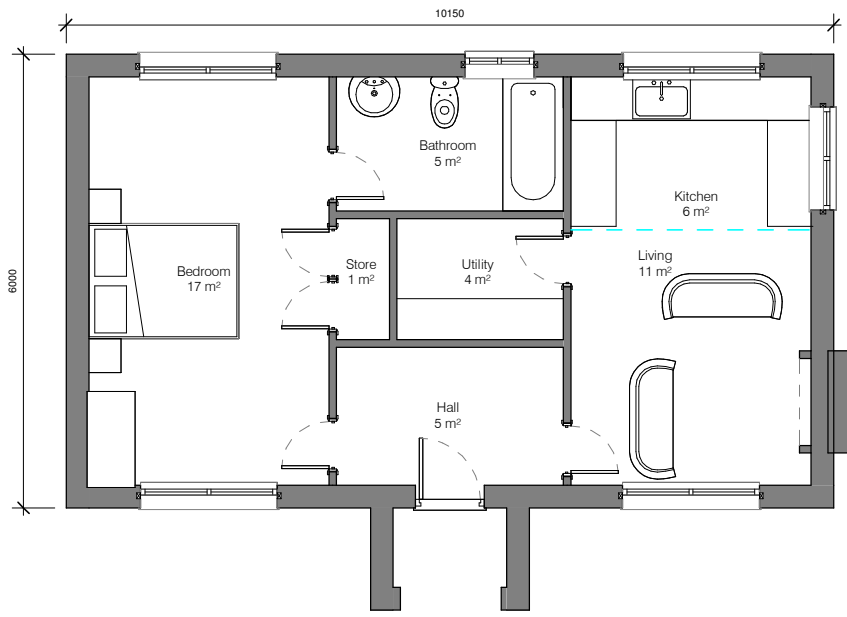

Proposed Ground Floor Plan
Scale: 1 : 100



Proposed Front Elevation
Scale: 1 : 100

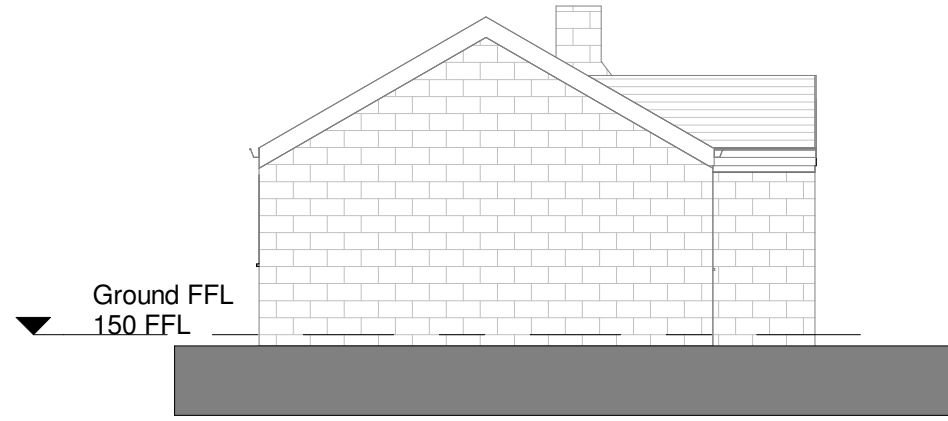

Proposed Side Elevation 2
Scale: 1 : 100



Proposed Rear Elevation
Scale: 1 : 100




Proposed Side Elevation
Scale: 1 : 100




3D Model Bungalow
Scale:

All dimensions to be verified on site. Do not scale this drawing. All discrepancies to be clarified with project Architect.
This drawing is the property of Benoy Architects and is issued on the condition it is not reproduced, retained or disclosed to any unauthorised person, either wholly or in part without written consent of Benoy Ltd.
Ordnance Survey material is used with the permission of The Controller of HMSO, Crown copyright AR 159670.

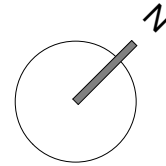

Key Plan

- MATERIAL FINISHES
- RWPS SVPS FACIA BLACK UPVC
 - WINDOWS BROWN UPVC
 - DOOR BROWN UPVC
 - ROOF TILES GREY NATRUAL SLATE
 - YORKSHIRE STONE WALLS

 

Rev	Date	Description	By	Chk'd
2dio Architecture				
Design Architecture Masterplanning Interiors Graphics				
Client				
Shakeel Faraz				
Project				
Land At Jagger Lane Kirkheaton HX5 0QZ				
Drawing Title				
Existing & Proposed Floor Plans				
Drawn By		Checked By		
MS		2DIO		
Scale	Sheet Size	Date		
1 : 100	A1	15.02.2020		
Project No.	Drawing No.	Rev		
500-544	2DIO- GA02			
Status				
INFORMATION				
www.2dioarchitecture.co.uk				
info@2dioarchitecture.co.uk				