


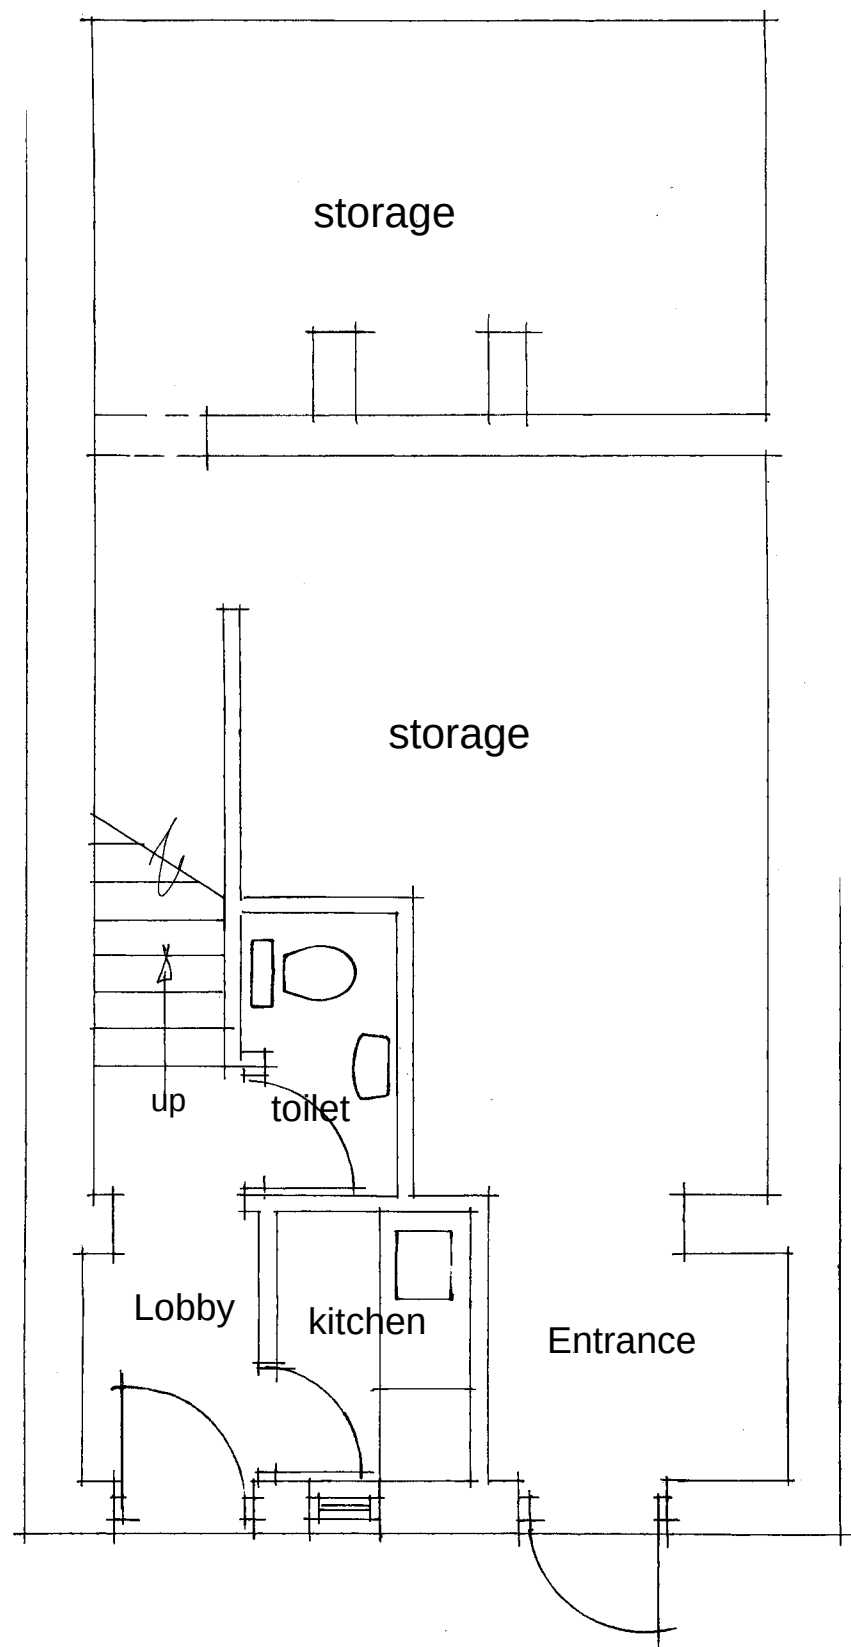


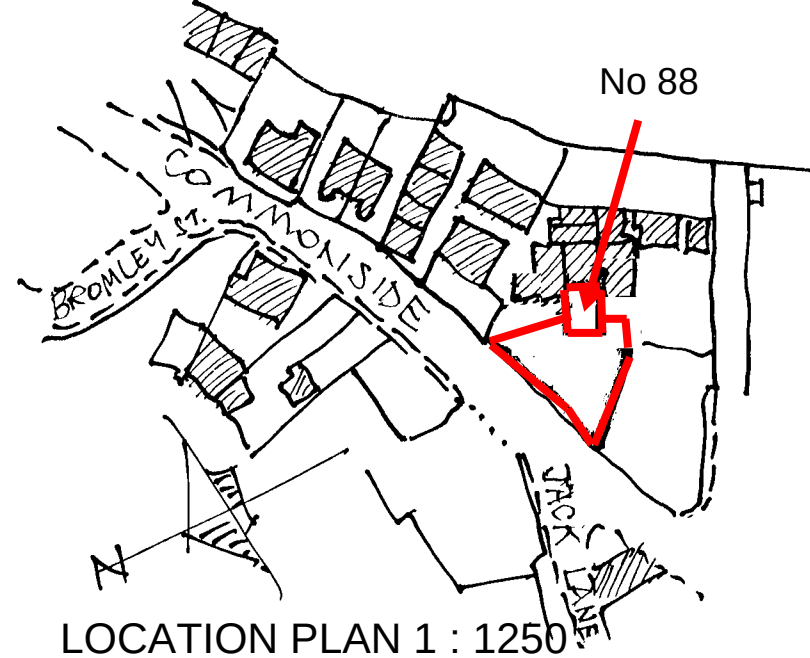

EXISTING GROUND FLOOR PLAN

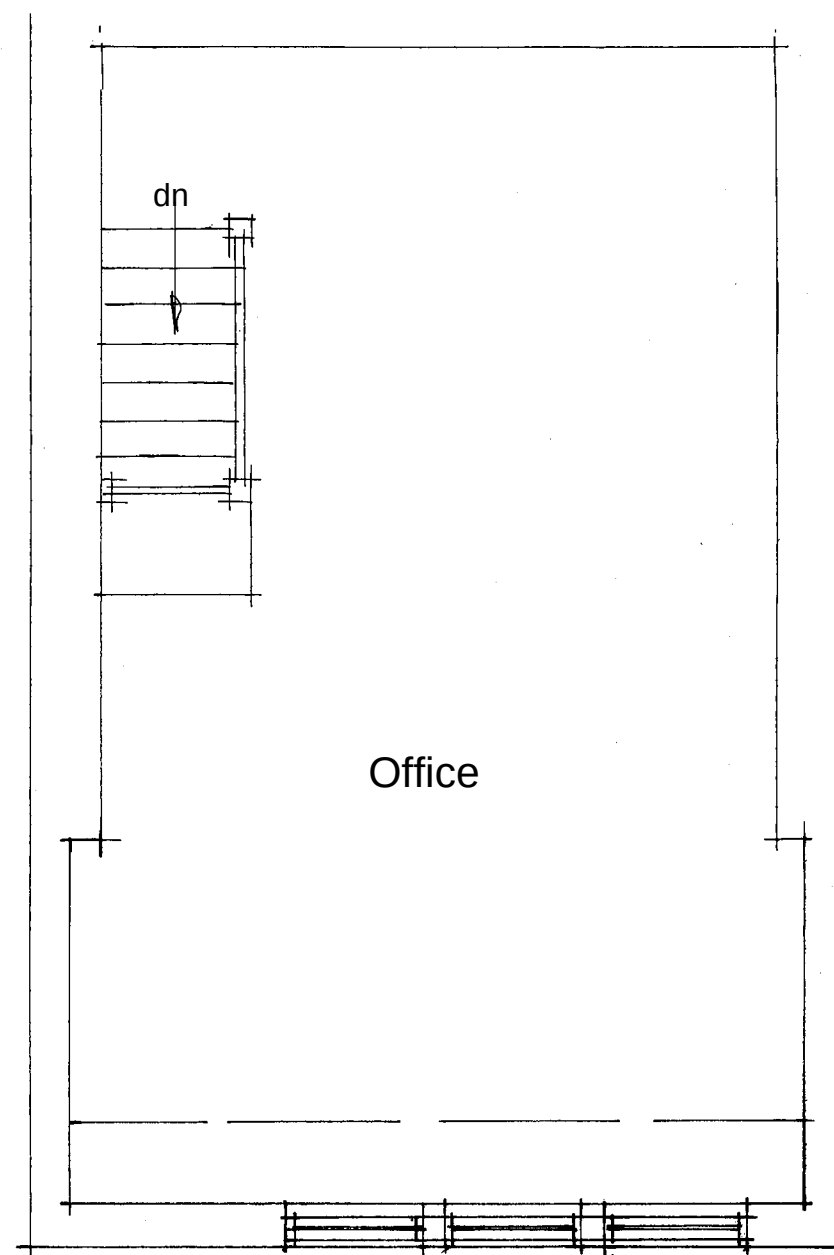

EXISTING FIRST FLOOR PLAN

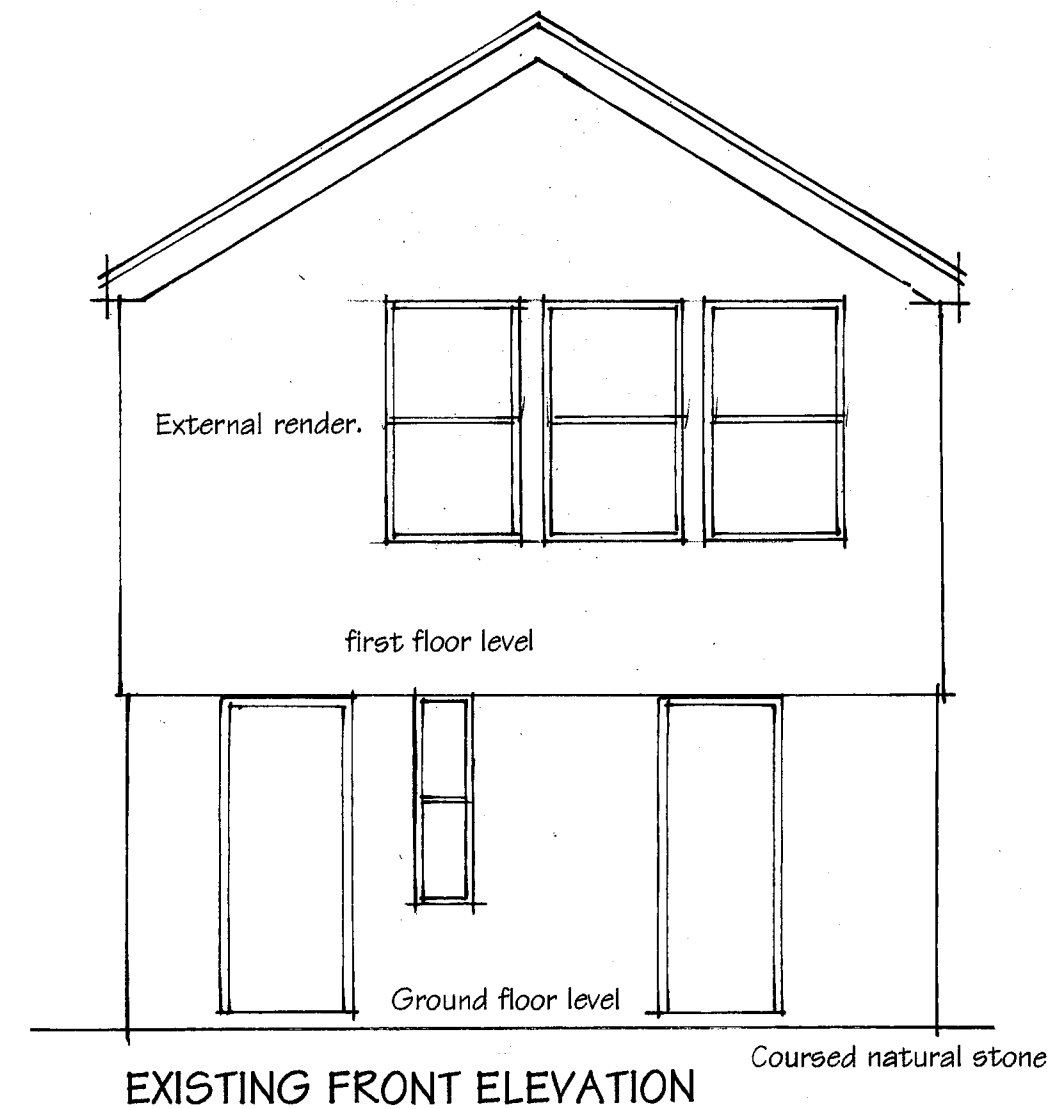

CHANGE OF USE OF COMMERCIAL
PREMISES BACK TO DOMESTIC USE.
AT 88, COMMONSIDE,
HANGING HEATON, BATLEY

FOR WARMA-WAY

Scale 1:50
Date March 2020

Stuart Hartley
Registered Architect
Tel 01924 456810