



Notes
Do not scale off this drawing. If in doubt please ask.
Dimensions must be checked on site where possible
©This drawing must not be reproduced in whole or part without written consent




Rear Elevation 1:50

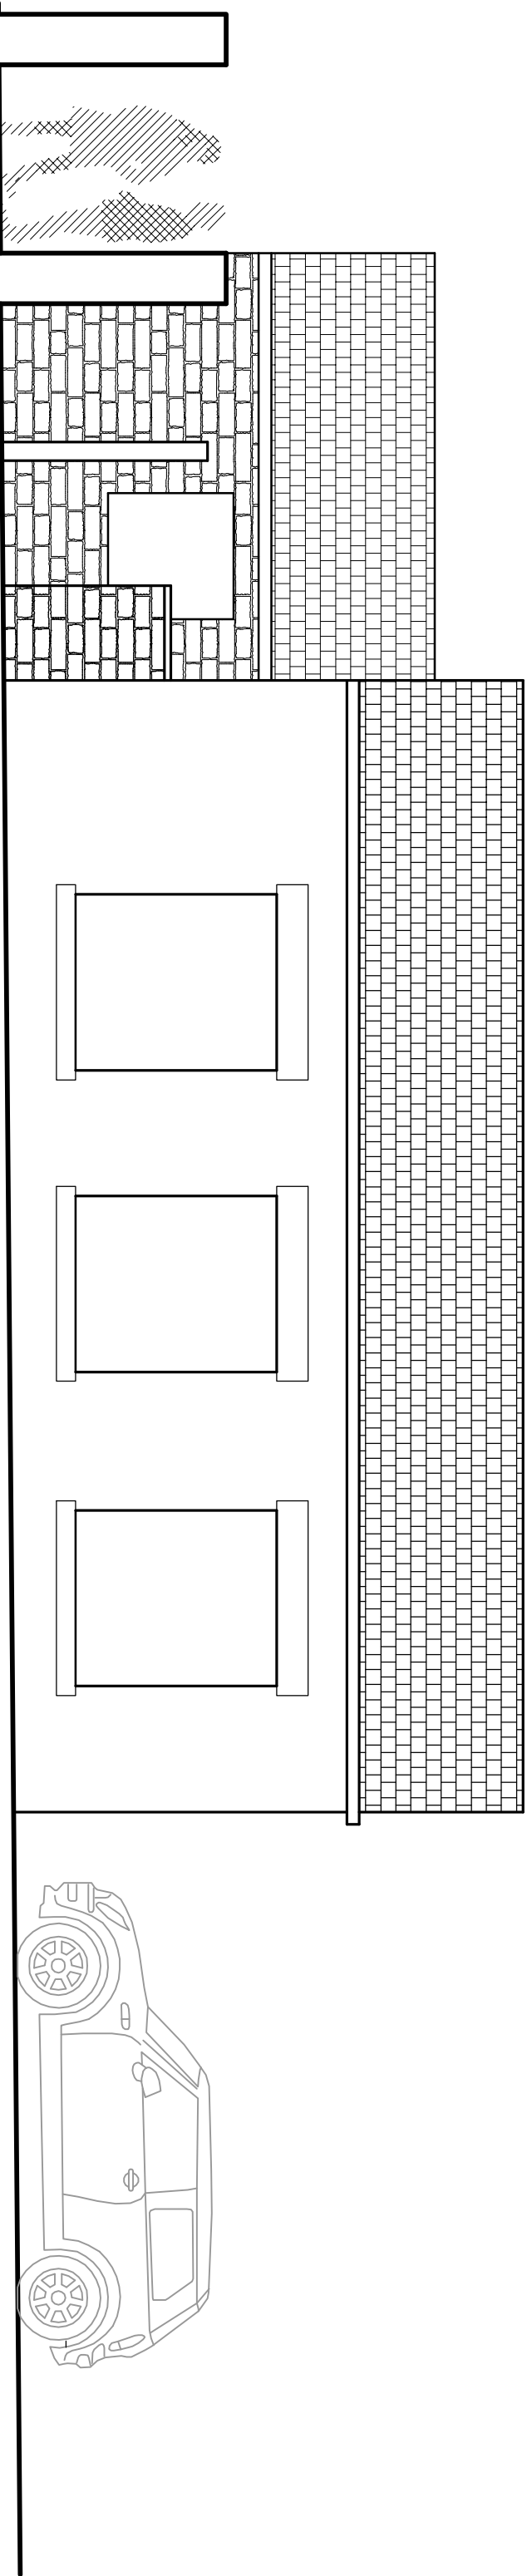

Side Elevation 1:50

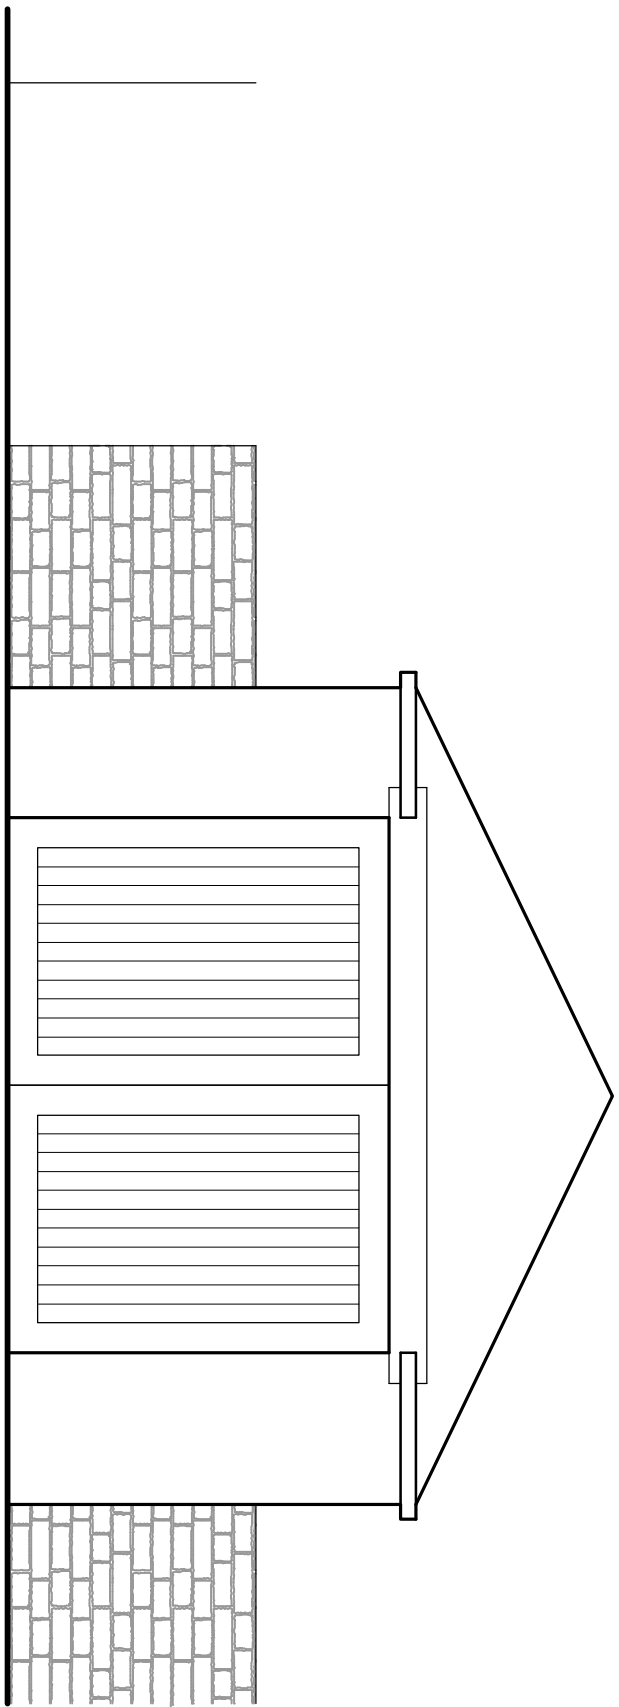


Front Elevation 1:50

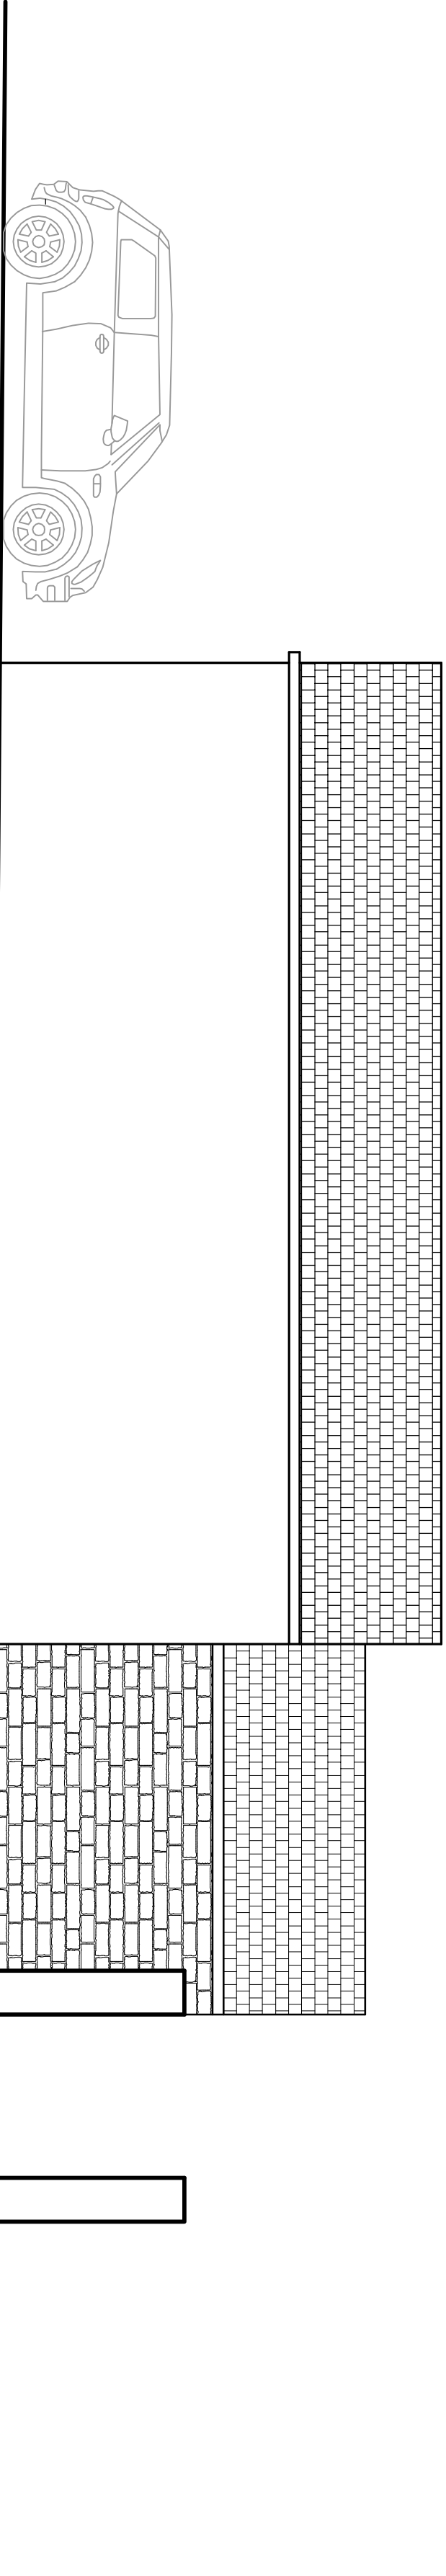

Side Elevation 1:50



Existing photos

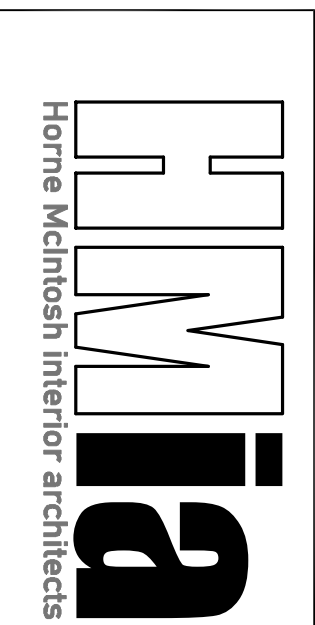

Client Mr J Evans

Project New detached dwelling on the site of an existing workshop
12a Knowl Croft, Mirfield, WF14 8DQ


Title Existing plan and elevations
+ location plan

Dwg no 4465-E-1


Drawn RH Date 18.6.19

Scale As Shown @A1 Rev

The Studio 44 Towngate, Mirfield, WF14 9LE
Tel: 01924 666 595
E mail: admin@hmia.co.uk Web Site: www.hmia.co.uk

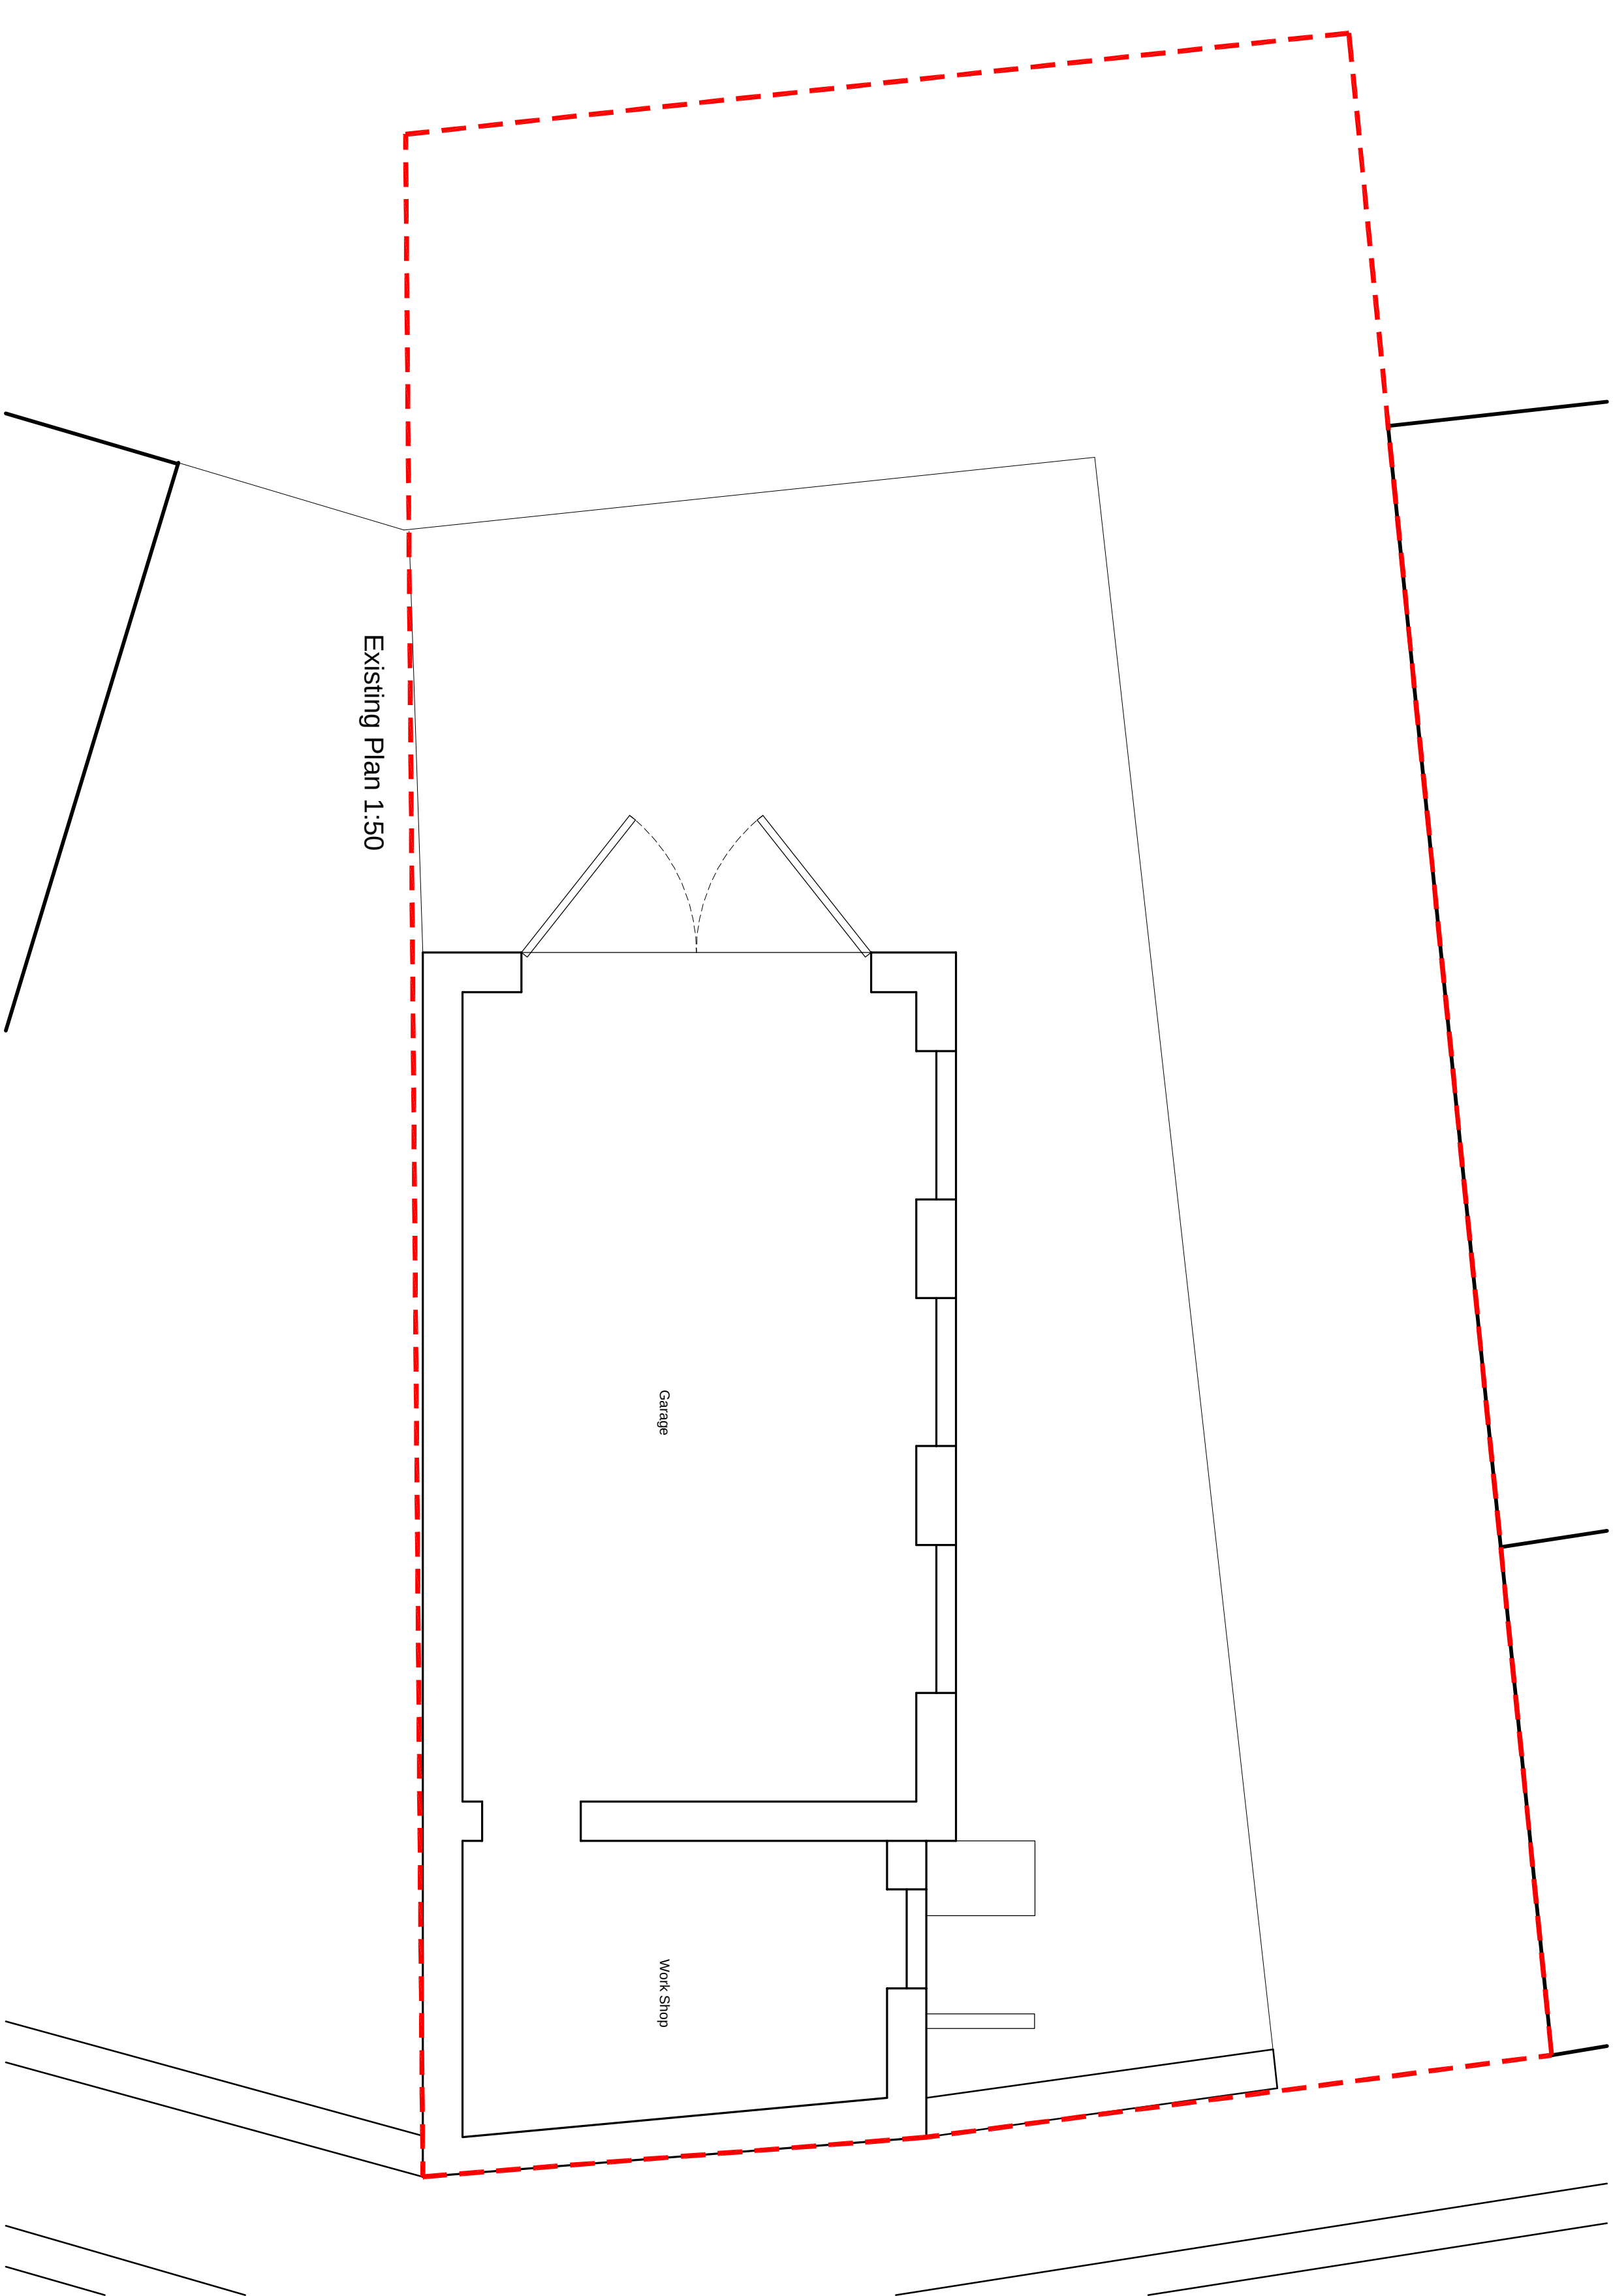

Existing Plan 1:50

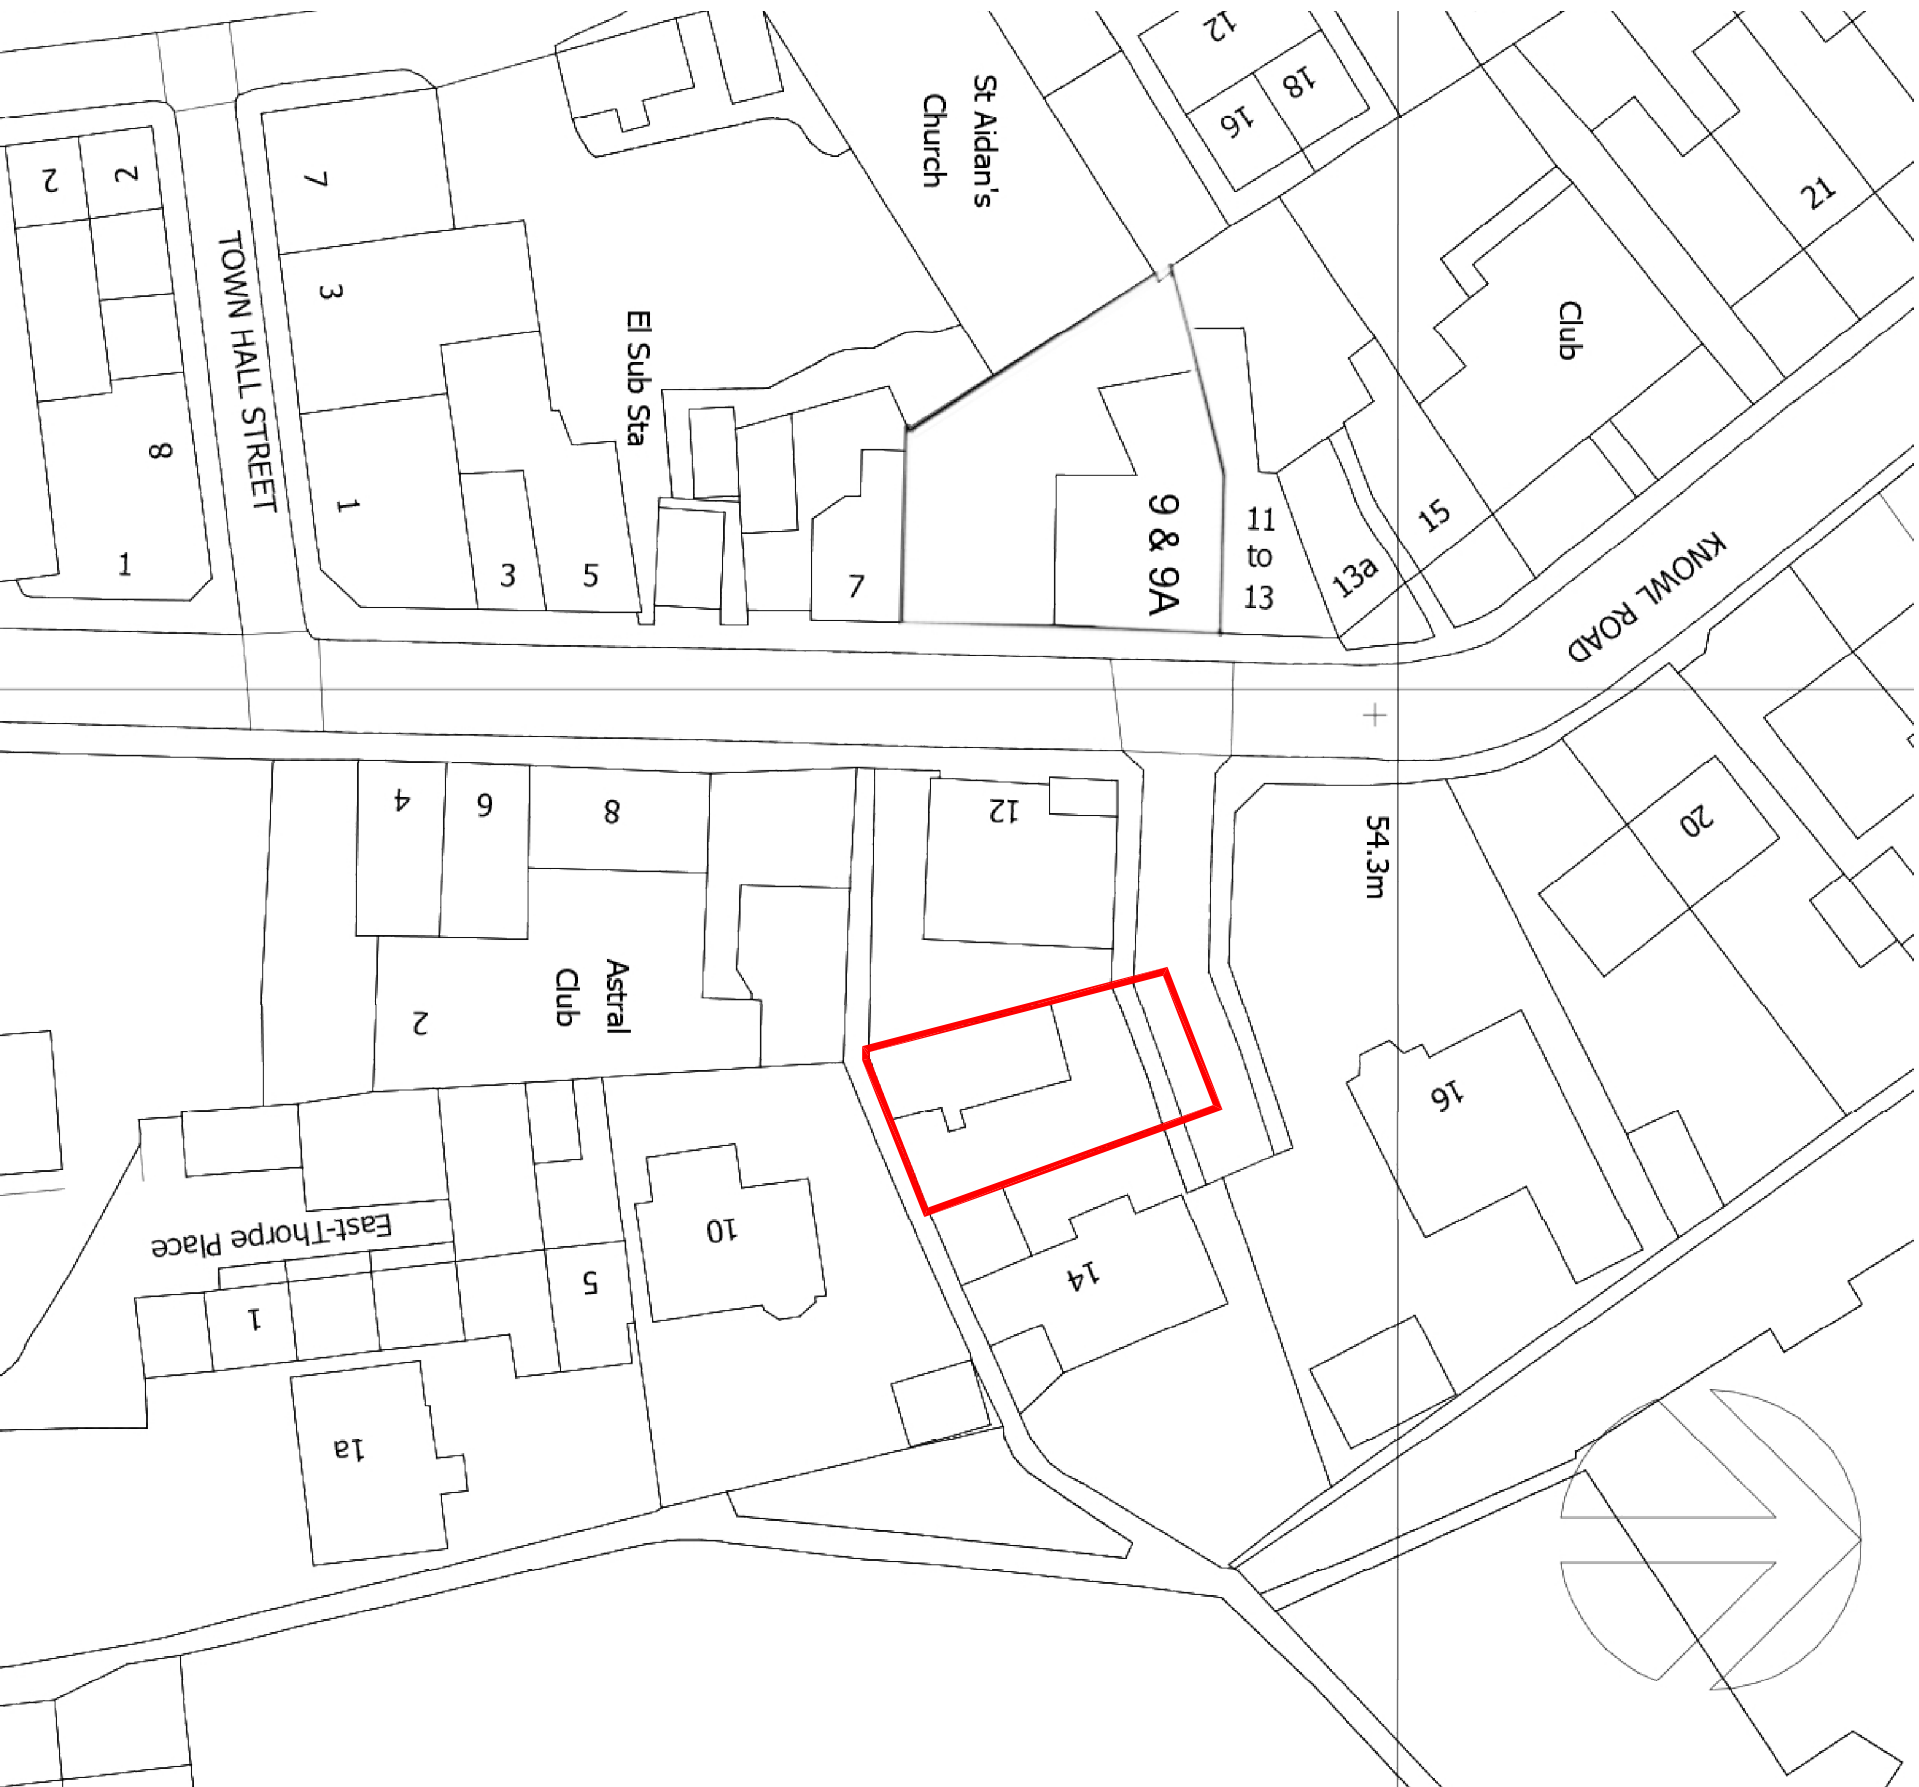

Location Plan 1:500