




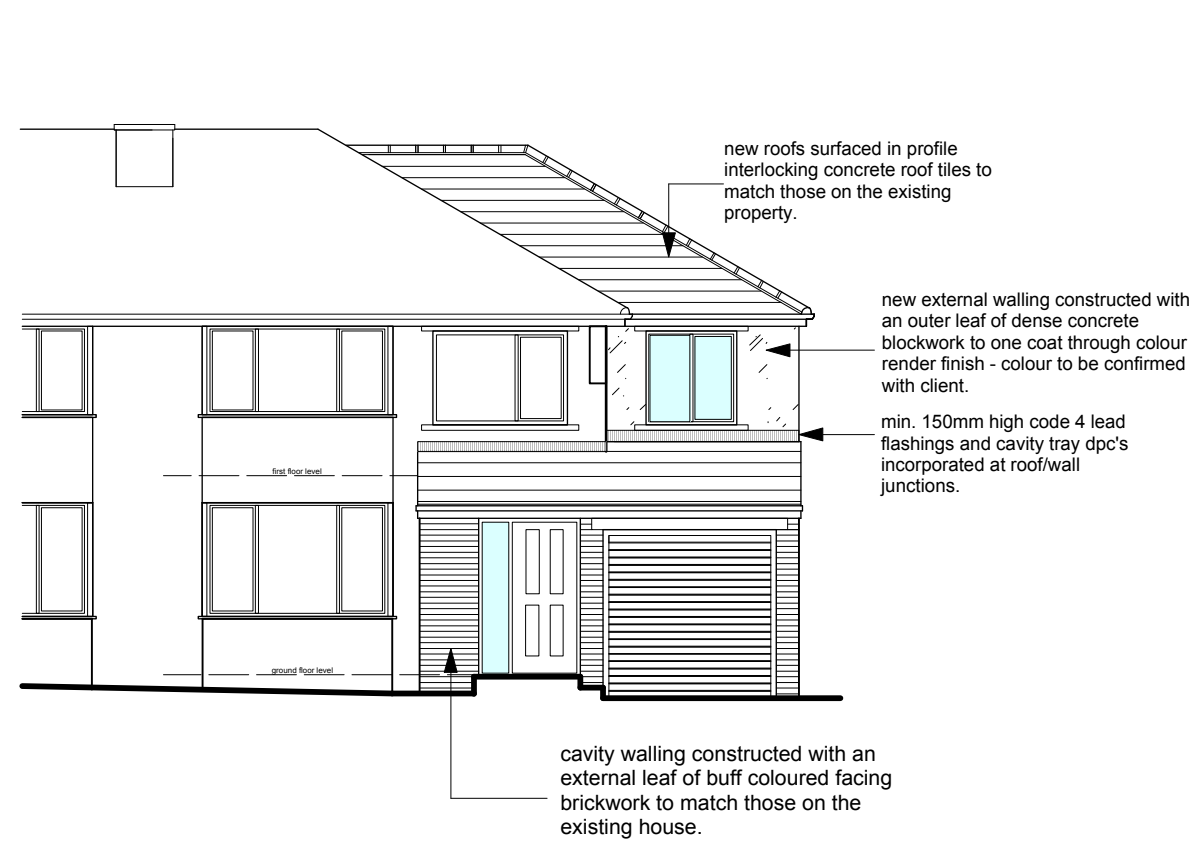


west elevation

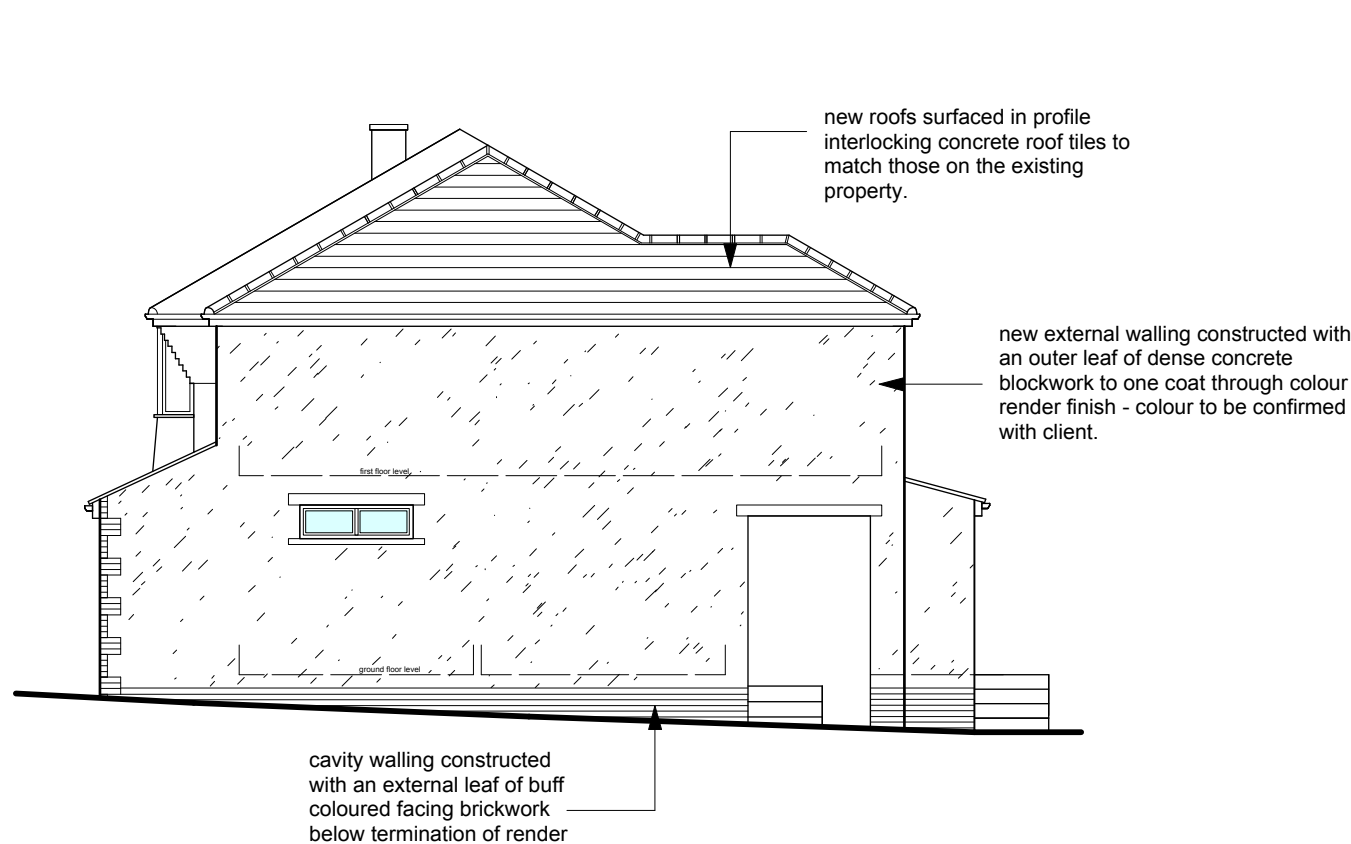


north elevation

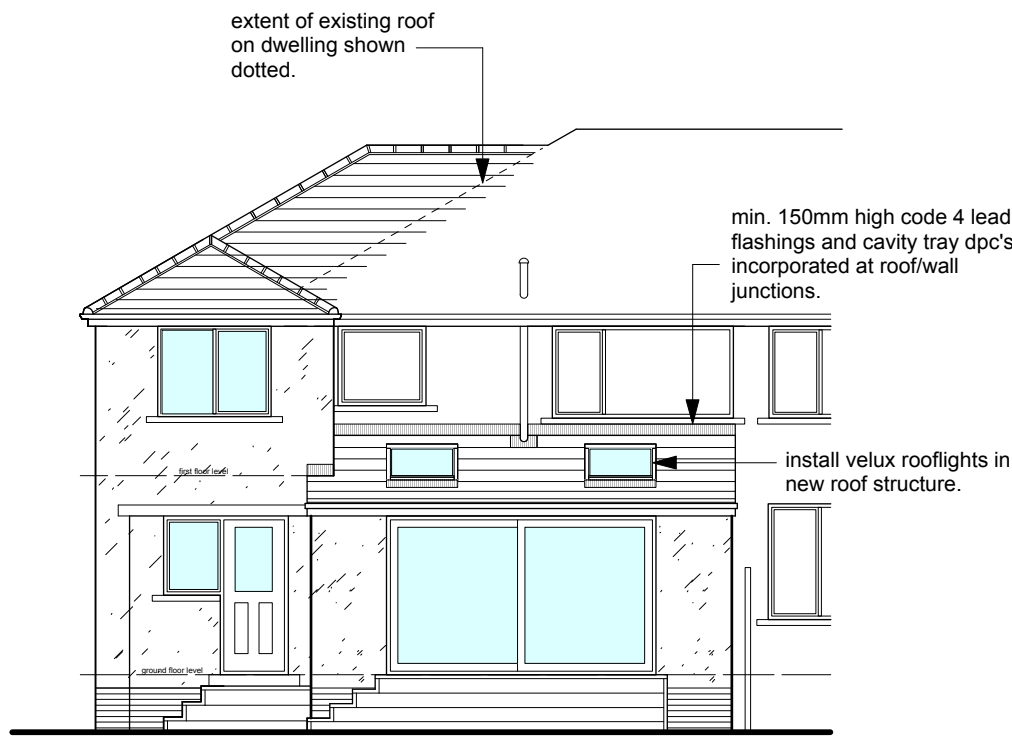


east elevation

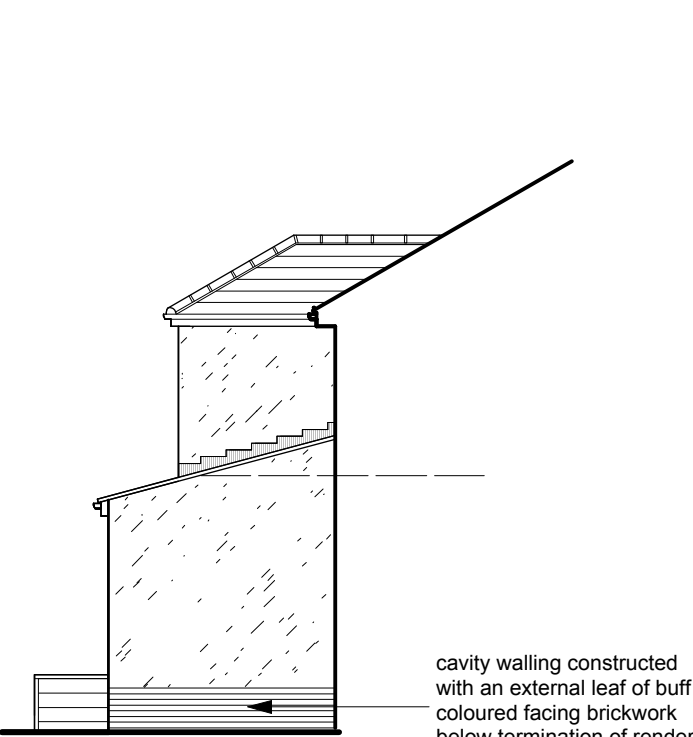

south elevation

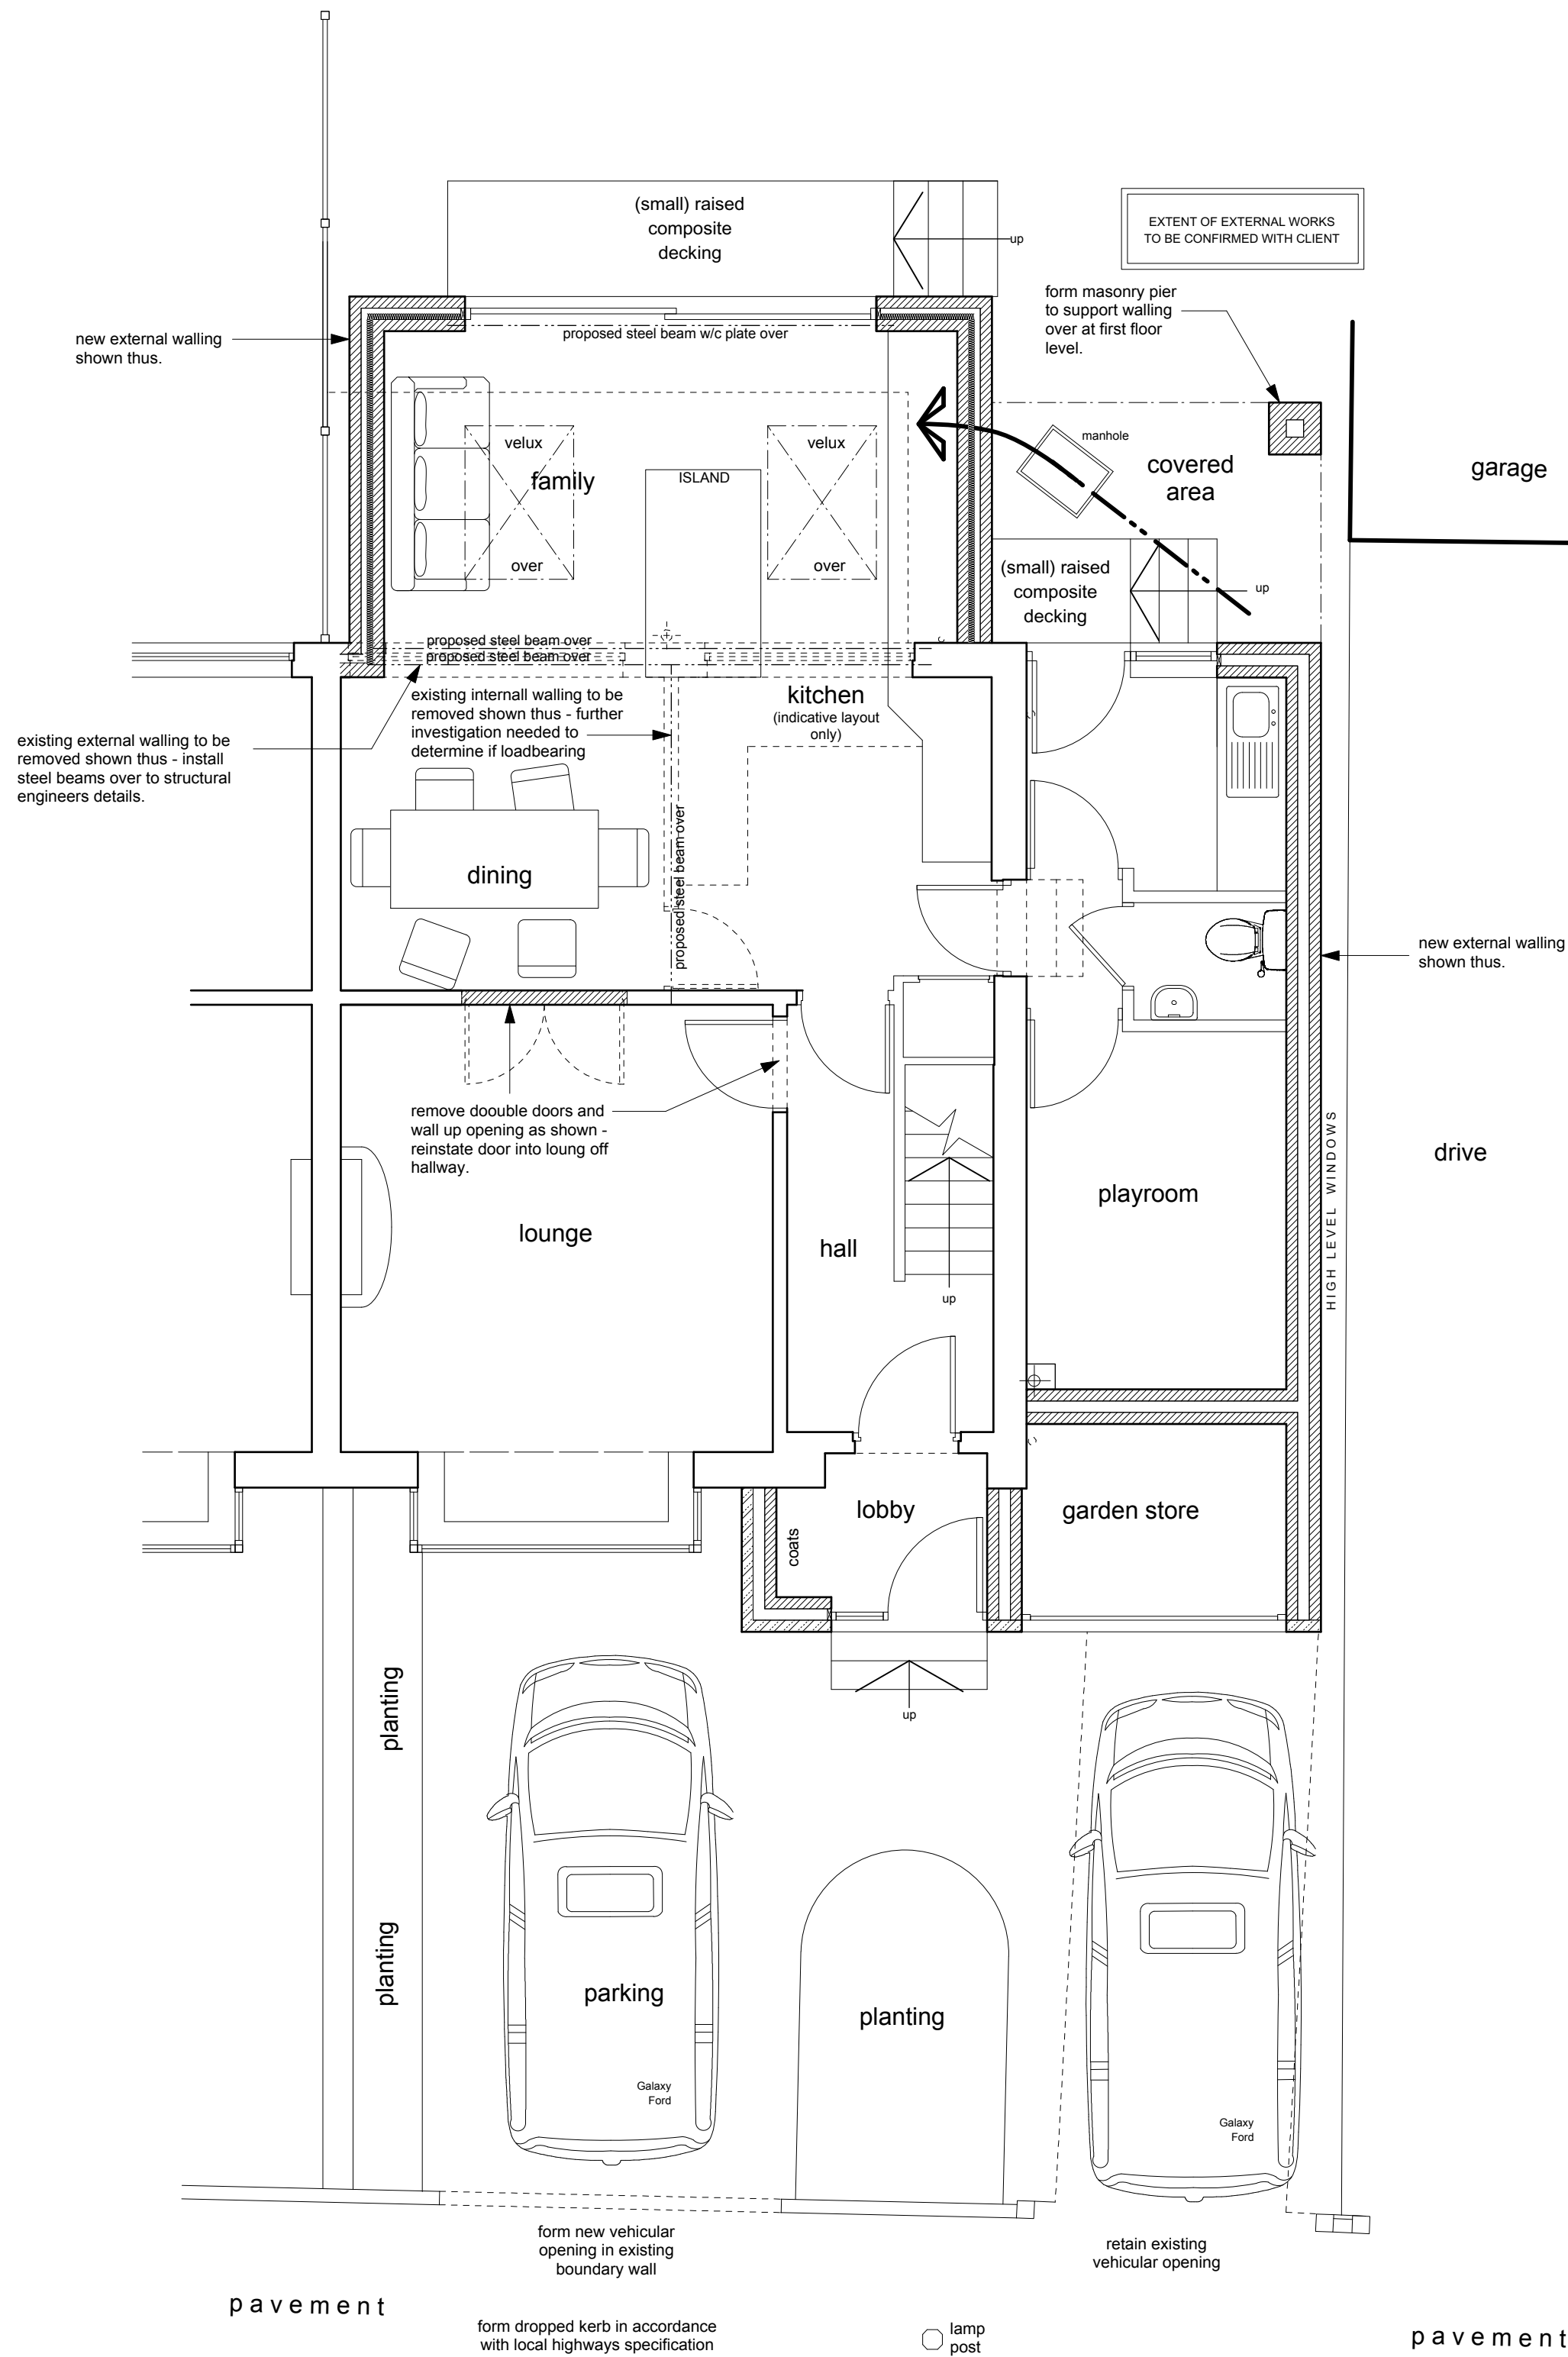

ground floor & site plan

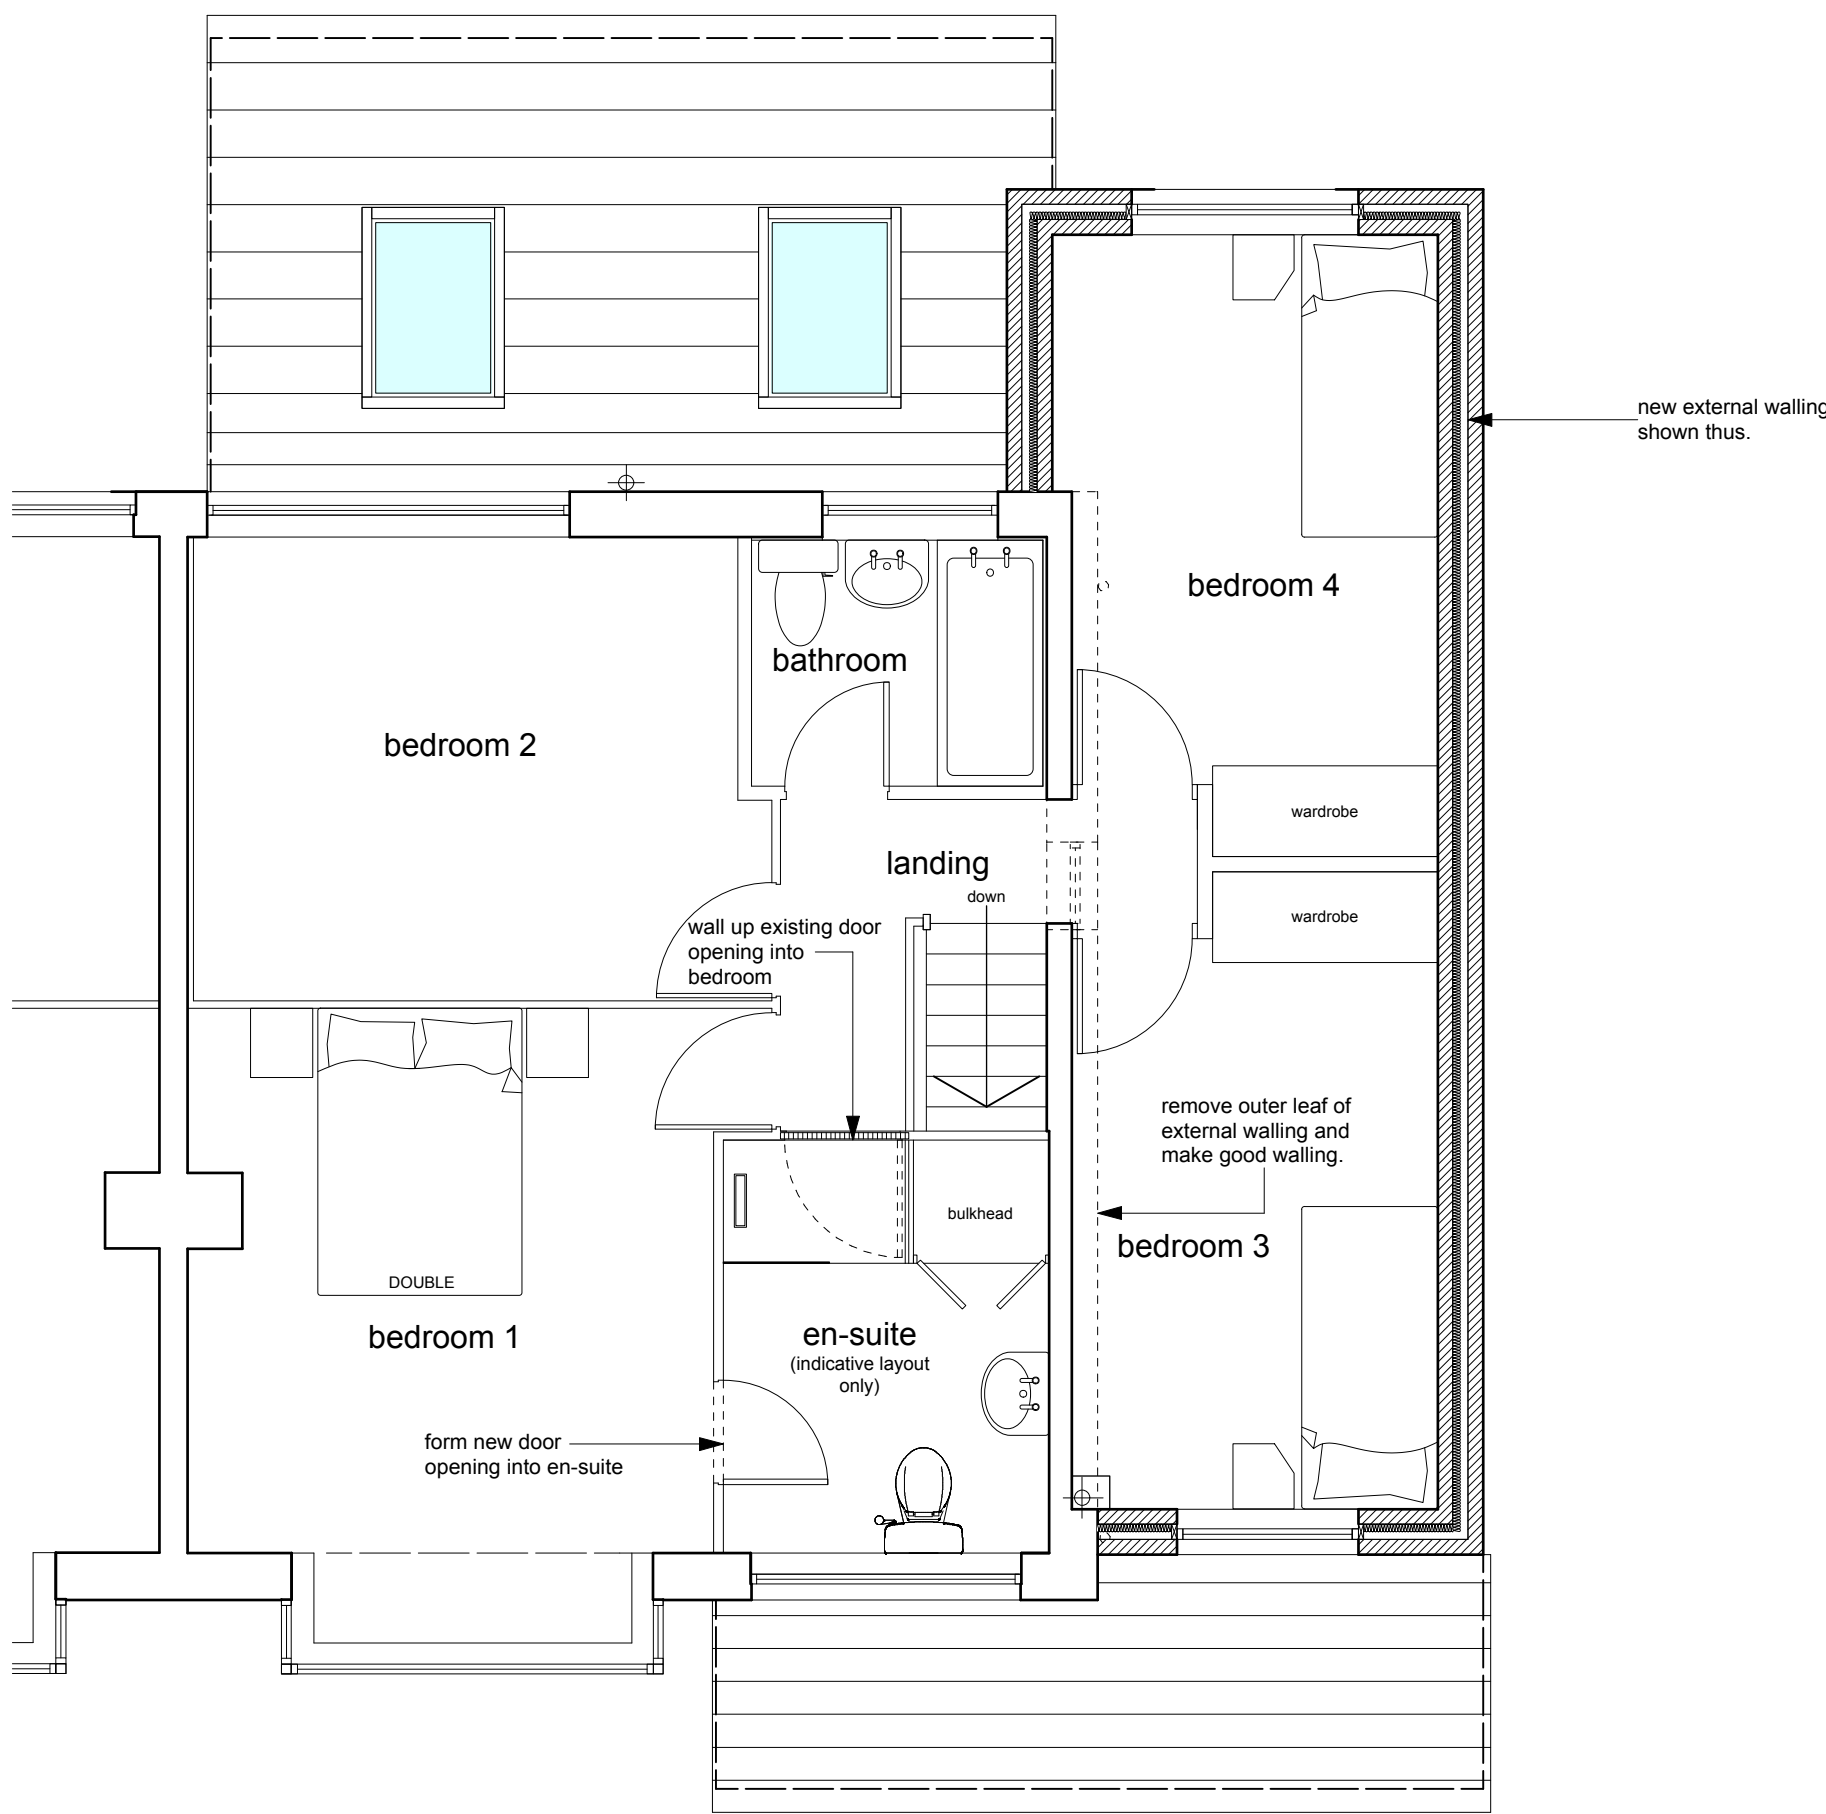

first floor plan



Location Plan 1/1250

Notes:
This drawing has been prepared specifically for the purpose of Planning Permission (where appropriate) & Building Regulation Approval. Valley Properties accept no liability for errors or omissions. The drawing may be used for estimating purposes, but the Principal Contractor must carry out a site investigation. The Contractor is responsible for checking site dimensions, materials etc., and all building work, such work being checked by Building Control on site, as may be appropriate. Valley Properties disclaim any liability for works carried out.

Revisions:
Rev.A (01-06-20) - Amendments made to parking to Planning Officers comments.
Rev.B (16-06-20) - Amendments made to parking to Planning Officers.
Rev.C
Rev.D

VALLEY PROPERTIES
ARCHITECTURAL DESIGN SERVICES
7 Holmfirth Road
Meltham
Holmfirth HD9 4AA
Tel: 01484 854100 Mob: 07769736142
Email: vproperties@vupanel.com

Client Details
Carl Wray

Project Title
**Proposed extensions and alterations
at 40 Thorpe Green Drive
Golcar
Huddersfield**

Drawing Title
Planning Drawing

Scale: 1/50 & 1/100	Drawing Number 2020/002/03	Rev. B	Date Drawn March 2020	Drawn By Andrew Smith
------------------------	-------------------------------	-----------	--------------------------	--------------------------