



Side Elevation NE
1 : 100

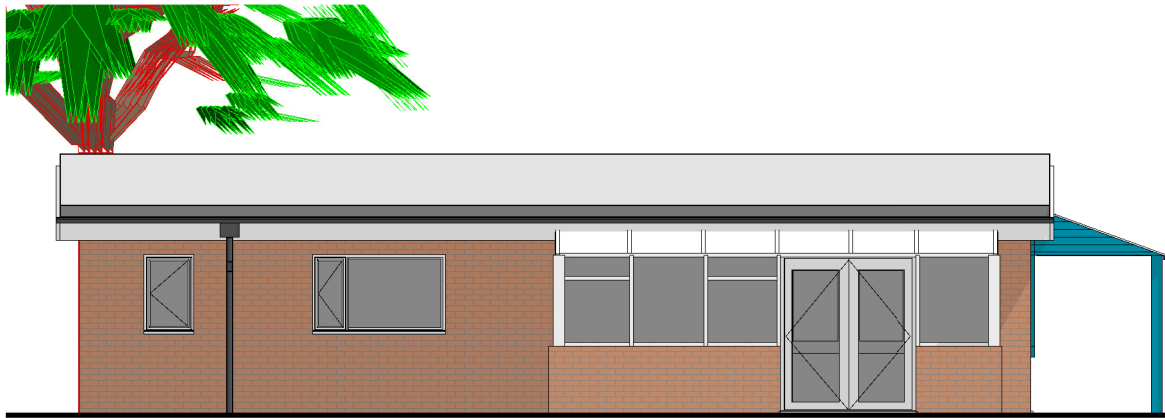




Side Elevation SW
1 : 100

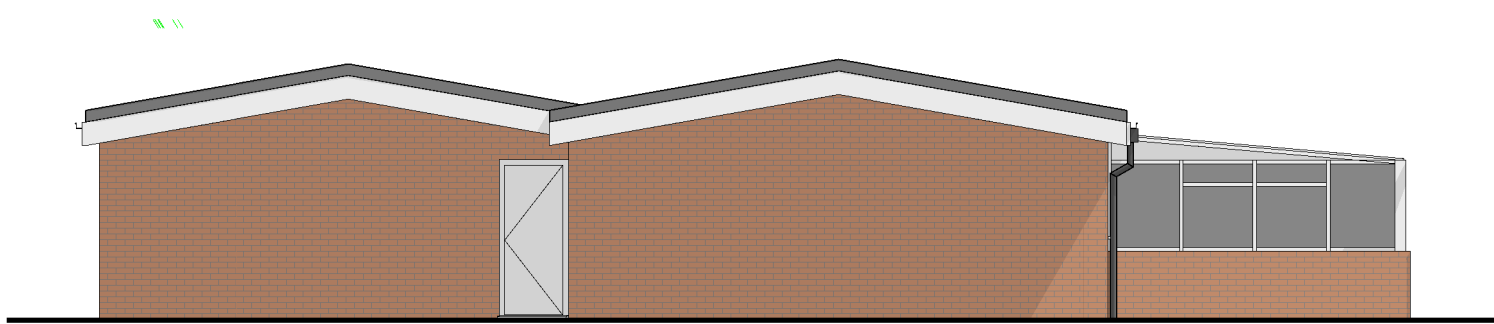


Rear Elevation NW
1 : 100



Front Elevation SE
1 : 100

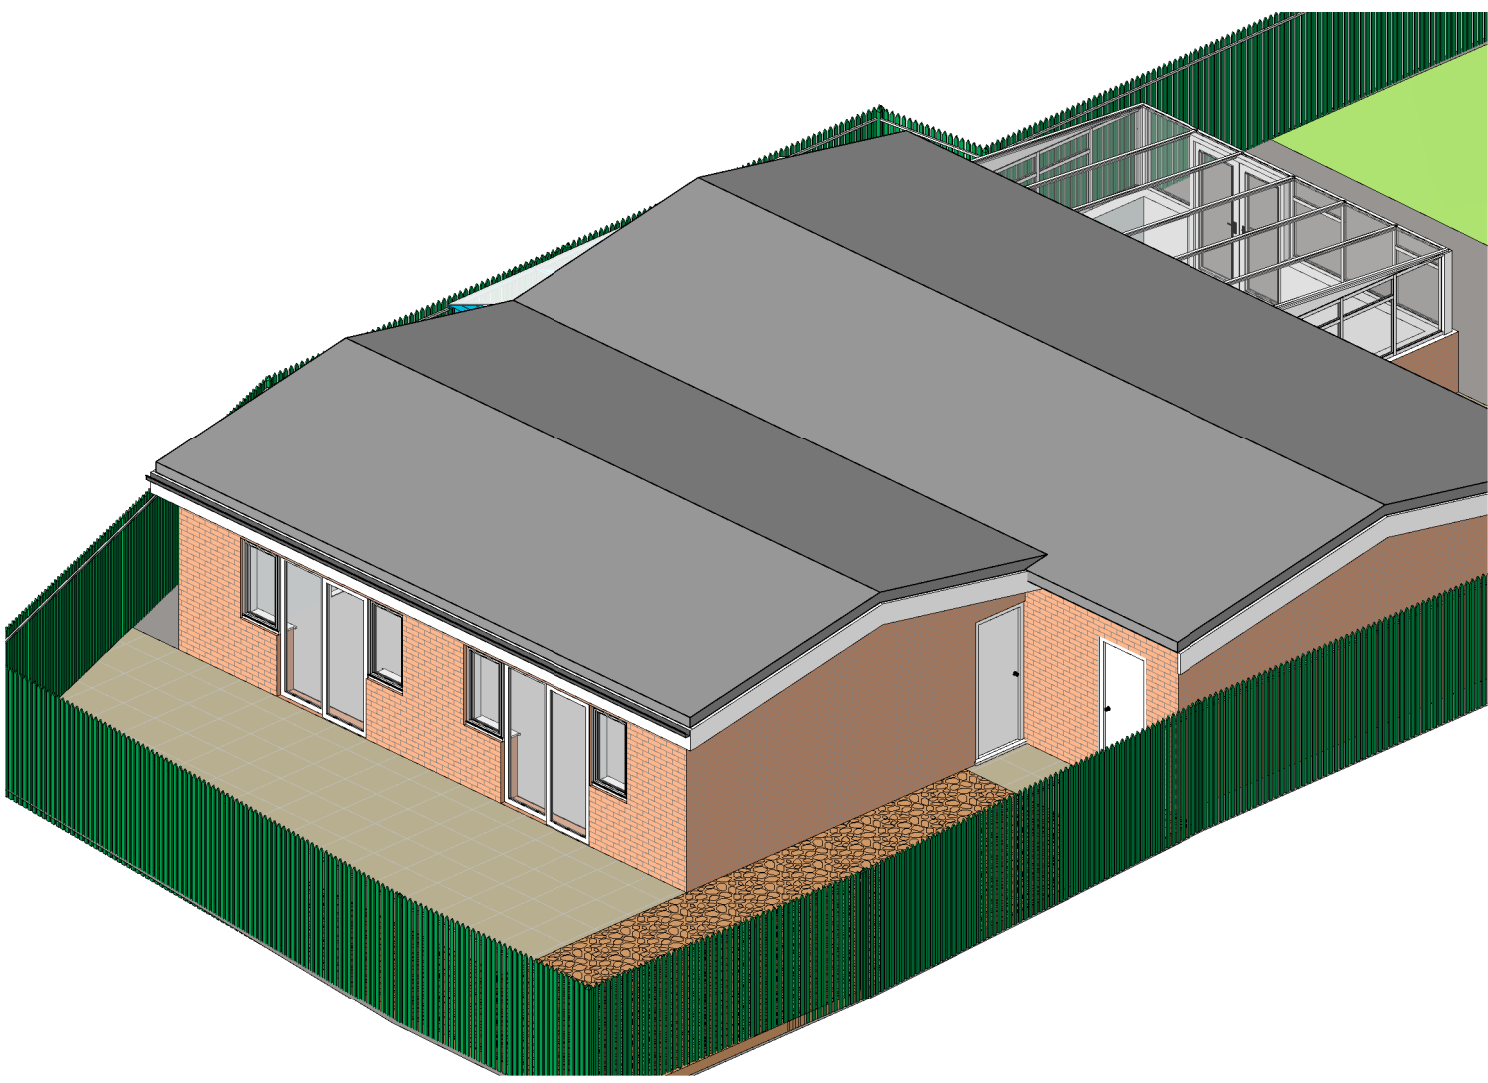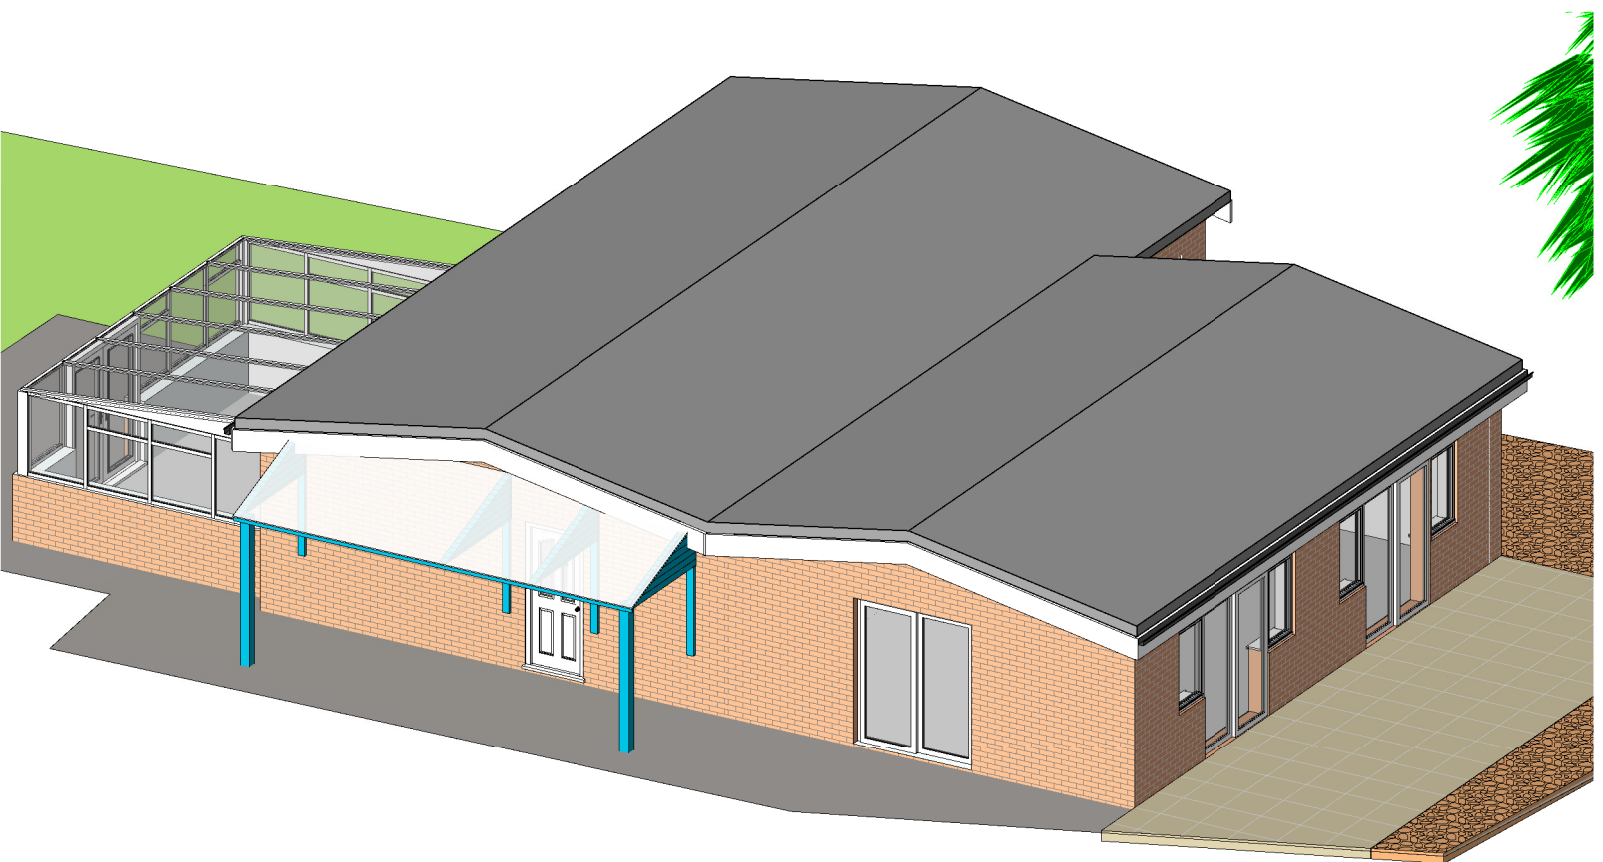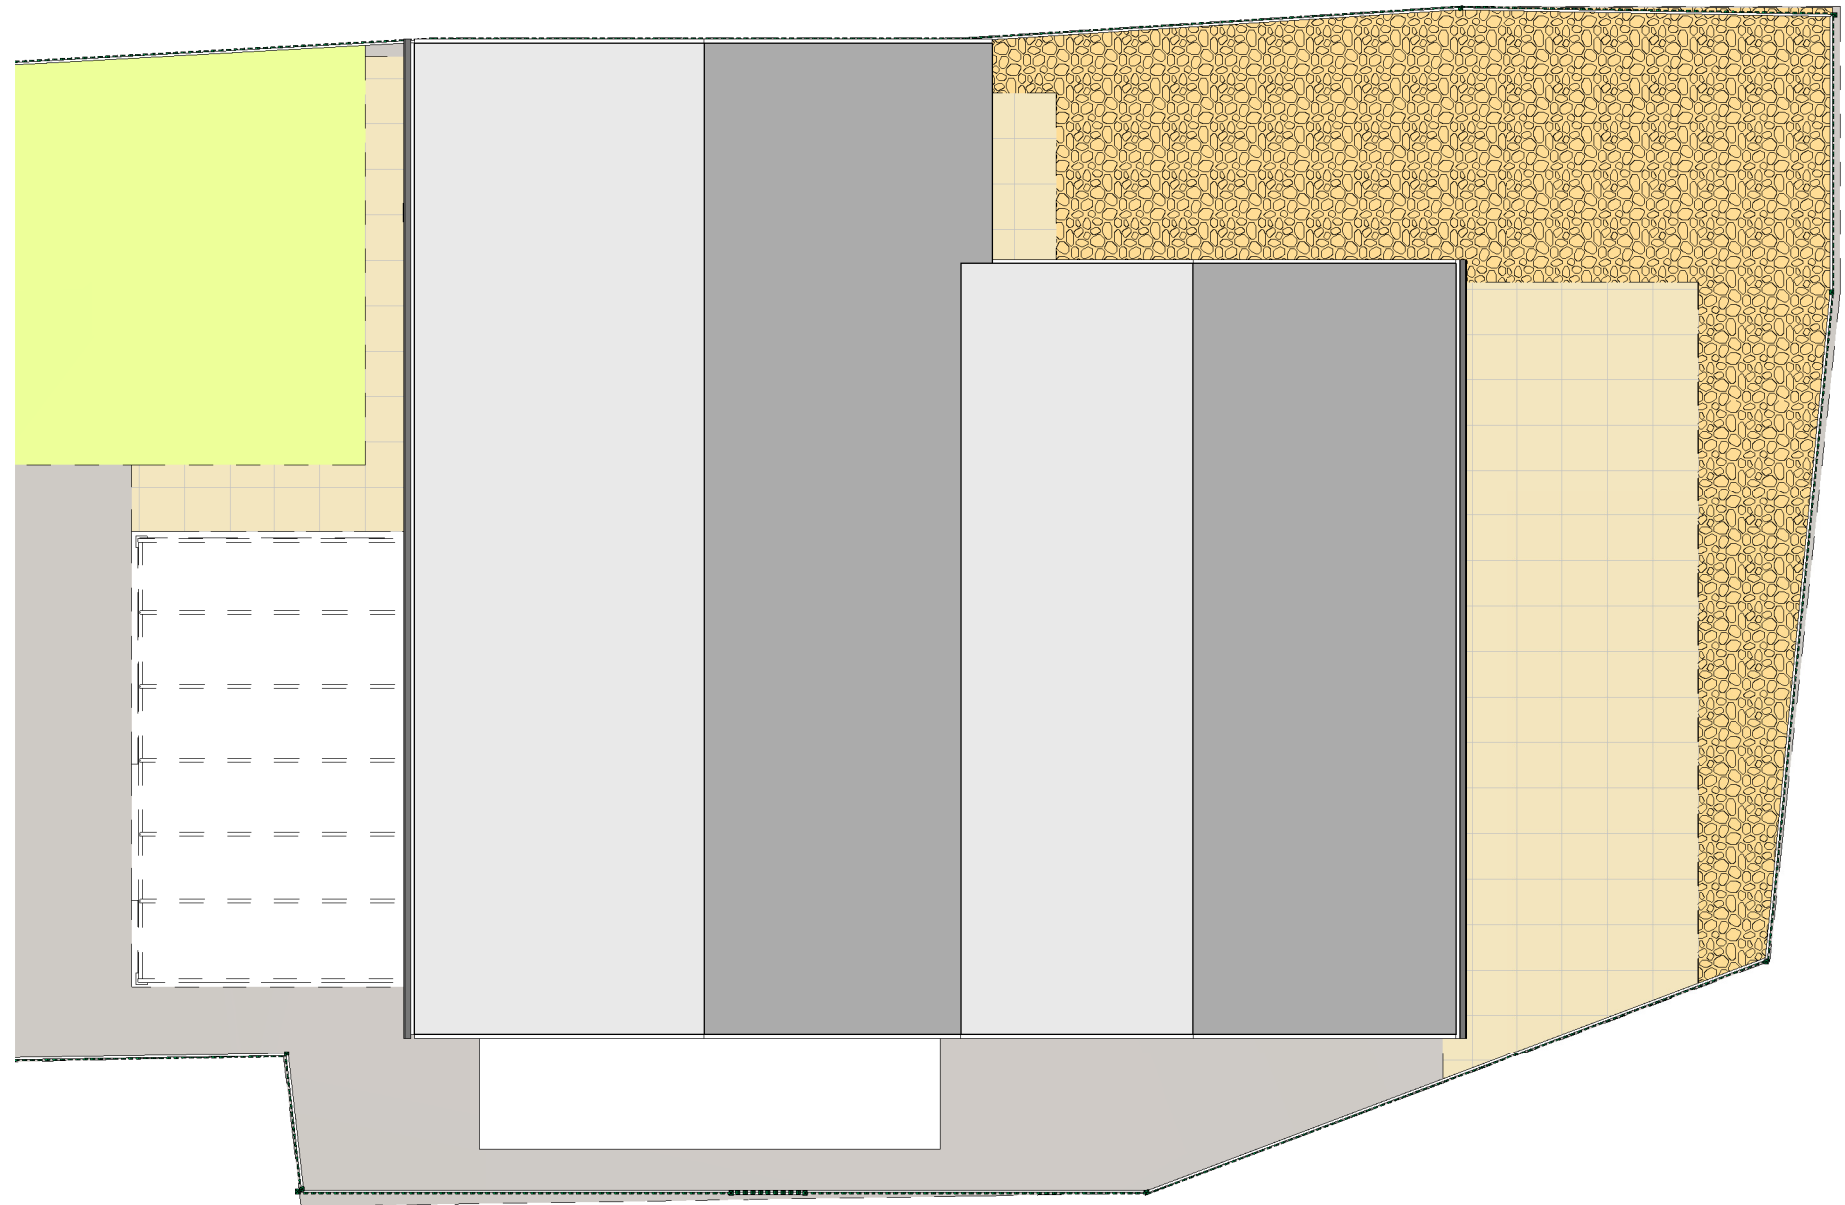

Roof Plan
1 : 100

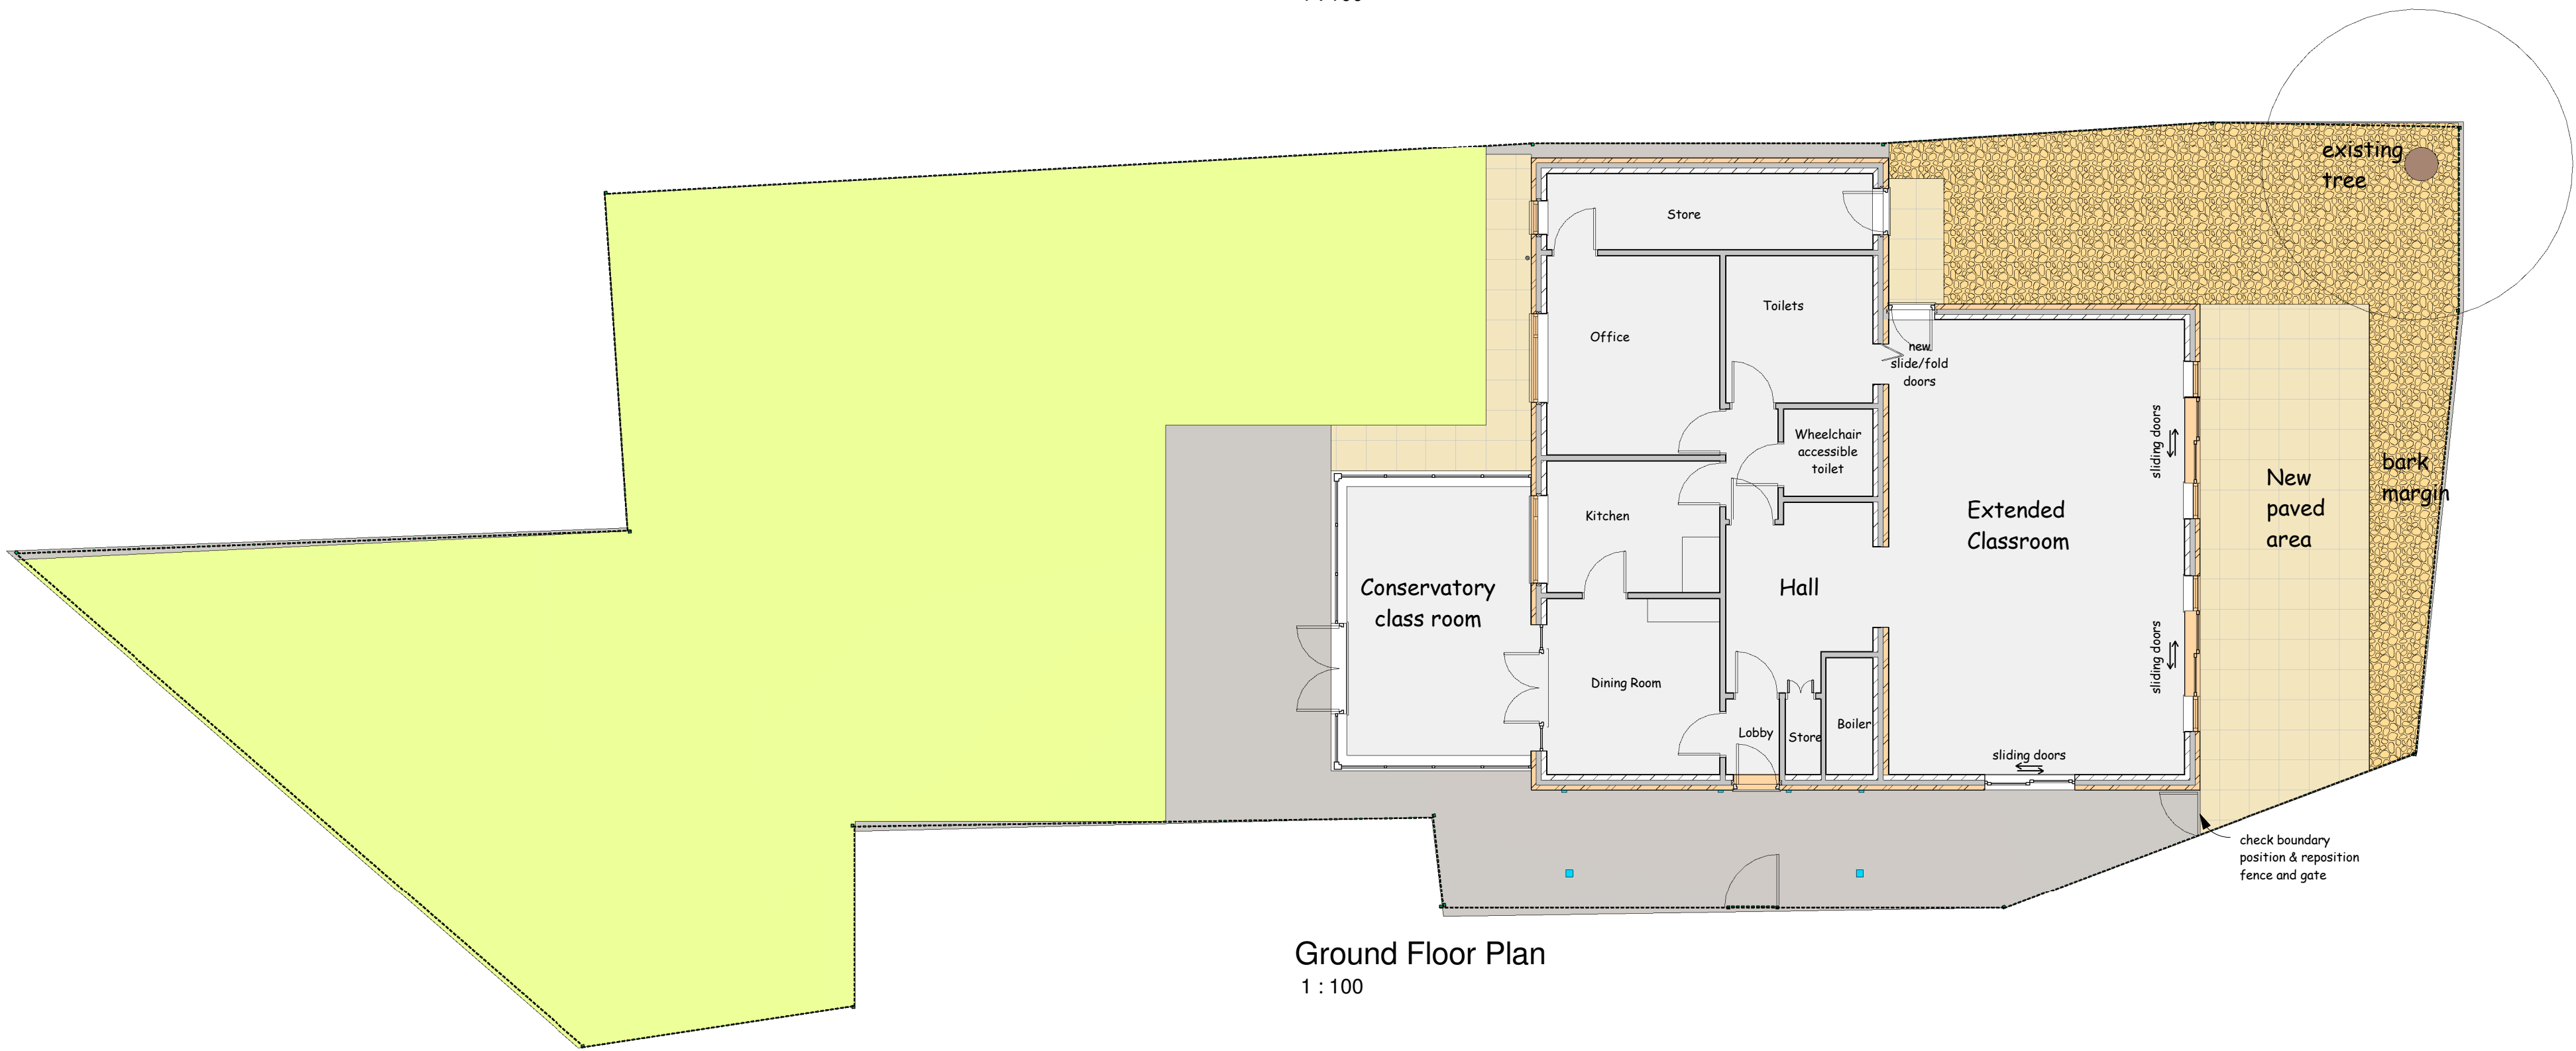

Ground Floor Plan
1 : 100

This drawing is copyright and must not be reproduced without written permission
Do not scale - Use figured dimensions only

Project Proposed New Classroom at Meltham Pre-school Playgroup,
77 Holmfirth Road, Meltham, Huddersfield. HD9 4DA

Client Hannah Dyson

Dwg Title Plans, Elevations and Views as Proposed

Dwg No. 2007 - 02
Rev A

Scale 1 : 100

Date 29/06/2020

DB ARCHITECTS

31 Moor View, Meltham, Holmfirth, HD9 5RT
t:01484 850579 e:david.dbarchitects@virginmedia.com

