
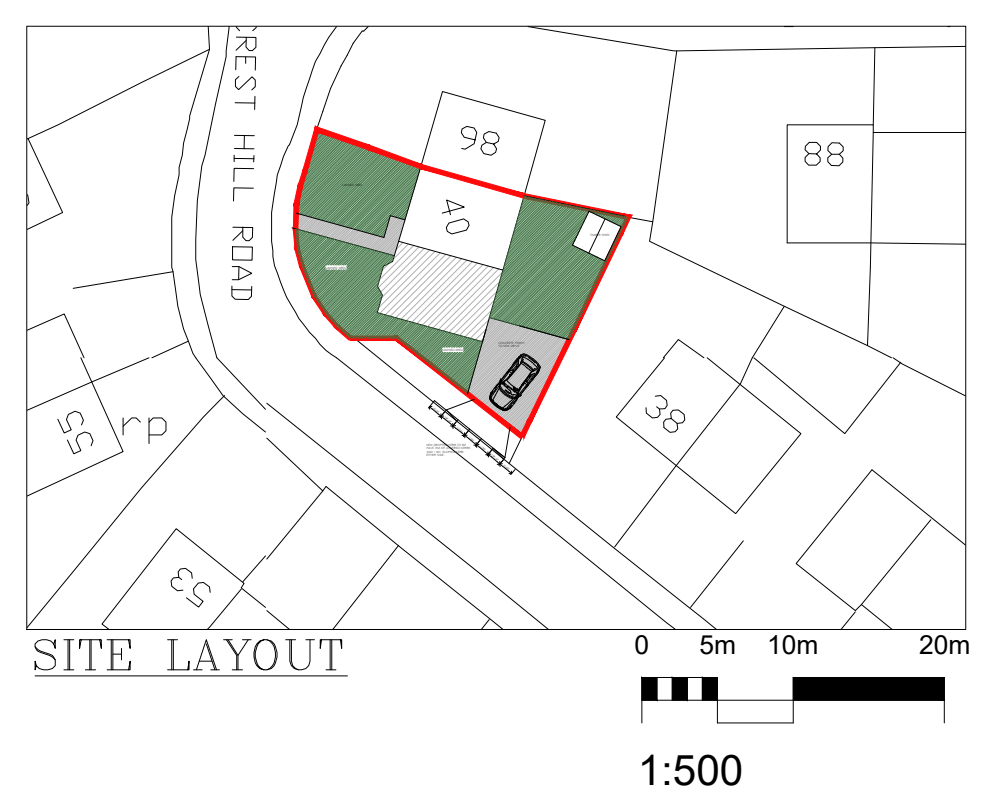
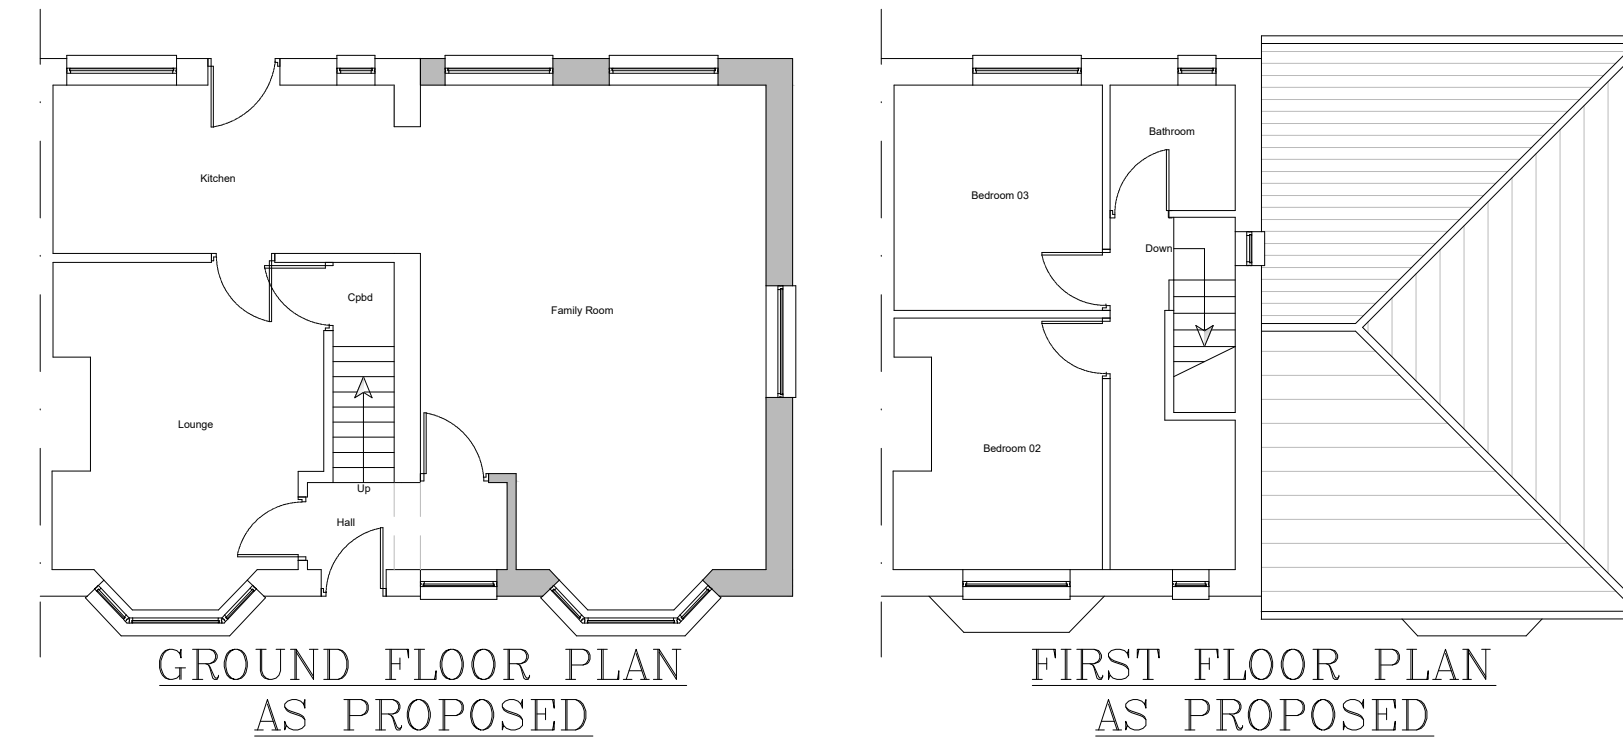
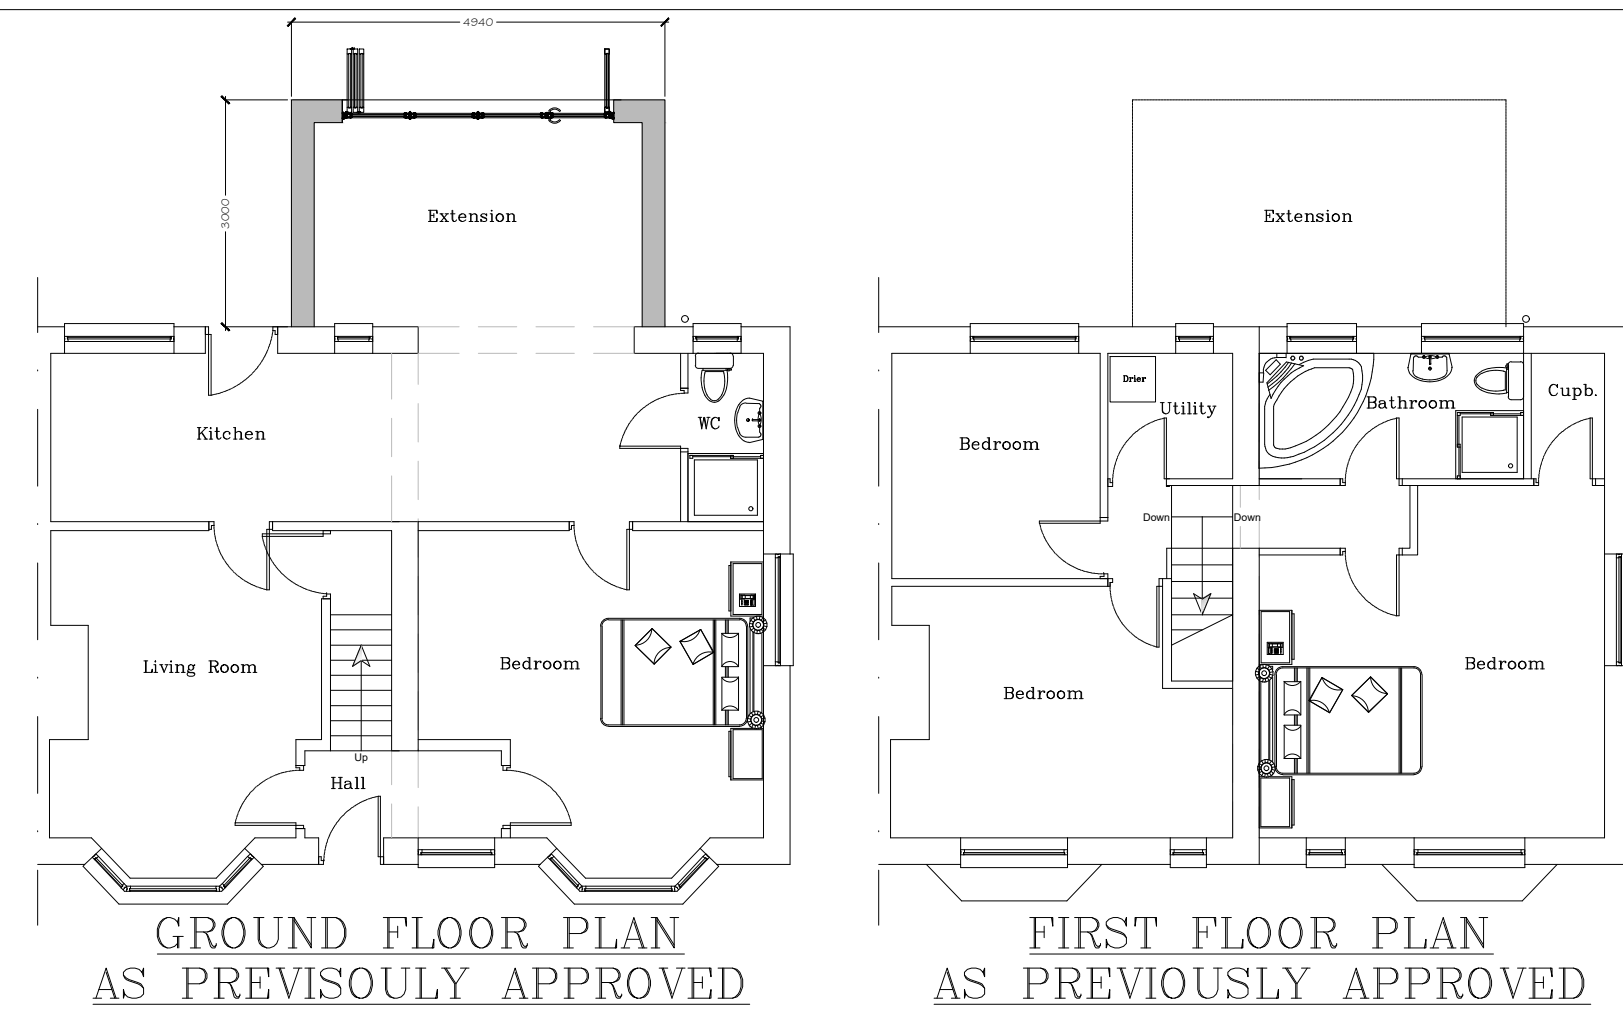


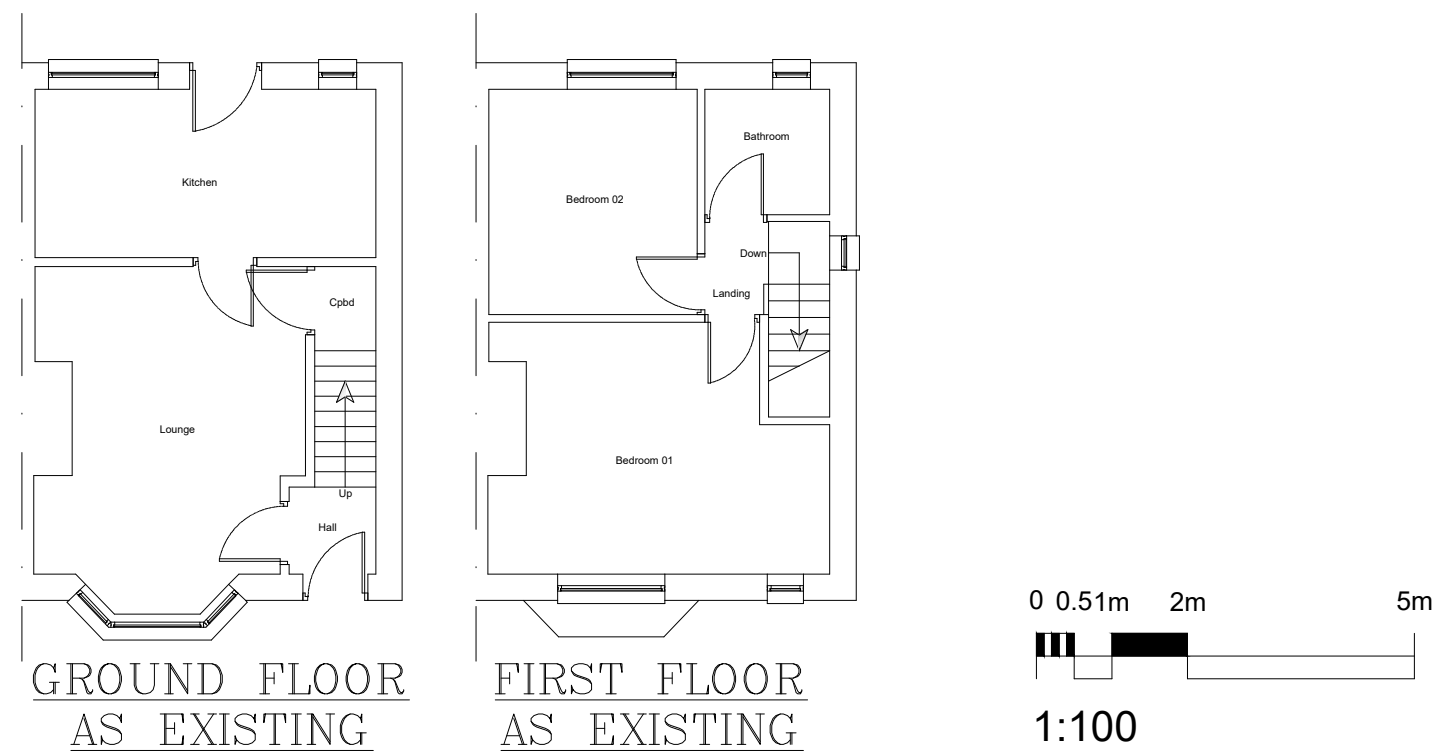

Phone 0113 8314 079 Email info@qka.design
www.qkarchitecturalleeds.co.uk
5A Prospect Park, Linwood Approach,
Leeds, LS16 1HR

CLIENT
Jennifer Hall
40 Crest Hill Road
Huddersfield
HD2 1PD

PROJECT TITLE
Proposed Single Storey Rear Extension

DRAWING TITLE
Existing and Previously Approved
Floor Plans and Elevations
Dropped Kerb Details

DRAWING PHASE
☒ Design
☒ Planning
☒ Preliminary Building Regulations
☒ Building Regulations
☒ Construction
☒ As Built

SCALE	DATE	DRN
Various @ A1	27/02/2020	SS
DATE	NOTES	BY
08/03/20	Planning Resubmission	LOB

Project no:	Drawing no:	Rev
HD2-1567	001	A