


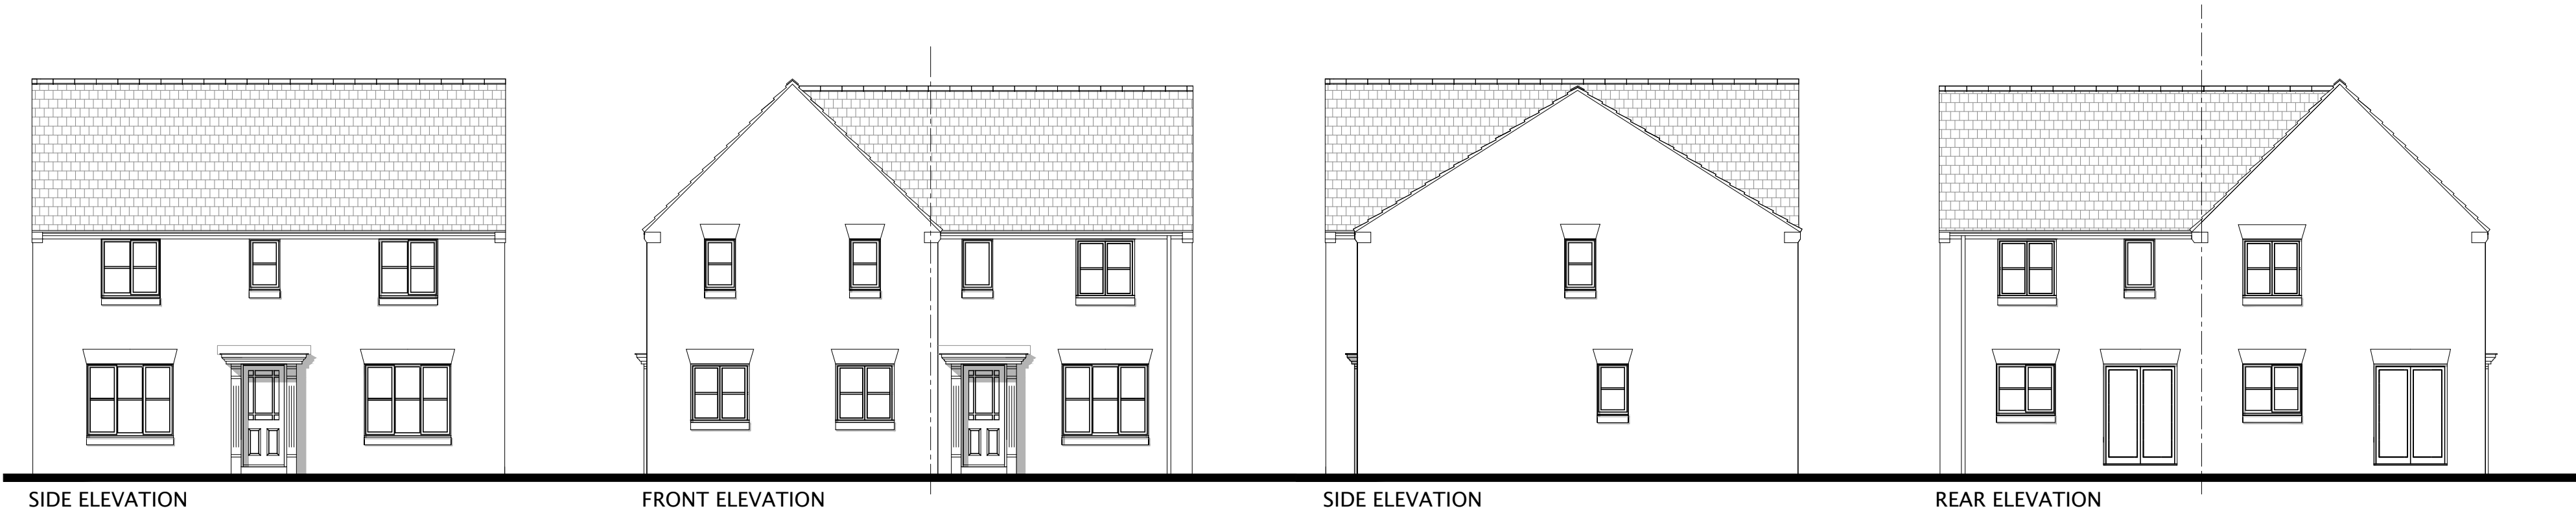


SIDE ELEVATION

FRONT ELEVATION

SIDE ELEVATION


REAR ELEVATION

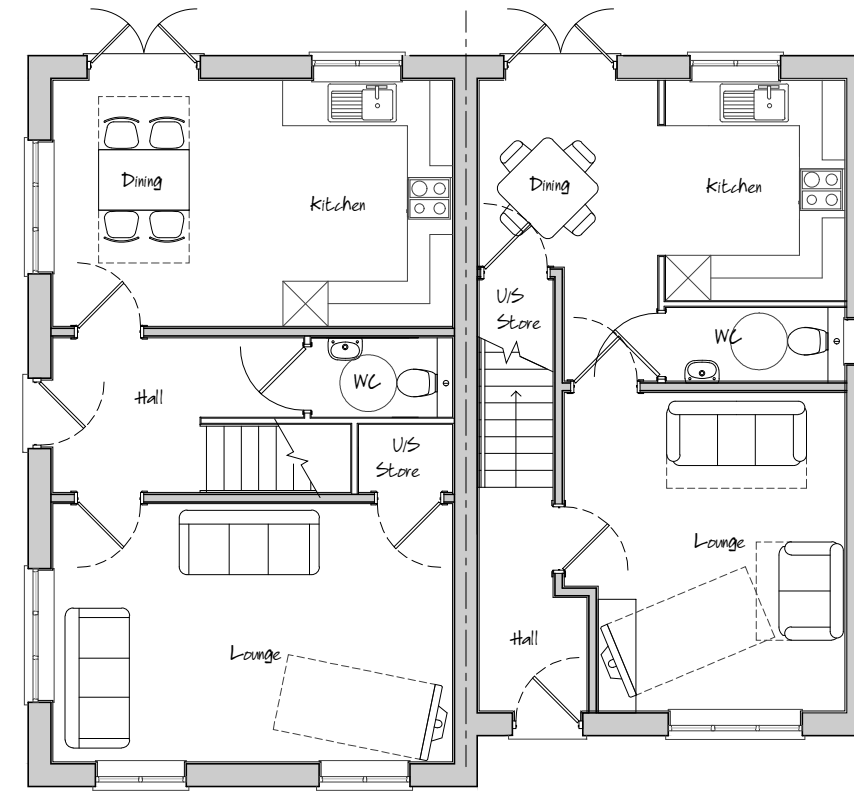

GROUND FLOOR LAYOUT



FIRST FLOOR LAYOUT

 

27 / HOUSE TYPE S-R (AS-OP)

Do not scale off this drawing - Only figured dimensions to be taken from this drawing. Drawings based on Ordnance Survey and/or existing record drawings - Design and Drawing content subject to Site Survey, Structural Survey, Site Investigations, Planning and Statutory Requirements and Approvals. Authorised reproduction from Ordnance Survey Map with permission of the Controller of Her Majesty's Stationery Office. Crown Copyright reserved.



CLIENT: HARTLEY PROPERTIES		DRAWING NUMBER: P09:4267:27	
PROJECT: PROPOSED RESIDENTIAL DEVELOPMENT CROSSLEY LANE, DALTON		SCALE @ A2: 1:100	
DRAWING: PROPOSED PLANS & ELEVATIONS HOUSE TYPE S-R (AS-OP)		DRAWN: THS	DATE: 21.01.21
		CHECKED: LM	DATE: 21.01.21

14 MARINER COURT / CALDER PARK / WAKEFIELD / WF4 3FL
01924 383322 / www.jrpassoc.co.uk / info@jrpassoc.co.uk
jrpassociates is a trading style of John R Pailey Associates Limited