



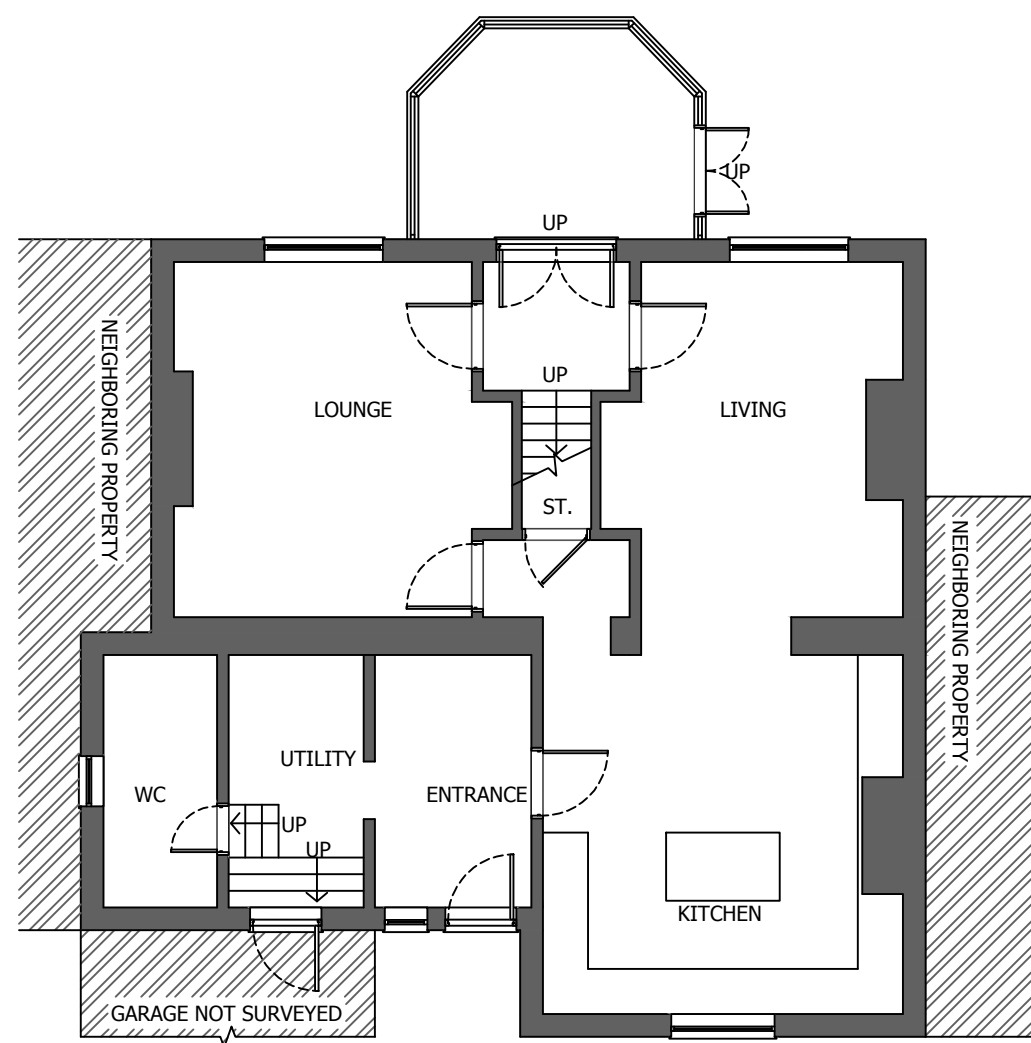


EXISTING
GROUND FLOOR



EXISTING
REAR ELEVATION

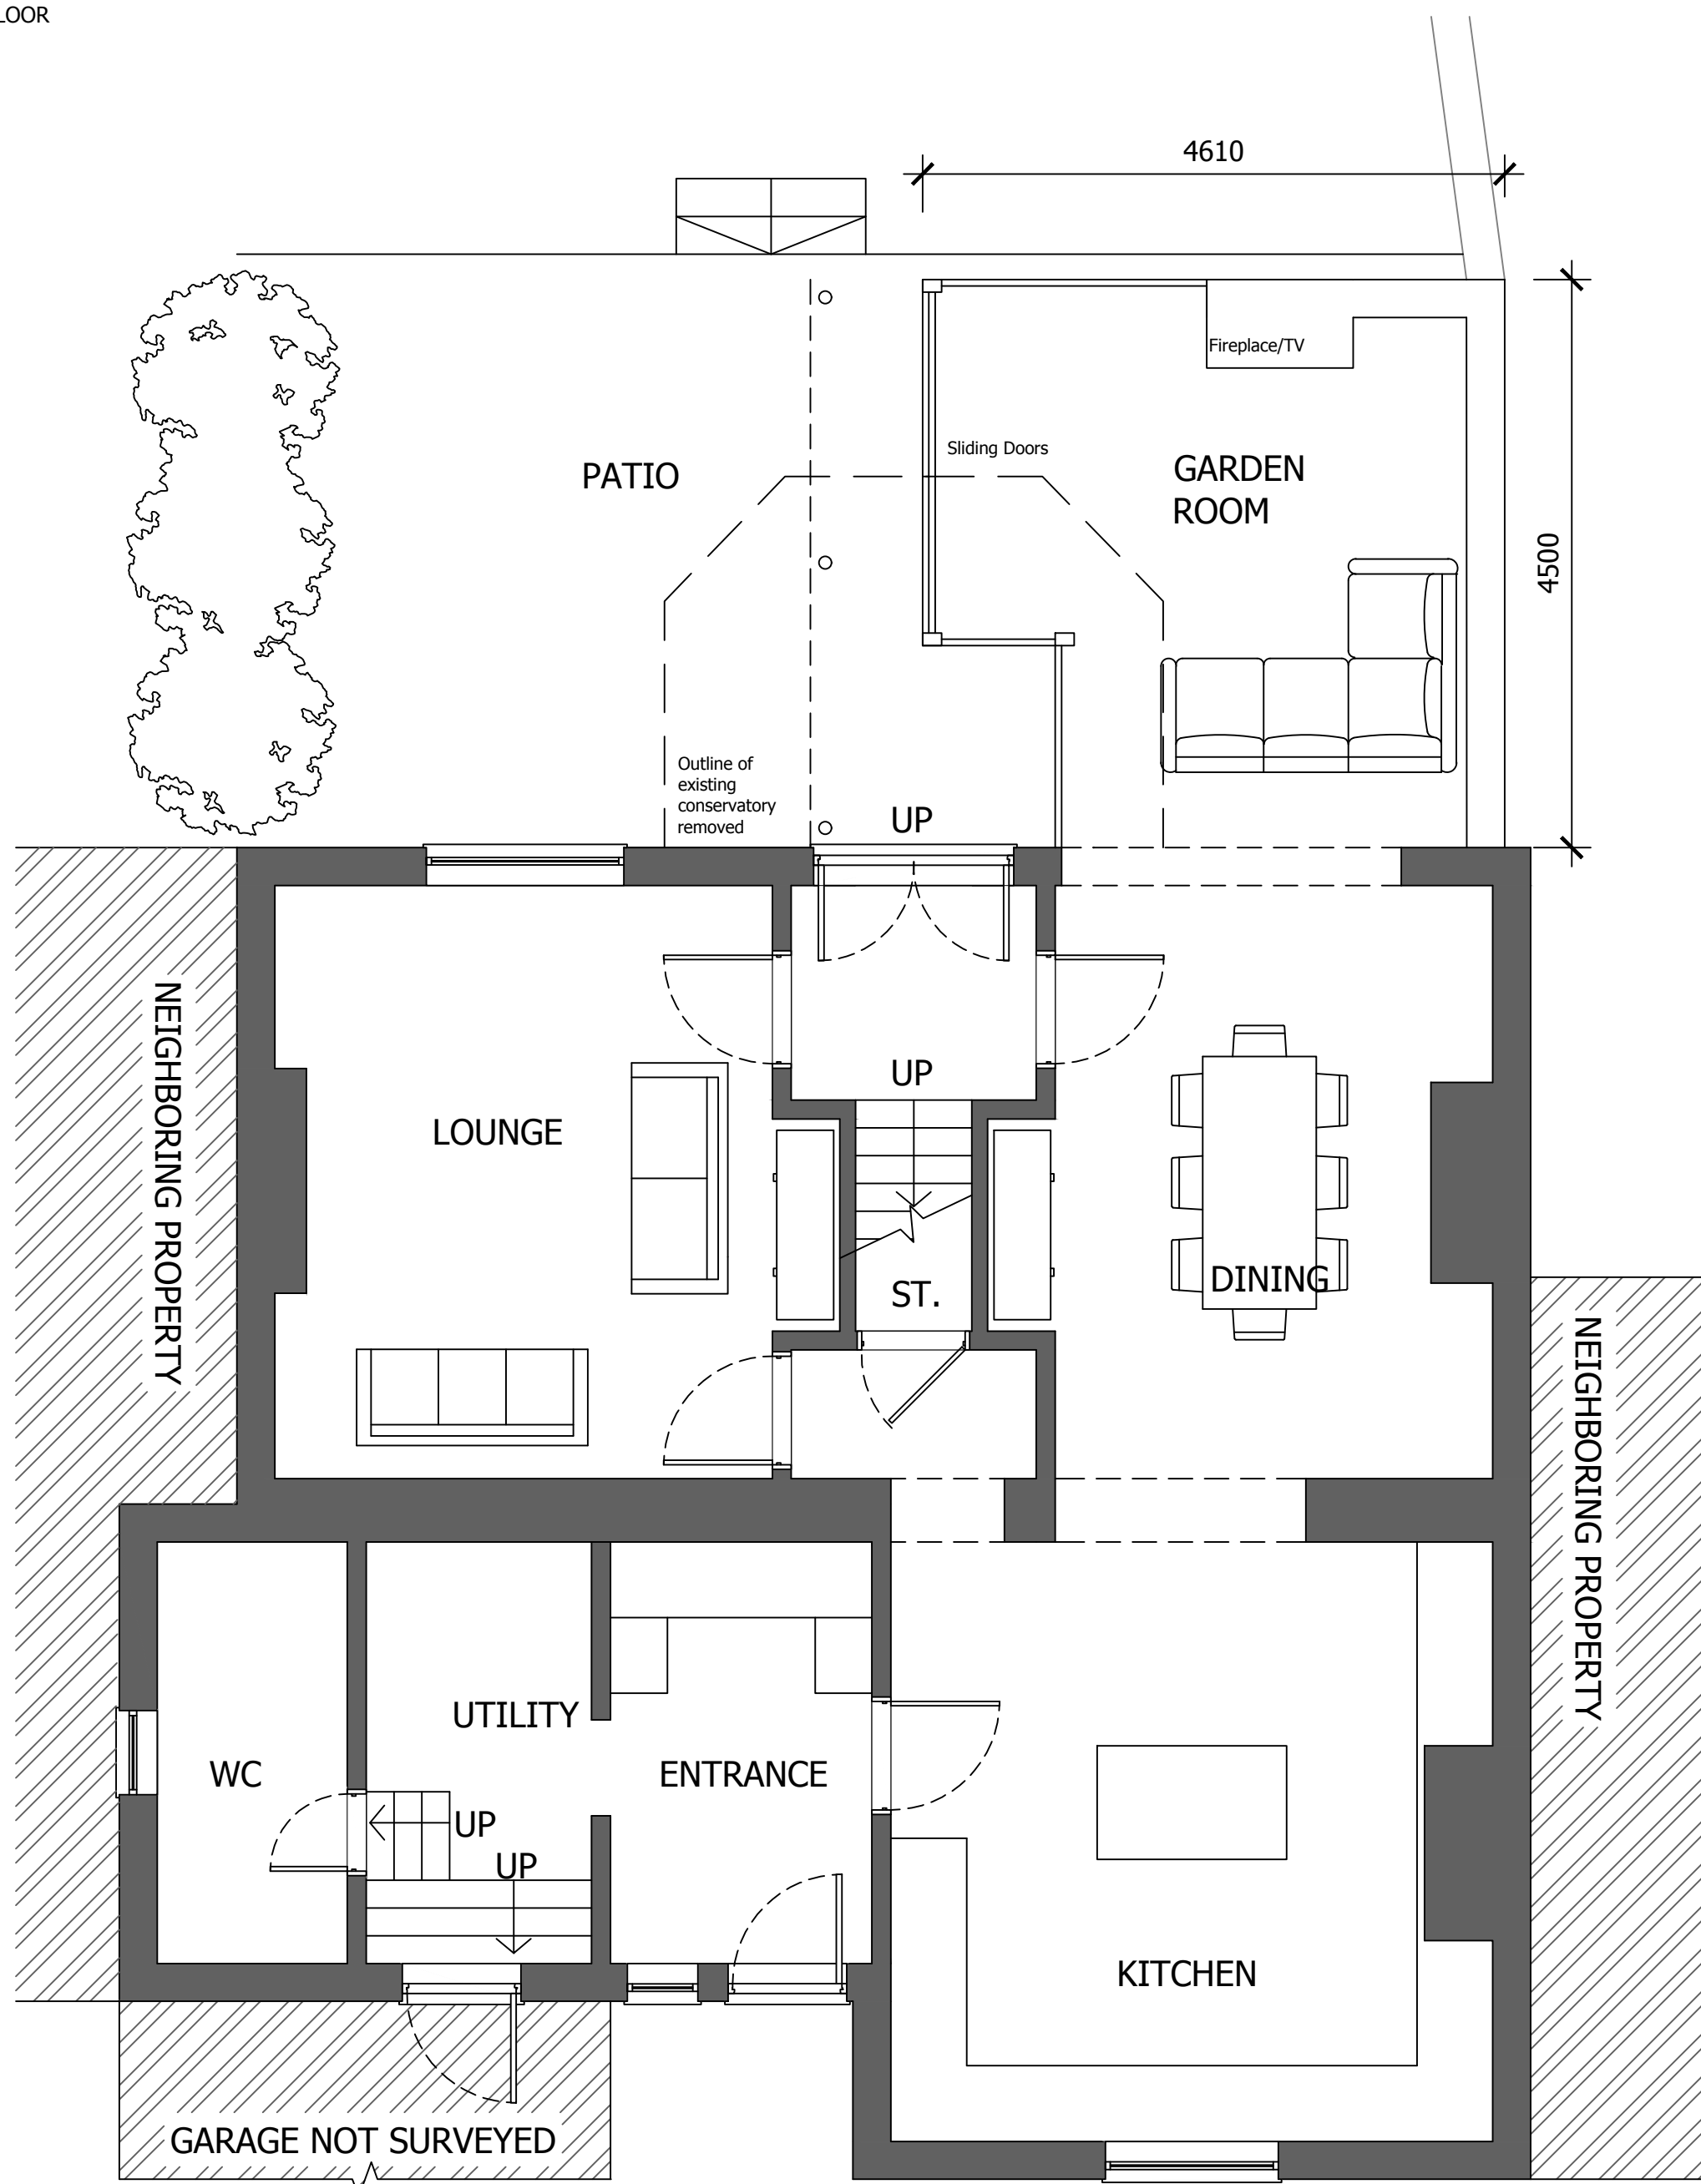

PROPOSED
GROUND FLOOR

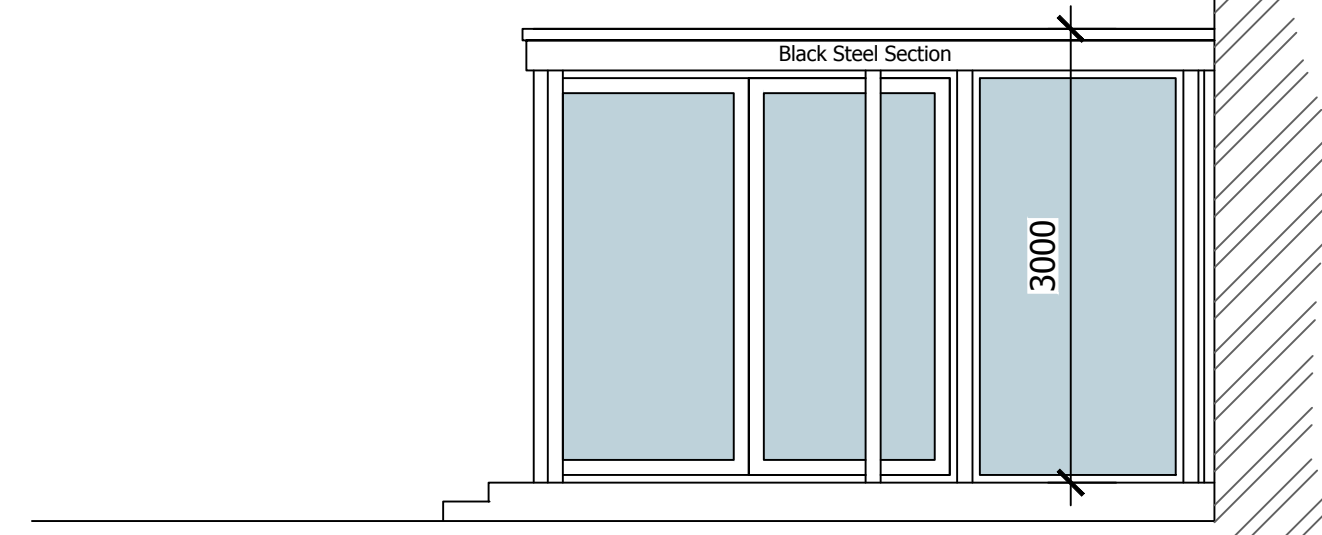

PROPOSED
SIDE ELEVATION



PROPOSED
REAR ELEVATION


All dimensions are to be checked on site, any discrepancies are to be reported to the Architect before work commences. Do not scale from this drawing.

This drawing is to be read in conjunction with all relevant consultants and specialists drawings / documents, any discrepancies are to be reported to the Architect before the affected work commences.

All structural components shown are indicative only. Details / calculations of structural members are to be provided by the Structural Engineer.

This drawing is copyright.

This drawing and the copyright, design rights and all other intellectual property. No licence or assignment of any such rights is granted hereunder. This drawing is not to be copied or divulged to a third party without written permission.

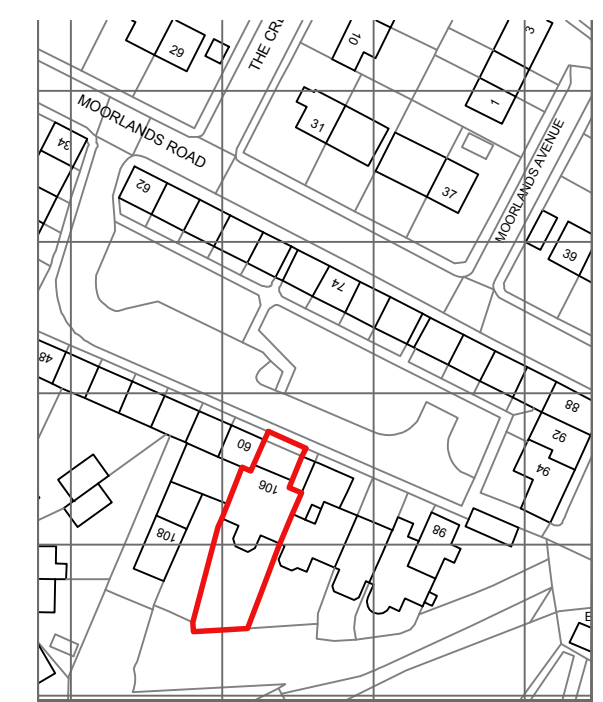

LOCATION PLAN 1:1250



EXISTING BLOCK PLAN 1:500



PROPOSED BLOCK PLAN 1:500



CLIENT DETAILS 106 MOORLANDS RD BIRKENSHAW BRADFORD	DRAWING No 2019038(0-01)		REVISION
	DRAWING INFO PLANS AS EXISTING AND PROPOSED	SCALE 1:50	DATE 04/10/19
		DRAWN BY JH	