

Notes_


PLANNING



LOCATION PLAN
1:1000



SITE PLAN
1:200

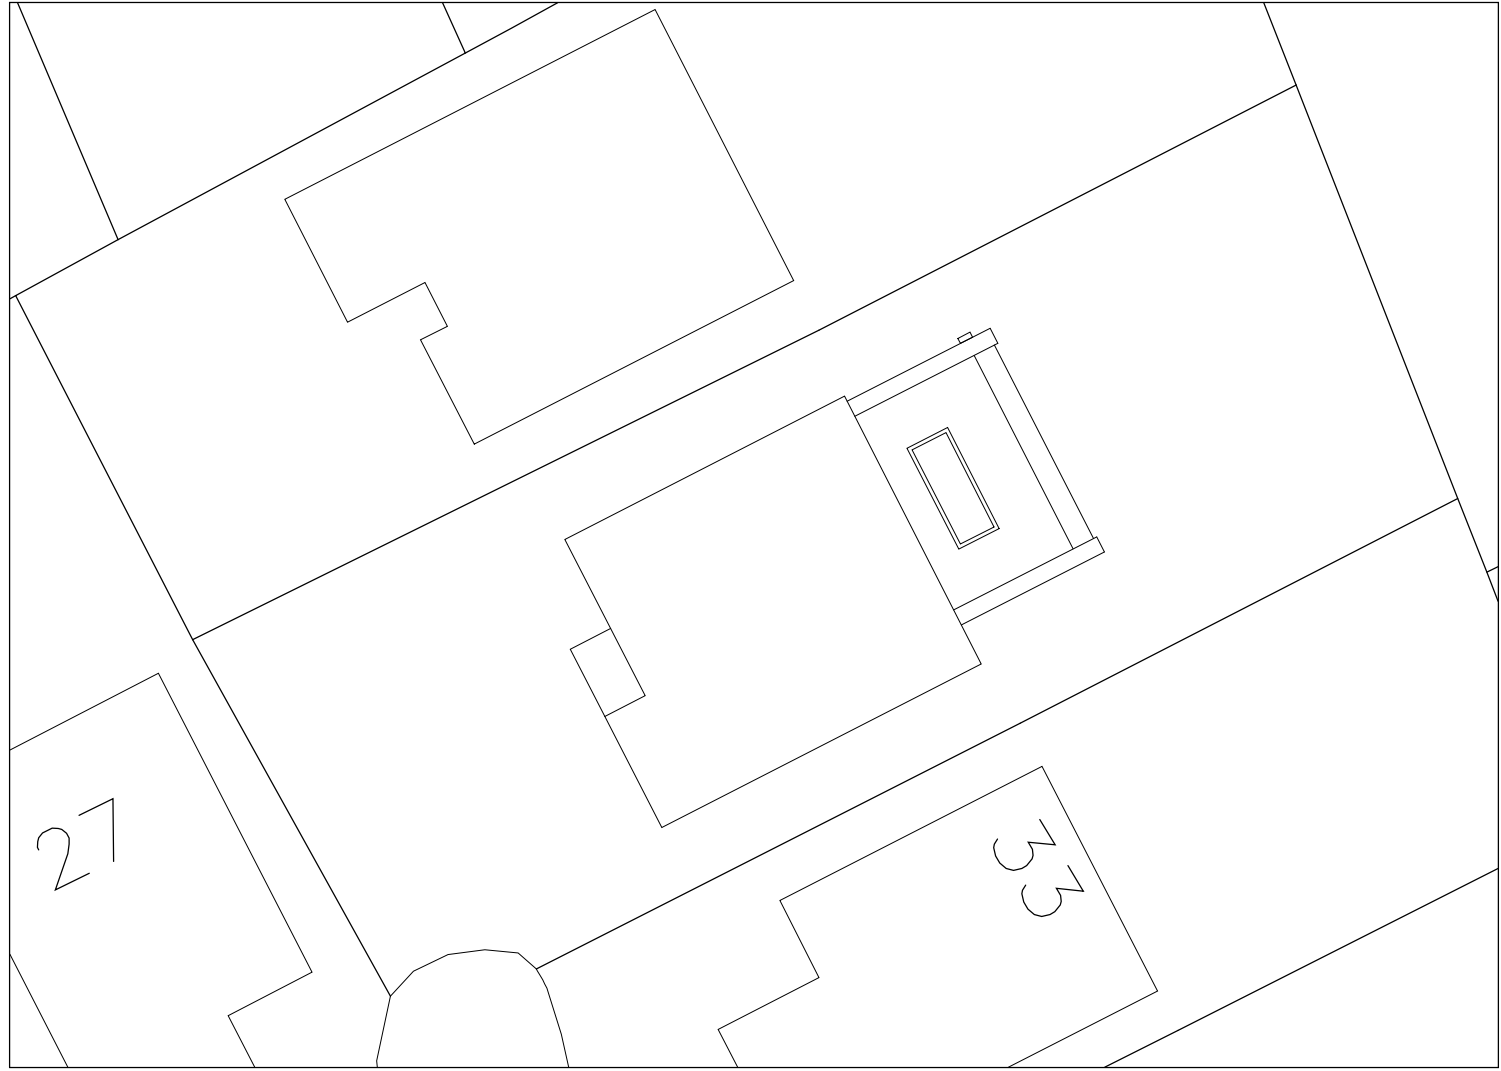

BLOCK PLAN
1:200




EXISTING FRONT ELEVATION
1:100




EXISTING REAR ELEVATION
1:100




EXISTING GABLE ELEVATION
1:100

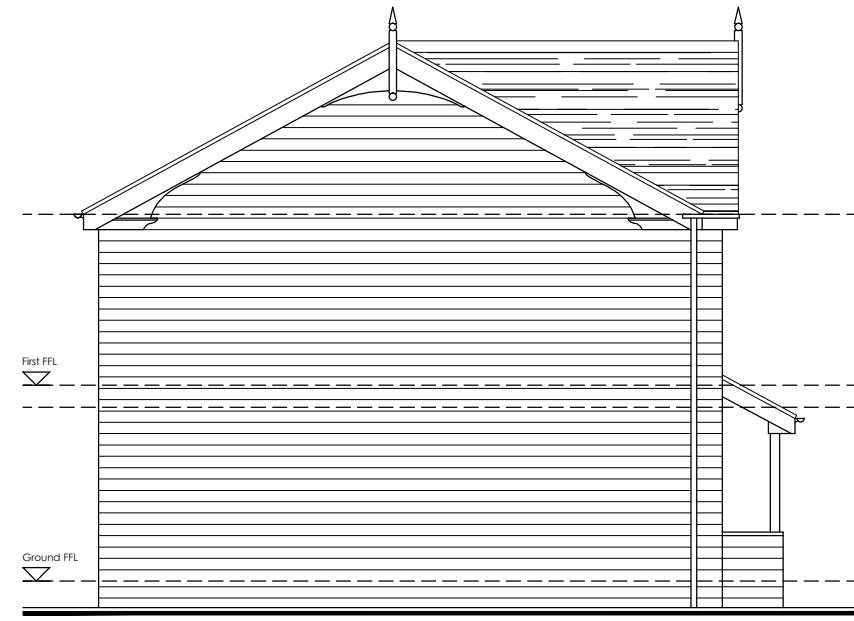


EXISTING GABLE ELEVATION
1:100

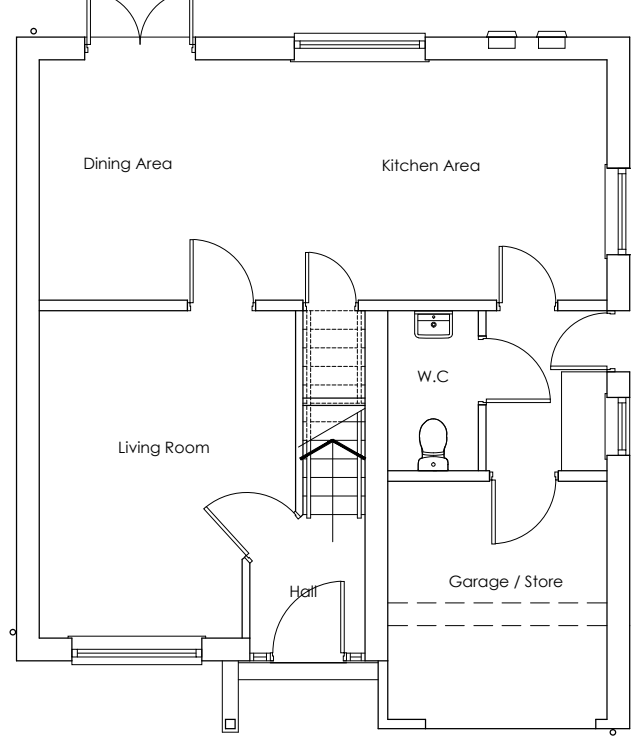

EXISTING GROUND FLOOR
1:100

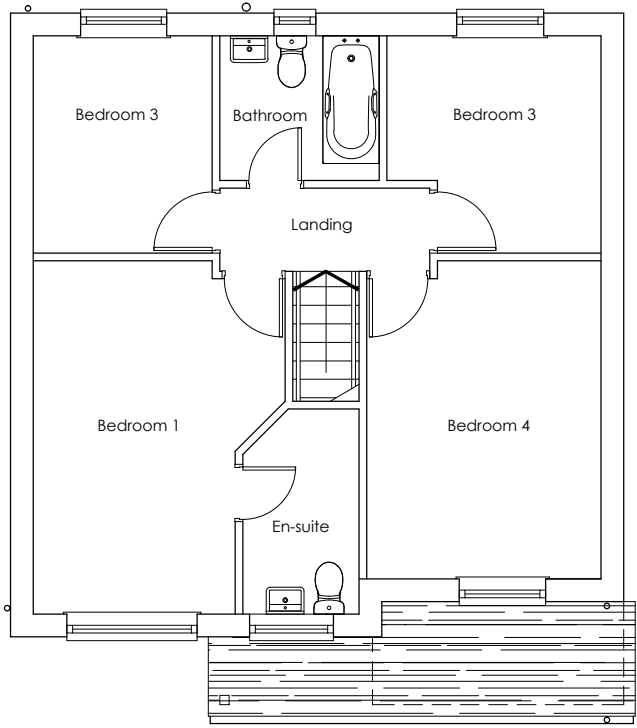

EXISTING FIRST FLOOR
1:100

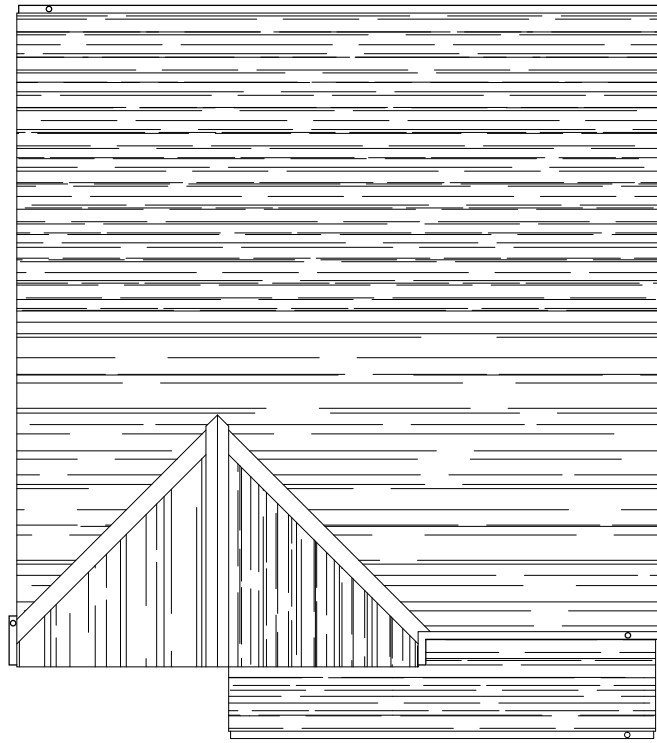


EXISTING ROOF PLAN
1:100




PROPOSED FRONT ELEVATION
1:100




PROPOSED REAR ELEVATION
1:100

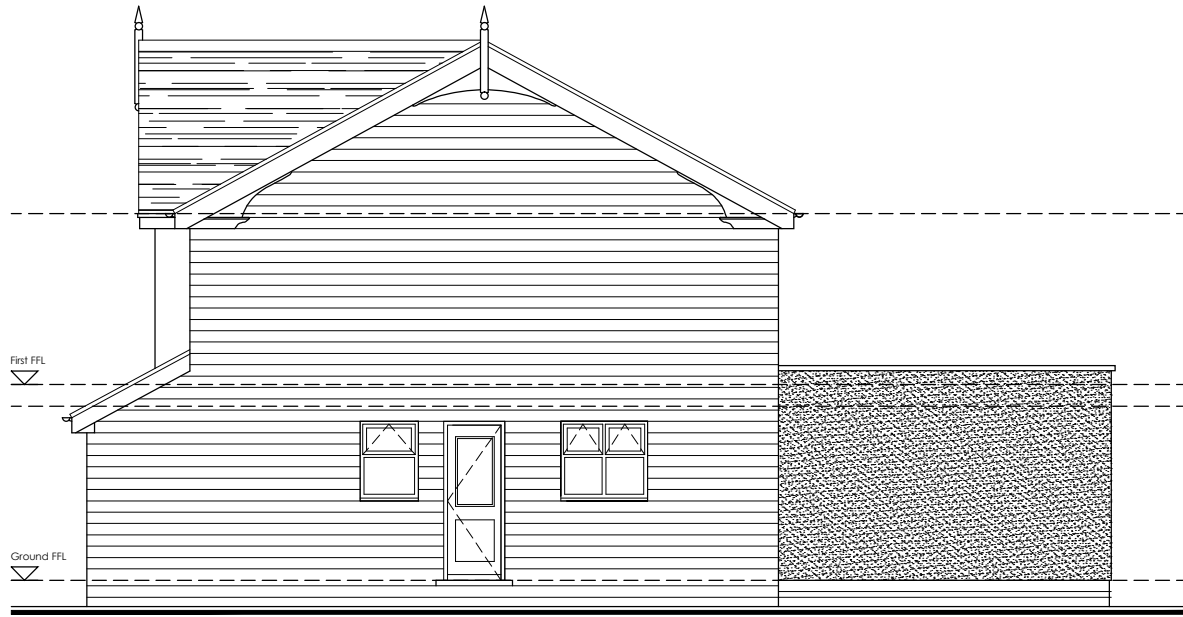


PROPOSED GABLE ELEVATION
1:100

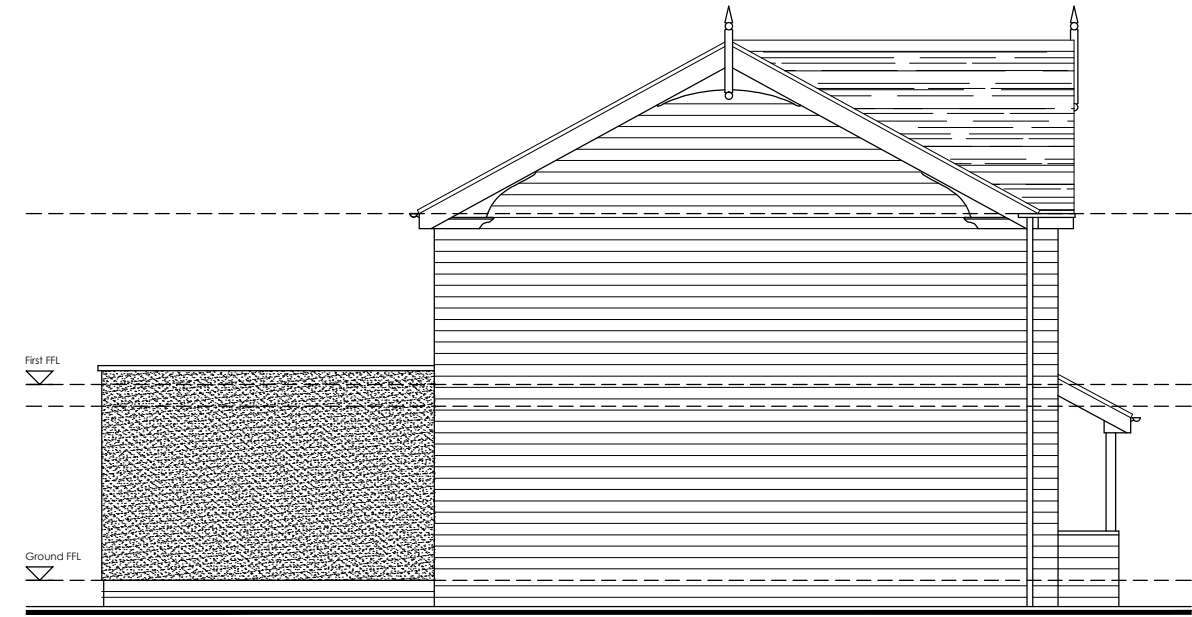


PROPOSED GABLE ELEVATION
1:100

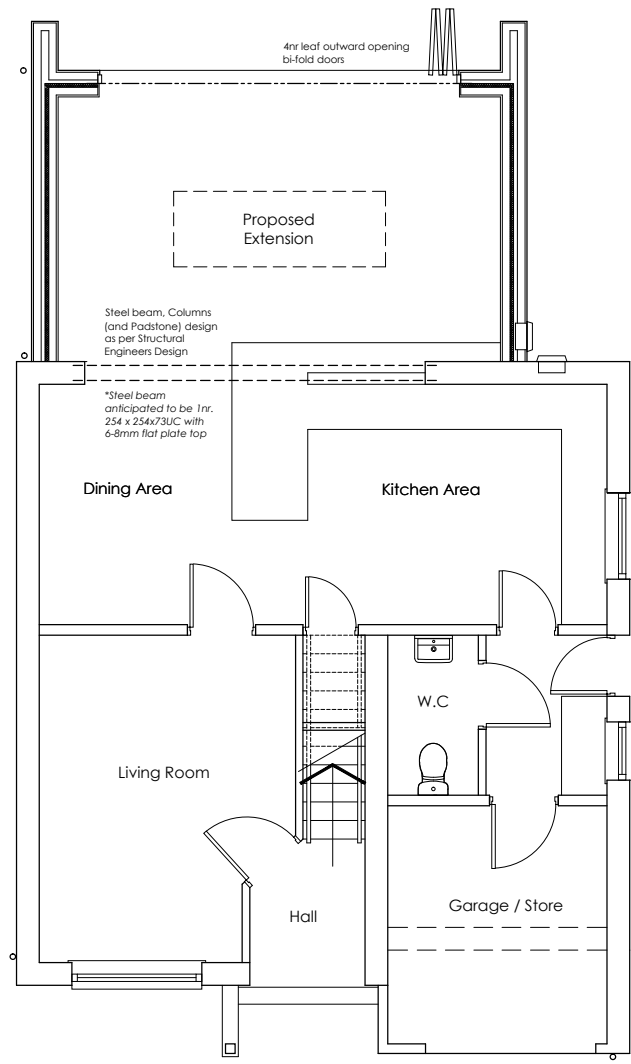

PROPOSED GROUND FLOOR
1:100

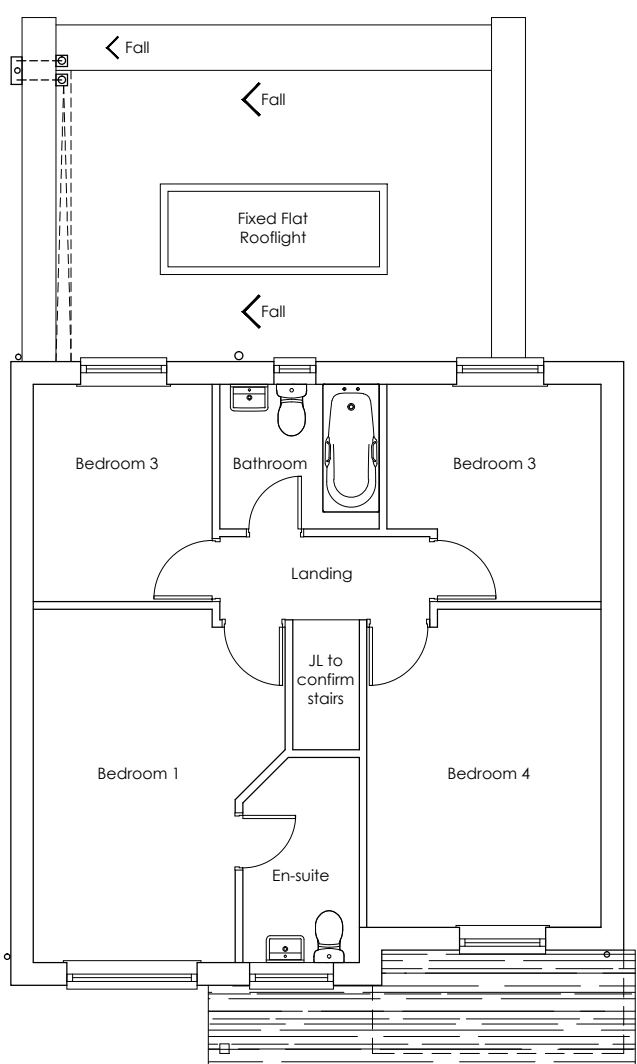

PROPOSED FIRST FLOOR
1:100

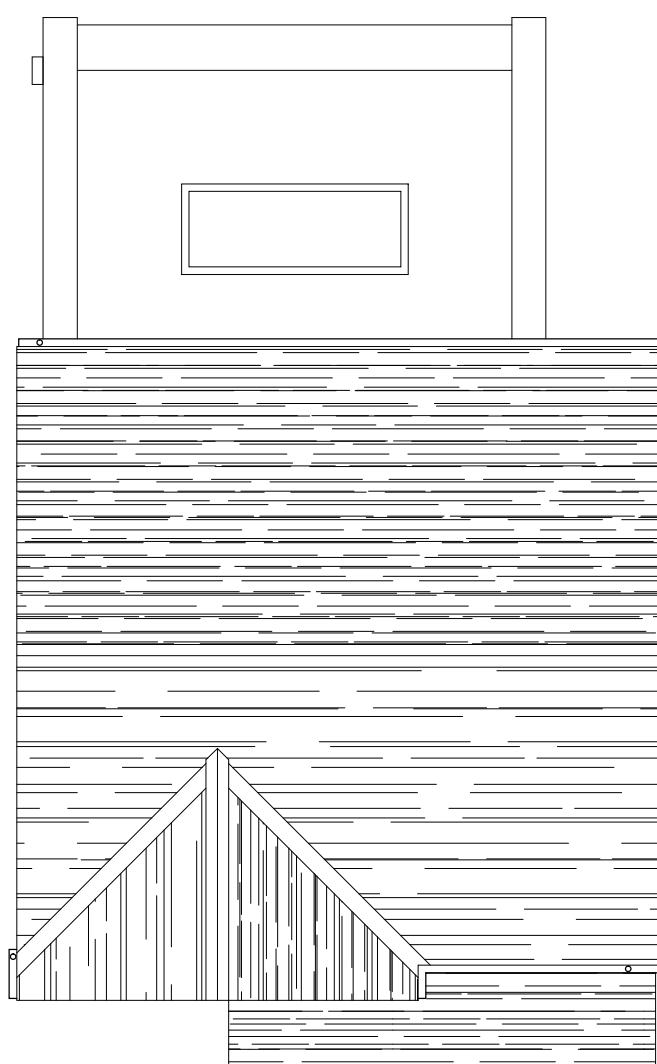

PROPOSED ROOF LAYOUT
1:100

A	19/03/20	Road Names added. RL Boundaries amended.	WH	JL
-	11/03/20	Initial Issue	WH	JL
Rev.	Date	Amendments	By	Apd.

Eight_OneTwo
Architects

Tel. +44 [0] 8432 899 435
Email. mail@eightonetwo.co.uk
www.eightonetwo.co.uk
The Media Centre_7 Northumberland St., Huddersfield, HD1 1RL

Drawing Status_
PLANNING

Client_
JAMES WILKINSON

Project_
31 KENYON BANK, DENBY DALE, HUDDERSFIELD

Drawing Title_
LOCATION, SITE INC. EX & PROP. PLANS AND ELEVATIONS

Drawing Scale_
AS SHOWN

Drawn By_
WH

Checked By_
JL

Paper Size_
A1

Drawn Date_
11/03/20

Checked Date_
11/03/20

Drawing Number_
17-803-101A