




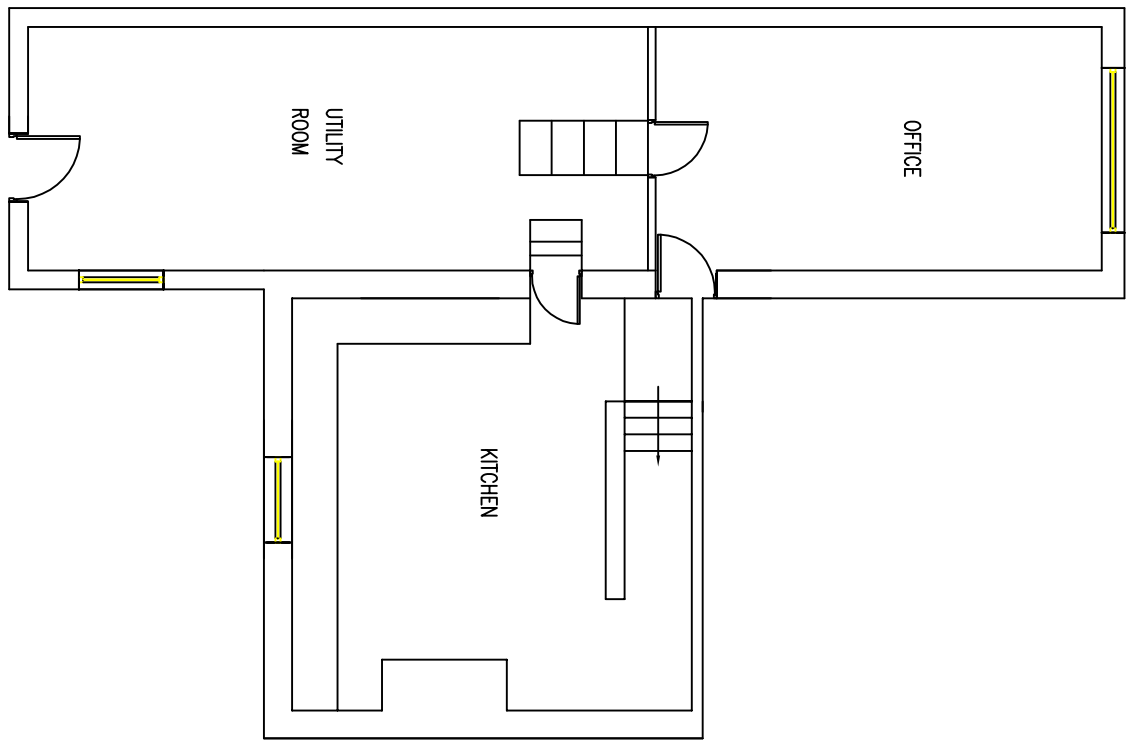


PROPOSED BASEMENT PLAN
SCALE 1:100

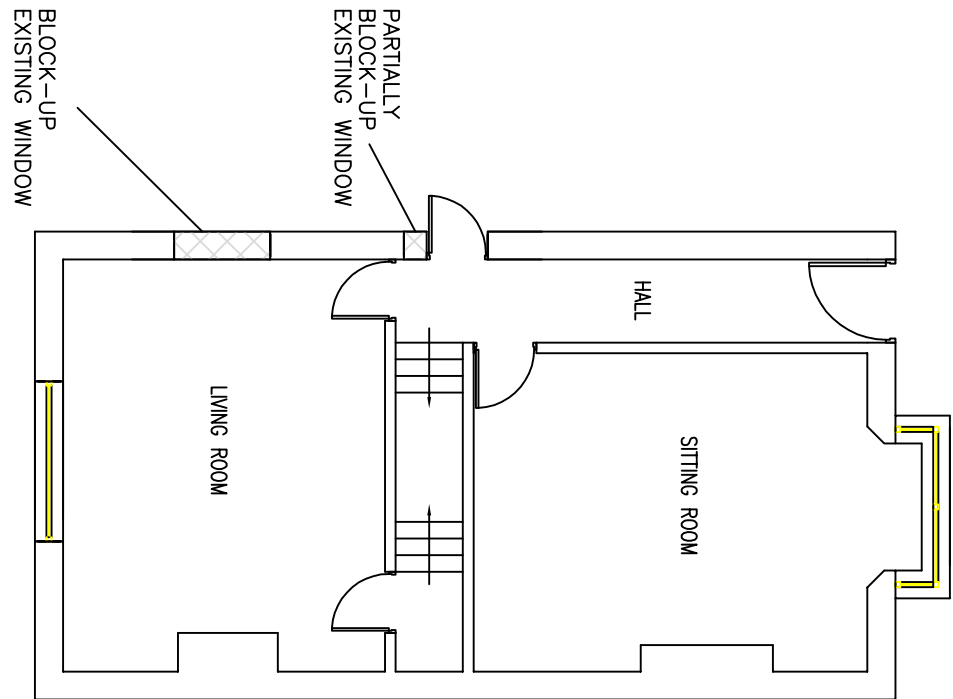


PROPOSED GROUND FLOOR PLAN
SCALE 1:100

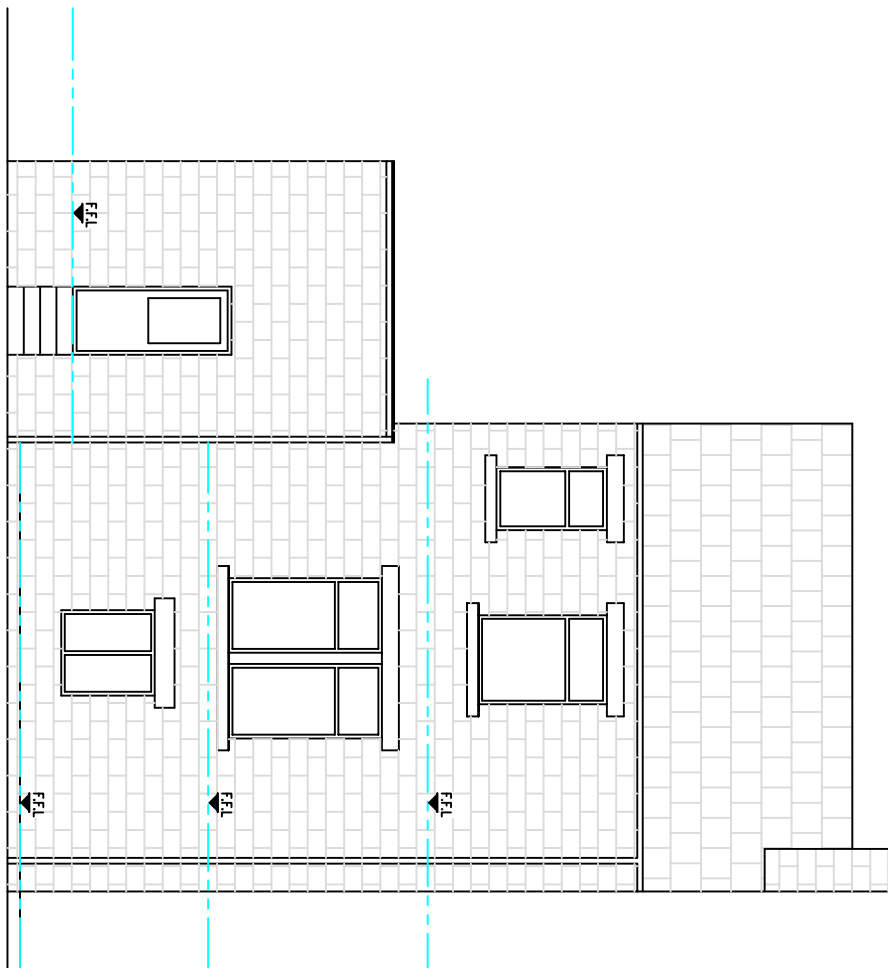

PROPOSED REAR ELEVATION
SCALE 1:100

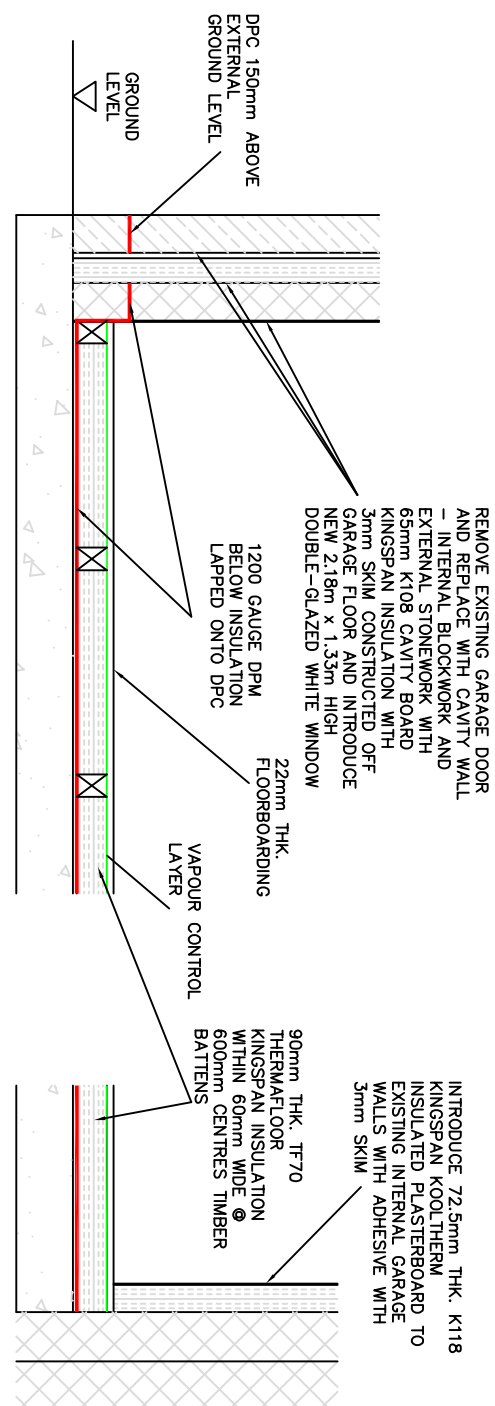


CROSS-SECTION
AT EXTERNAL WALL
JUNCTION
SCALE 1:20

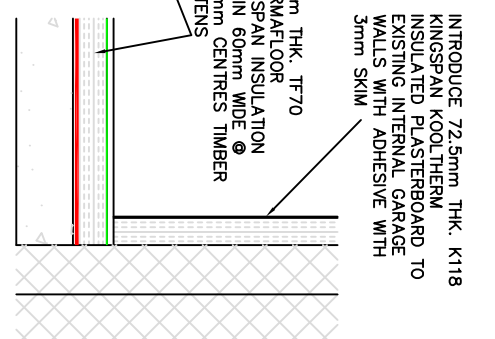


CROSS-SECTION
AT INTERNAL
PARTY WALL
POSITION
SCALE 1:20


NOTE
EXISTING GARAGE FOUNDATIONS
TO BE REINFORCED AND RAISED BY
RAISING HEIGHT OF GARAGE BY 1.75m.
ALLOW FOR NEW UNITS OVER FRONT
REAR DOOR/WINDOW OPENINGS

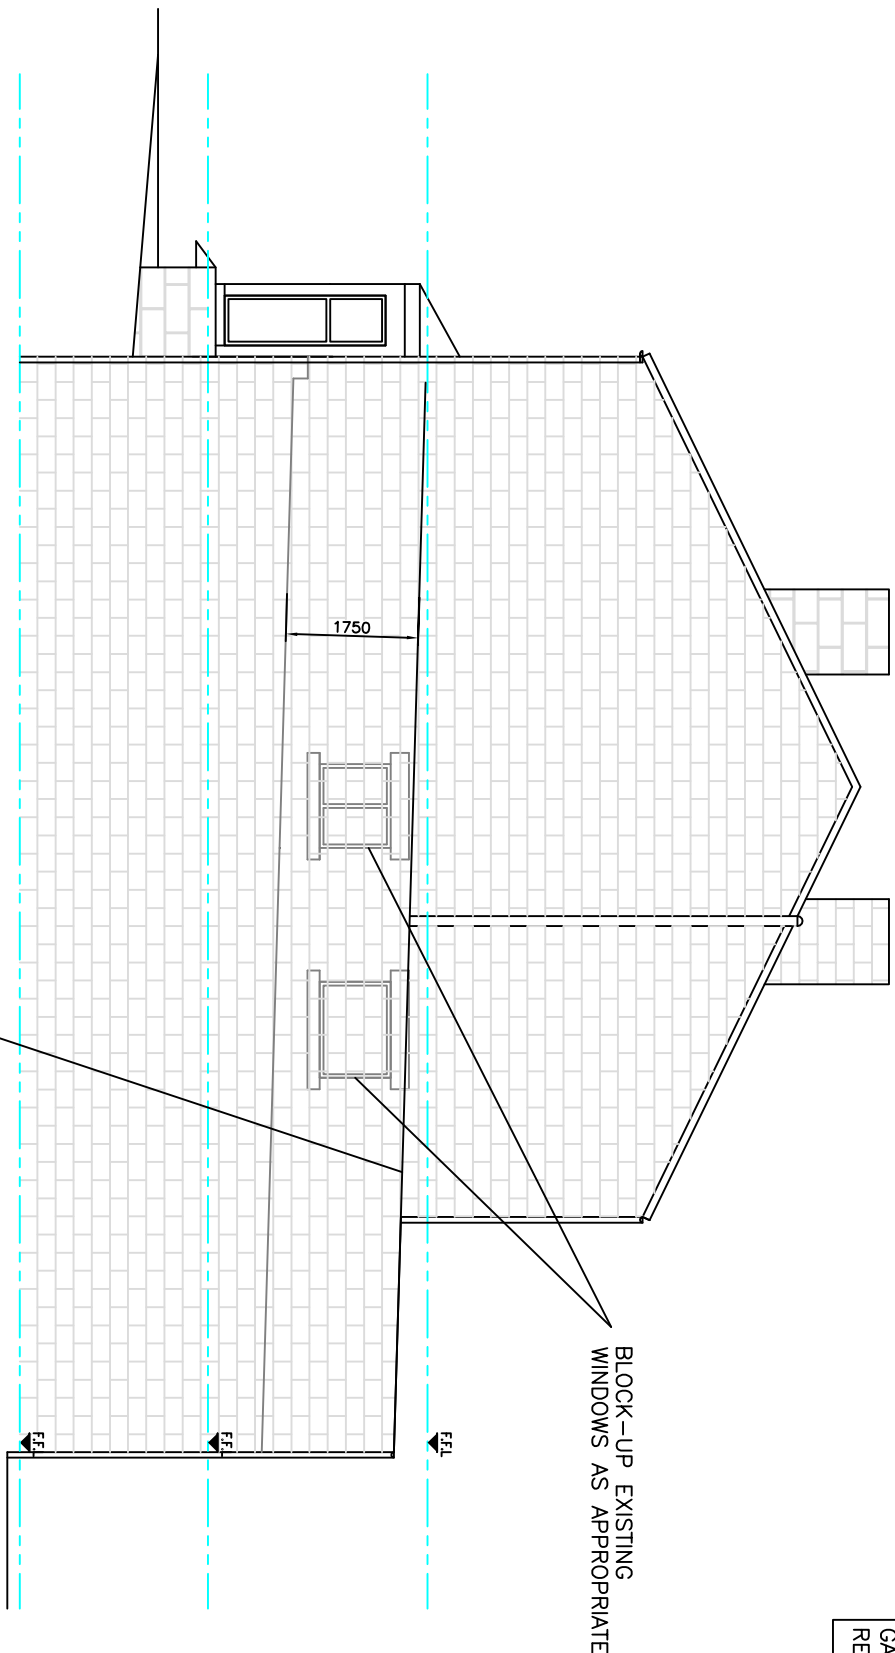


PROPOSED SIDE ELEVATION
SCALE 1:100

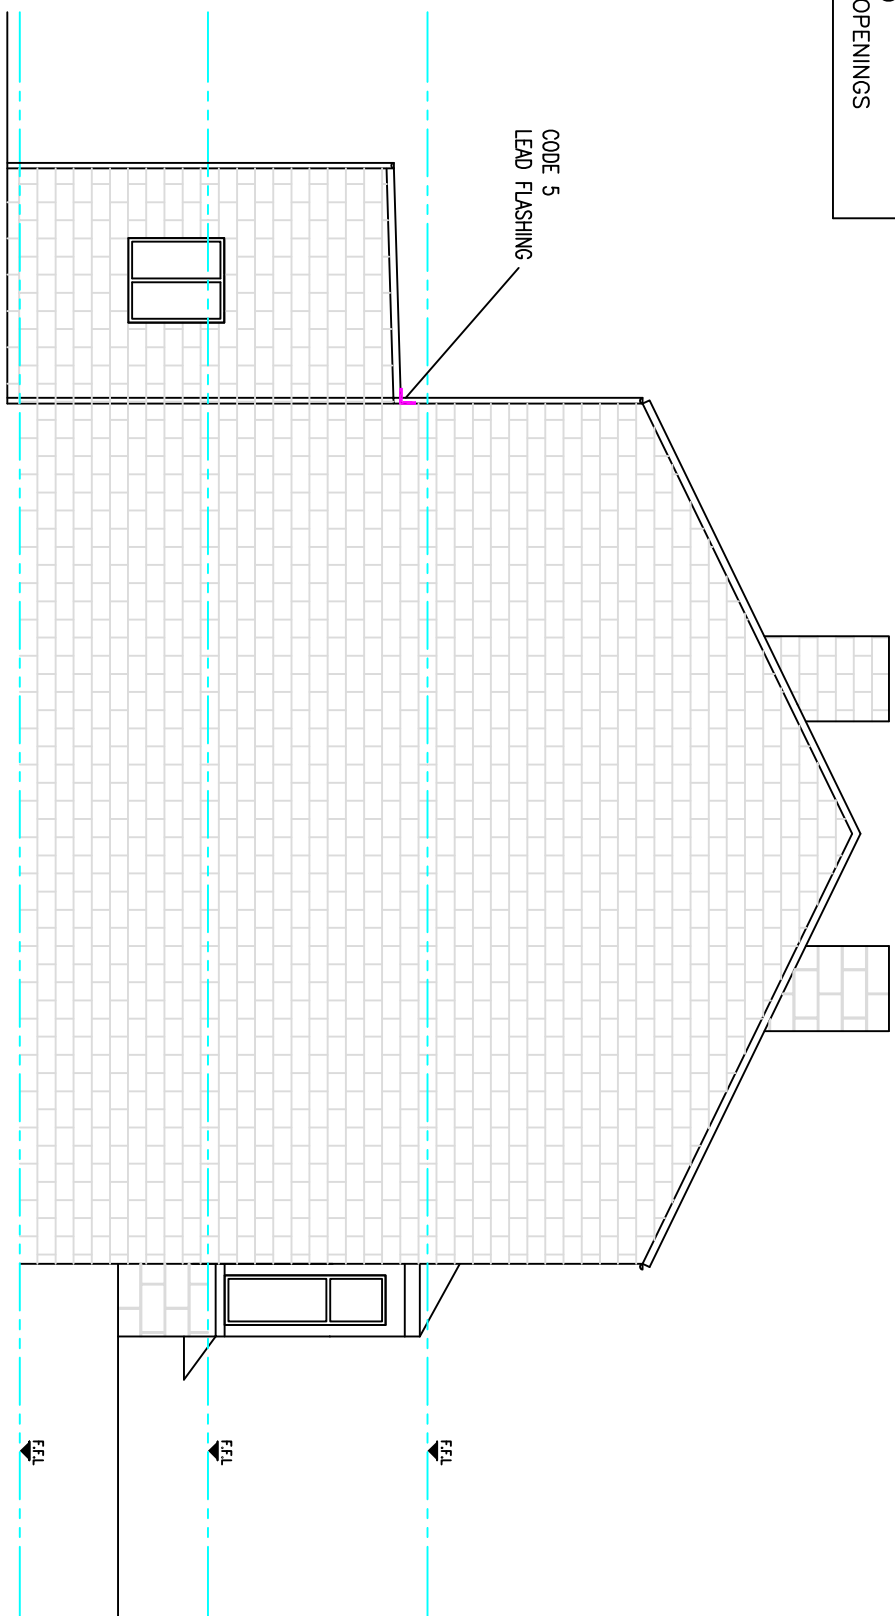


PROPOSED GROUND FLOOR PLAN
SCALE 1:100

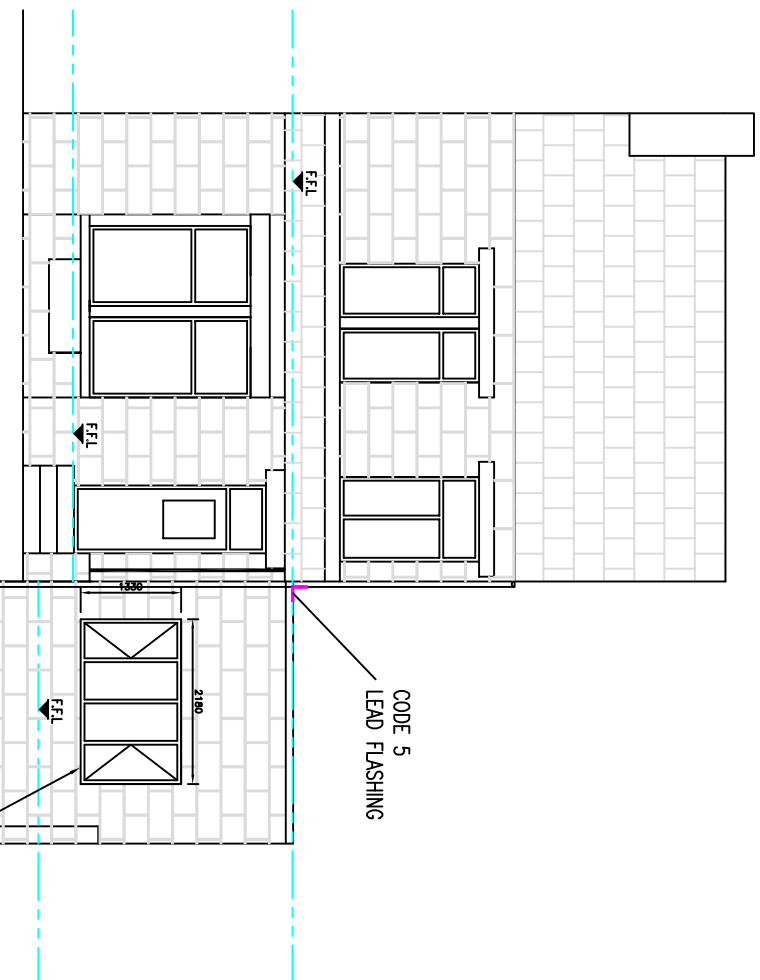

PROPOSED FRONT ELEVATION
SCALE 1:100

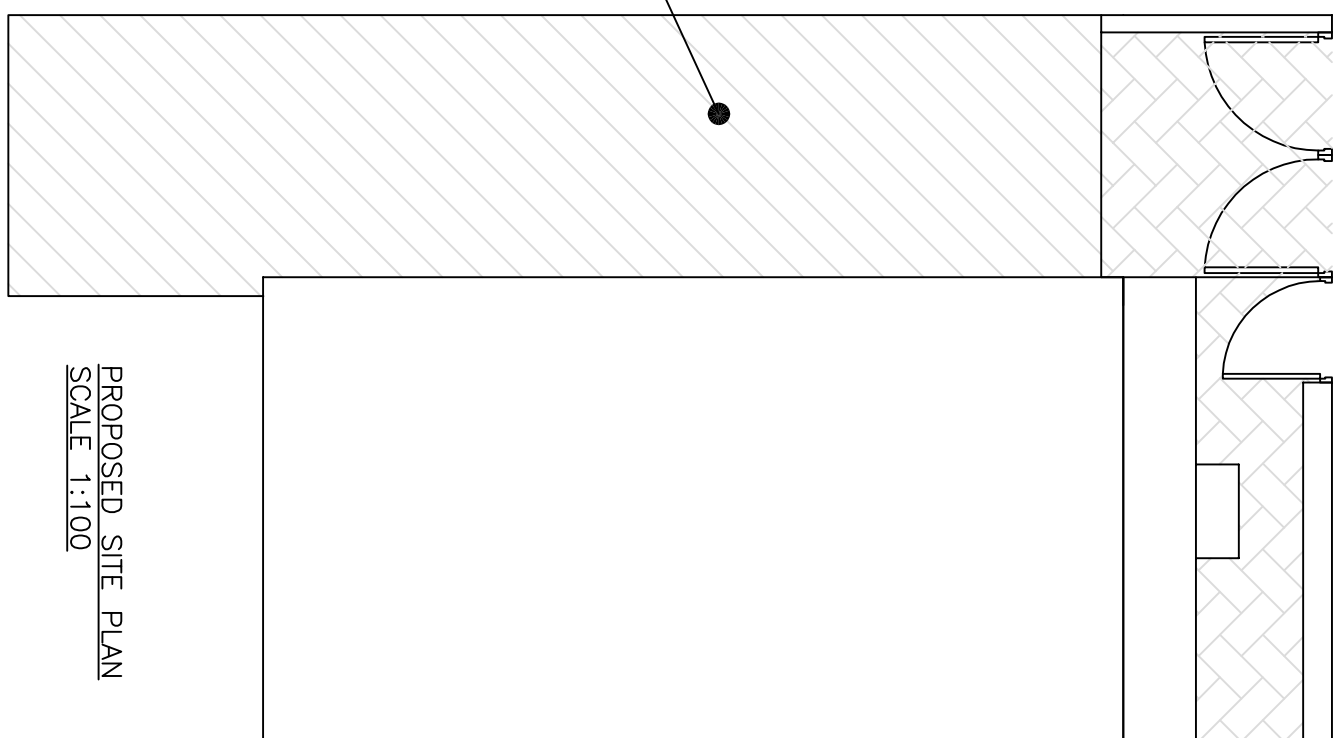

PROPOSED SITE PLAN
SCALE 1:100

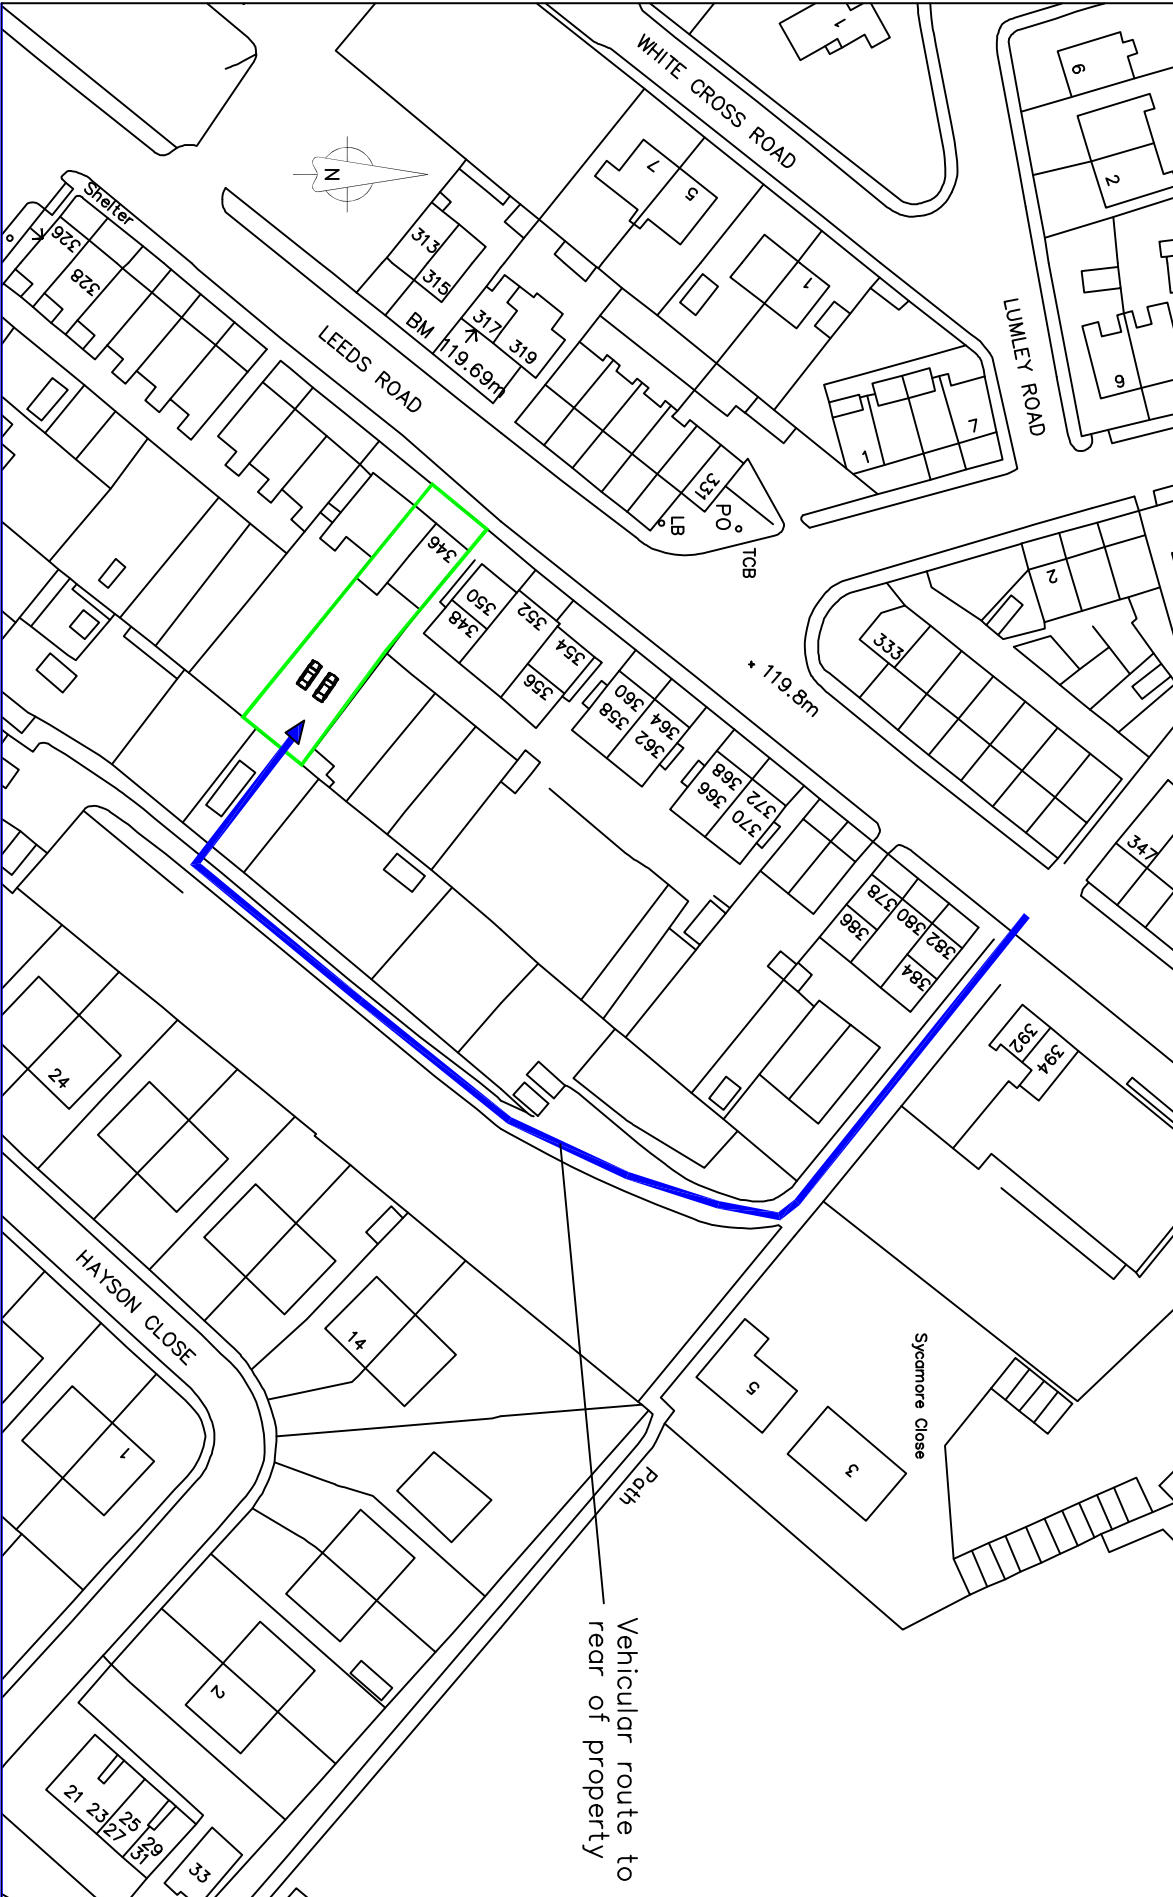

BLOCK PLAN
SCALE 1:500

ALL DIMENSIONS IN MM
NOTE – DO NOT
SCALE OFF DRAWING.
DIMENSIONS TO BE
CONFIRMED ON SITE

NOTE – THIS DRAWING
IS TO BE READ IN
CONJUNCTION WITH
DRAWING NO. S03 –
WORK SPECIFICATION

NOTE – THIS DRAWING
IS FOR PLANNING
PURPOSES ONLY –
FURTHER DETAILED
DRAWINGS WILL BE
REQUIRED AS PART OF
A BUILDING
REGULATIONS APPLICATION.

Revisions		Planning Application for:	
Date		Alterations to Lean-to Garage	
Mar 2020		346 Leeds Road, Dewsbury	
		Drawing Title:	
		Proposed Plans and Elevations	
		Drawing No:	
		S02	
		Rev	