


50 lockers based upon
(305 wide x 457 deep x
1802 high) by Bisley

<https://www.equip4work.co.uk/lockers/bisley-lockers/bisley-fastrack-steel-lockers.html>


1 10 Grd Floor Screed Finish

1 : 100

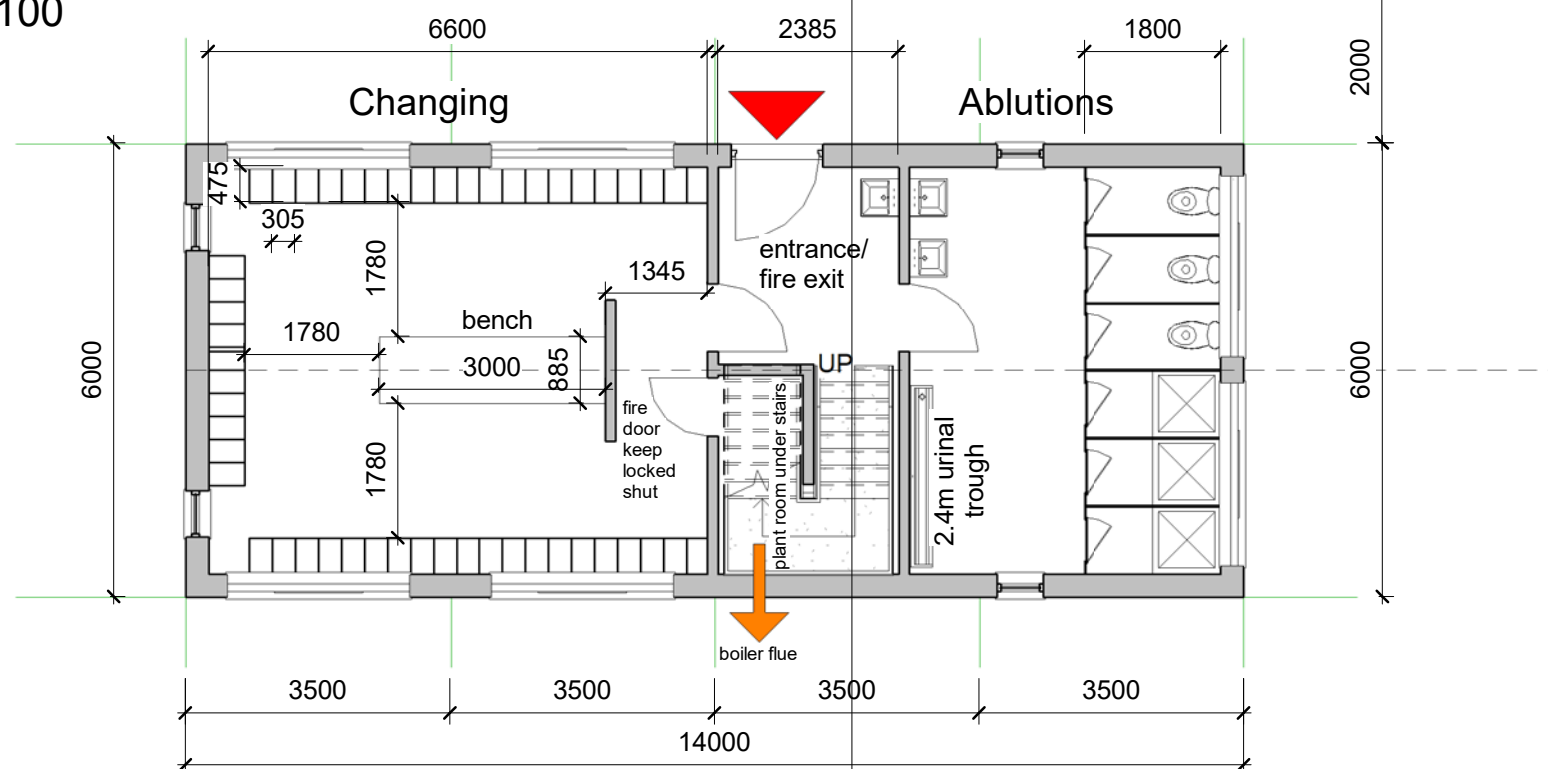

2 15 1st Floor Screed Finish

1 : 100

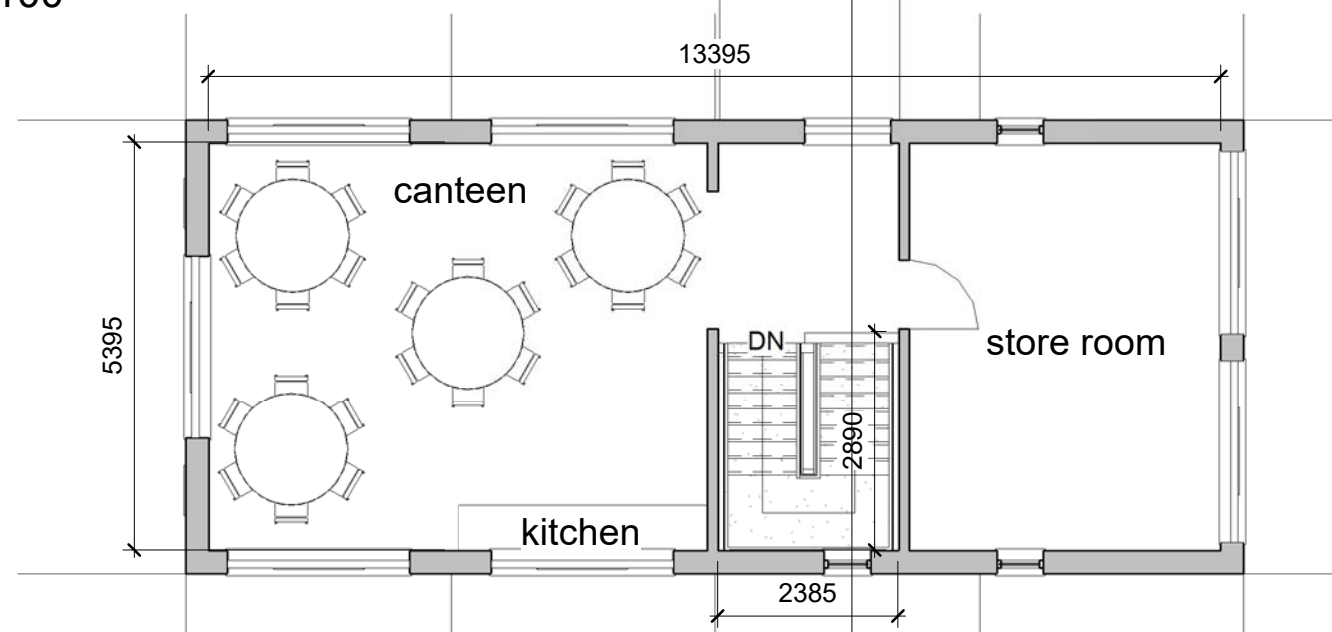

OWL architecture.com

THIS DRAWING AND CAD
DATA THEREIN IS
PROTECTED BY
COPYRIGHT
AND MUST NOT BE
COPIED OR
REPRODUCED WITHOUT
THE WRITTEN CONSENT
OF OWLarchitecture.com



rev description initial date
Job Name
Staff Block
Magma Ceramics
Preston St. WF12 8BU
Drawing Title
Floor Plans

Status
2e Tender Drawings

Sheet By GJW Scale at A3 - double scale at A1 1 : 100

Job Number Drawing Number Issued Date
1760 1001 08/02/2018



Mob: 0771 898 6000
25 Crescent View
Alwoodley
Leeds
LS17 7QF
West Yorkshire

OWL architecture.com