



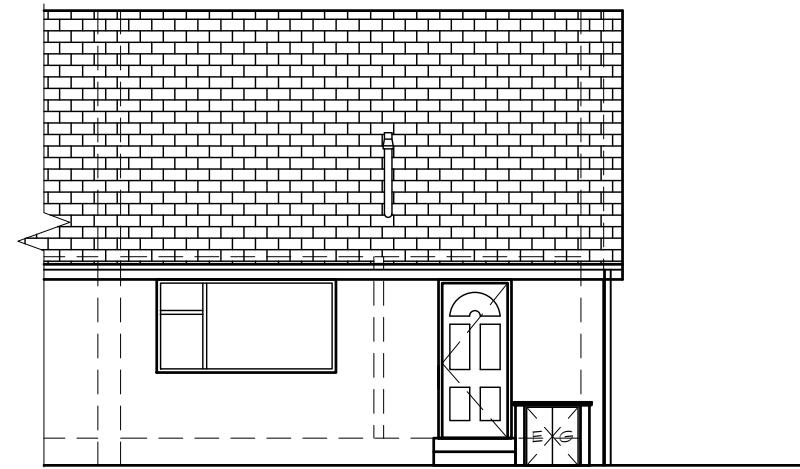


REAR ELEVATION AS EXISTING - 1:100

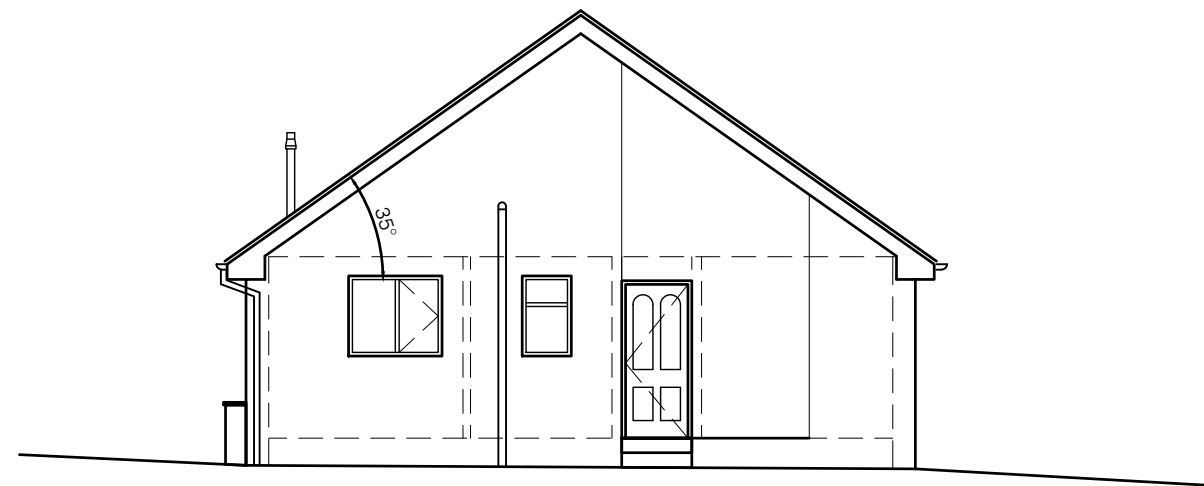


SIDE ELEVATION AS EXISTING - 1:100




REAR ELEVATION AS PROPOSED - 1:100

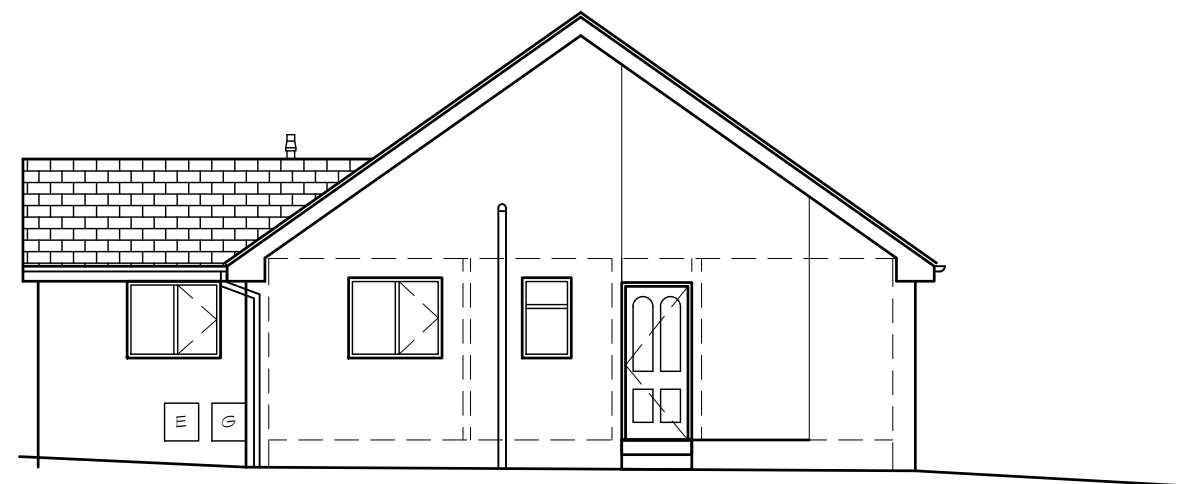

SIDE ELEVATION AS PROPOSED - 1:100

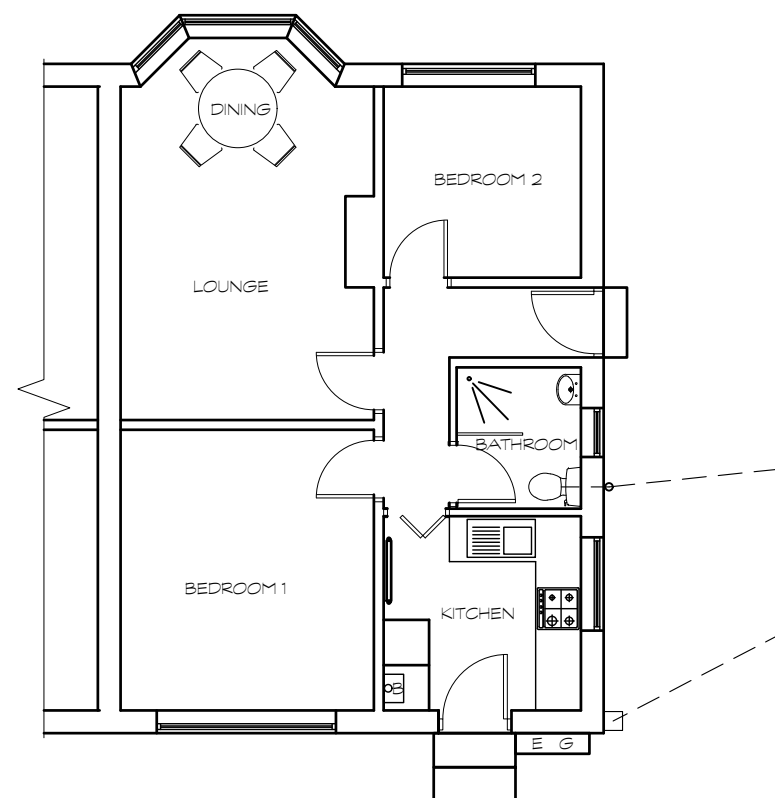

GROUND FLOOR PLAN AS EXISTING - 1:100

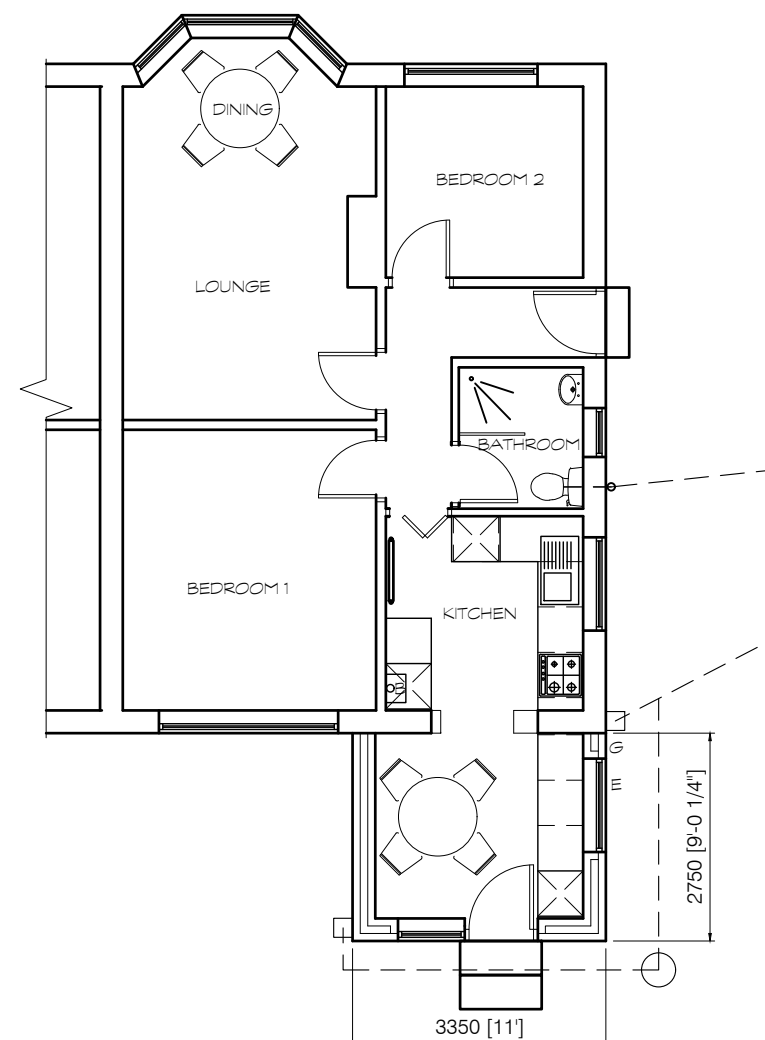

GROUND FLOOR PLAN AS PROPOSED - 1:100



DO NOT SCALE IF IN DOUBT ASK


No part of this drawing may be reproduced without prior written permission from J M H Design. J M H Design reserves all copyrights on its designs.

THIS DRAWING IS INTENDED FOR PLANNING AND BUILDING REGULATION SUBMISSIONS ONLY - AND SHOULD NOT BE USED AS A WORKING DRAWING FOR BUILDING PURPOSES

BOUNDARYS, ANGLES & DIMENSIONS ARE TO BE CHECKED ON SITE BY THE MAIN CONTRACTOR PRIOR TO COMENCEMENT OF WORKS

CDM Regulations

Contractor to comply fully with managing for Health and Safety : Construction (Design and Management Regulations 2007)

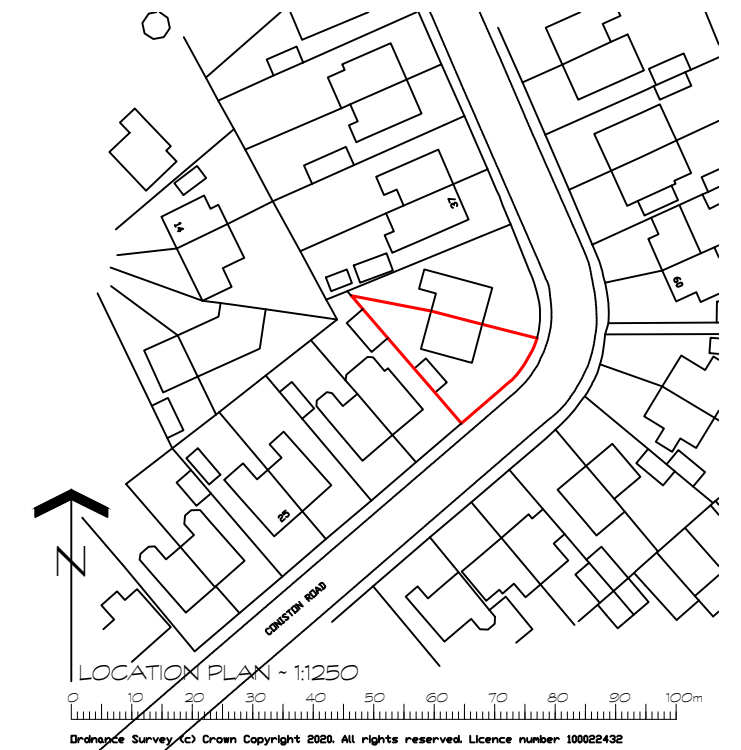

A WINDOW SHOWN ON 25/03/20 MH
REAR ELEVATION

REV DETAILS DATE INITIAL

PROJECT SINGLE STOREY REAR EXTENSION

CLIENT MRS M BROOKE
33 CONISTON ROAD
DEWSBURY WF17 7EB

TITLE EXISTING & PROPOSED PLANS

DRG No. MB/01A SCALE 1:00 @ A2

DRN BY MH DATE 12/03/2020

jmh.design
architectural & interior consultants

Poplar Studios, 12 Liversedge Hall Lane,
Liversedge, West Yorkshire. WF15 7DB

t: 01924 518 592
e: info@jmhdesign.co.uk