



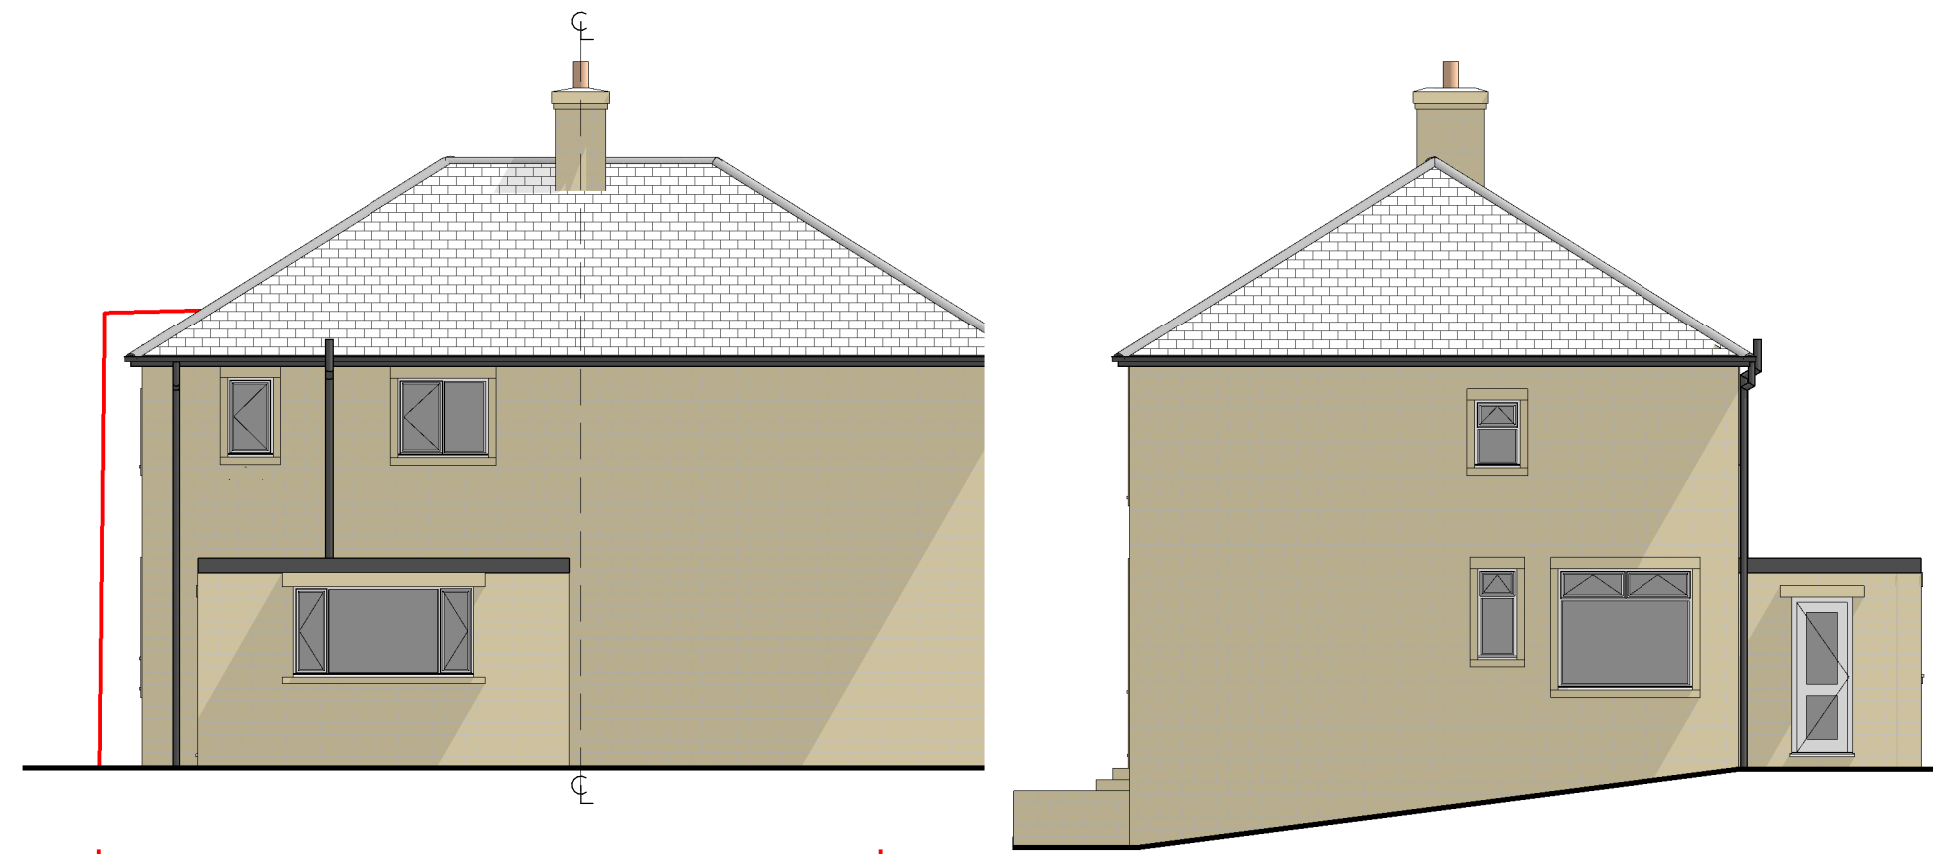

Rear Elevation
1 : 100


Side 2 Elevation
1 : 100

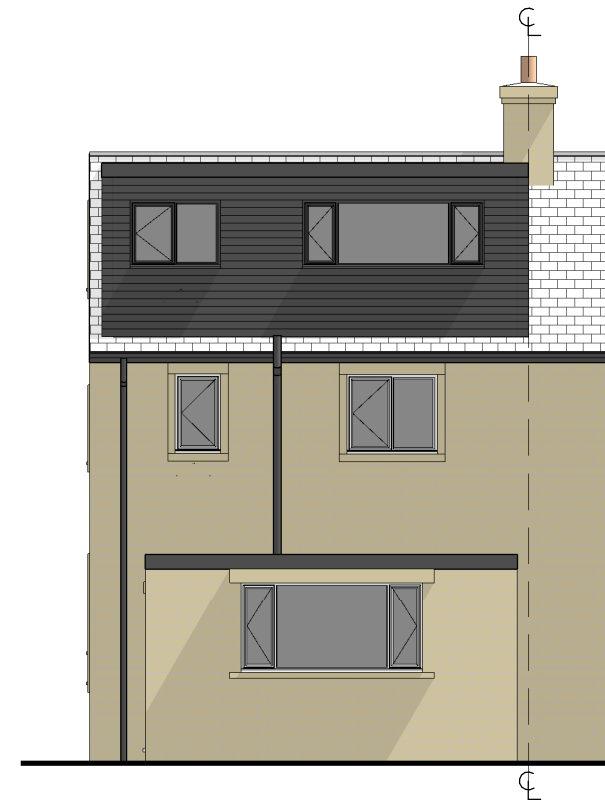


Rear Elevation
1 : 100



Side 2 Elevation
1 : 100

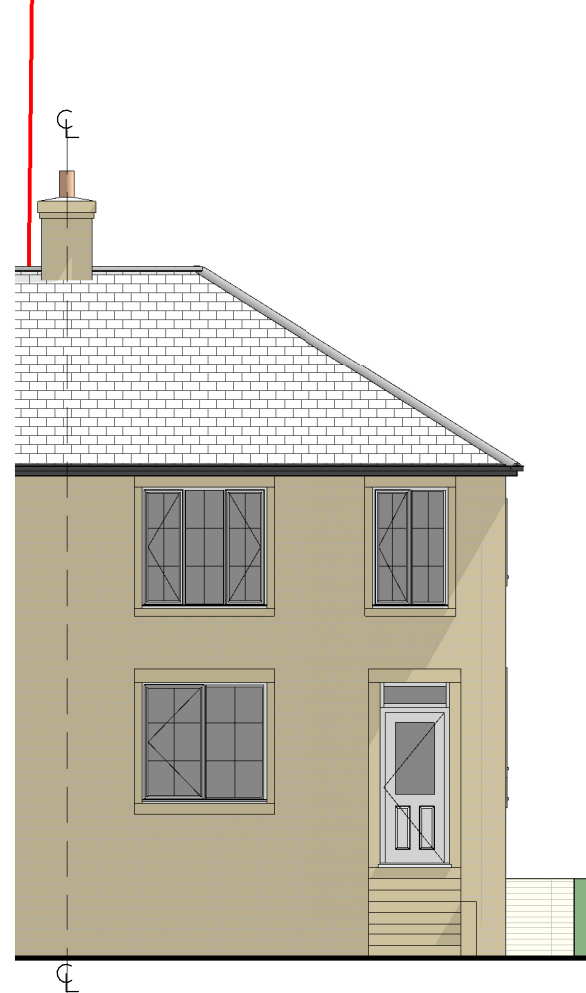




Front Elevation
1 : 100

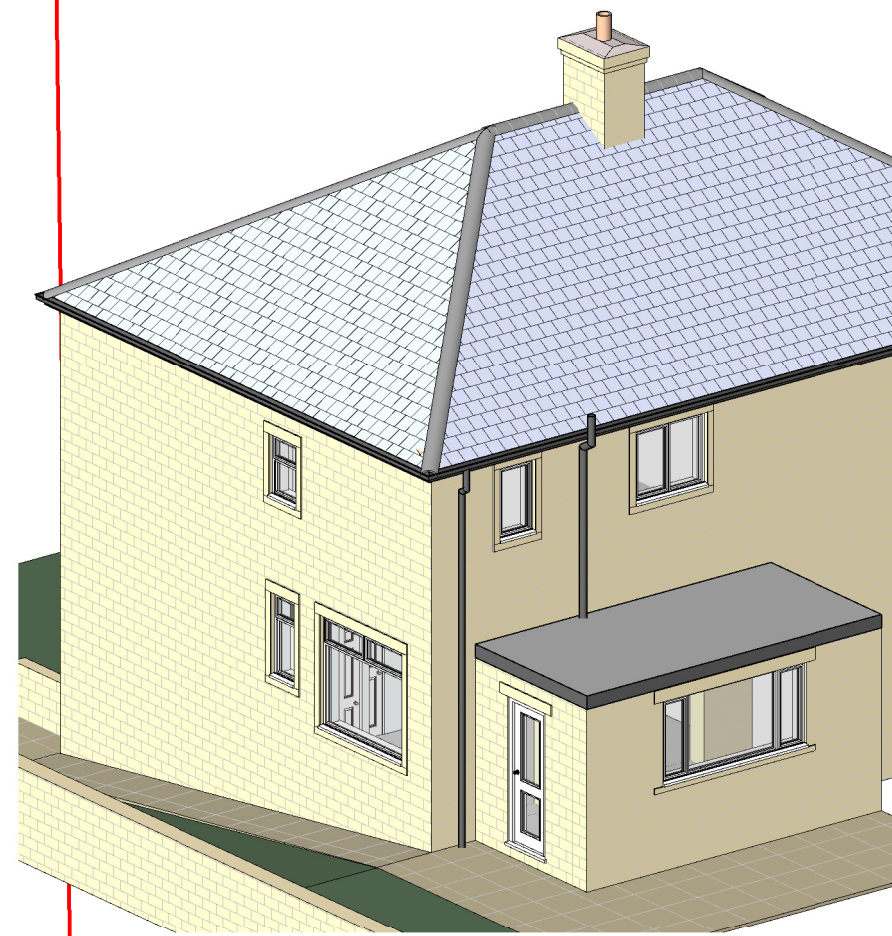


Proposed
Existing
Front Elevation
1 : 100




Rear Elevation
1 : 100

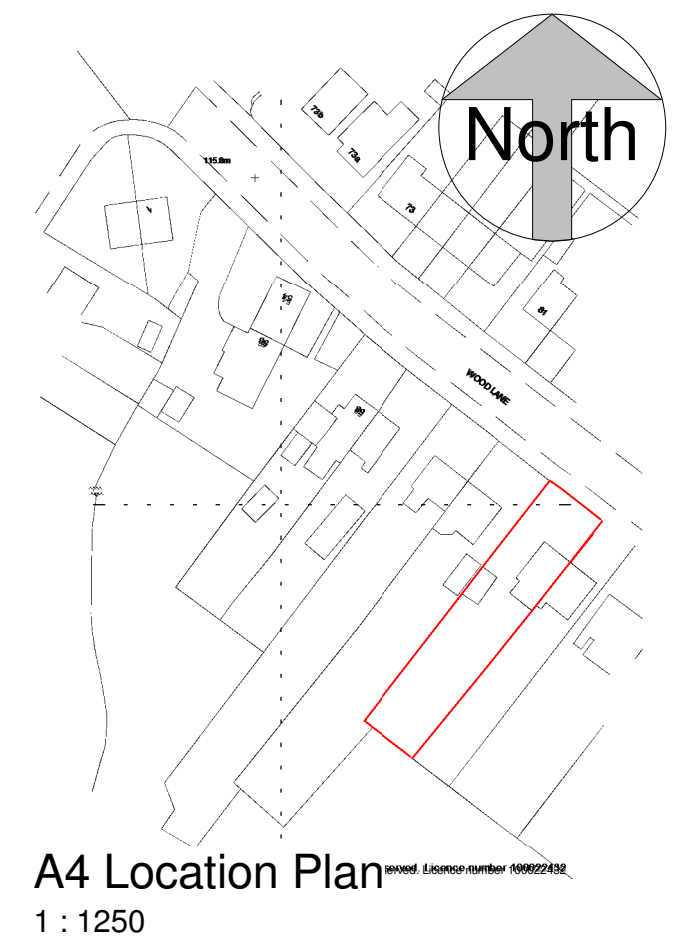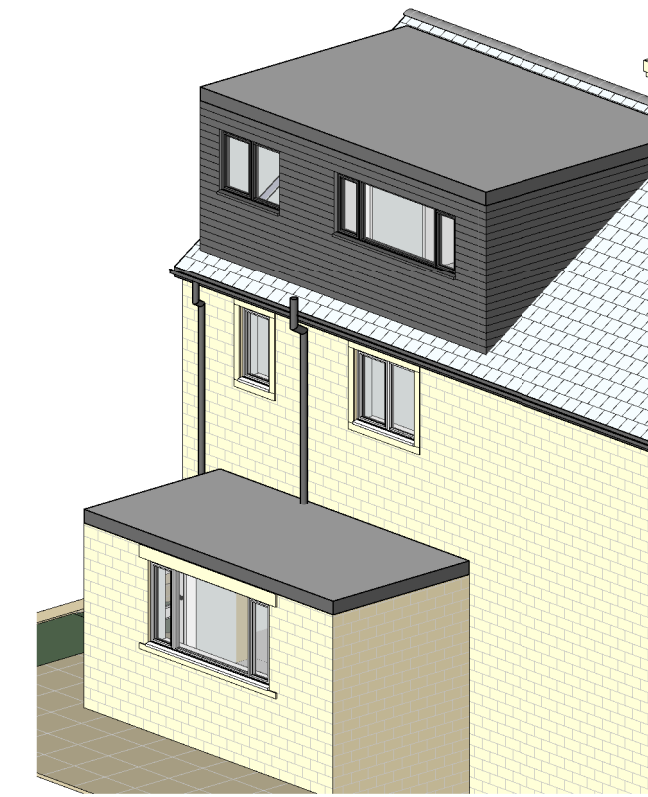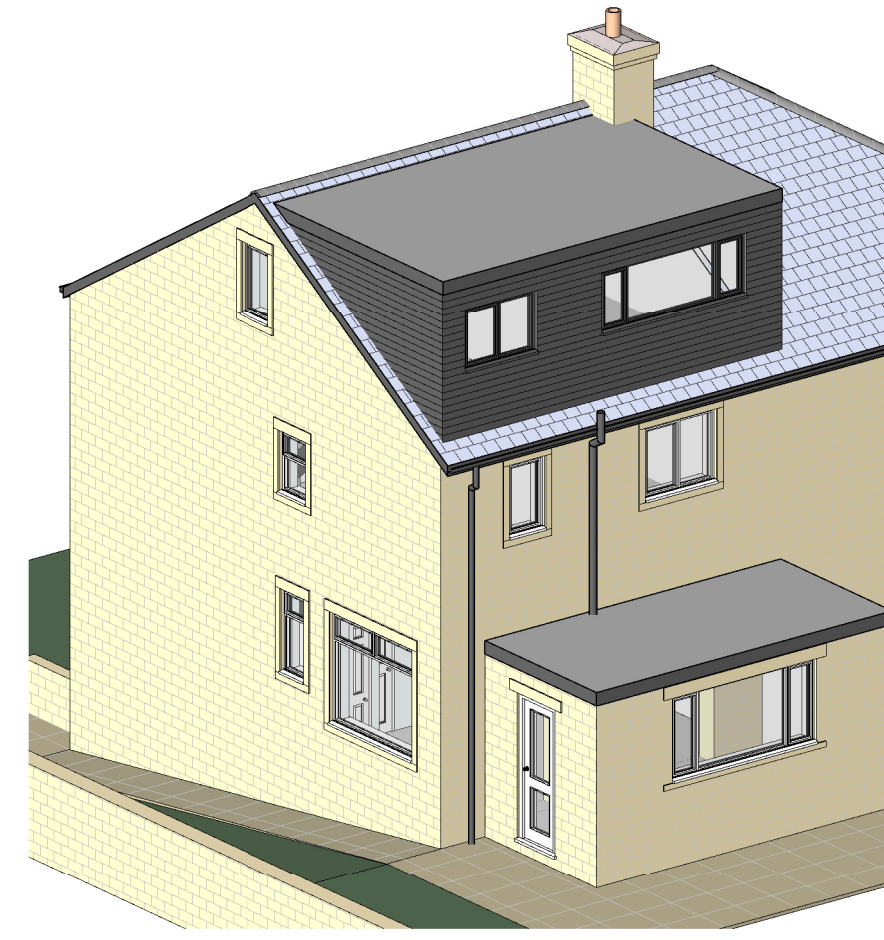


A4 Location Plan
1 : 1250

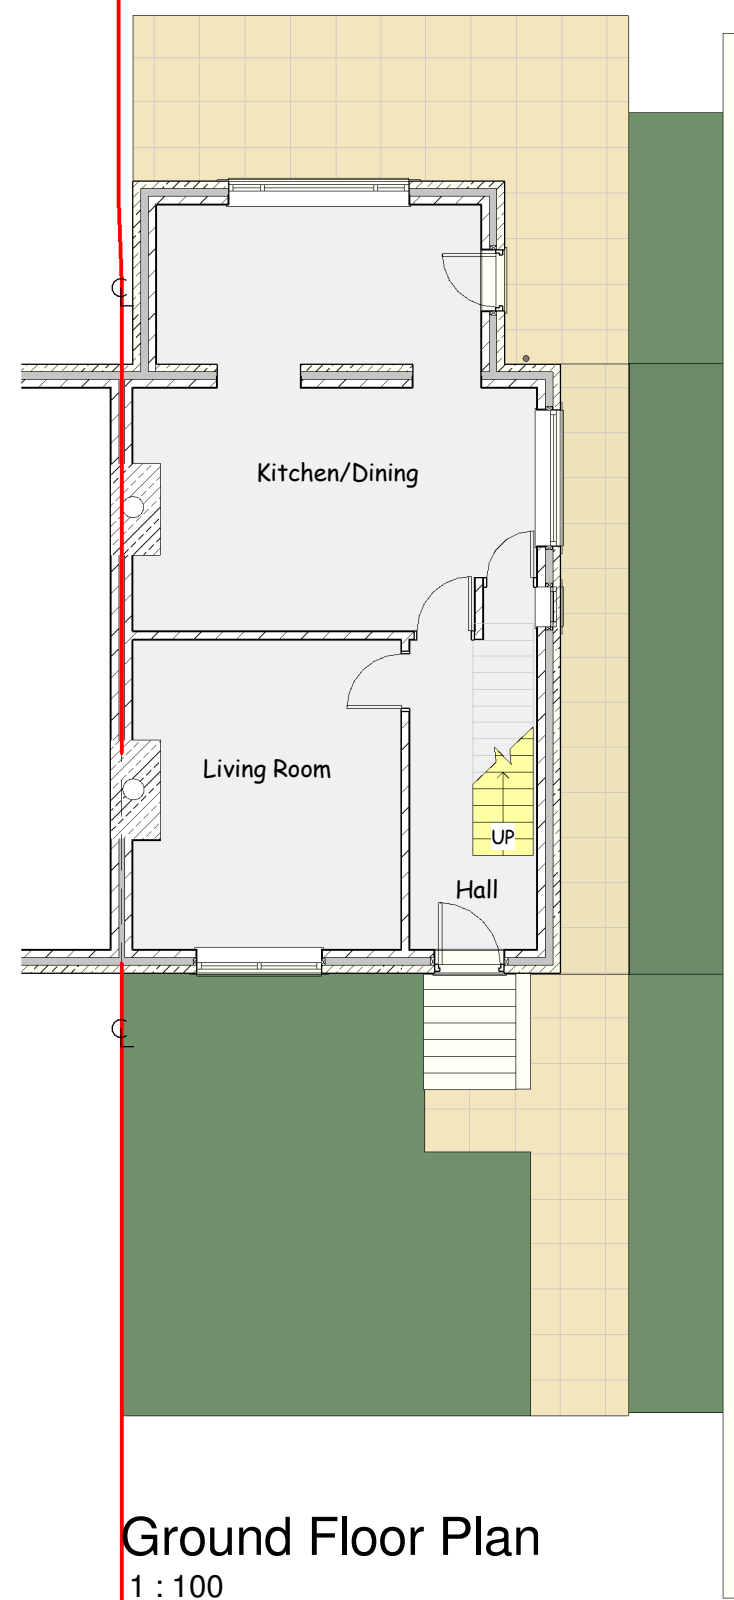


Ground Floor Plan
1 : 100

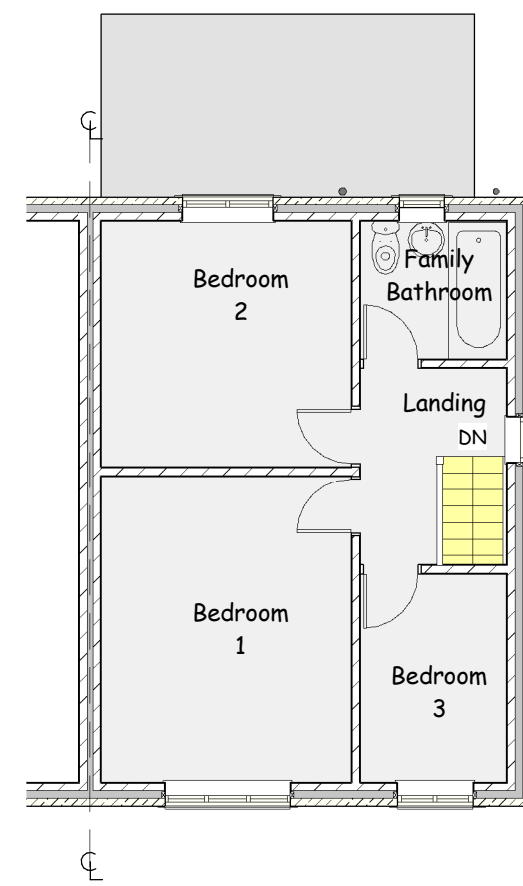


First Floor Plan
1 : 100

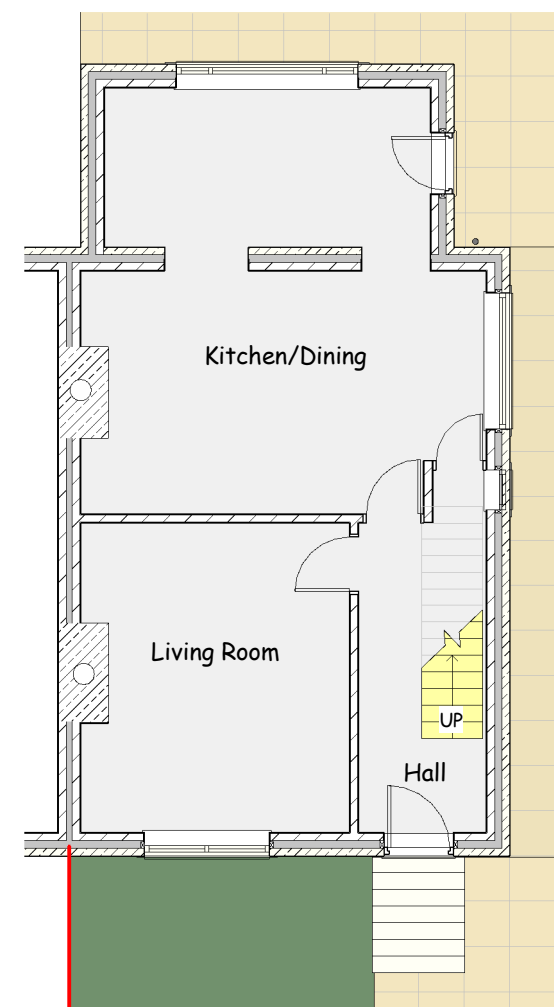


Ground Floor Plan
1 : 100

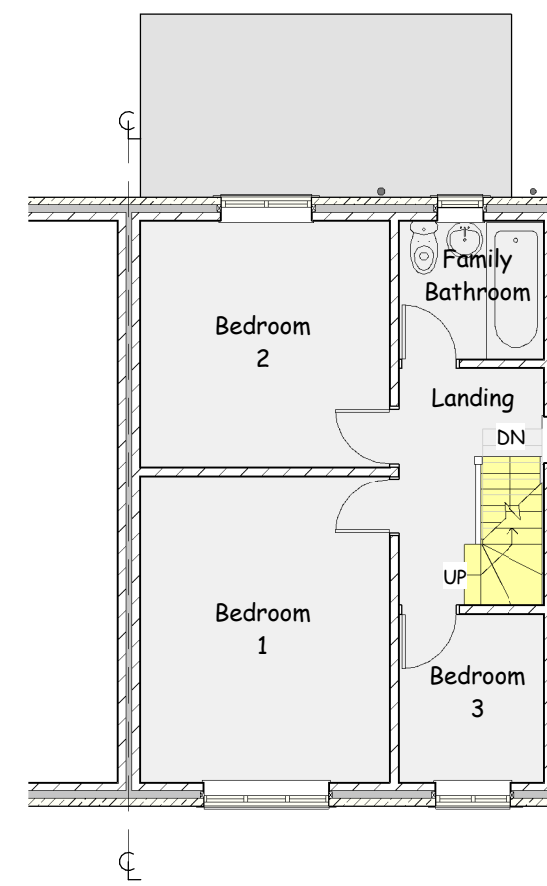

First Floor Plan
1 : 100

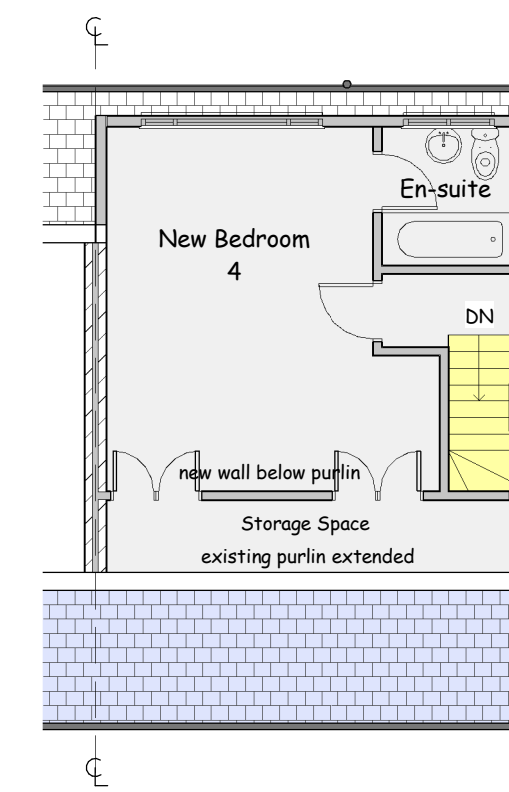

Roof Plan
1 : 100

 

scale 1 : 100 @ sheet size A1

This drawing is copyright and must not be reproduced without written permission
Do not scale - Use figured dimensions only

Project	Proposed Rear Dormer and Gable Extension at 66 Wood Lane, Newsome, Huddersfield. HD4 6PT		
Client	Mrs Wood		
Dwg Title	Plans, Elevations and Views as Existing and Proposed		
Dwg No.	2005 - 02	Scale	1 : 100 1 : 1250
		Date	20/03/2020
DB ARCHITECTS		31 Moor View, Meltham, Holmfirth, HD9 5RT t:01484 850579 e:david.dbarchitects@virginmedia.com	

