


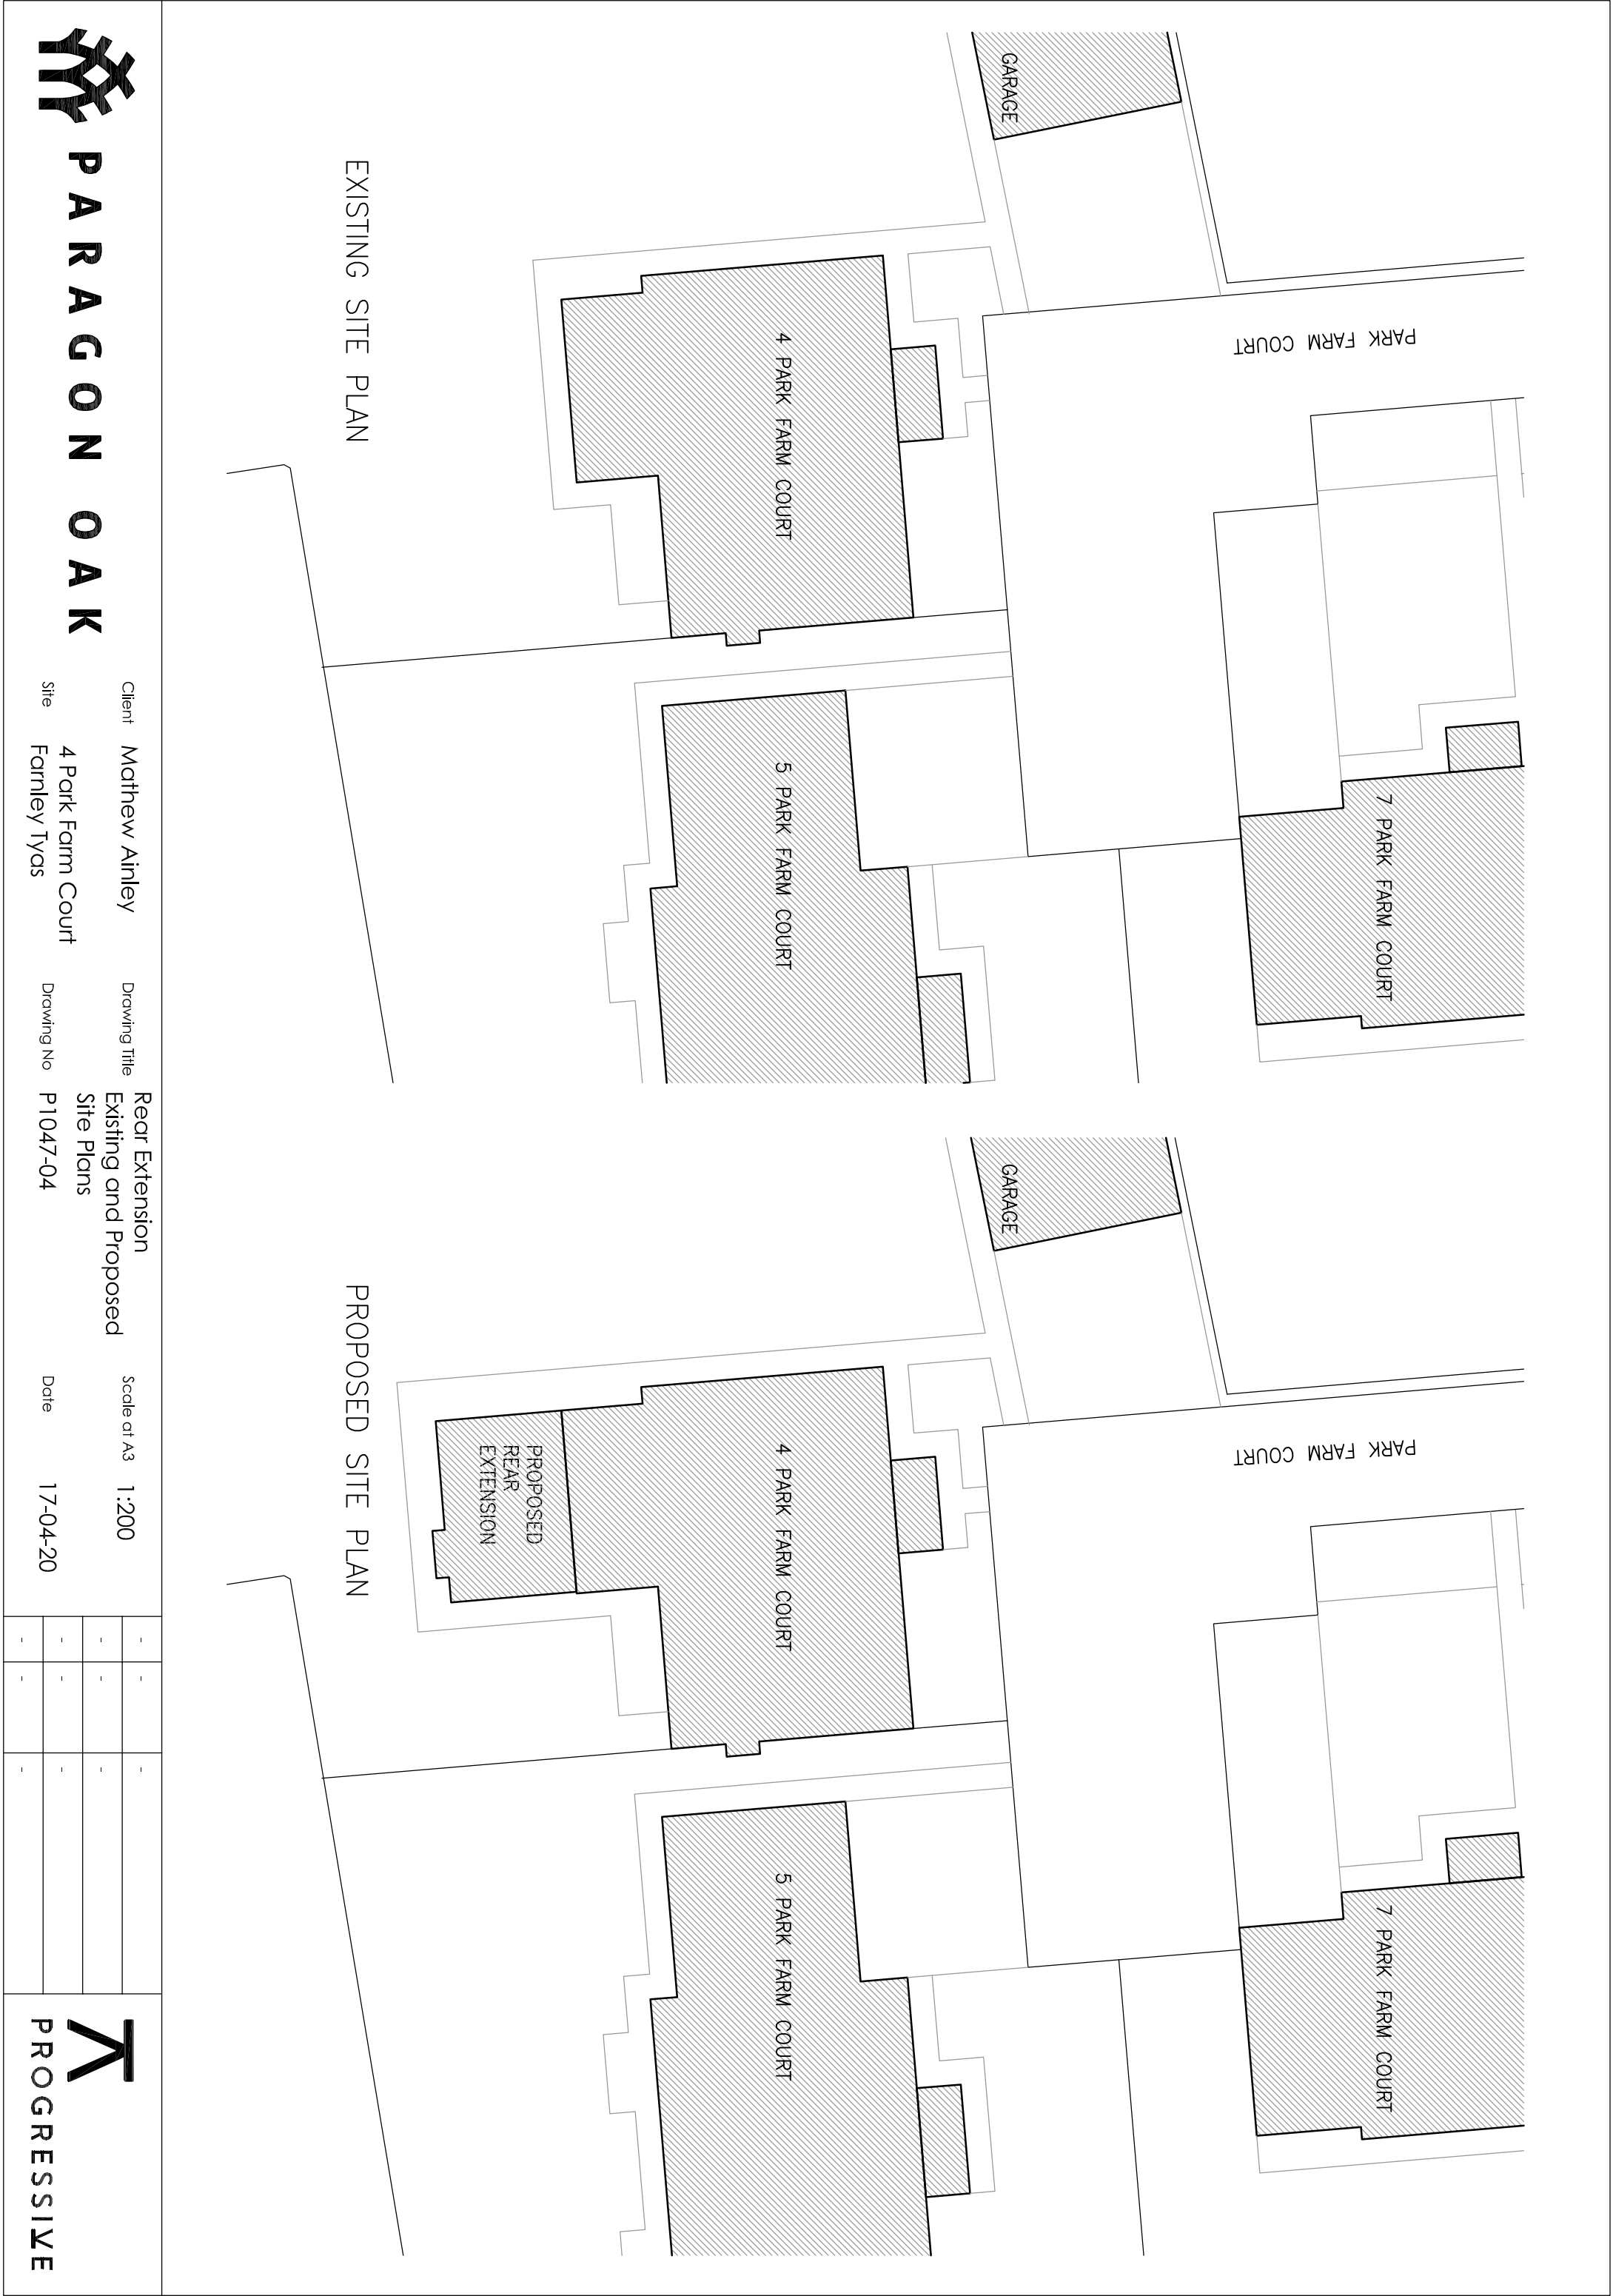

PARAGON OAK

Client Mathew Ainley
Site 4 Park Farm Court
Farnley Tyas

Drawing Title
Rear Extension
Existing and Proposed
Site Plans
Drawing No P1047-04

Scale at A3 1 : 200
Date 17-04-20

-	-	-
-	-	-
-	-	-
-	-	-

PROGRESSIVE