



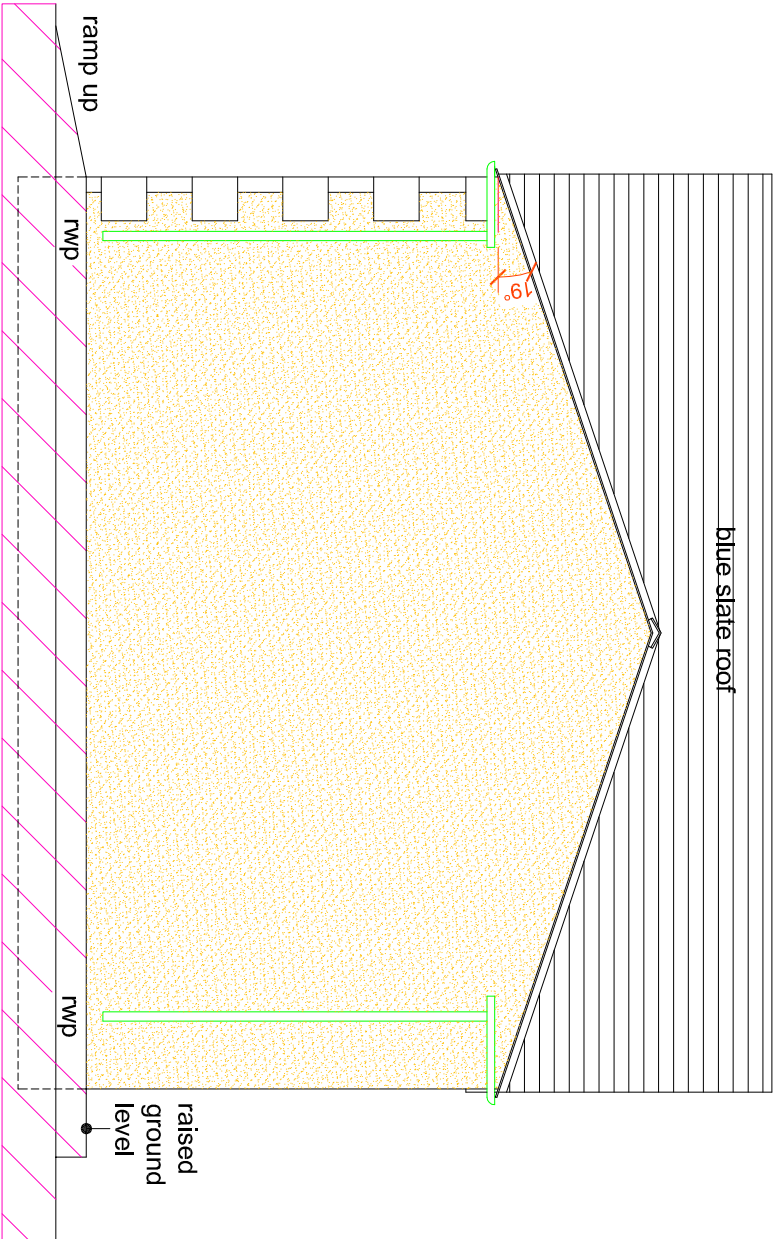

FRONT ELEVATION OF GARAGE AS PROPOSED

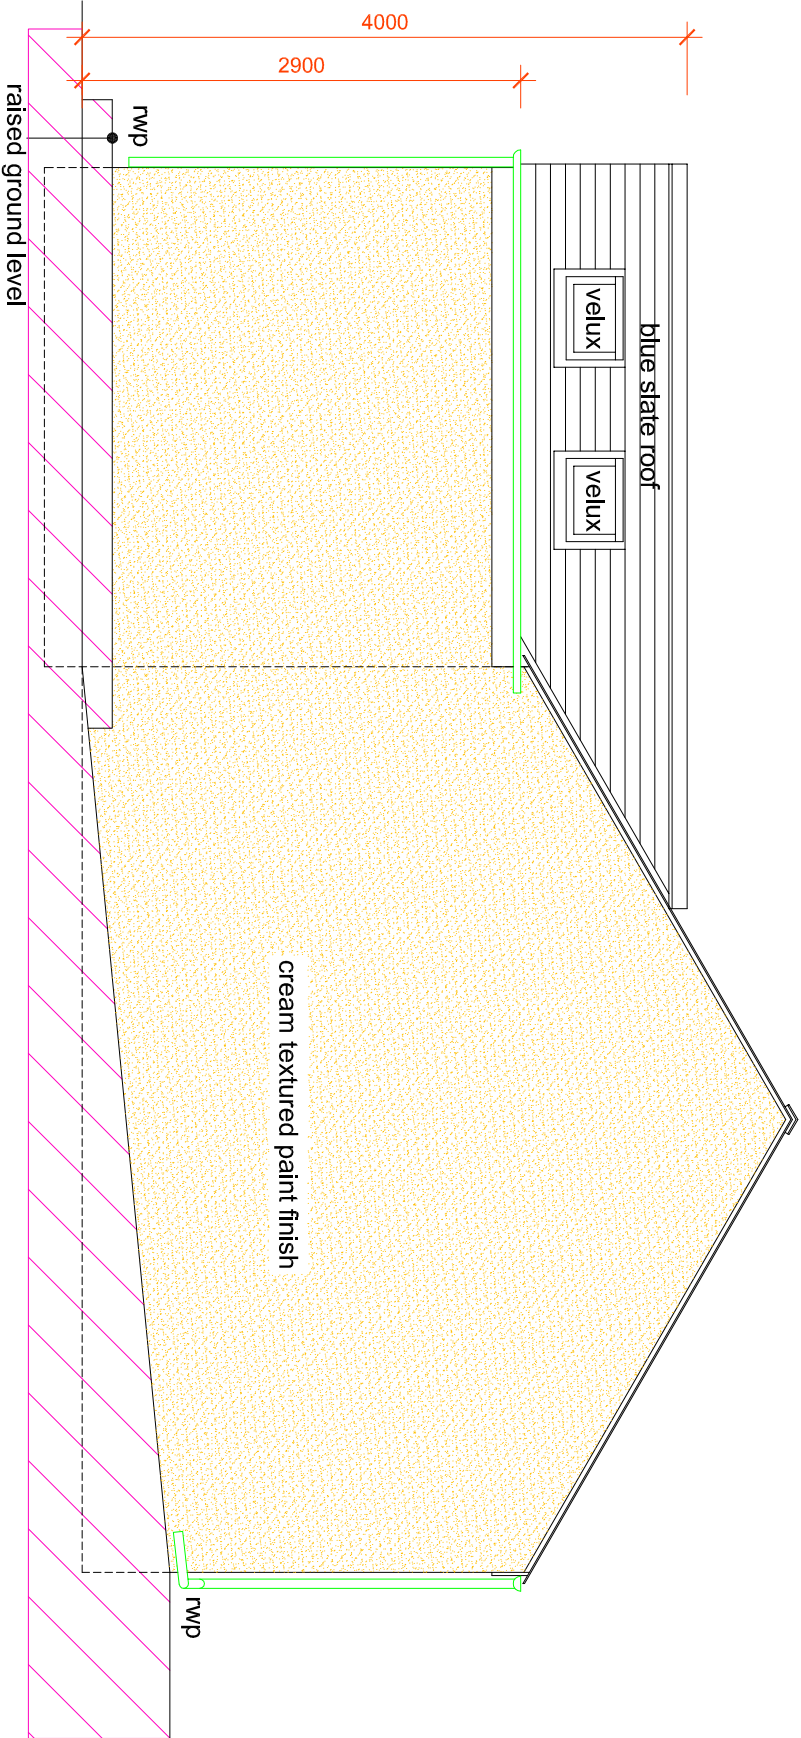

SIDE ELEVATION OF GARAGE AS PROPOSED



REAR ELEVATION OF GARAGE AS PROPOSED

CERTIFICATE OF
LAWFULNESS

rev	description	date
drawn		date
Paul McGuire		20/04/20

Paul McGuire MCIAT, ACIOB,
Chartered Architectural Technologist
46 Riley Park Kirkburton Huddersfield HD8 0SA
T : +44 (0)1484 602893 M. 07960 303343
E : info@pmcg-architect.co.uk
Web: www.pmcg-architect.co.uk


REGISTERED PRACTICE

client

Mr. I & Mrs. J. BOWKER

project

PROPOSED EXTENSION
TO EXISTING DOUBLE GARAGE

address

MOORSIDE HOUSE, STORTHES HALL LANE
KIRKBURTON, HUDDERSFIELD HD8 0PT

drawing title

ELEVATIONS AS PROPOSED

scale

1:50 @ A3

prefix

2019.05

drawing No

(IJB) PD 05

rev