



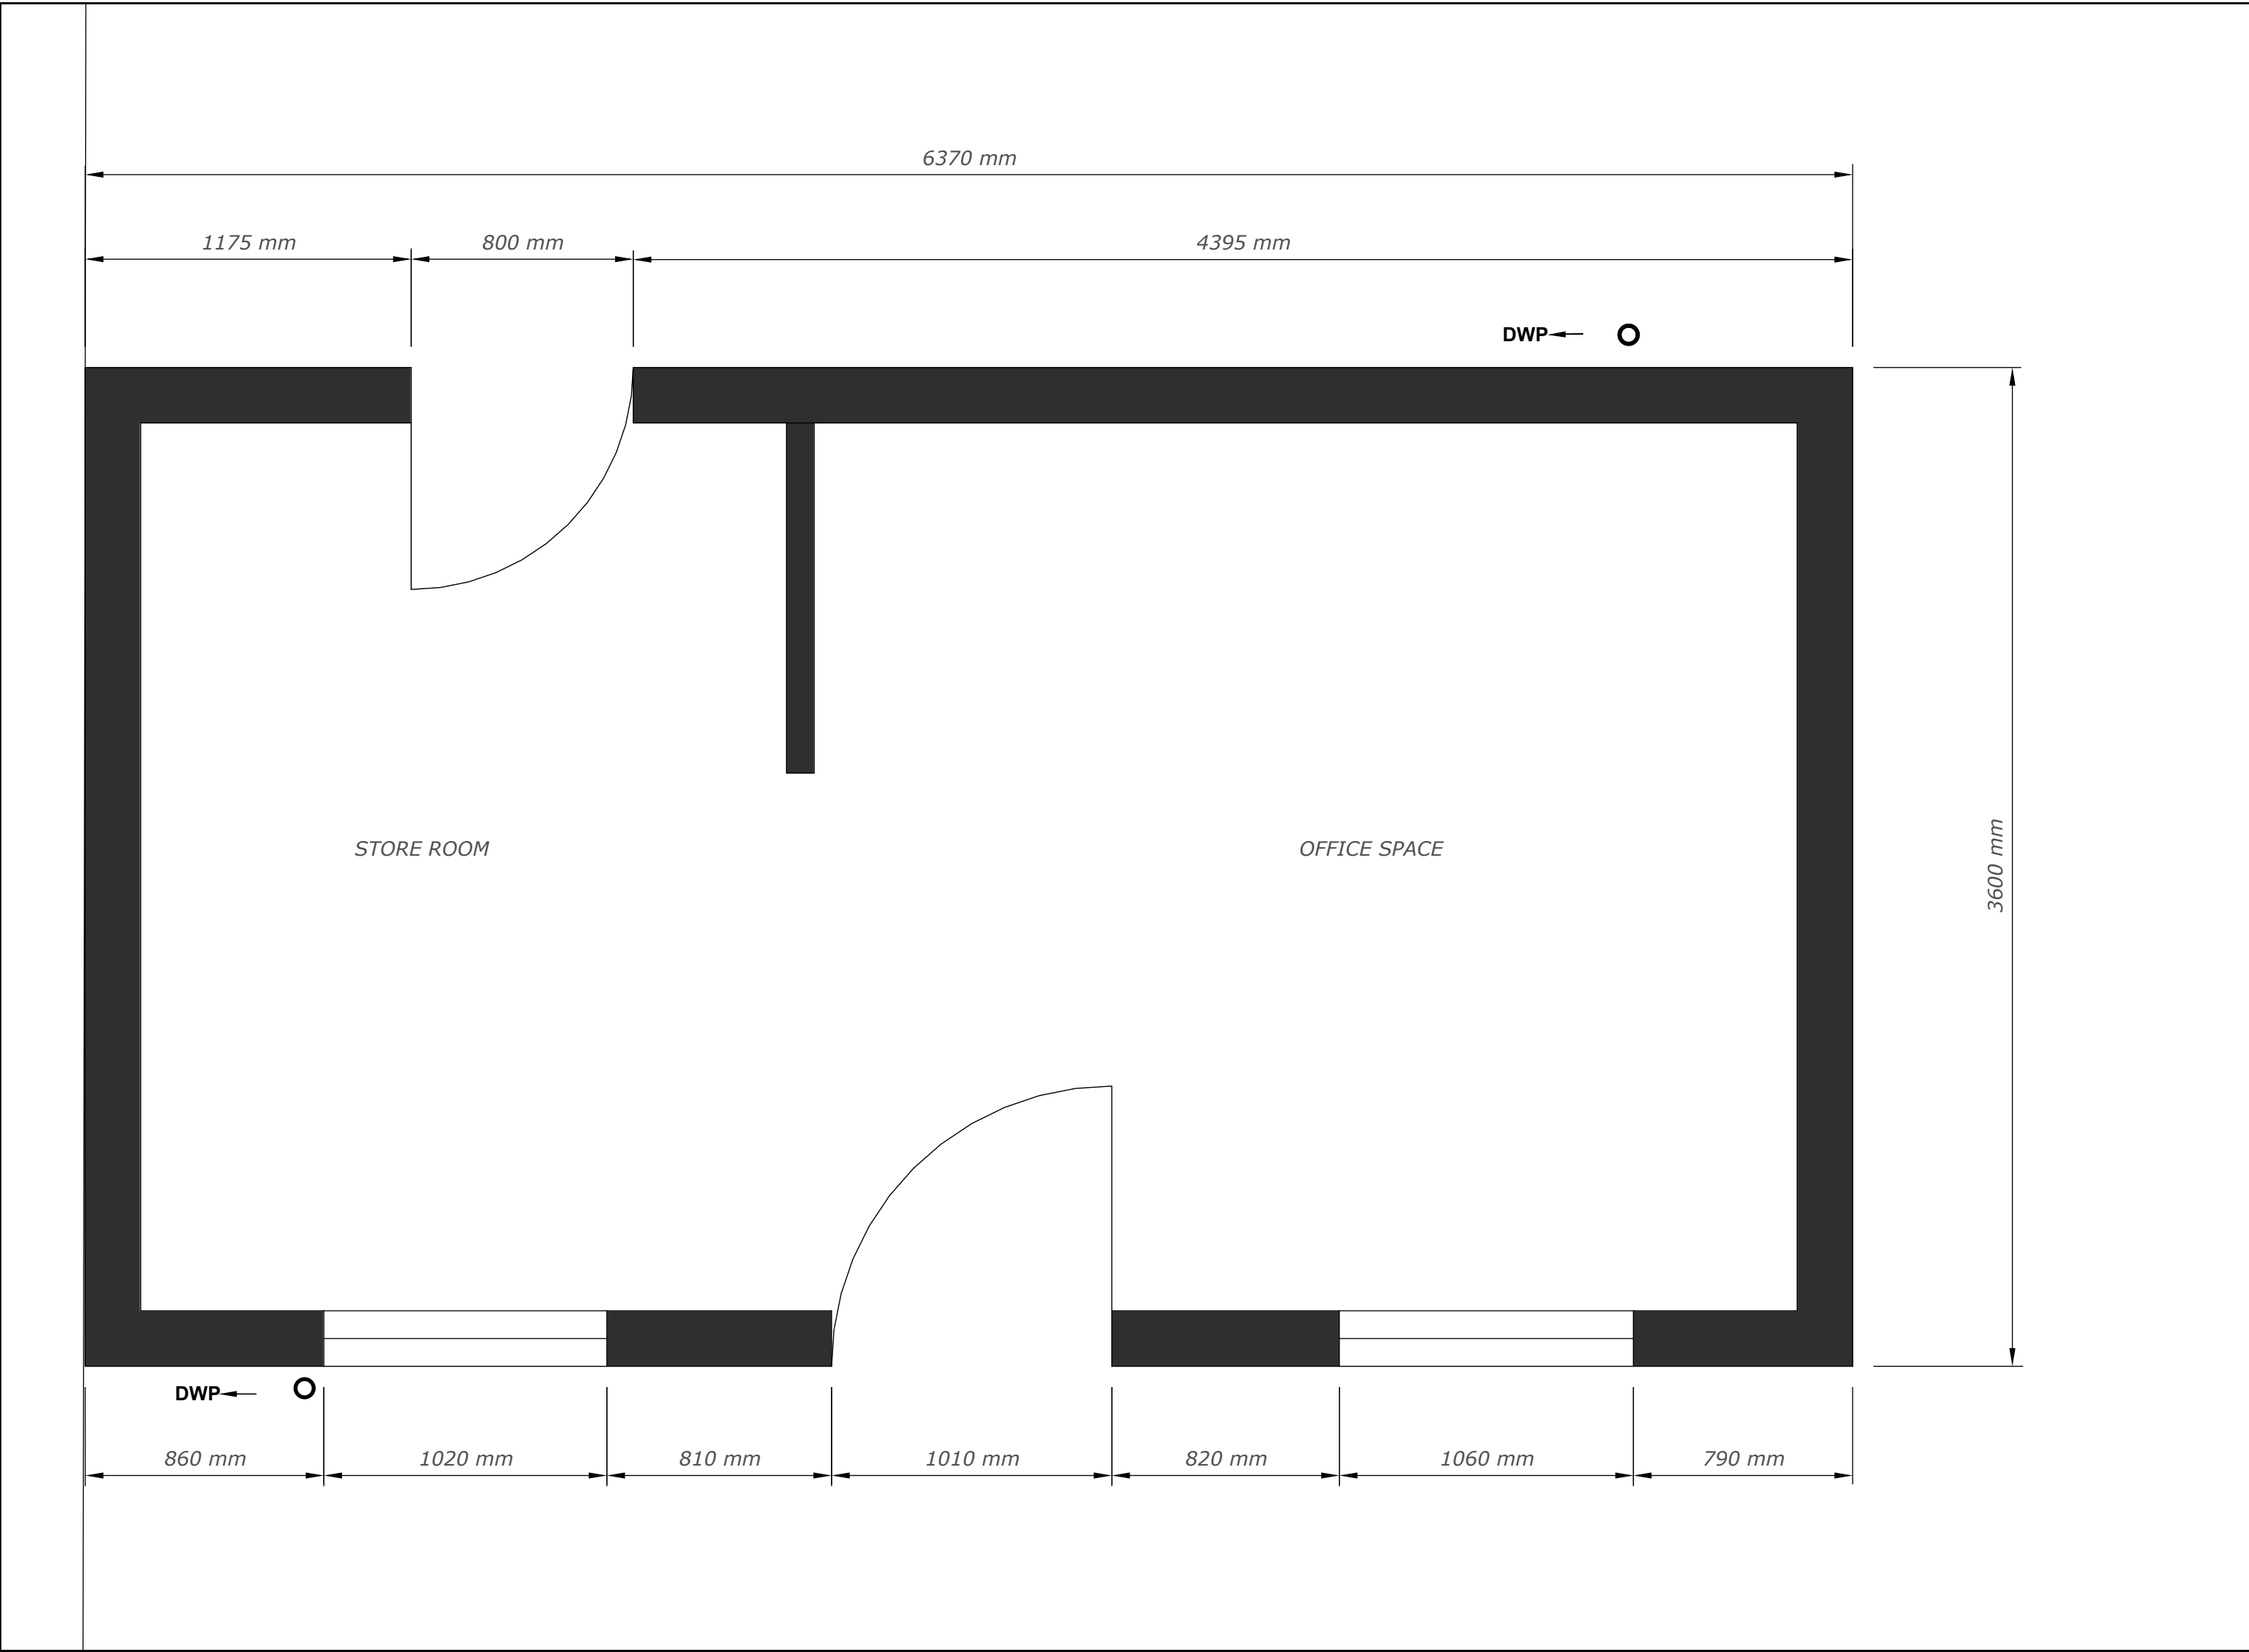


EXISTING GROUND FLOOR. (SCALE 1:20)




EXISTING SITE LOCATION (SCALE 1:200)

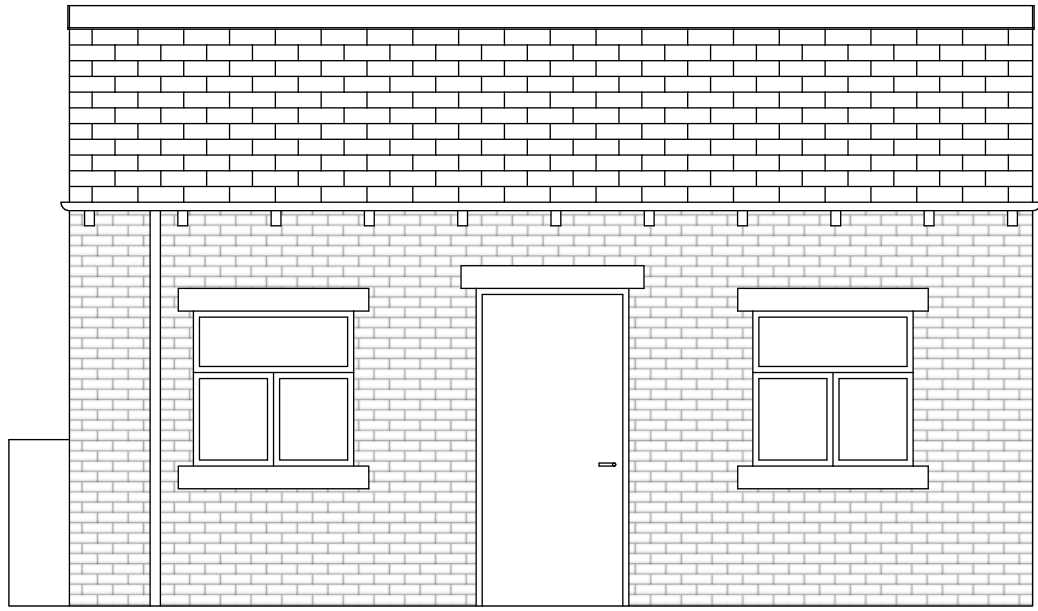


NORTH ELEVATION. (SCALE 1:50)

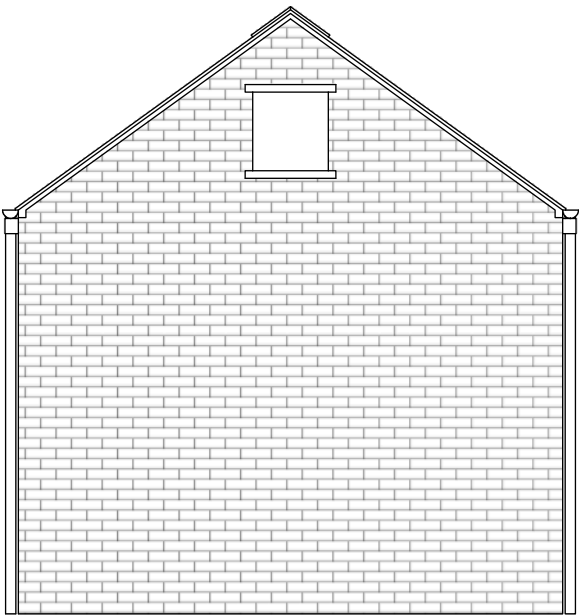


EAST ELEVATION. (SCALE 1:50)

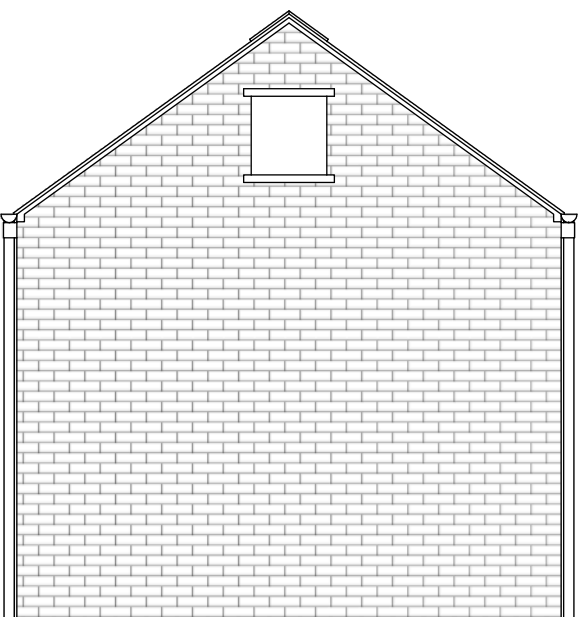

WEST ELEVATION. (SCALE 1:50)

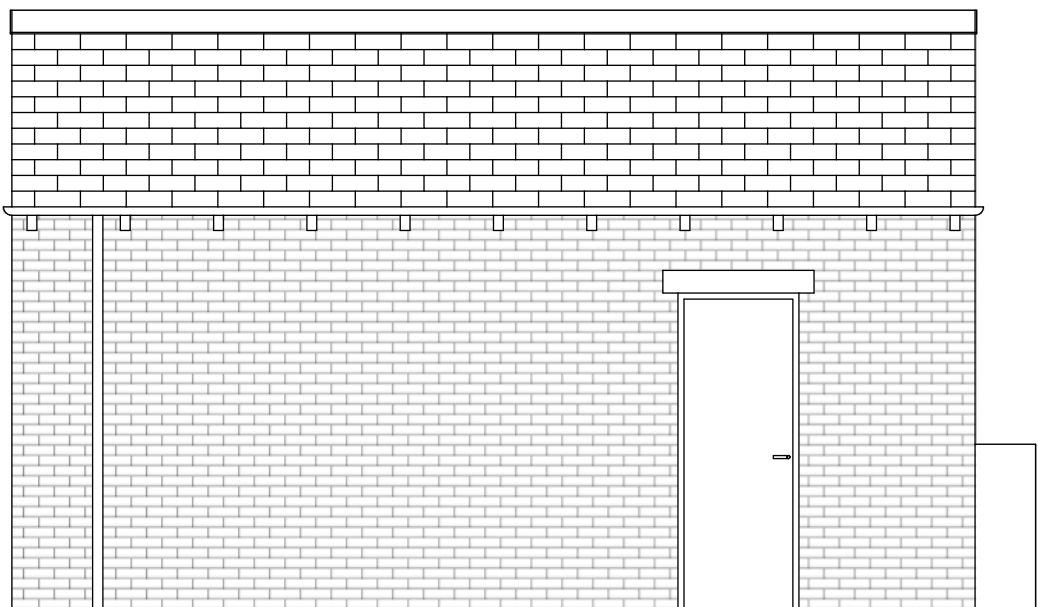

SOUTH ELEVATION. (SCALE 1:50)

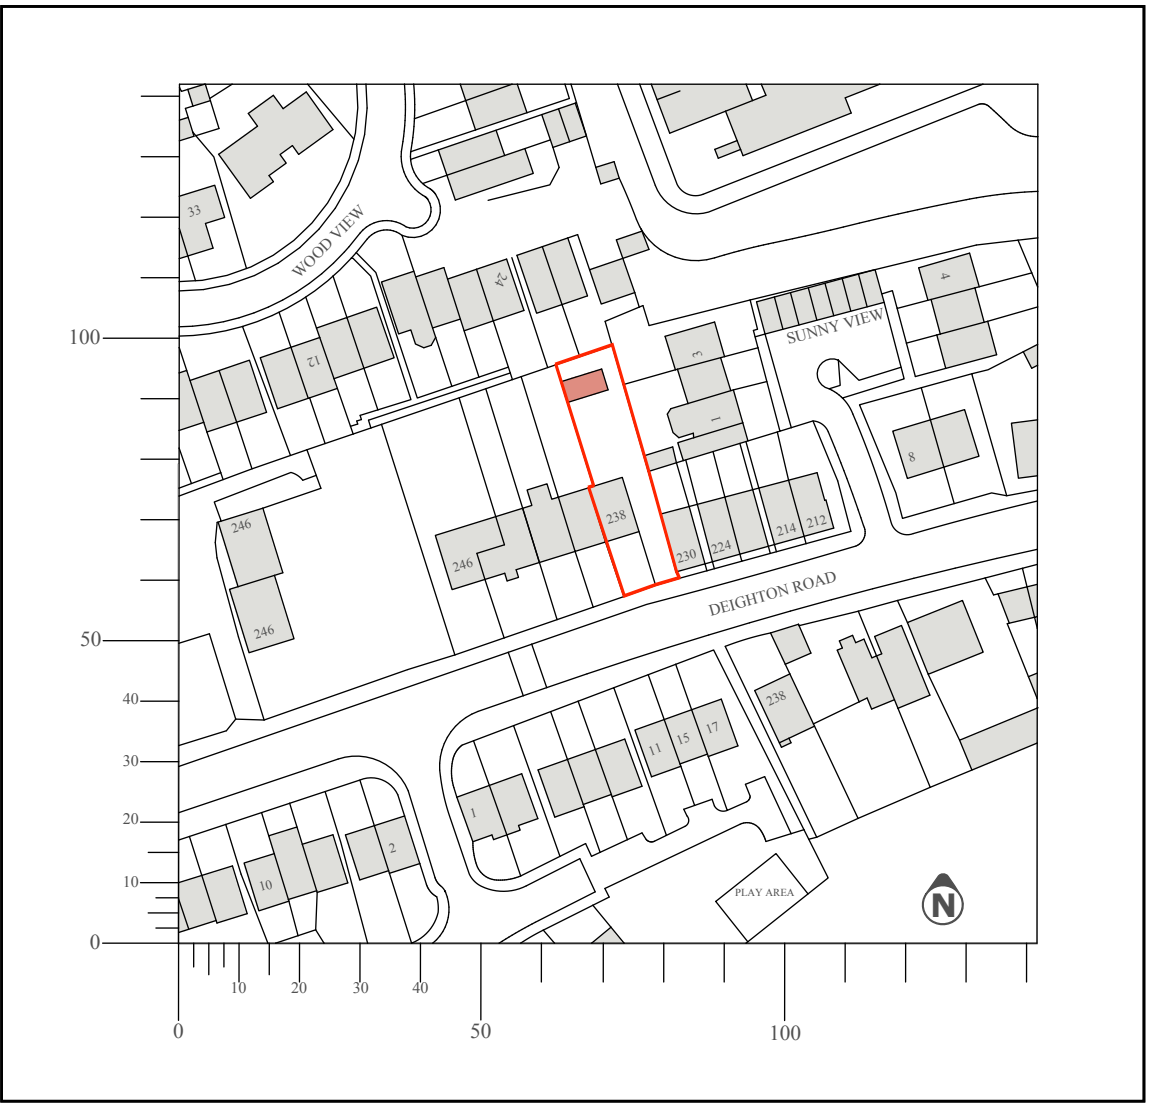

OS MAP (SCALE1:250)

Revision / Issue		
No	Revision / Issue	Date

MICHAEL DACK,
MARCH PART II ARCHITECTURAL DESIGNER

Email:
Michaeldack@hotmail.co.uk

Contacts
01758668894

Project

**238 Deighton Road,
Huddersfield,
HD2 1JJ**

Date	Paper size	Drawn by.
20/06/2020	A1	Michael Dack

Scale	Project
1:20 / 1:50 / 1:200 / 1:250	003