



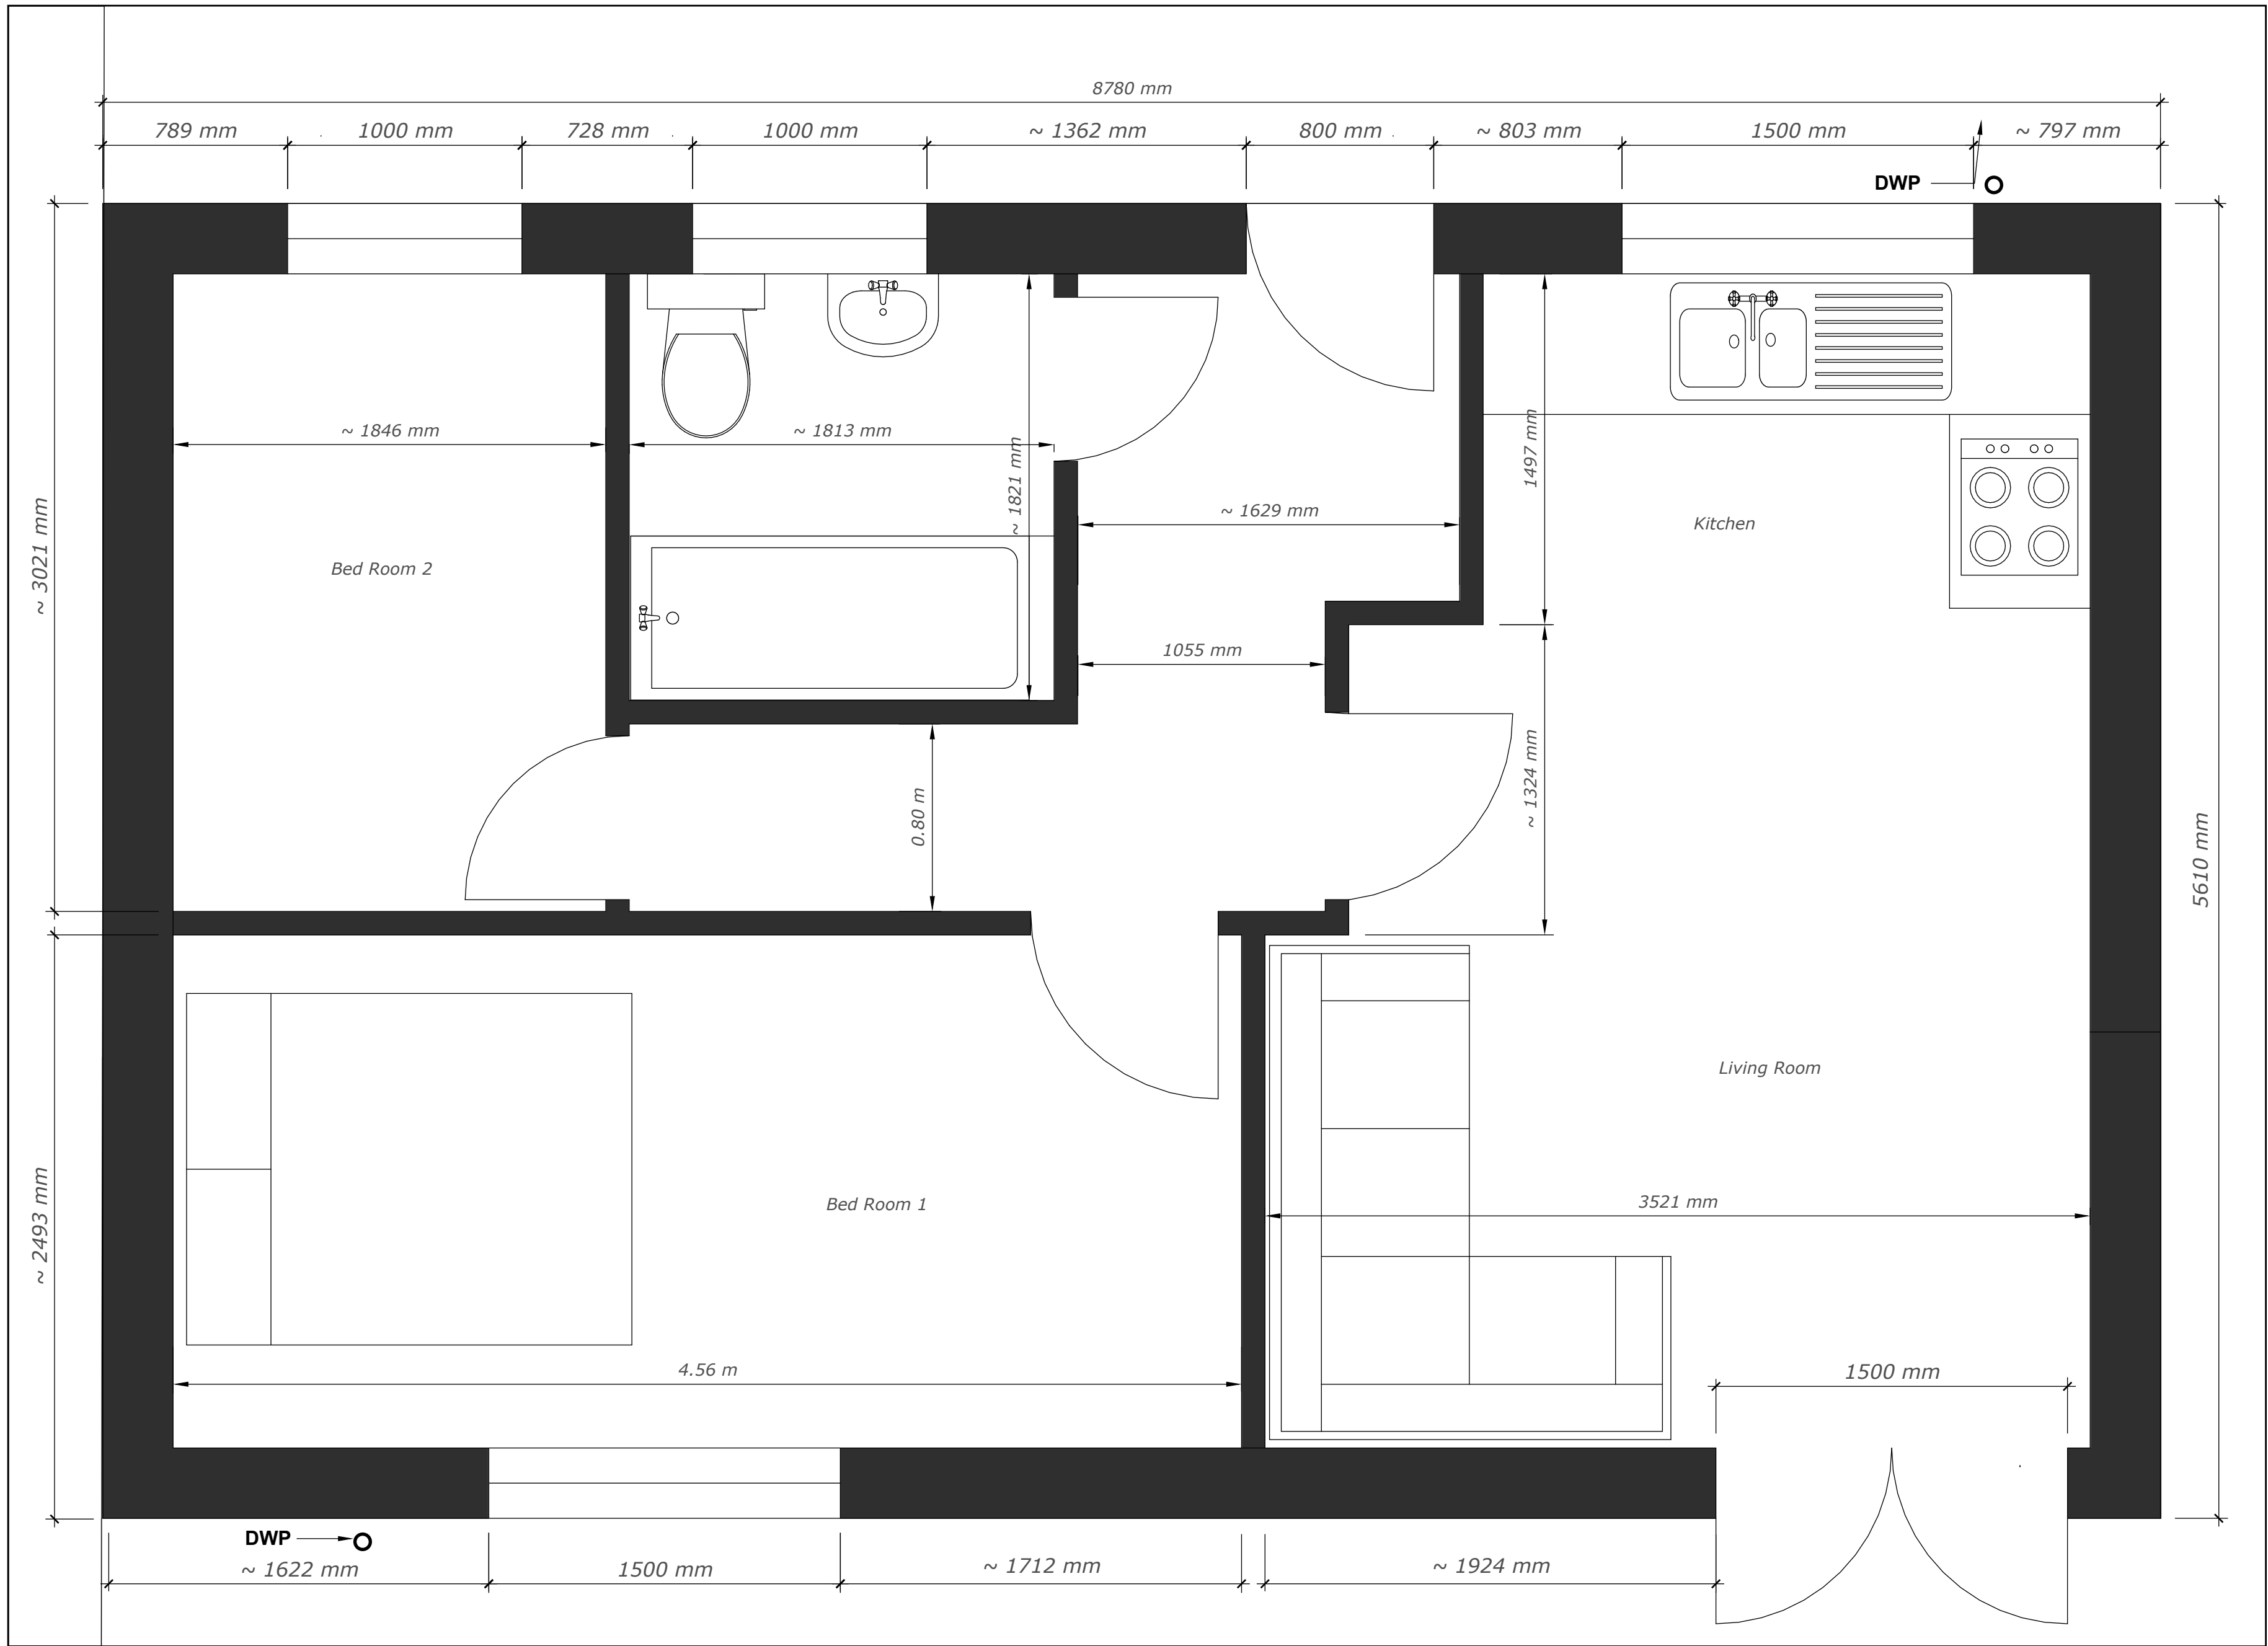


PROPOSED GROUND FLOOR (SCALE 1:20)




PROPOSED SITE LOCATION (SCALE 1: 200)

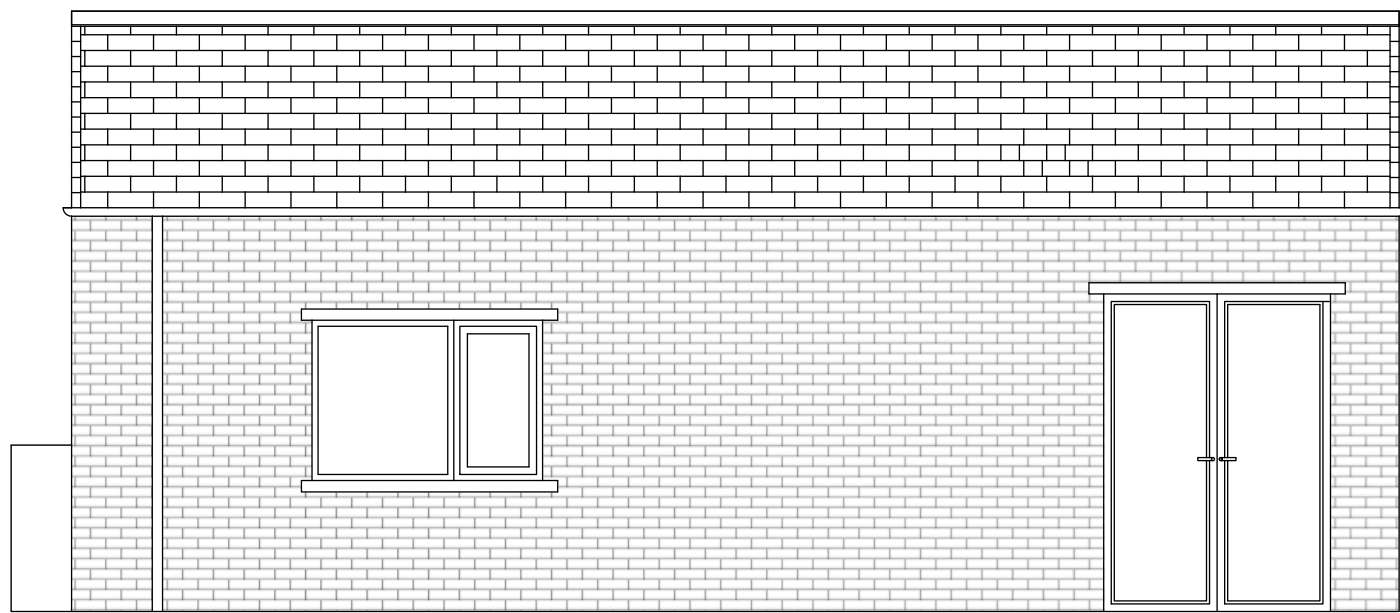


PROPOSED NORTH ELEVATION (SCALE 1:50)

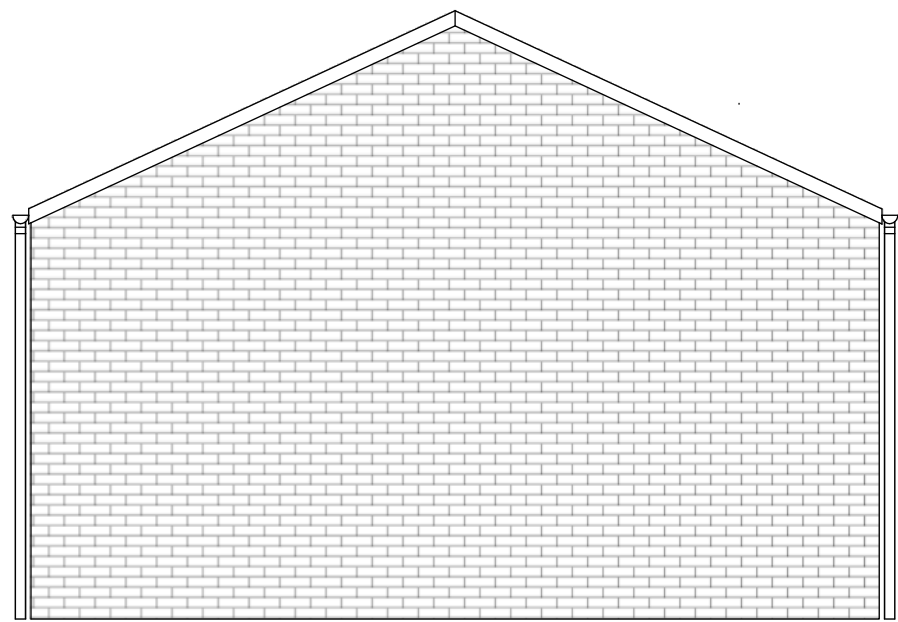

PROPOSED WEST ELEVATION (SCALE 1:50)

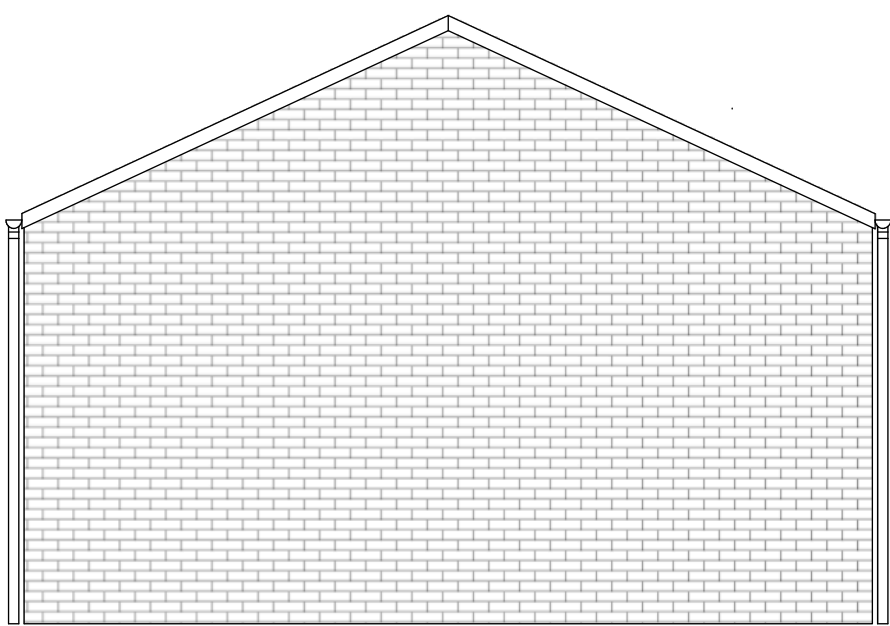

PROPOSED EAST ELEVATION (SCALE 1:50)

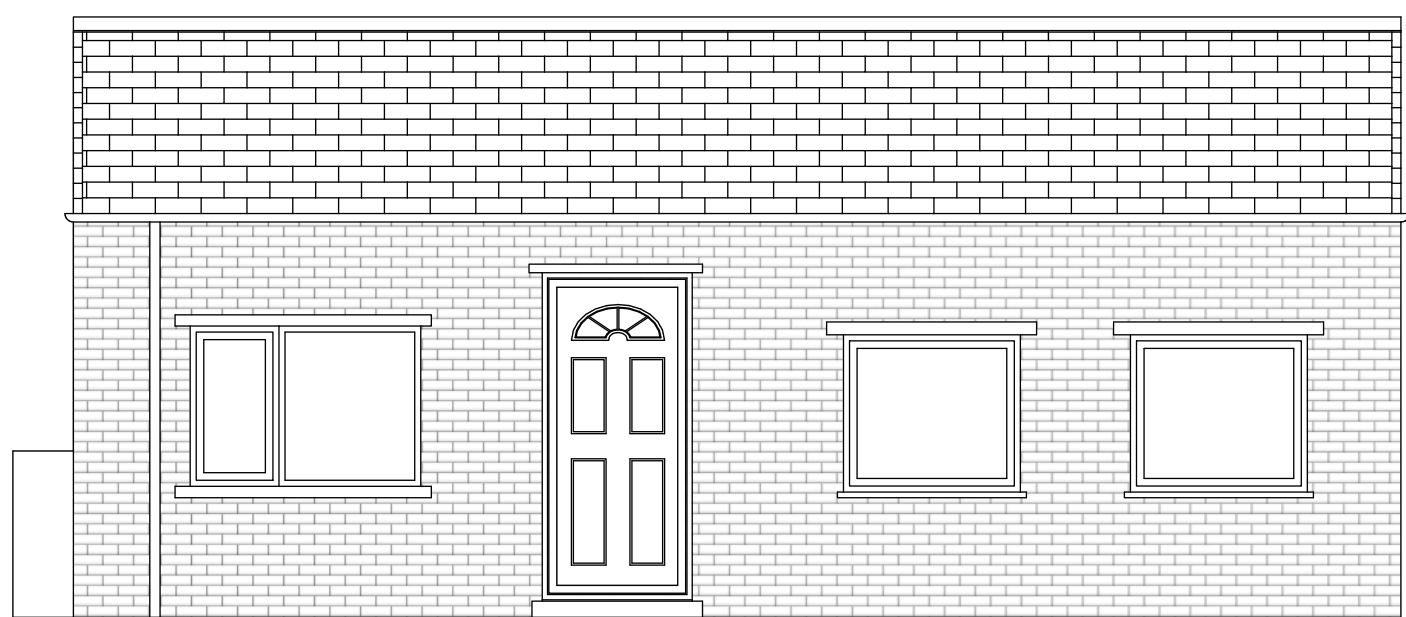

PROPOSED SOUTH ELEVATION (SCALE 1:50)



OS MAP (SCALE 1:250)

Revision / Issue		
No	Revision / Issue	Date

MICHAEL DACK
MARCH PART II ARCHITECTURAL DESIGNER

Email:
Michaeldack@hotmail.co.uk

Contacts
01758668894

Project

**238 Deighton Road,
Huddersfield,
HD2 1JJ**

Date 20/06/2020	Paper size A1	Drawn by. Michael Dack
Scale 1:20 / 1:50 / 1:200 / 1:250		
Project 003		