



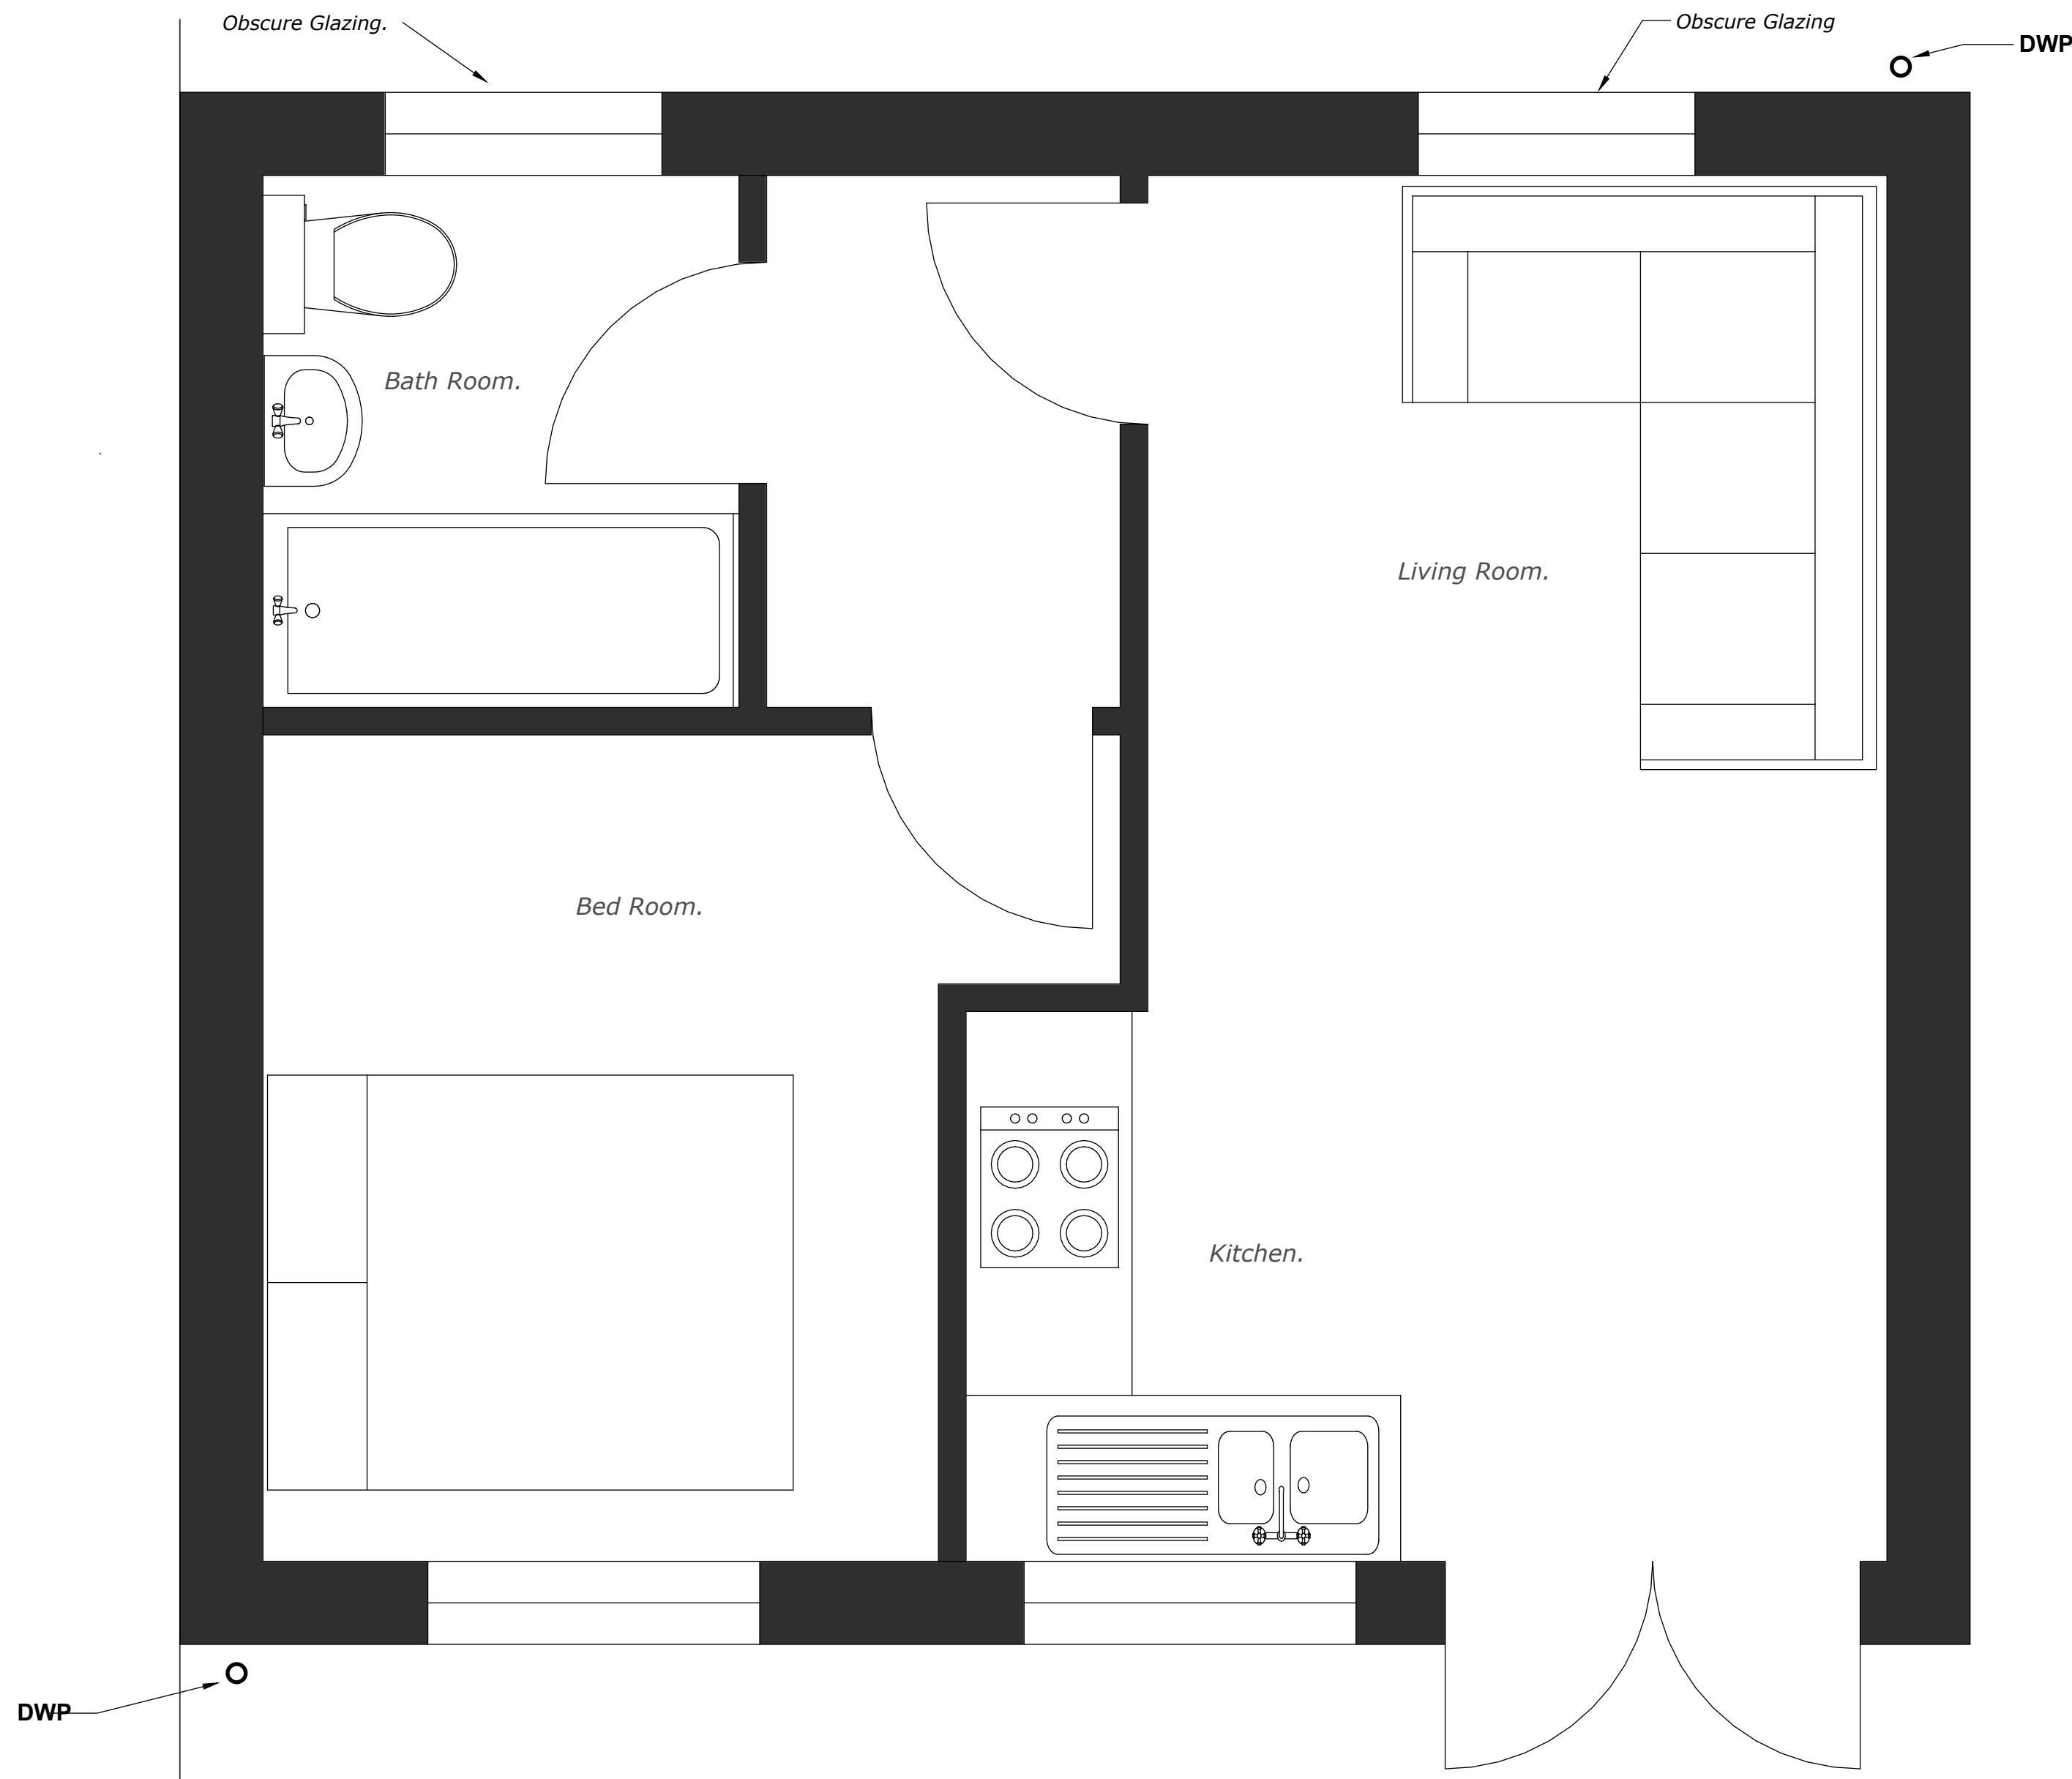


PROPOSED GROUND FLOOR (SCALE 1:20)




PROPOSED SITE LOCATION (SCALE 1: 200)

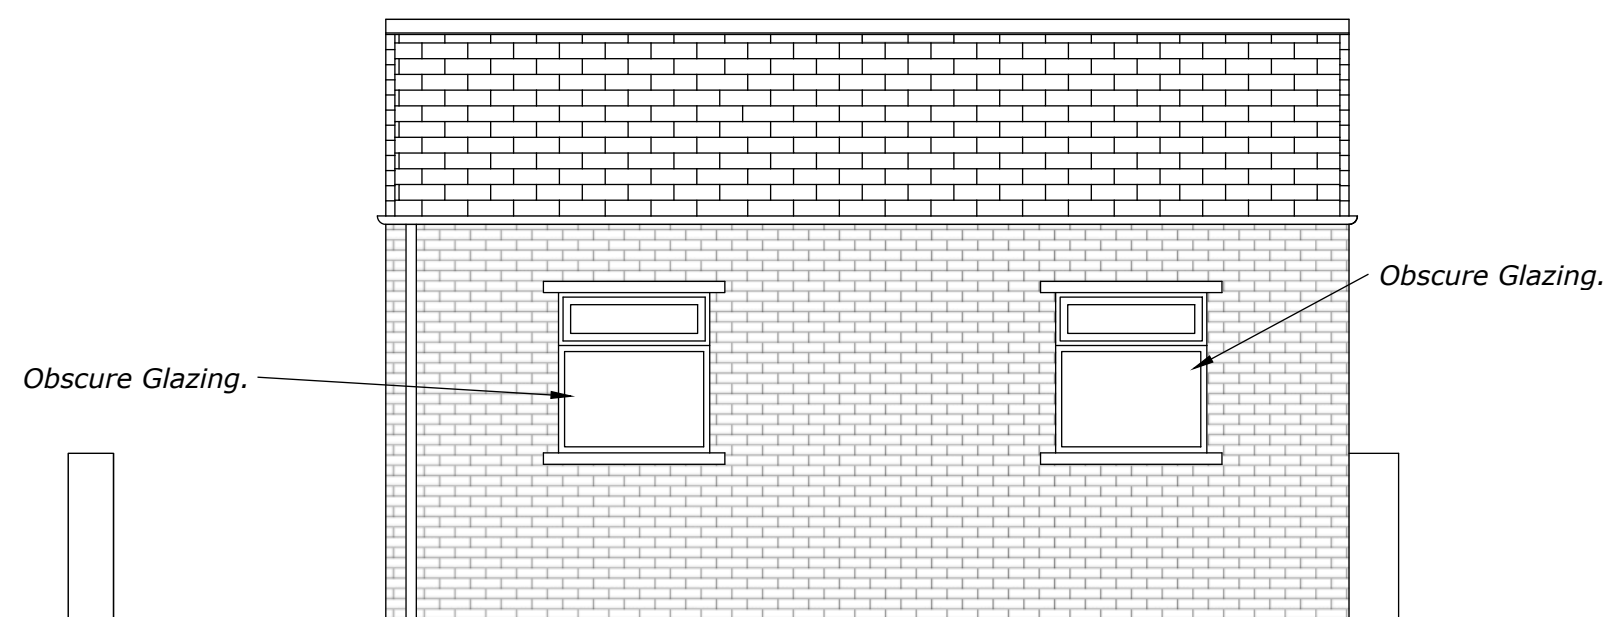


PROPOSED NORTH ELEVATION (SCALE 1:50)

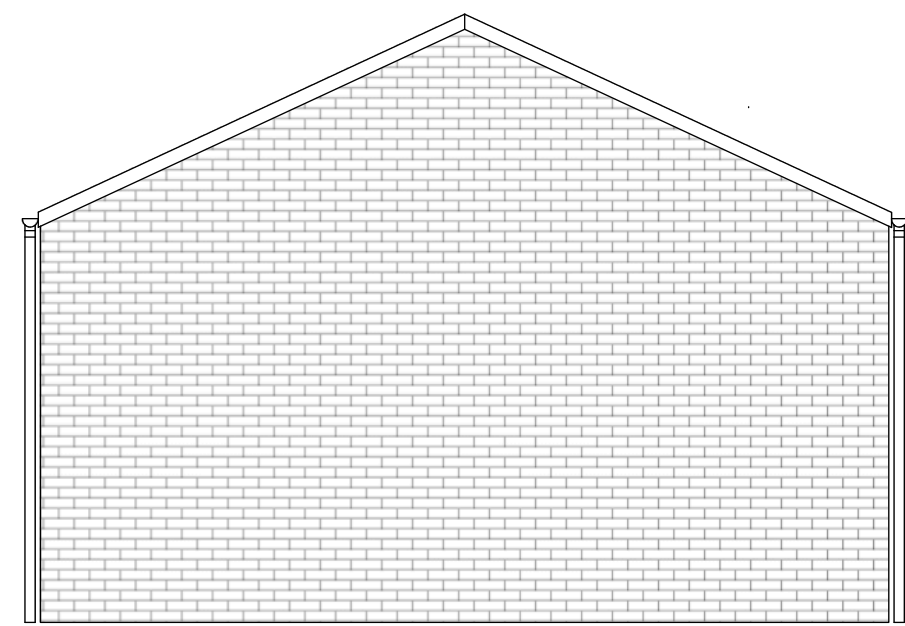

PROPOSED WEST ELEVATION (SCALE 1:50)

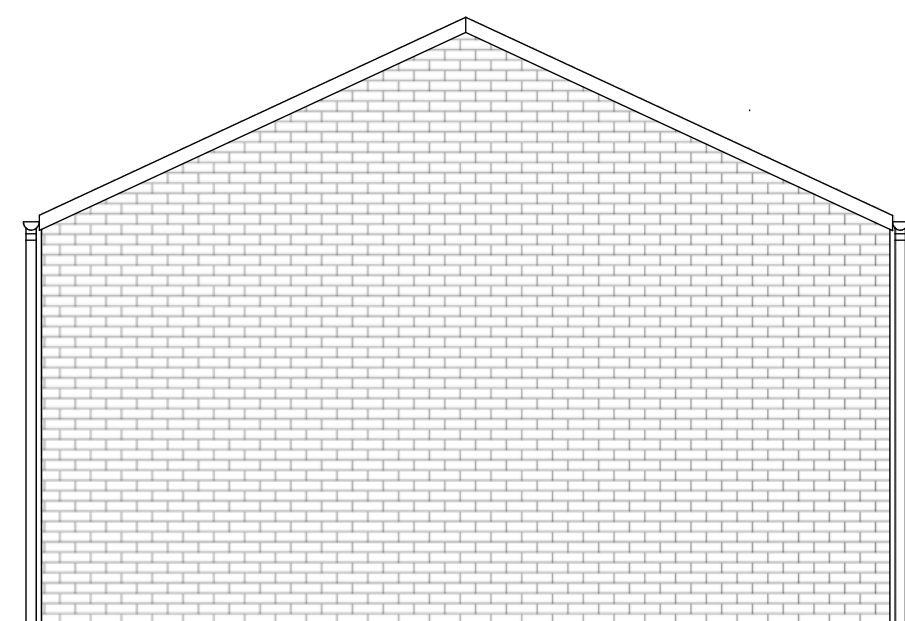

PROPOSED EAST ELEVATION (SCALE 1:50)

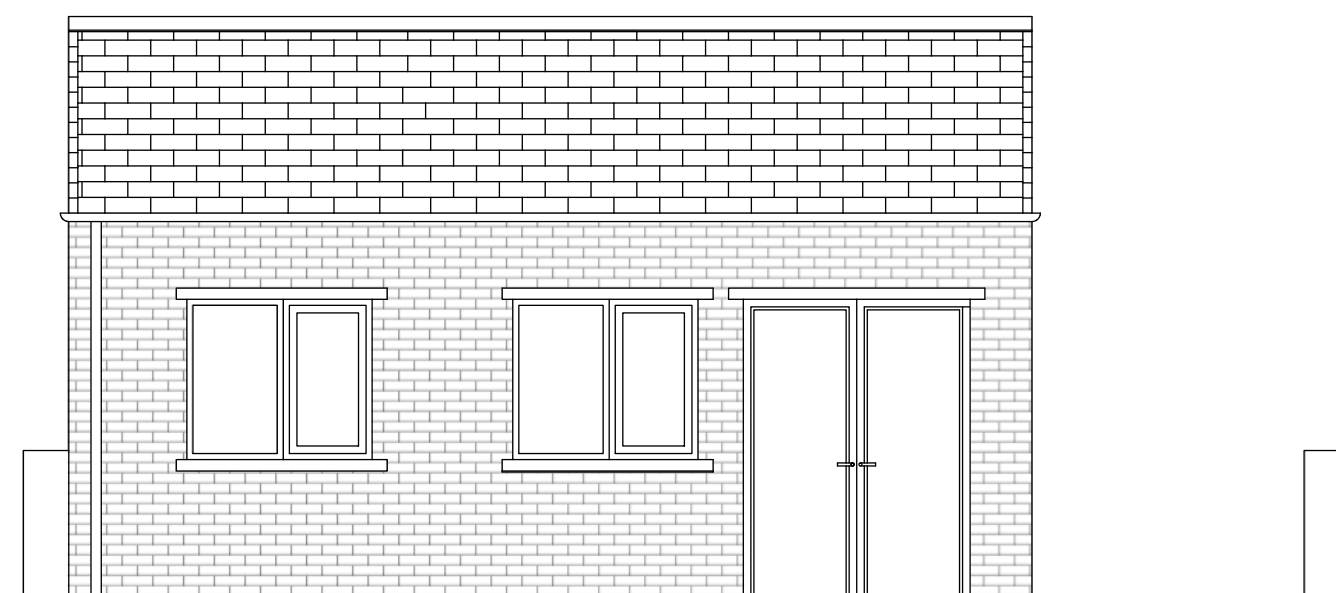

PROPOSED SOUTH ELEVATION (SCALE 1:50)



OS MAP (SCALE1:250)

Revision / Issue		
No	Revision / Issue	Date

MICHAEL DACK.
MARCH PART II ARCHITECTURAL DESIGNER
Email: Michaeldack@hotmail.co.uk
Contacts 01758668894

Project
238 Deighton Road,
Huddersfield,
HD2 1JJ

Date	Paper size	Drawn by.
20/06/2020	A1	Michael Dack

Scale	Project
1:20 / 1:50 / 1:200 / 1:250	003