




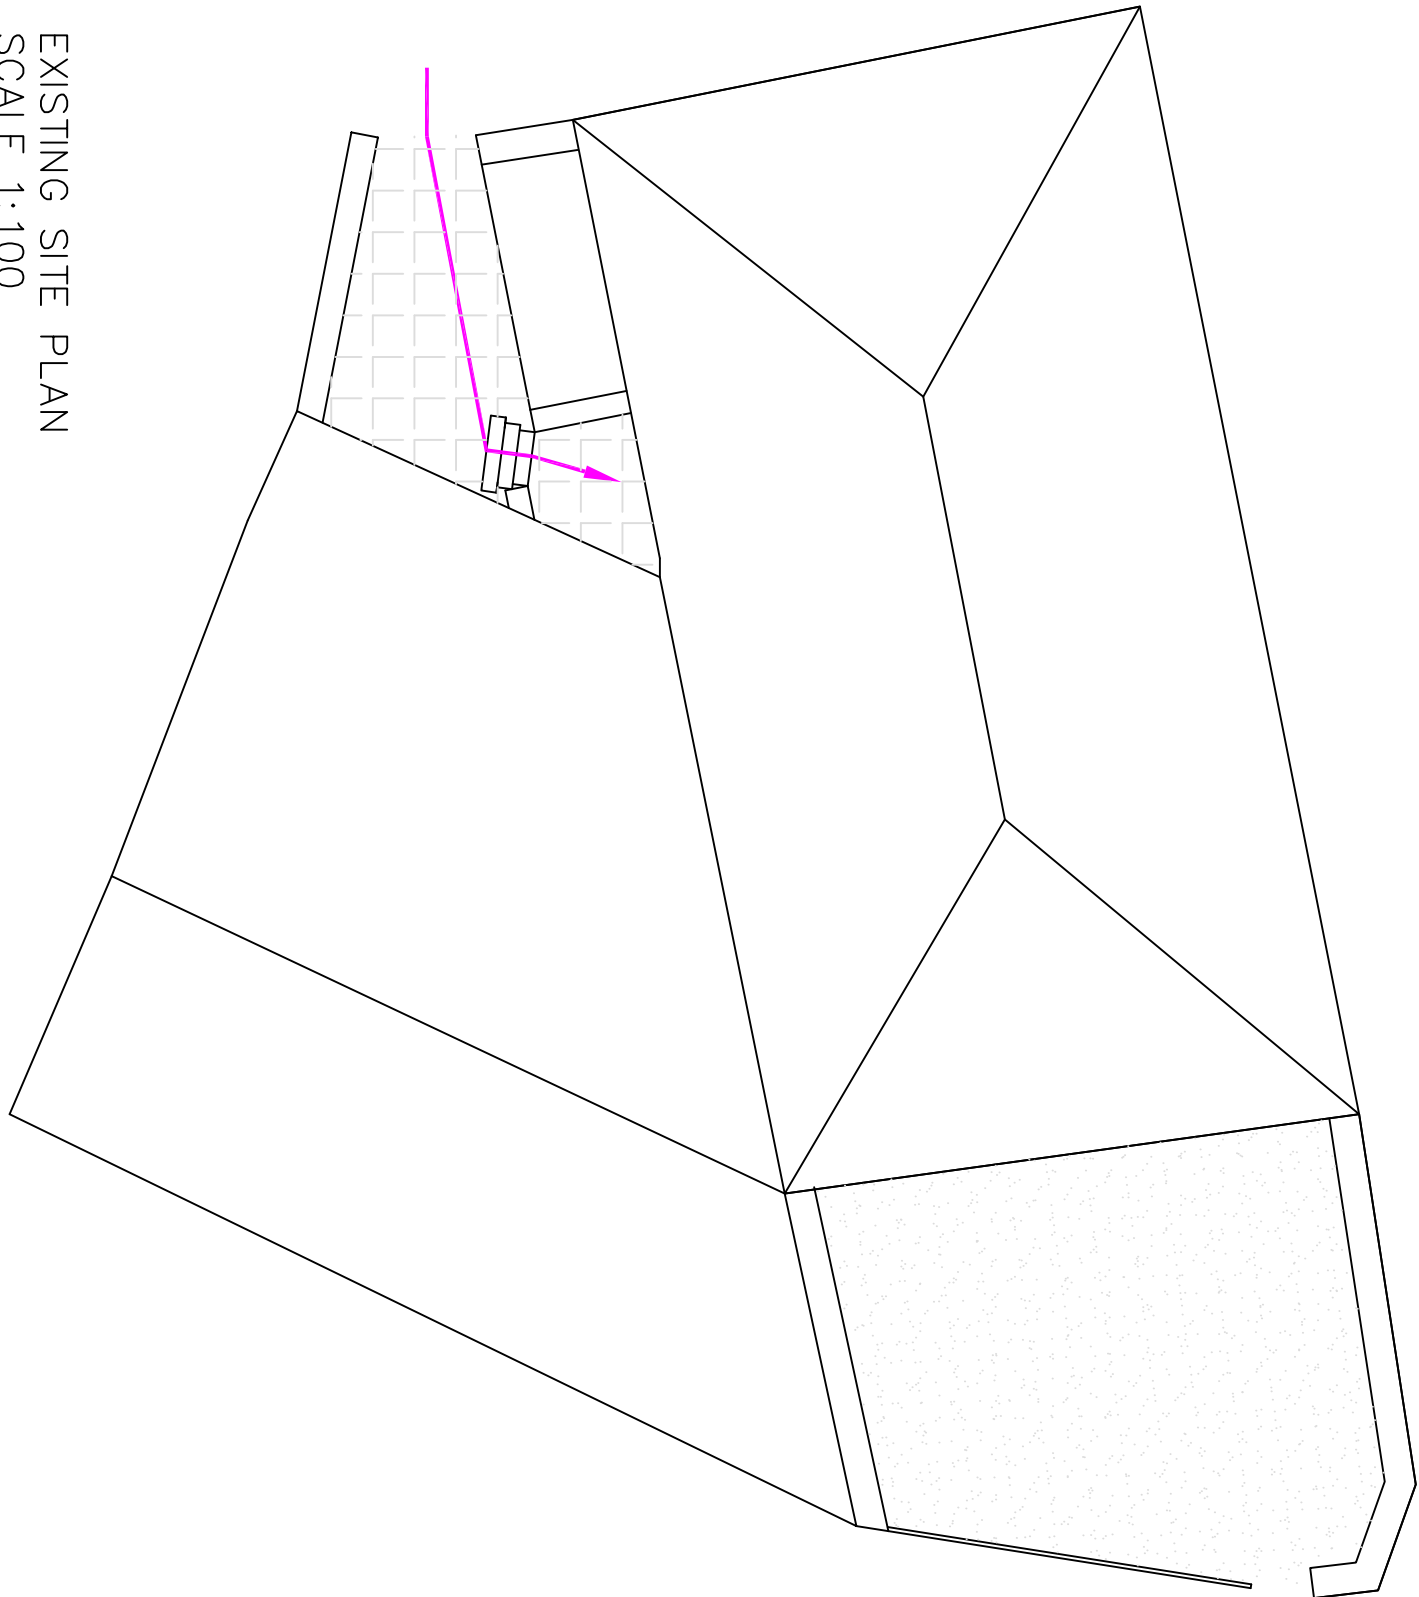

EXISTING SITE PLAN
SCALE 1:100

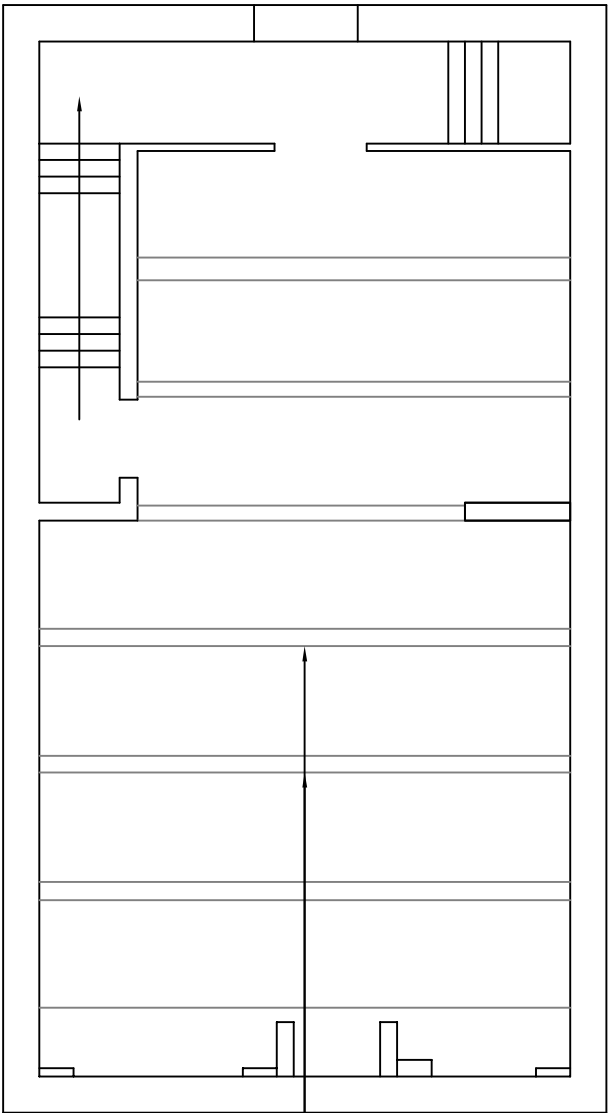


EXISTING BASEMENT PLAN
SCALE 1:100

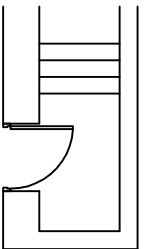


EXISTING GROUND
FLOOR ENTRANCE PLAN
SCALE 1:100


EXISTING STEEL BEAMS

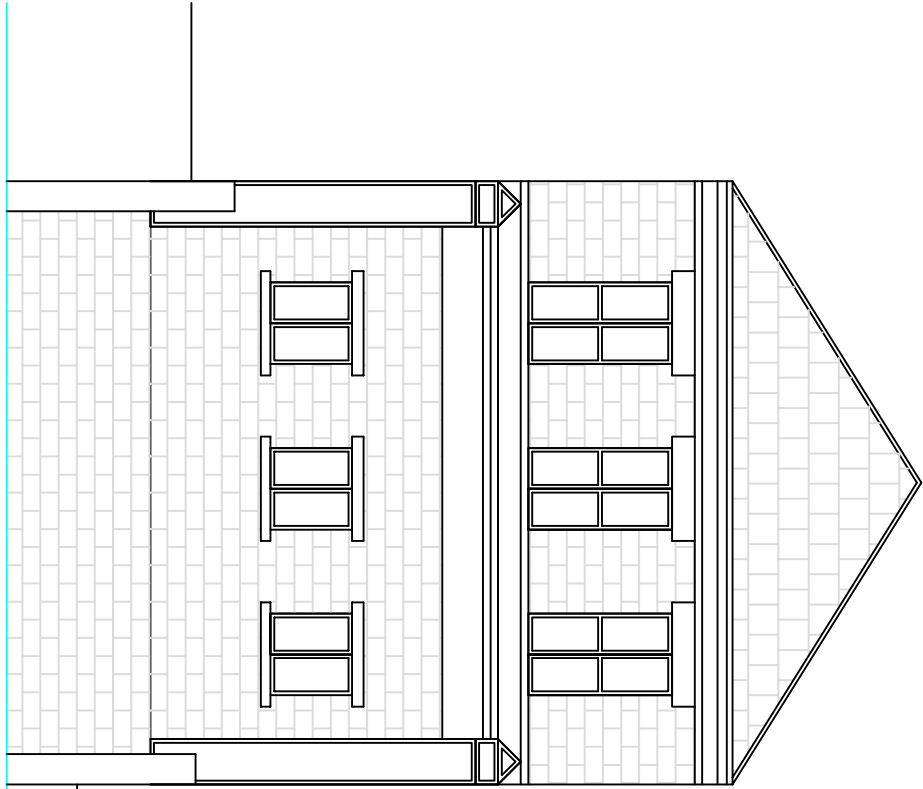

EXISTING FRONT
ELEVATION
SCALE 1:100

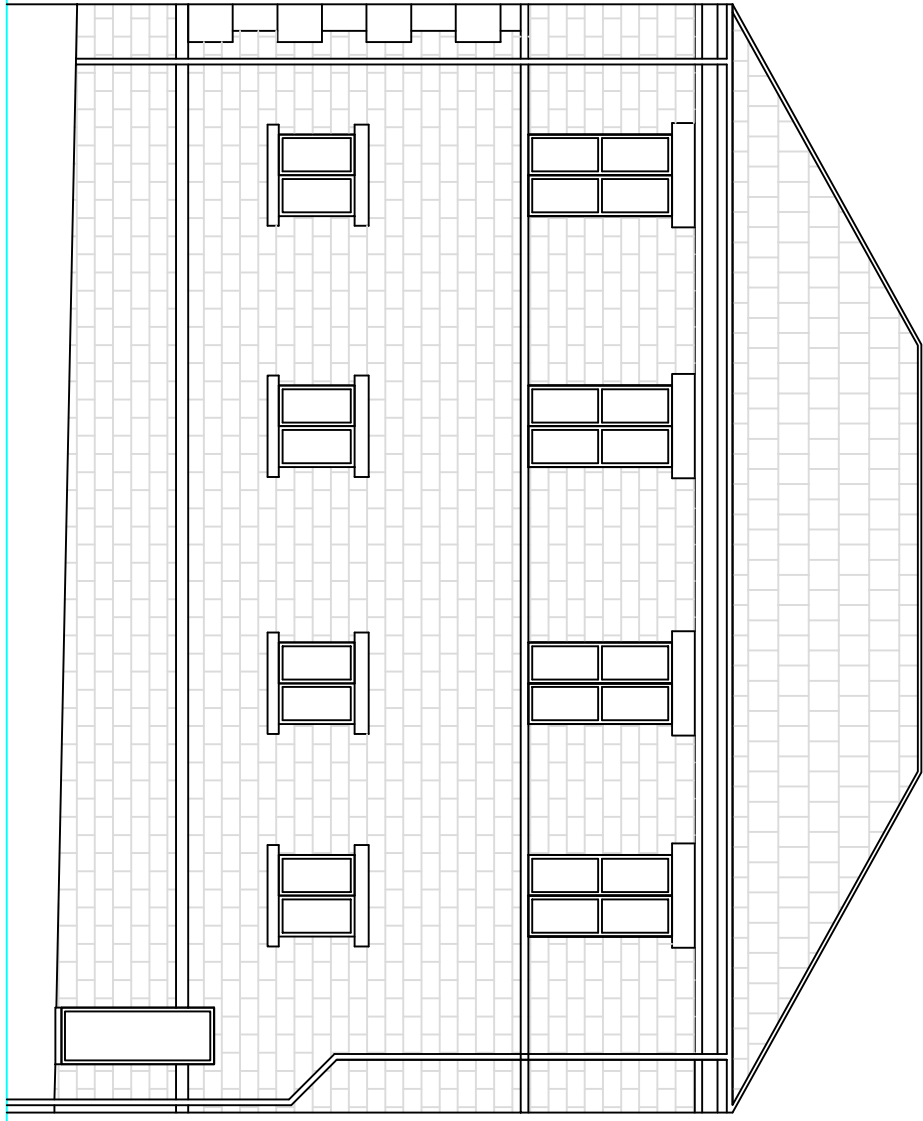

EXISTING SIDE ELEVATION
SCALE 1:100

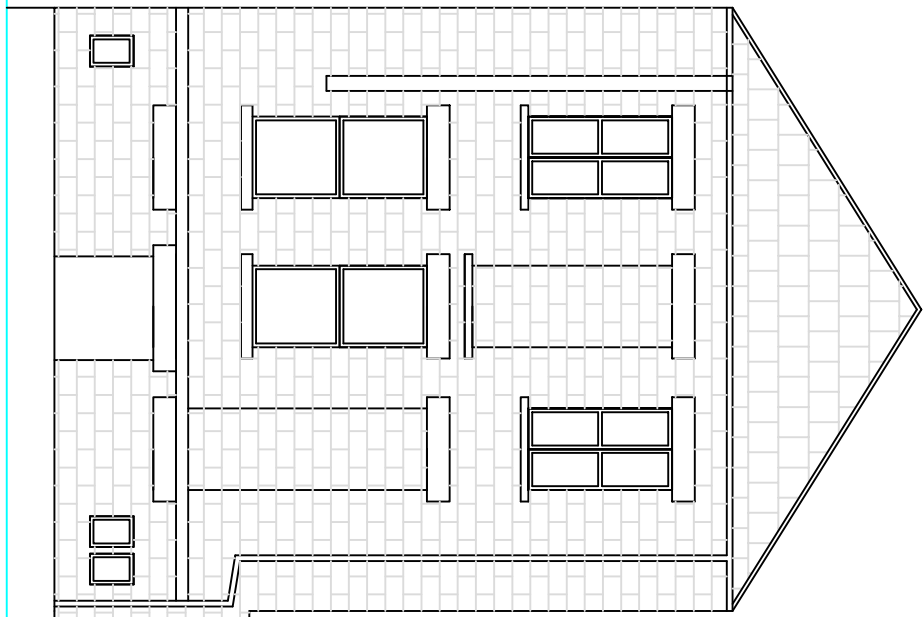

EXISTING SIDE ELEVATION
SCALE 1:100




EXISTING REAR ELEVATION
SCALE 1:100

NOTE – THIS DRAWING
IS FOR PLANNING
PURPOSES ONLY –
FURTHER DETAILED
DRAWINGS WILL BE
REQUIRED AS PART OF
A BUILDING REGULATIONS
APPLICATION.

NOTE – DO NOT
SCALE OFF DRAWING.
DIMENSIONS TO BE
CONFIRMED ON SITE

ALL DIMENSIONS IN MM

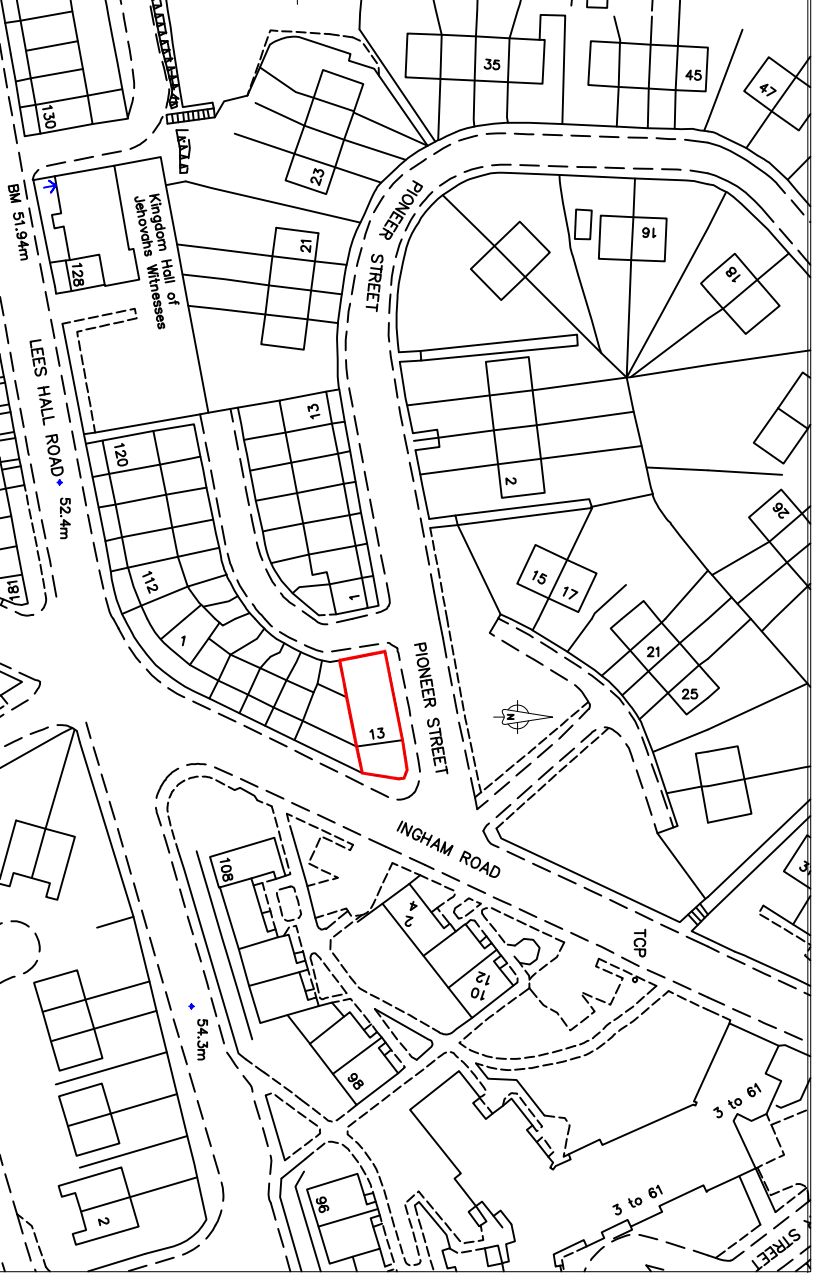

SITE LOCATION PLAN
SCALE 1:1250

Revisions		Planning Application for:	
Date		Conversion of basement into new flats	
Apr 2020		13 Ingham Road, Thornhill Lees, Dewsb.	
		Drawing Title:	
		Existing Plans and Elevations	
		Drawing No: S01	
		Rev	
		Scale: As shown	
		Paper Size: A1	