


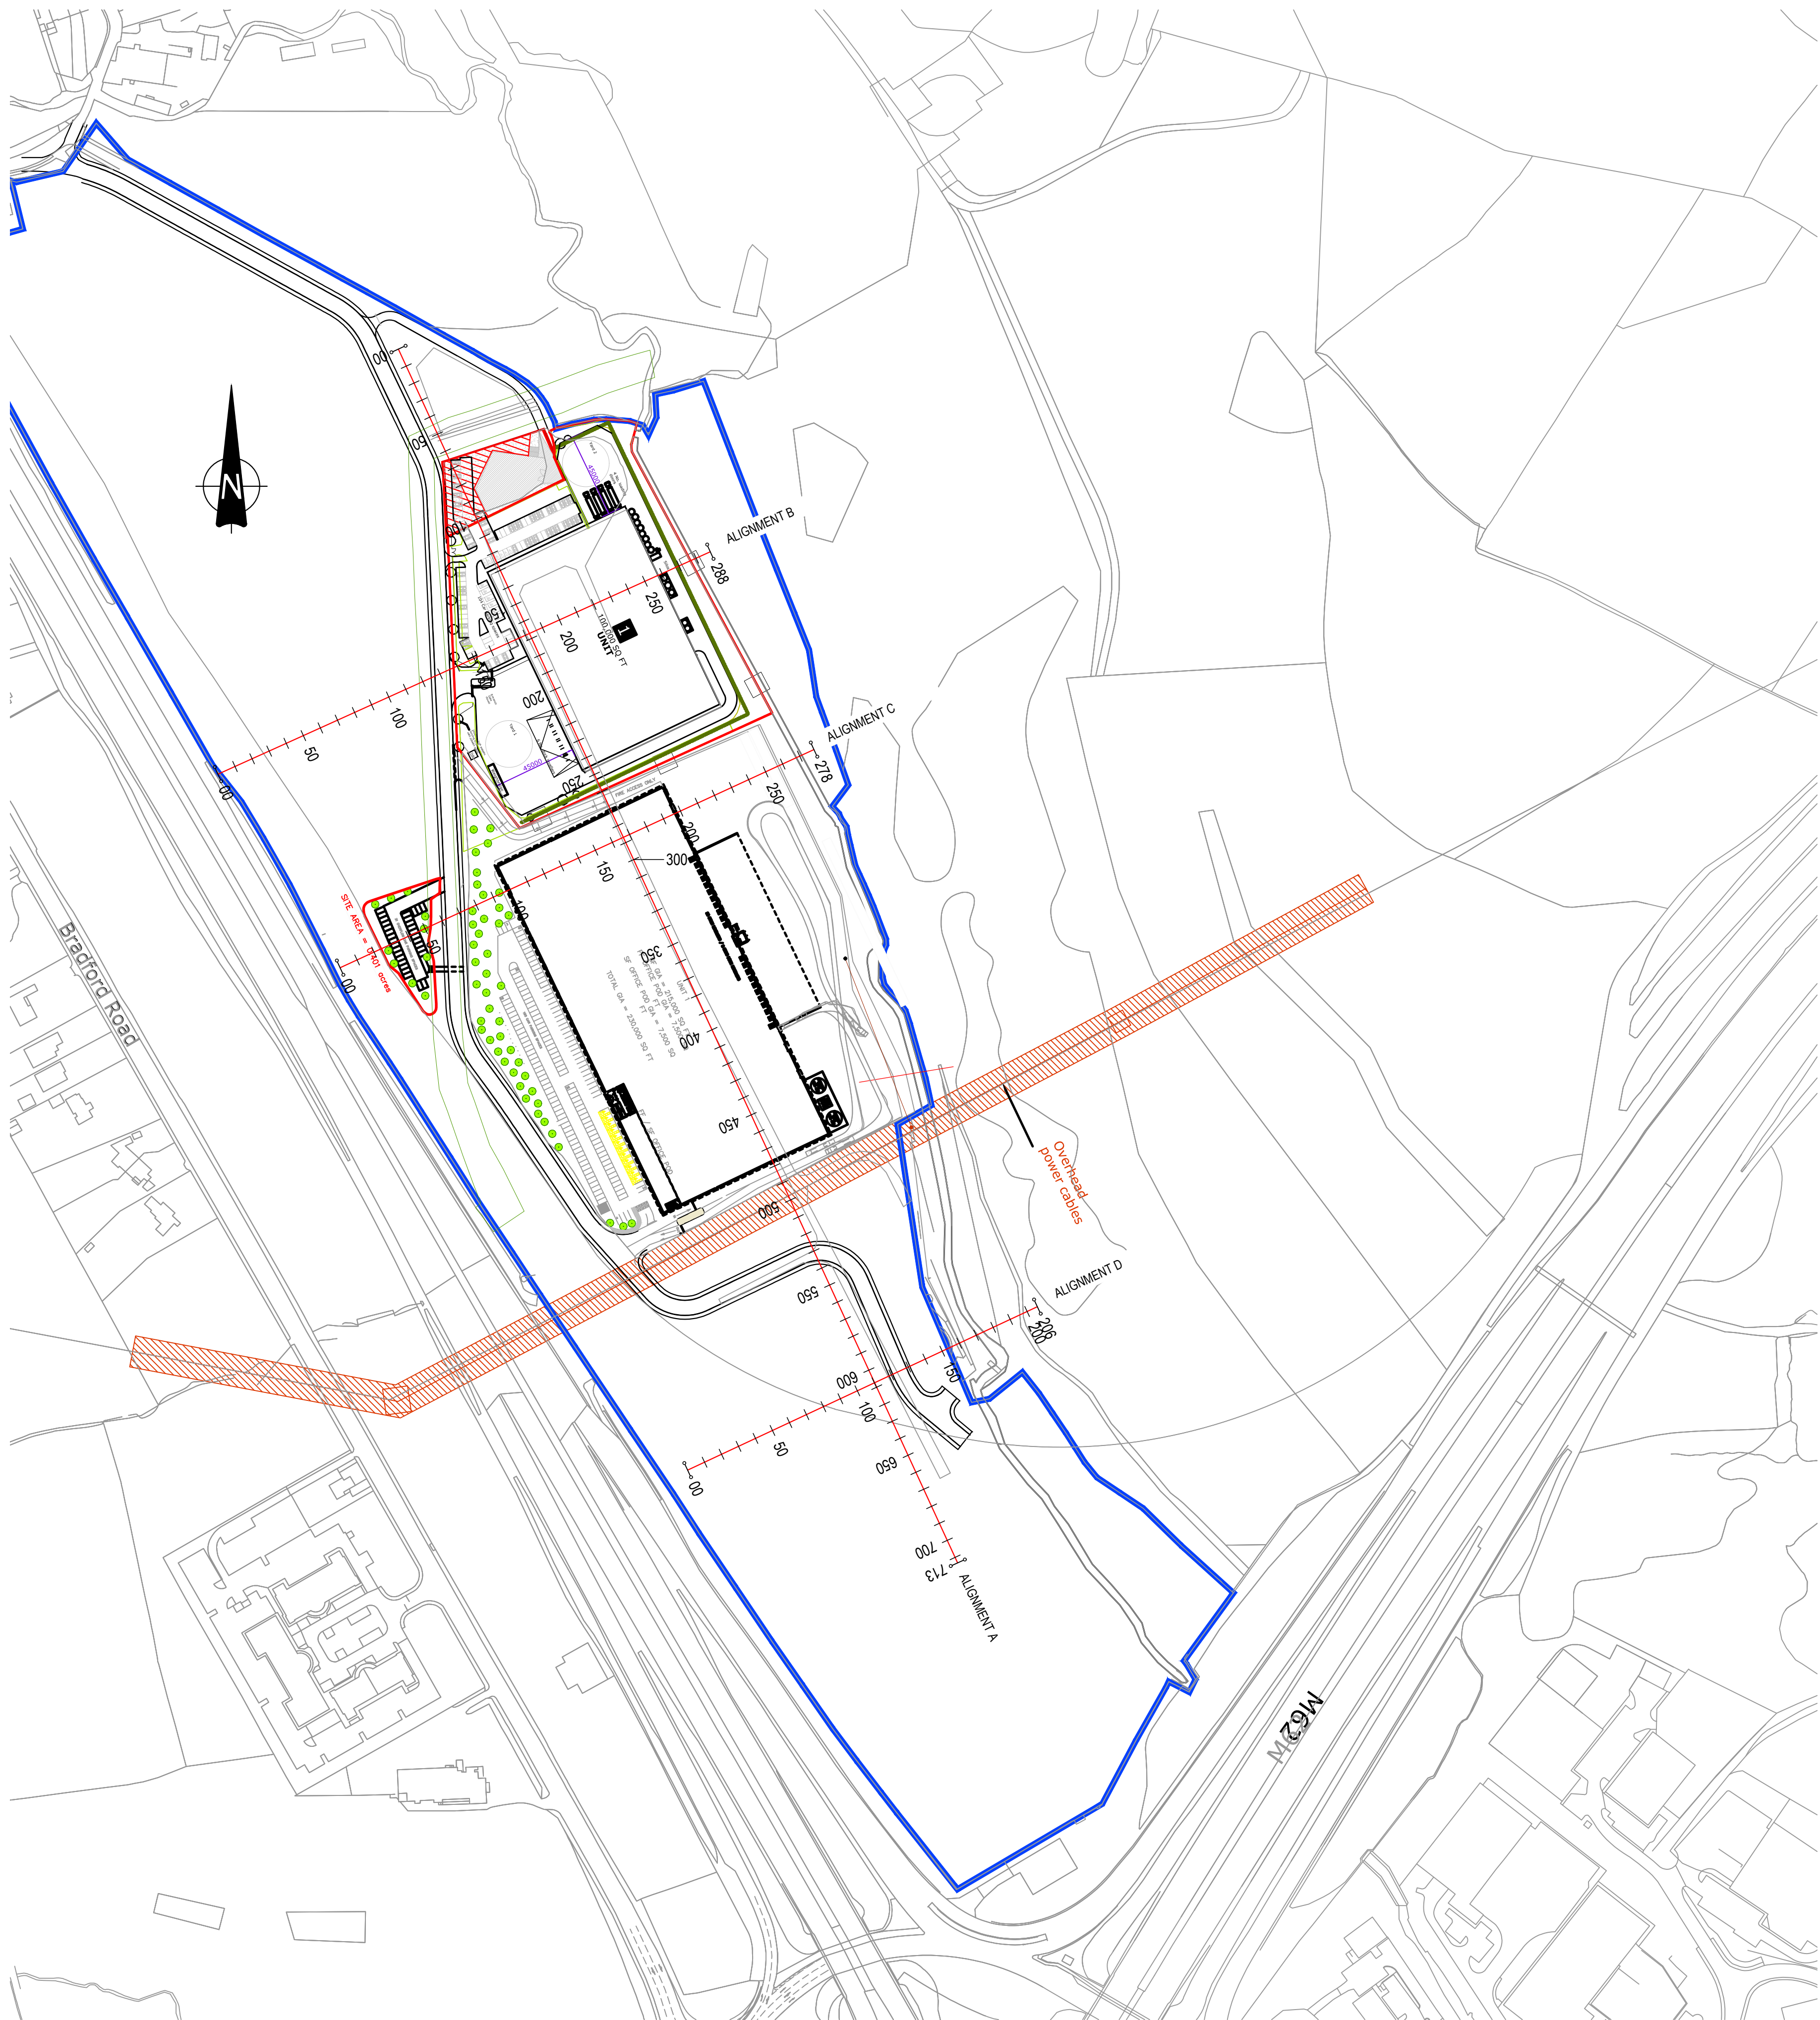

GENERAL NOTES:

1. THE BULK EARTHWORKS ANALYSIS IS TO BE CARRIED OUT BY THE EARTHWORKS CONTRACTOR IN LINE WITH THE LEVELS INDICATED
2. THE LEVELS ARE BASED ON:
 - WARDELL ARMSTRONG, 2D TOPOGRAPHICAL SURVEY, DRAWING REF: SH10534-004, DATED 18/03/2014
 - ELLIS HEALEY ARCHITECTURE PROPOSED SITE LAYOUT, DRAWING REF: 1856 PA101, RECEIVED 11/11/2019.
 - HTC ARCHITECTS PROPOSED SITE PLAN 2454 F404
 - 2m RESOLUTION DTM LIDAR DATA FROM THE ENVIRONMENT AGENCY
 - 30m RESOLUTION SRTMGL1 DATA
3. THIS DRAWING IS TO BE READ IN CONJUNCTION WITH ALL RELEVANT ARCHITECTS AND ENGINEERS DRAWINGS AND SPECIFICATIONS.
4. DO NOT SCALE FROM THIS DRAWING. ANY AMBIGUITIES, ERRORS OR OMISSIONS ON DRAWINGS SHALL BE BROUGHT TO THE ENGINEERS ATTENTION IMMEDIATELY. ALL DIMENSIONS MUST BE CHECKED / VERIFIED ON SITE.
5. ALL DIMENSIONS ARE IN METRES UNLESS NOTED OTHERWISE.
6. SOME BATTER SLOPES ARE LOCATED OUTSIDE THE FENCE LINE AND LIMITS OF TOPOGRAPHICAL SURVEY. RETAINING STRUCTURE MAY BE REQUIRED OR A REVISION TO THE EXTENTS OF THE WORKS
7. ALL BATTER SLOPES TO THE PLOTS ARE MODELED AT 1:3
8. THE LOWER BASIN HAS BEEN DESIGNED IN ACCORDANCE WITH THE YORKSHIRE WATER GUIDANCE FOR ADAPTABLE BASINS, SUBJECT TO DETAILED DRAINAGE DESIGN AND HYDRAULIC MODELLING. THE NORTHERN BASINS ARE PRIVATE AND HAVE BEEN DESIGNED AS 1:3 SLOPES WITH 300mm OF TOPSOIL OVER AN IMPERMEABLE MEMBRANE

P01	ISSUED FOR INFORMATION.	18/08/20	OT	OT
Rev:	Description:	Date:	By:	Chkd:



Rose Wharf Ground Floor, 78-80 East Street, Leeds, LS9 8EE
0113 274 8559
leeds@curtins.com
www.curtins.com

Civils & Structures • Transport Planning • Environmental • Infrastructure • Geotechnical • Conservation & Heritage • Principal Designer
Birmingham • Bristol • Cambridge • Cardiff • Douglas • Dublin • Edinburgh • Glasgow • Kentish • Leeds • Liverpool • London • Manchester • Nottingham

Status: **SUITABLE FOR INFORMATION** **S2**

Project: **NORTH BIERLEY WWTW REDEVELOPMENT**

Orig Title: **SITE SECTIONS LAYOUT**

Size:	Date:	Drawn By:	Designed By:	Checked By:			
A1	18/08/20	OT	OT	OT			
Scale: 1:2000							
Project No:	Originator:	Volume:	Level:	Type:	Role:	Category / Number:	Rev:
065646 - CUR - 00 - ZZ - DR - C - 91020 - P01							