




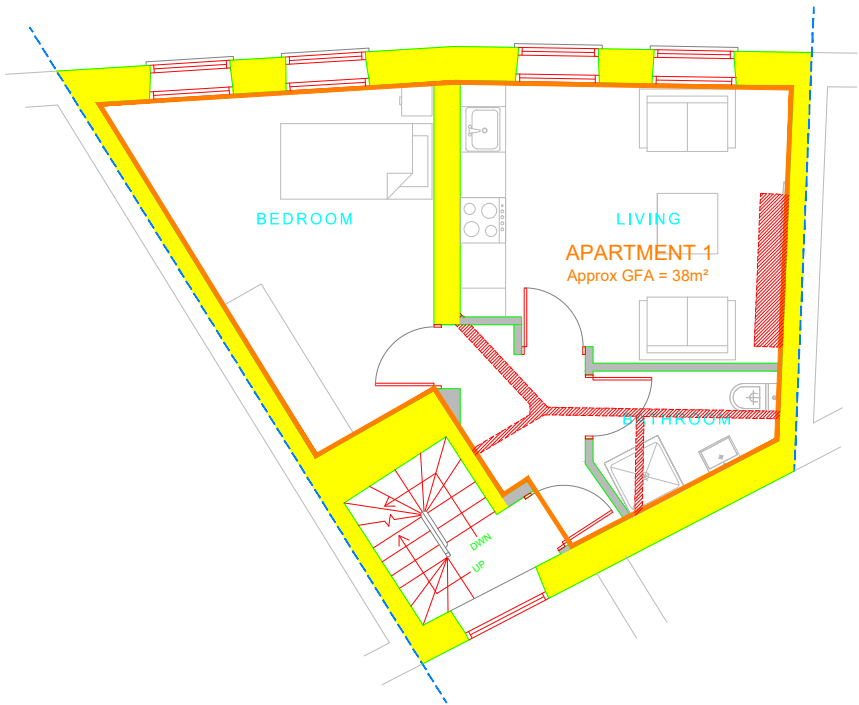

PROPOSED FIRST FLOOR PLAN
Scale 1:100 at A3

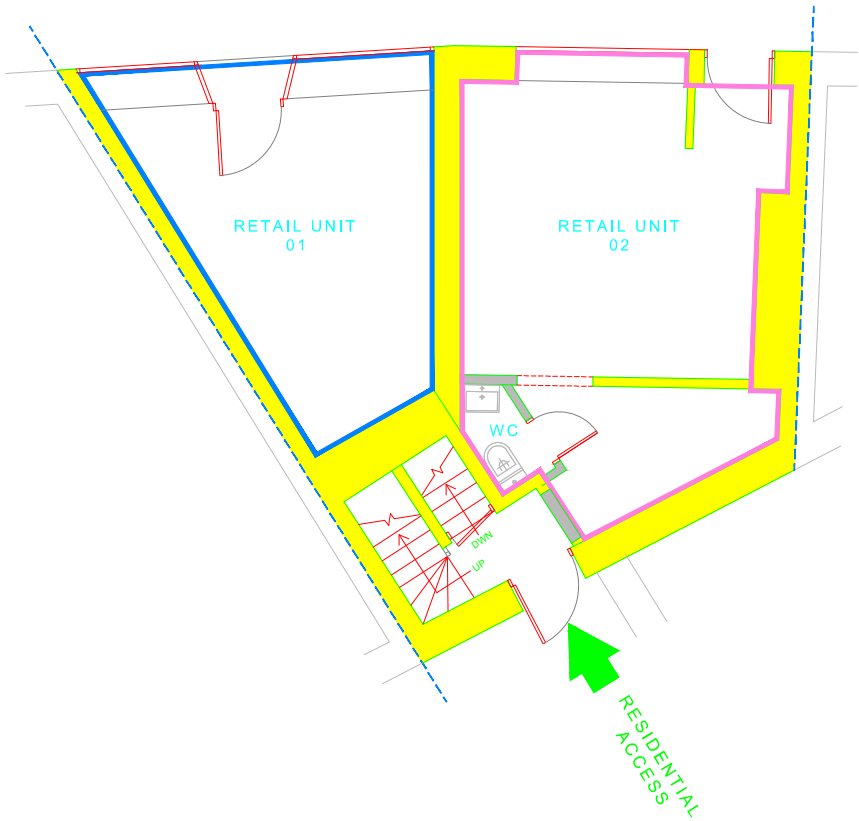


PROPOSED GROUND FLOOR PLAN
Scale 1:100 at A3

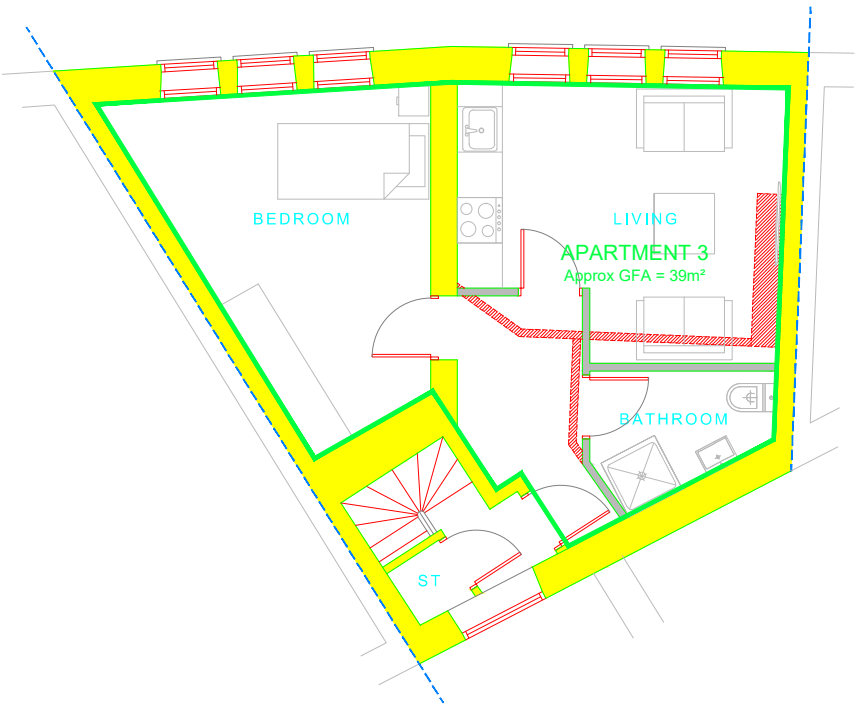


PROPOSED THIRD FLOOR PLAN
Scale 1:100 at A3



PROPOSED SECOND FLOOR PLAN
Scale 1:100 at A3

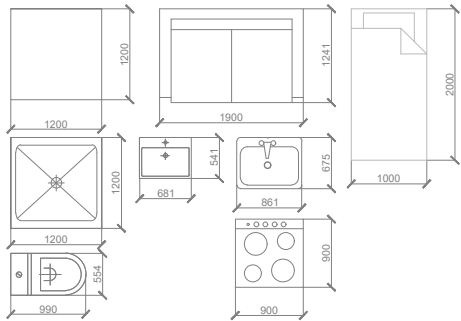

FURNITURE DIMENSIONS

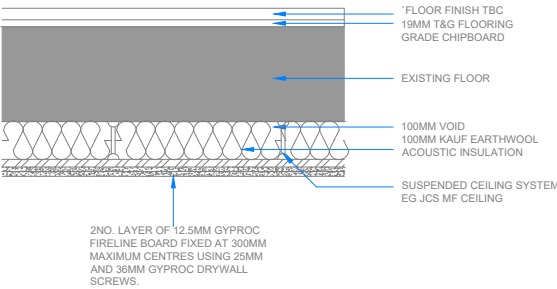

TYPICAL CEILING DETAIL
Scale 1:20 at A3

PROJECT INFORMATION

Client.
I&A Properties Limited

Address.
12/14 Westgate, Dewsbury, WF13 1BW

Project Title.
Change of Use of former Office(s) / Storage Space to Residential (C3) Apartment(s) (Within a Conservation Area) with associated material alterations

DRAWING DETAILS

Project Ref.
IQ17.033.P

Drawing Title.
Proposed Floor Plans

Drawing Type.
Proposed

Drawing No.
04

Scale.
1:50 @ A1
1:100 @ A3

Drawn/Checked.	Description.	Rev.
ED/AA	Apartments changed from 1b2p to 1b1p in line with NDSS.	B

NOTES
This drawing is for information only.

- KEY:
- EXISTING WALLS
 - PROPOSED WALLS
 - DEMOLISHED WALLS
 - APARTMENT BOUNDING WALLS



The Studio. No. 96 Blacker Road, Huddersfield, HD1 5HN

Tel. +44 (0)1484 309 394
Email. studio@iq-arch.com

Web. www.iq-arch.com

This drawing and design is the copyright of 'Studio IQ' and may not be reproduced, retained or disclosed to any unauthorised person in any form whatsoever without prior express or written consent. Figured dimensions to be taken in preference to those scaled. All dimensions to be checked on site and taken in preference to those shown.