




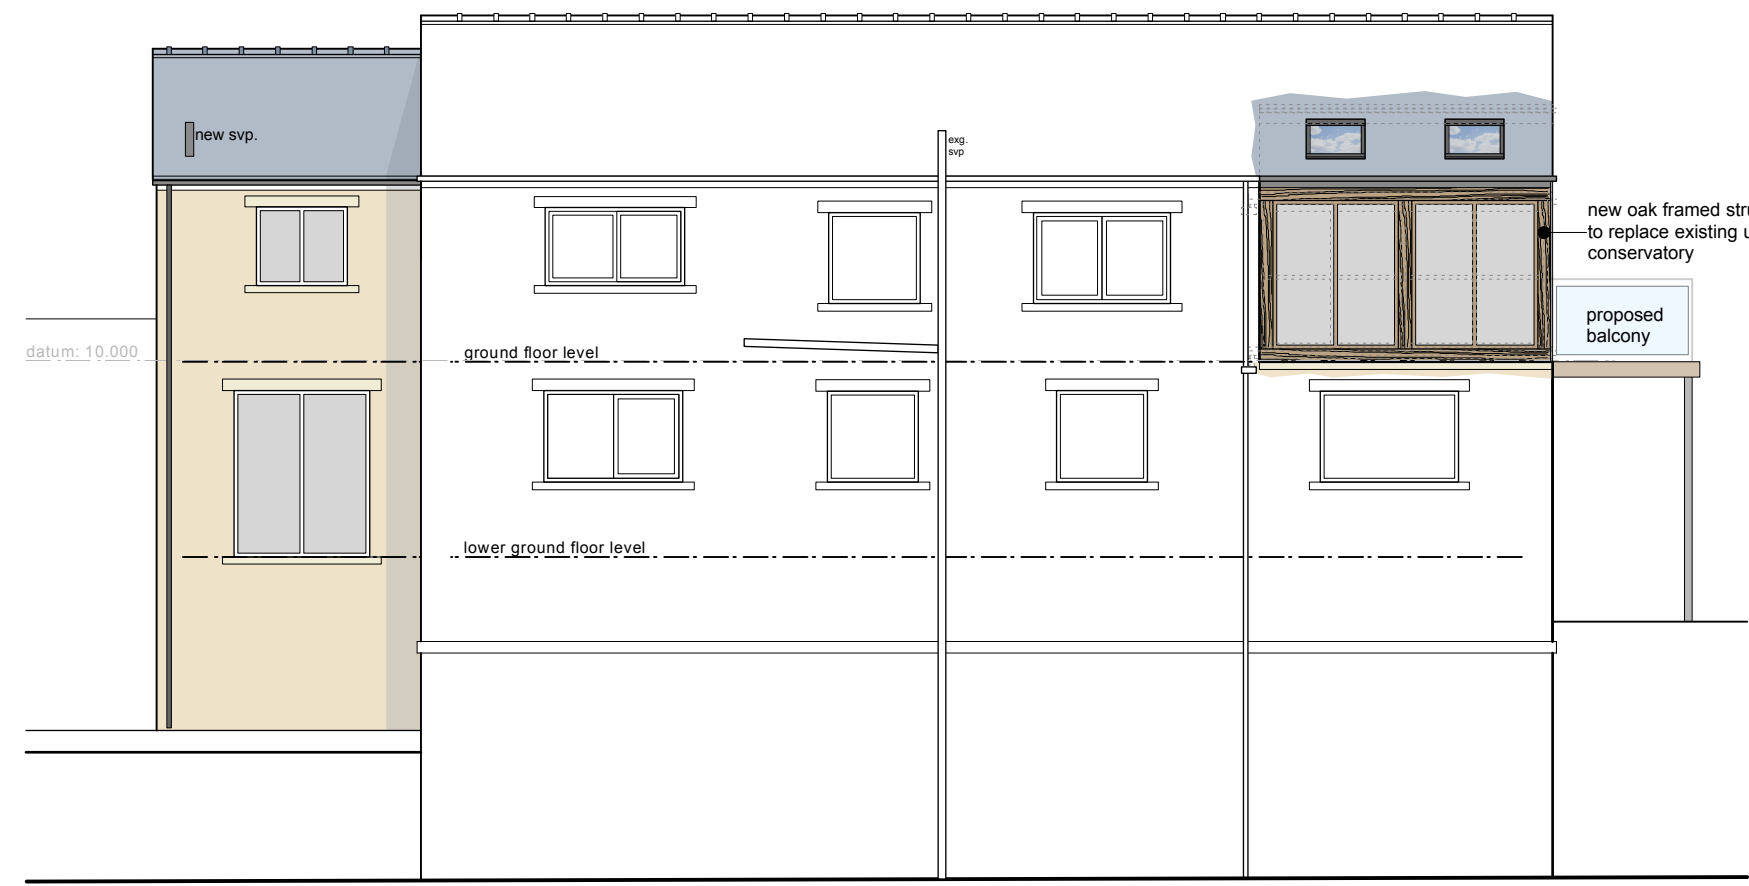


rear elevation - west
scale 1:100

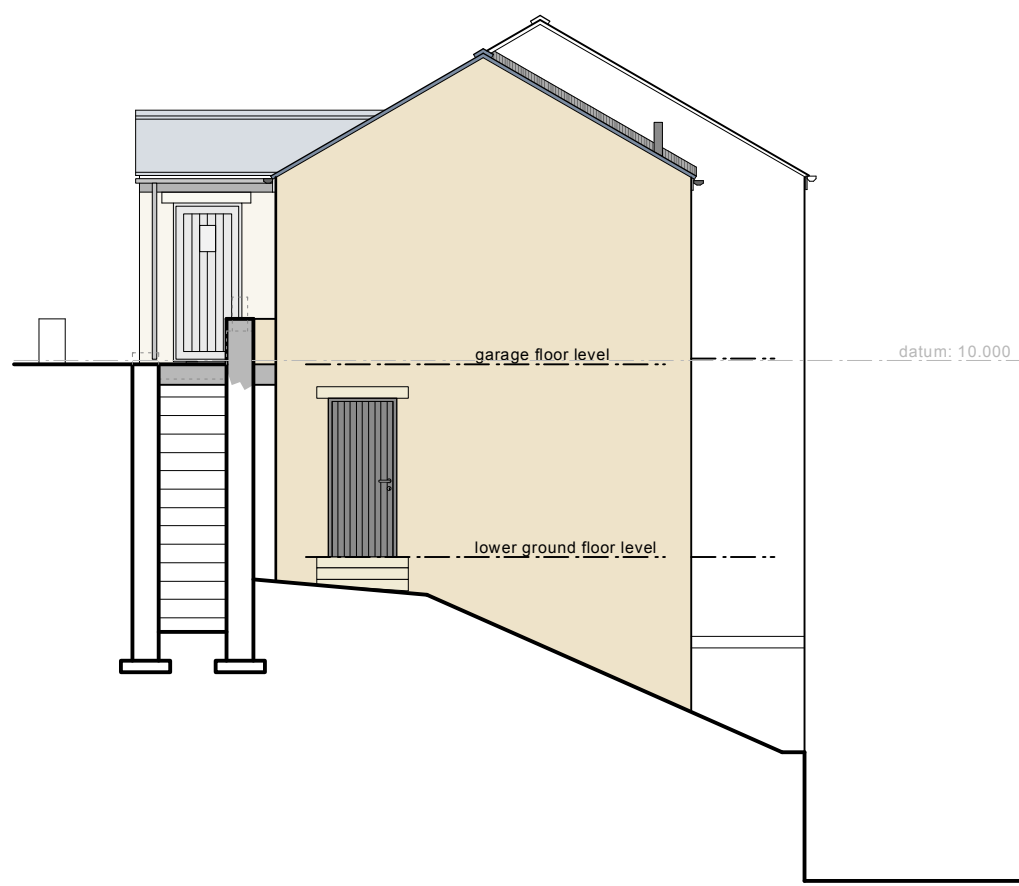


side elevation - north
scale 1:100

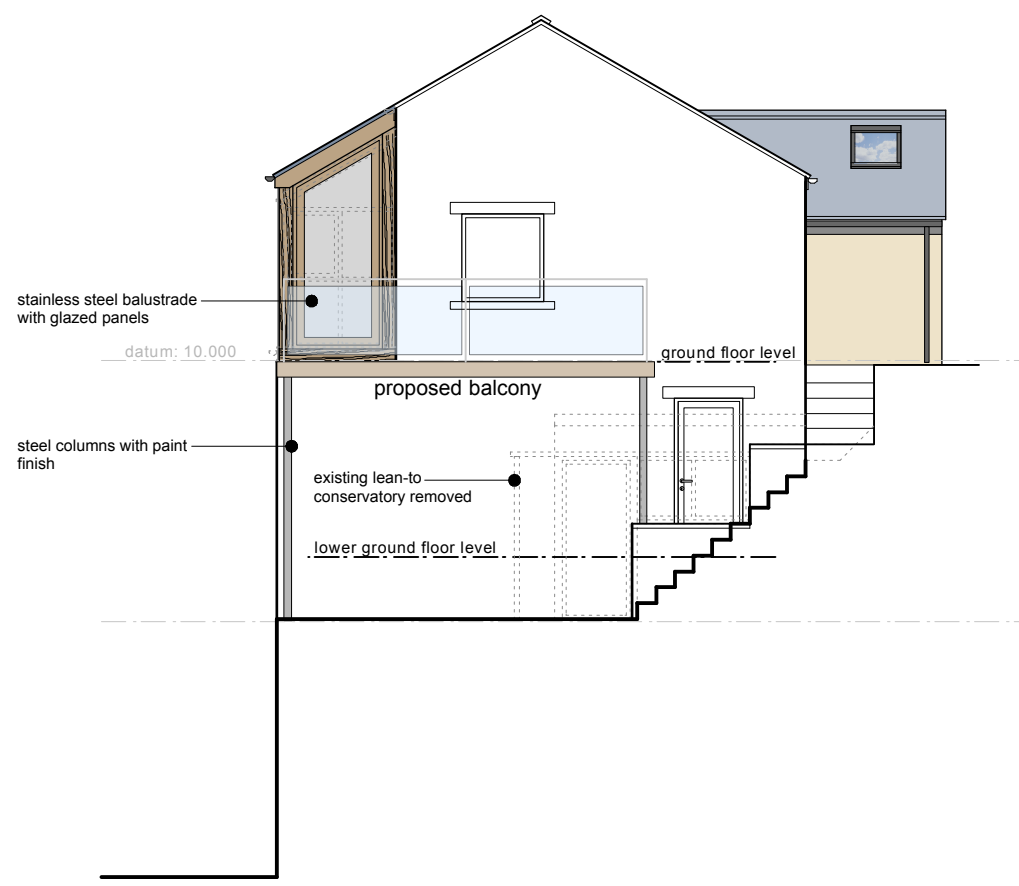


side elevation - south
scale 1:100

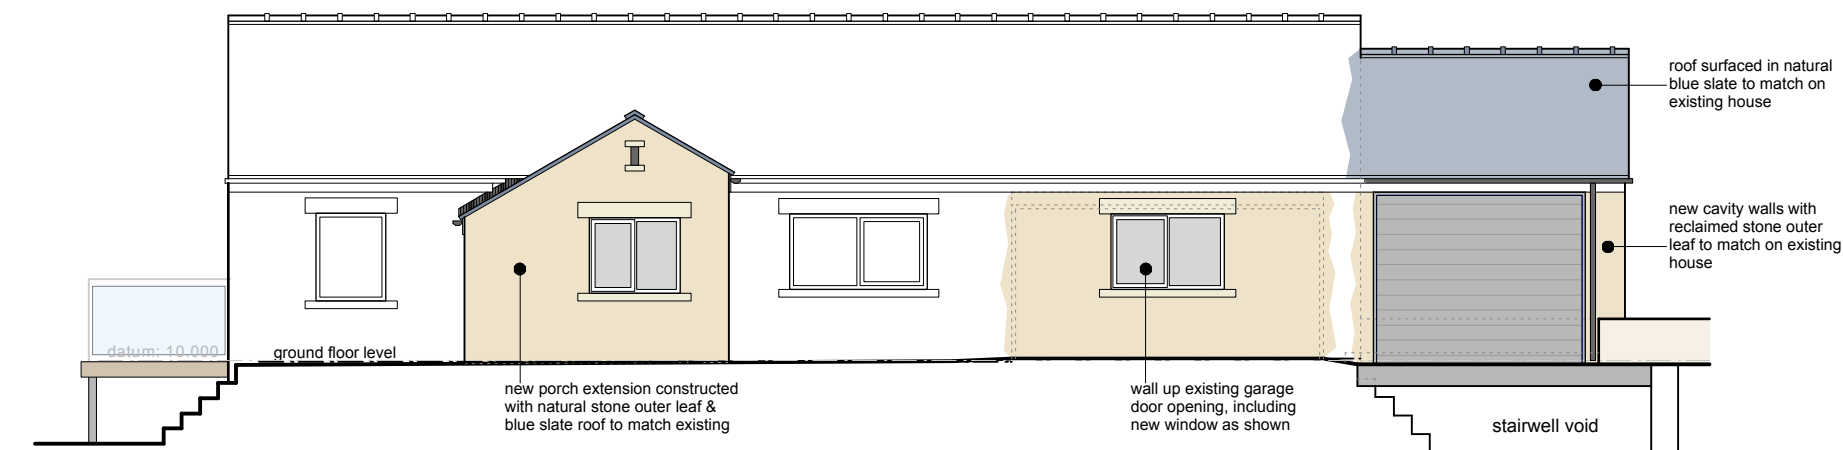


front elevation - east
scale 1:100

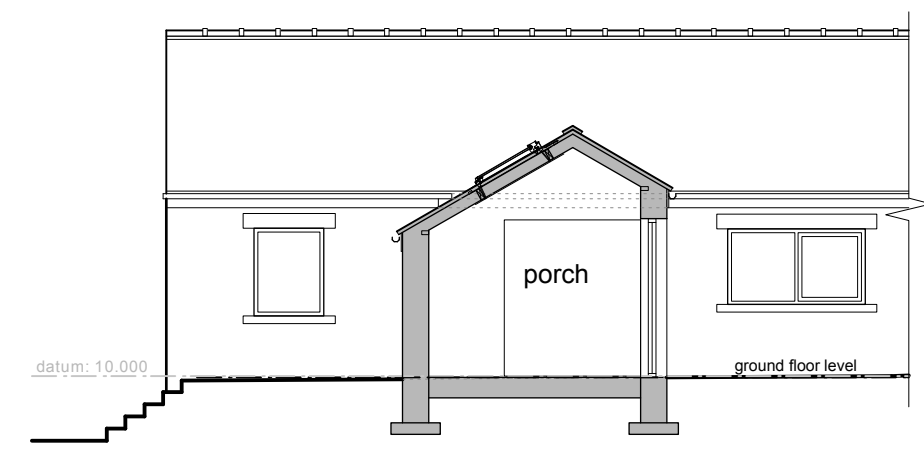


section a-a
scale 1:100

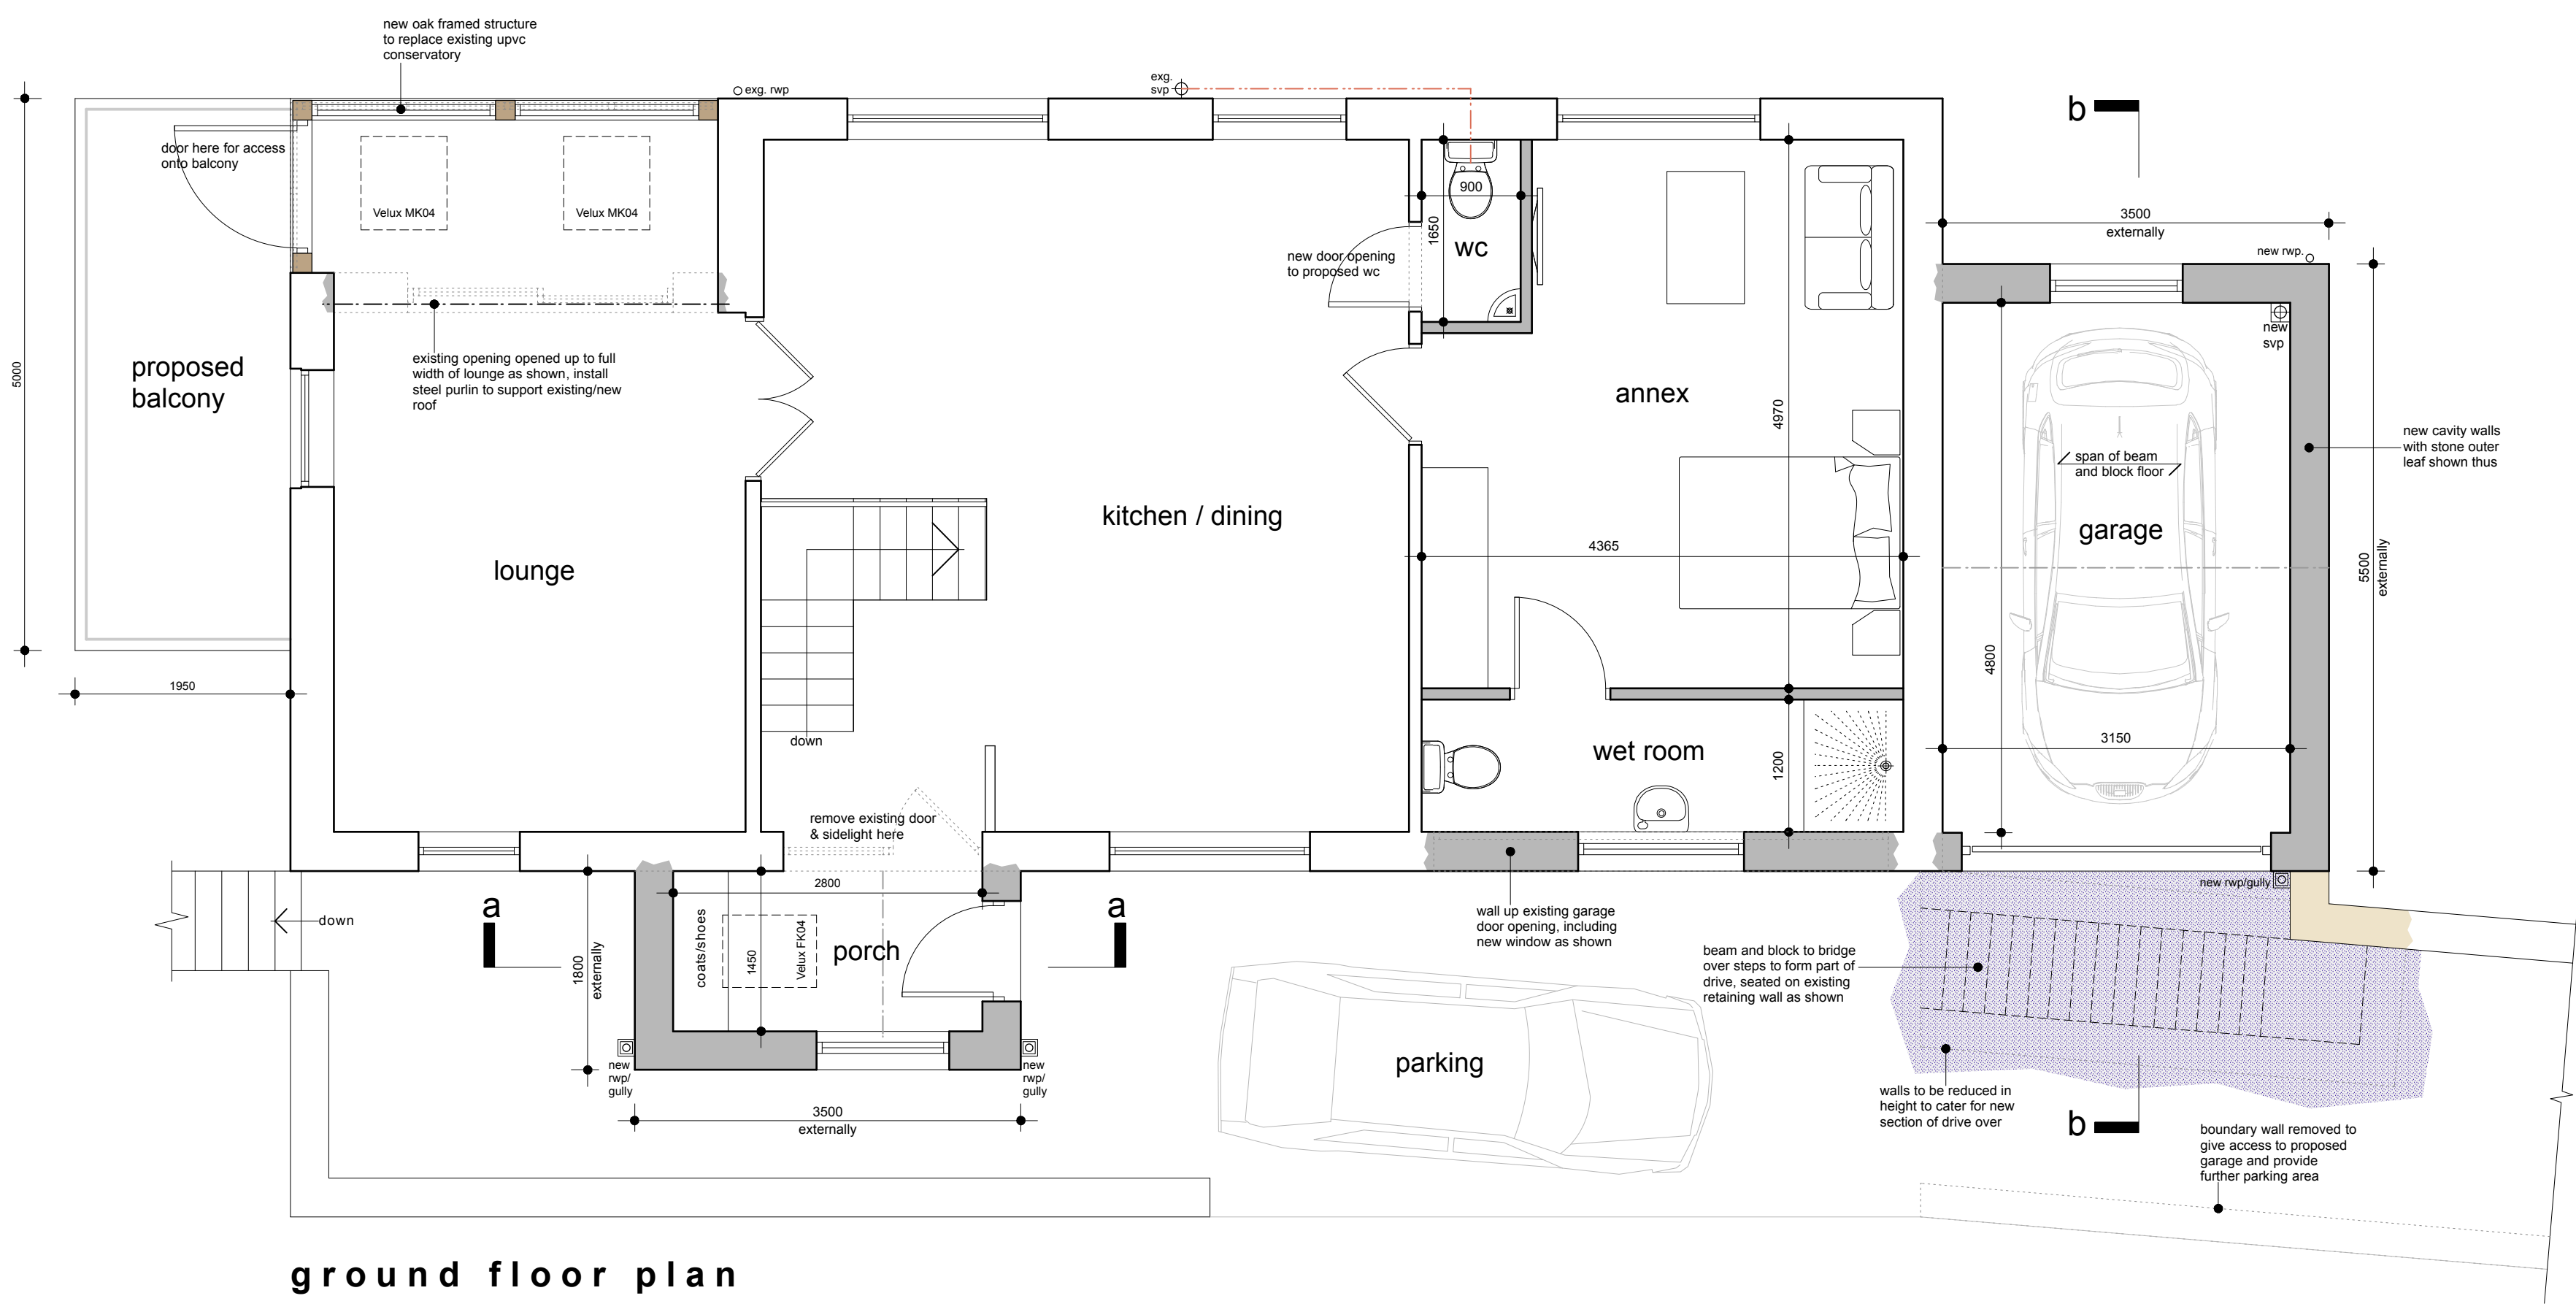


ground floor plan

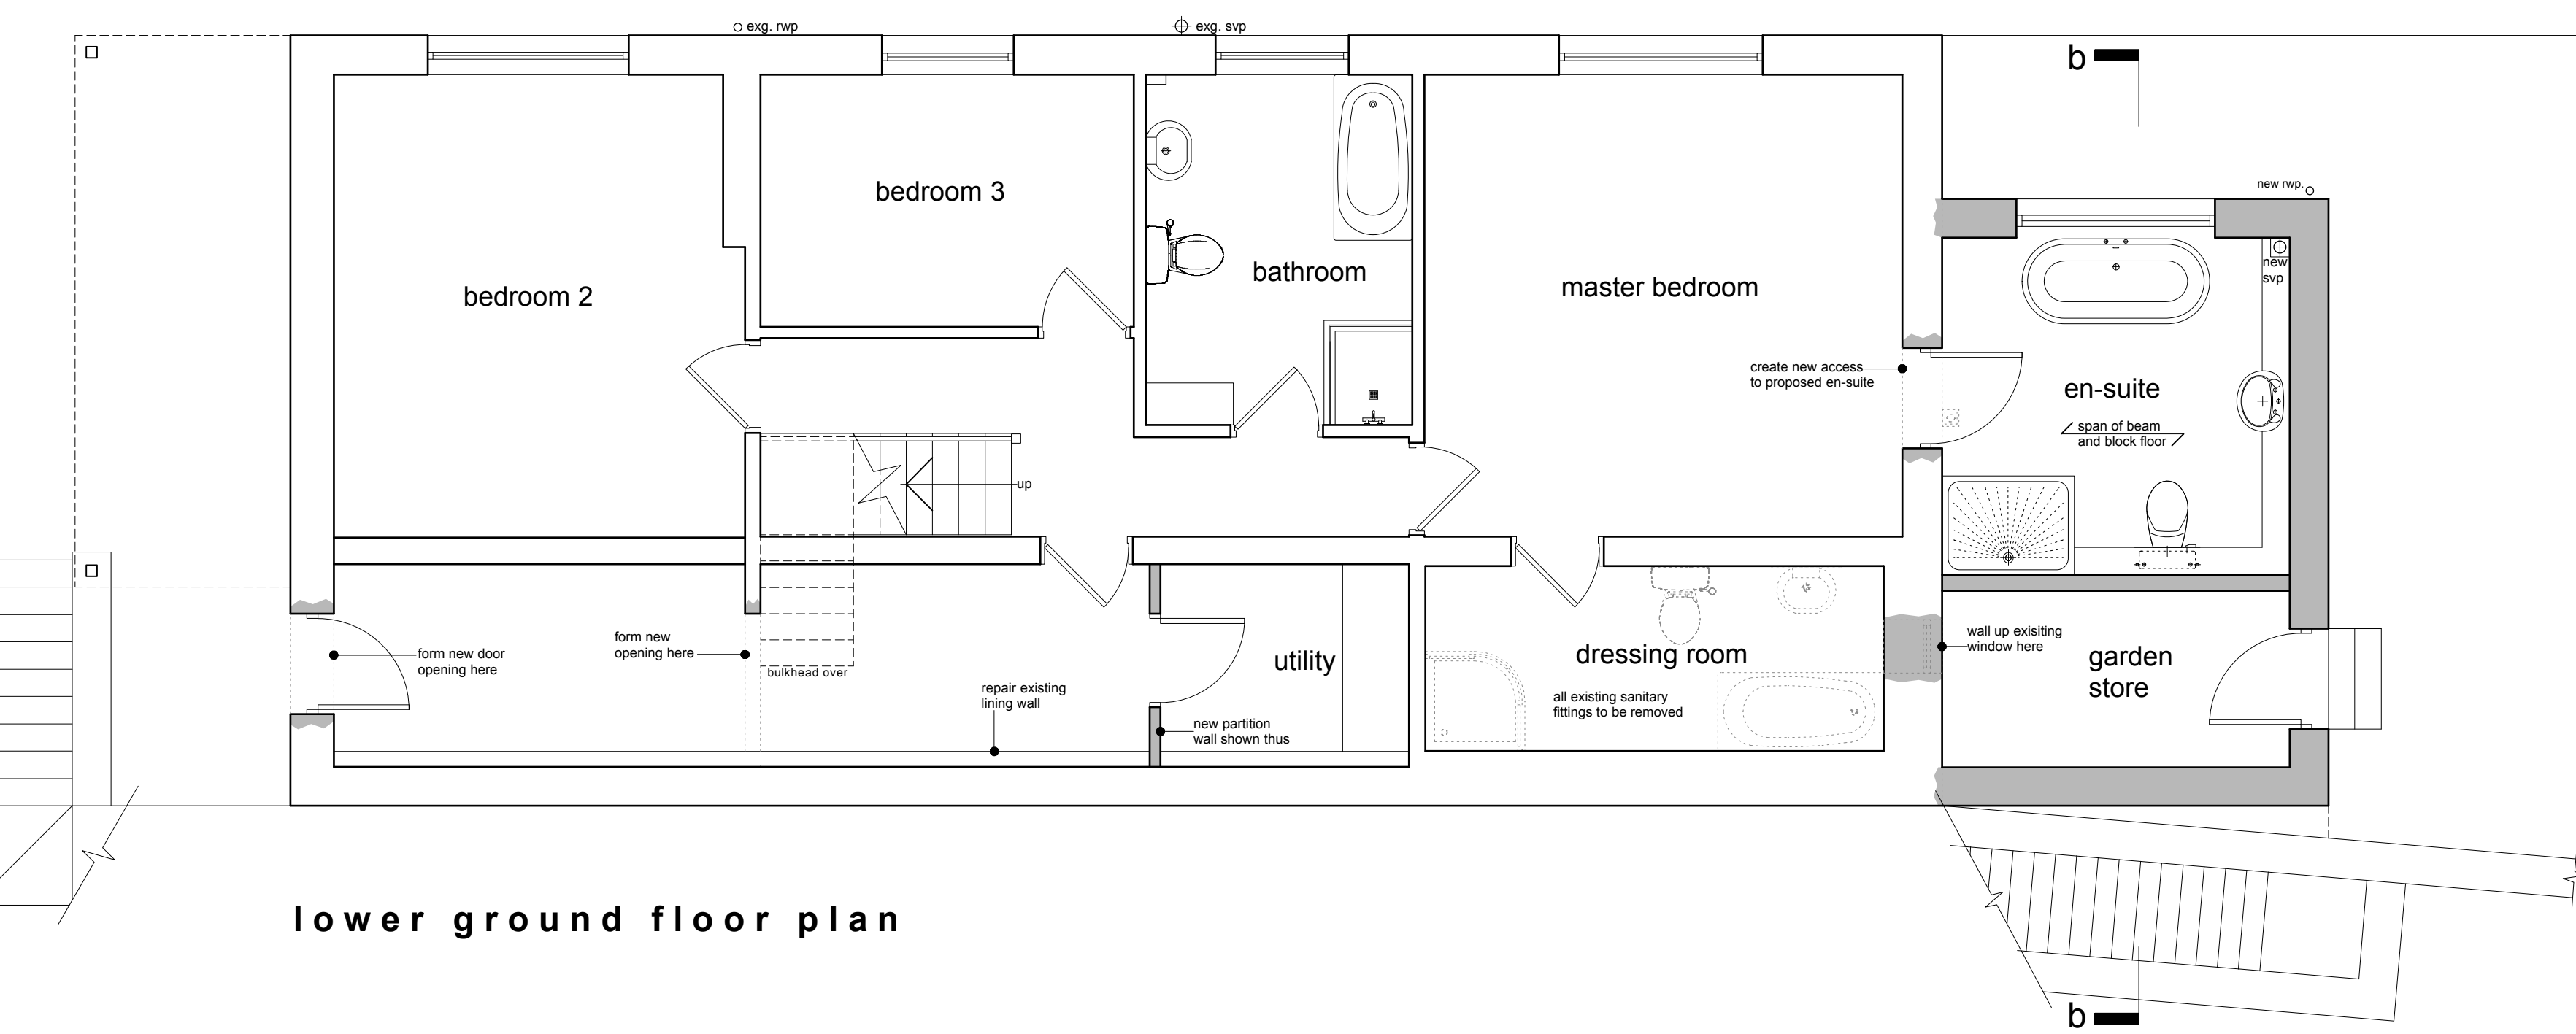

lower ground floor plan

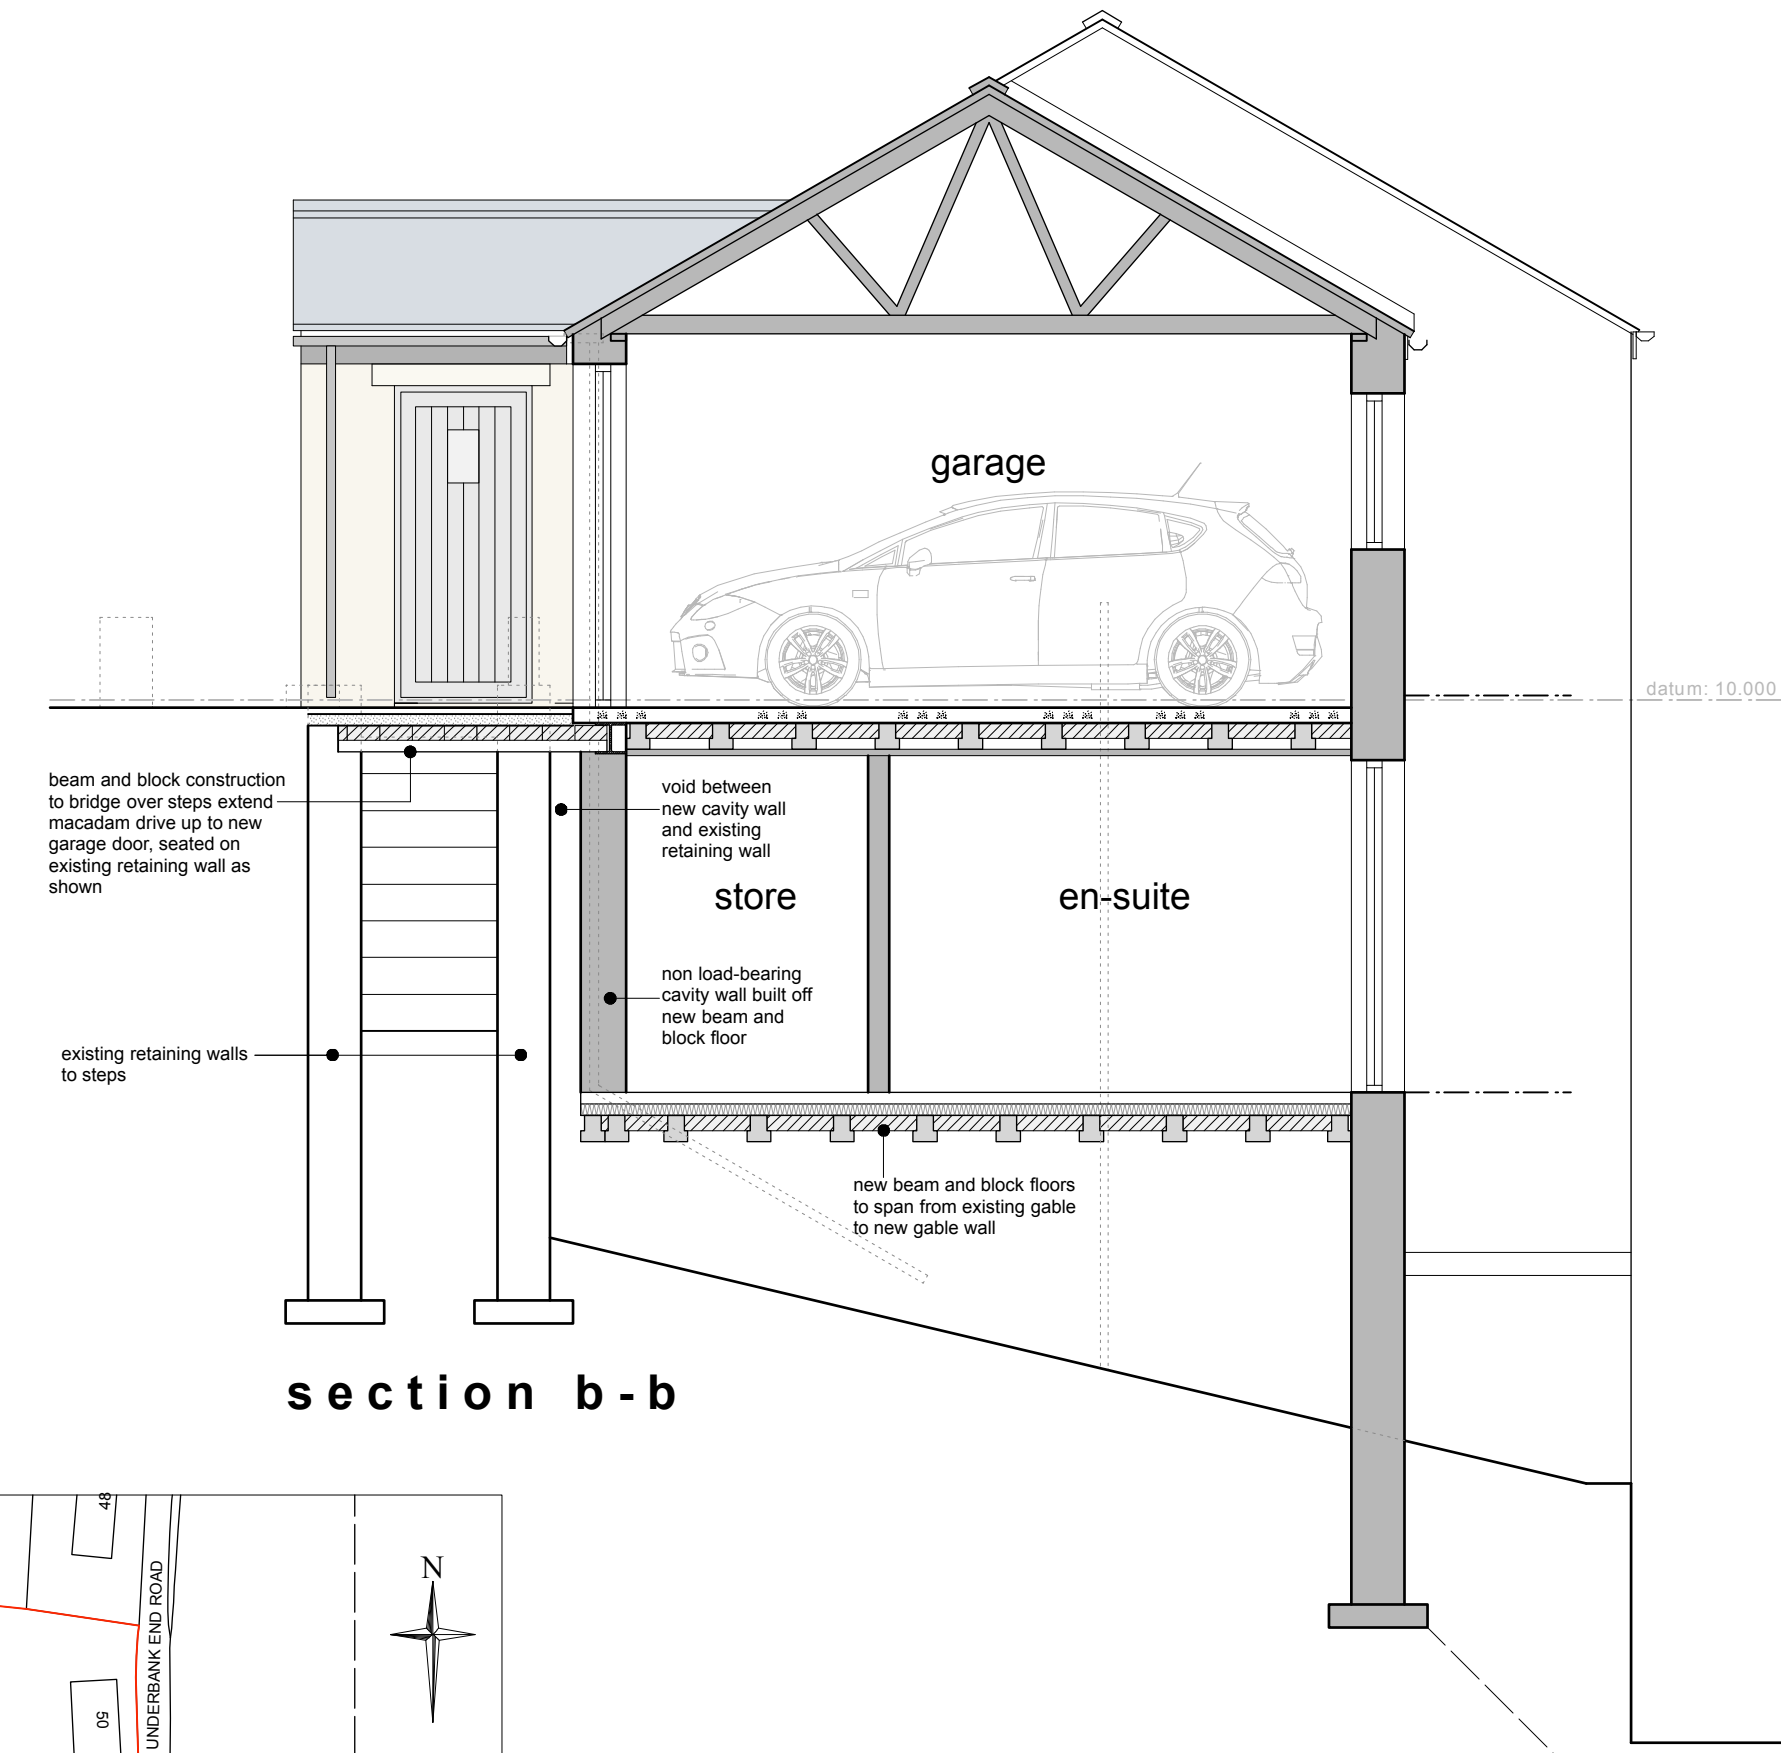

section b-b

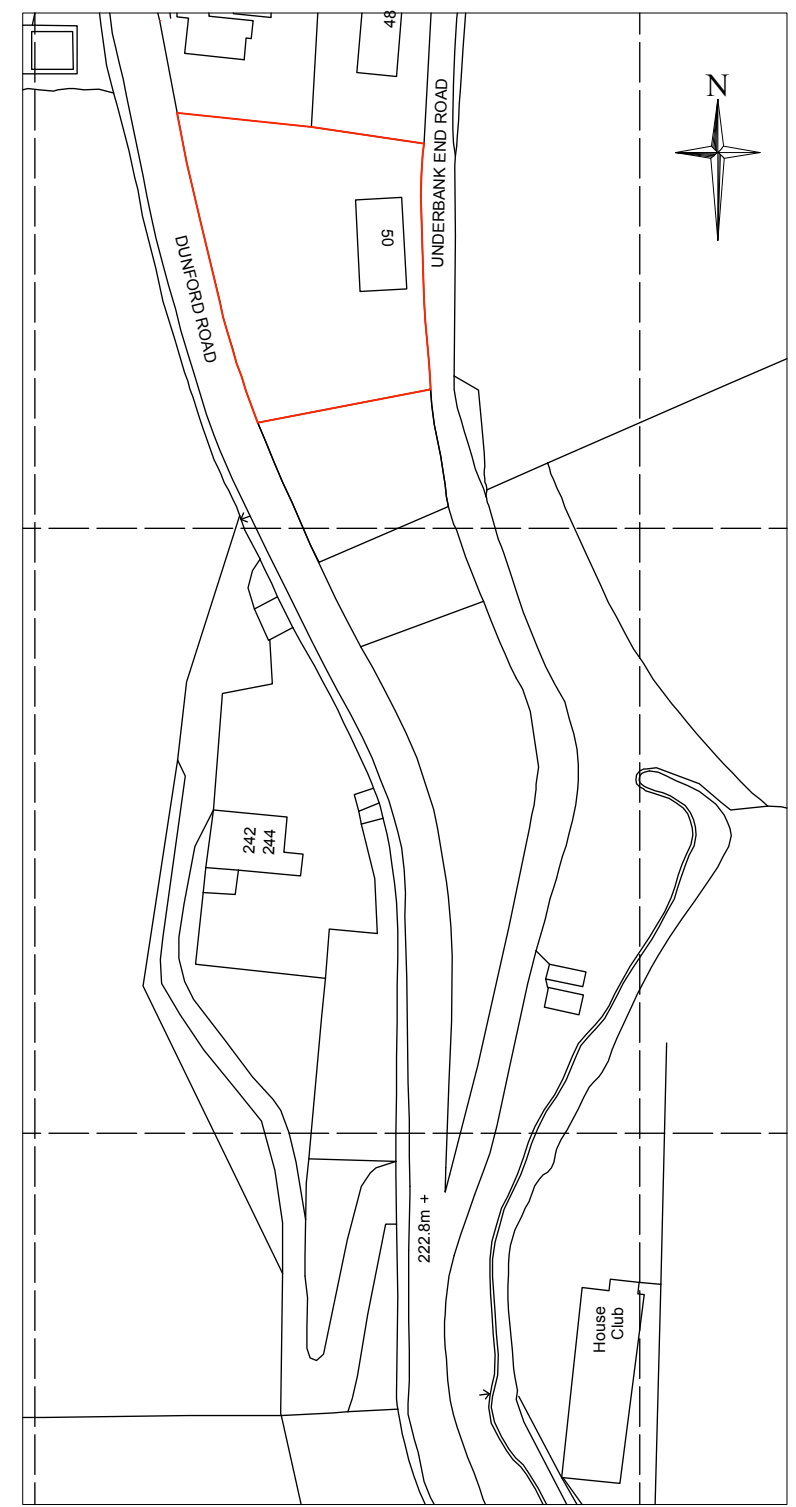

location plan 1/1250

This drawing has been prepared specifically for the purpose of obtaining Planning Permission and/or Building Regulation Approval. Its suitability for other purposes, without supplementary details and specifications cannot be guaranteed. The Permissions and/or Approvals are beyond the Architects control and no guarantee that such will be granted is given or to be inferred by reason of the preparation of this drawing. Only figured dimensions are to be used. All dimensions to be checked on site. This drawing together with the design is the property and copyright of the Architect and must not be reproduced without prior written permission.

P05	Drawing amalgamated	04.06.20	AS	AS
P04	Side balcony added	27.05.20	AS	AS
P03	Suggested amendments from client	30.04.20	AS	AS
P02	Drawing updated	25.02.20	SH	AS
P01	Drawing originated	12.02.20	JS	AS
rev.	description	date	drawn	approved



project Proposed extensions and alterations
at 50, Underbank End Road
Holmfirth, HD9 1ES
for Mr Paul Boyd

title General arrangement as proposed
number 19144D-02-P05
scale 1:50 except where shown otherwise
size A1