


NOTE
MATERIALS TO MATCH EXISTING
THESE NOTES DO NOT COMPRISE A FULL SPECIFICATION
THEY ARE FOR GENERAL GUIDANCE ONLY AND THEIR
PRIMARY FUNCTION IS TO ASSIST LOCAL AUTHORITY
OFFICERS IN DETERMINING BUILDING REGULATION COMPLIANCE
ALL DIMENSIONS MUST BE CHECKED ON SITE PRIOR TO WORKS
STARTING.
ALL WORKS MUST BE CARRIED OUT IN ACCORDANCE WITH
CURRENT BUILDING REGULATIONS, CODES OF PRACTICE AND
PLANNING OFFICERS REQUIREMENTS.
ALL MATERIALS MUST COMPLY WITH CURRENT BRITISH STANDARDS
IN SITUATIONS USED.

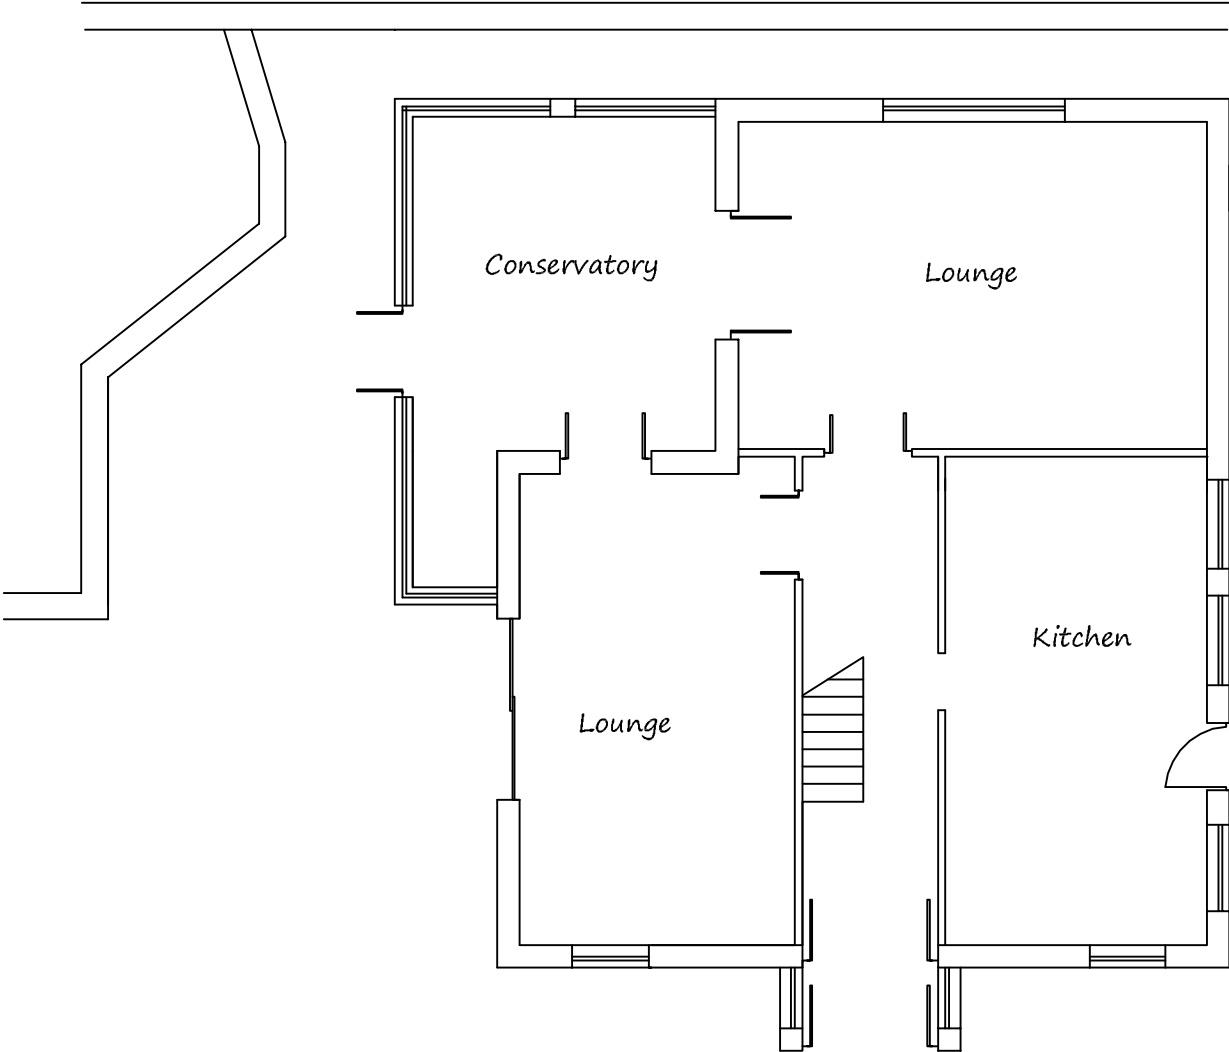

**Existing Ground Floor
Plan**

1:100



Existing Left Elevation

1:100



Existing Front Elevation

1:100



Existing Rear Elevation

1:100

MIRFIELD DESIGNS
Planning & Building Control Services
Tel: 07877959728
Email: mirfielddesigns@gmail.com

Client MR REHMAN					
Job 37A BIRKDALE ROAD DEWSBURY					
Title EXISTING ELEVATIONS & FLOOR PLAN					
Drawn By RK	Date JUNE 2020				
Eng. Check	Scale 1:100				
Tech. Check					
Drawing No. 2020 / 223 / 01	Rev. <table><tr><td> </td><td> </td></tr><tr><td> </td><td> </td></tr></table>				