


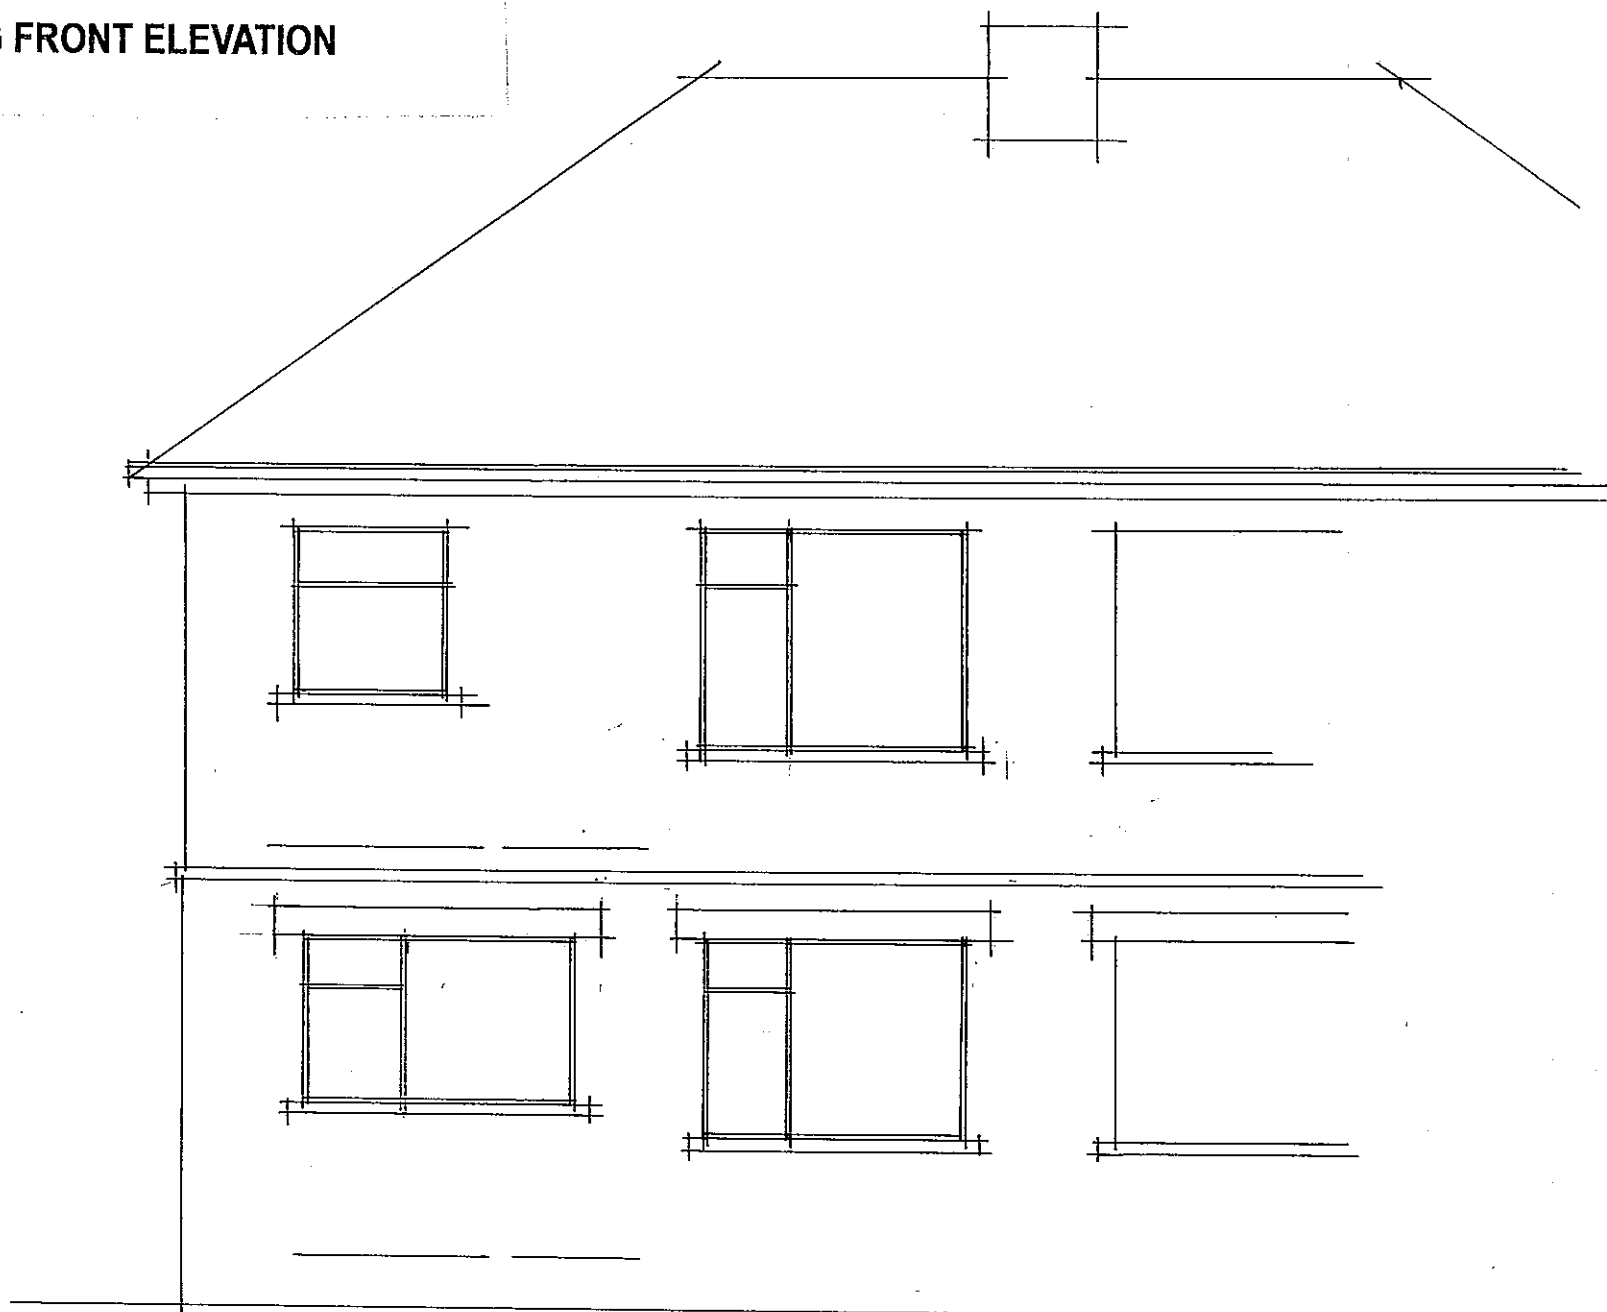

EXISTING FRONT ELEVATION



EXISTING REAR ELEVATION

82, BIRCHINGTON AVE. BIRCHENCLIFFE

JOB NO. 2008.3 SCALE 1 : 50