




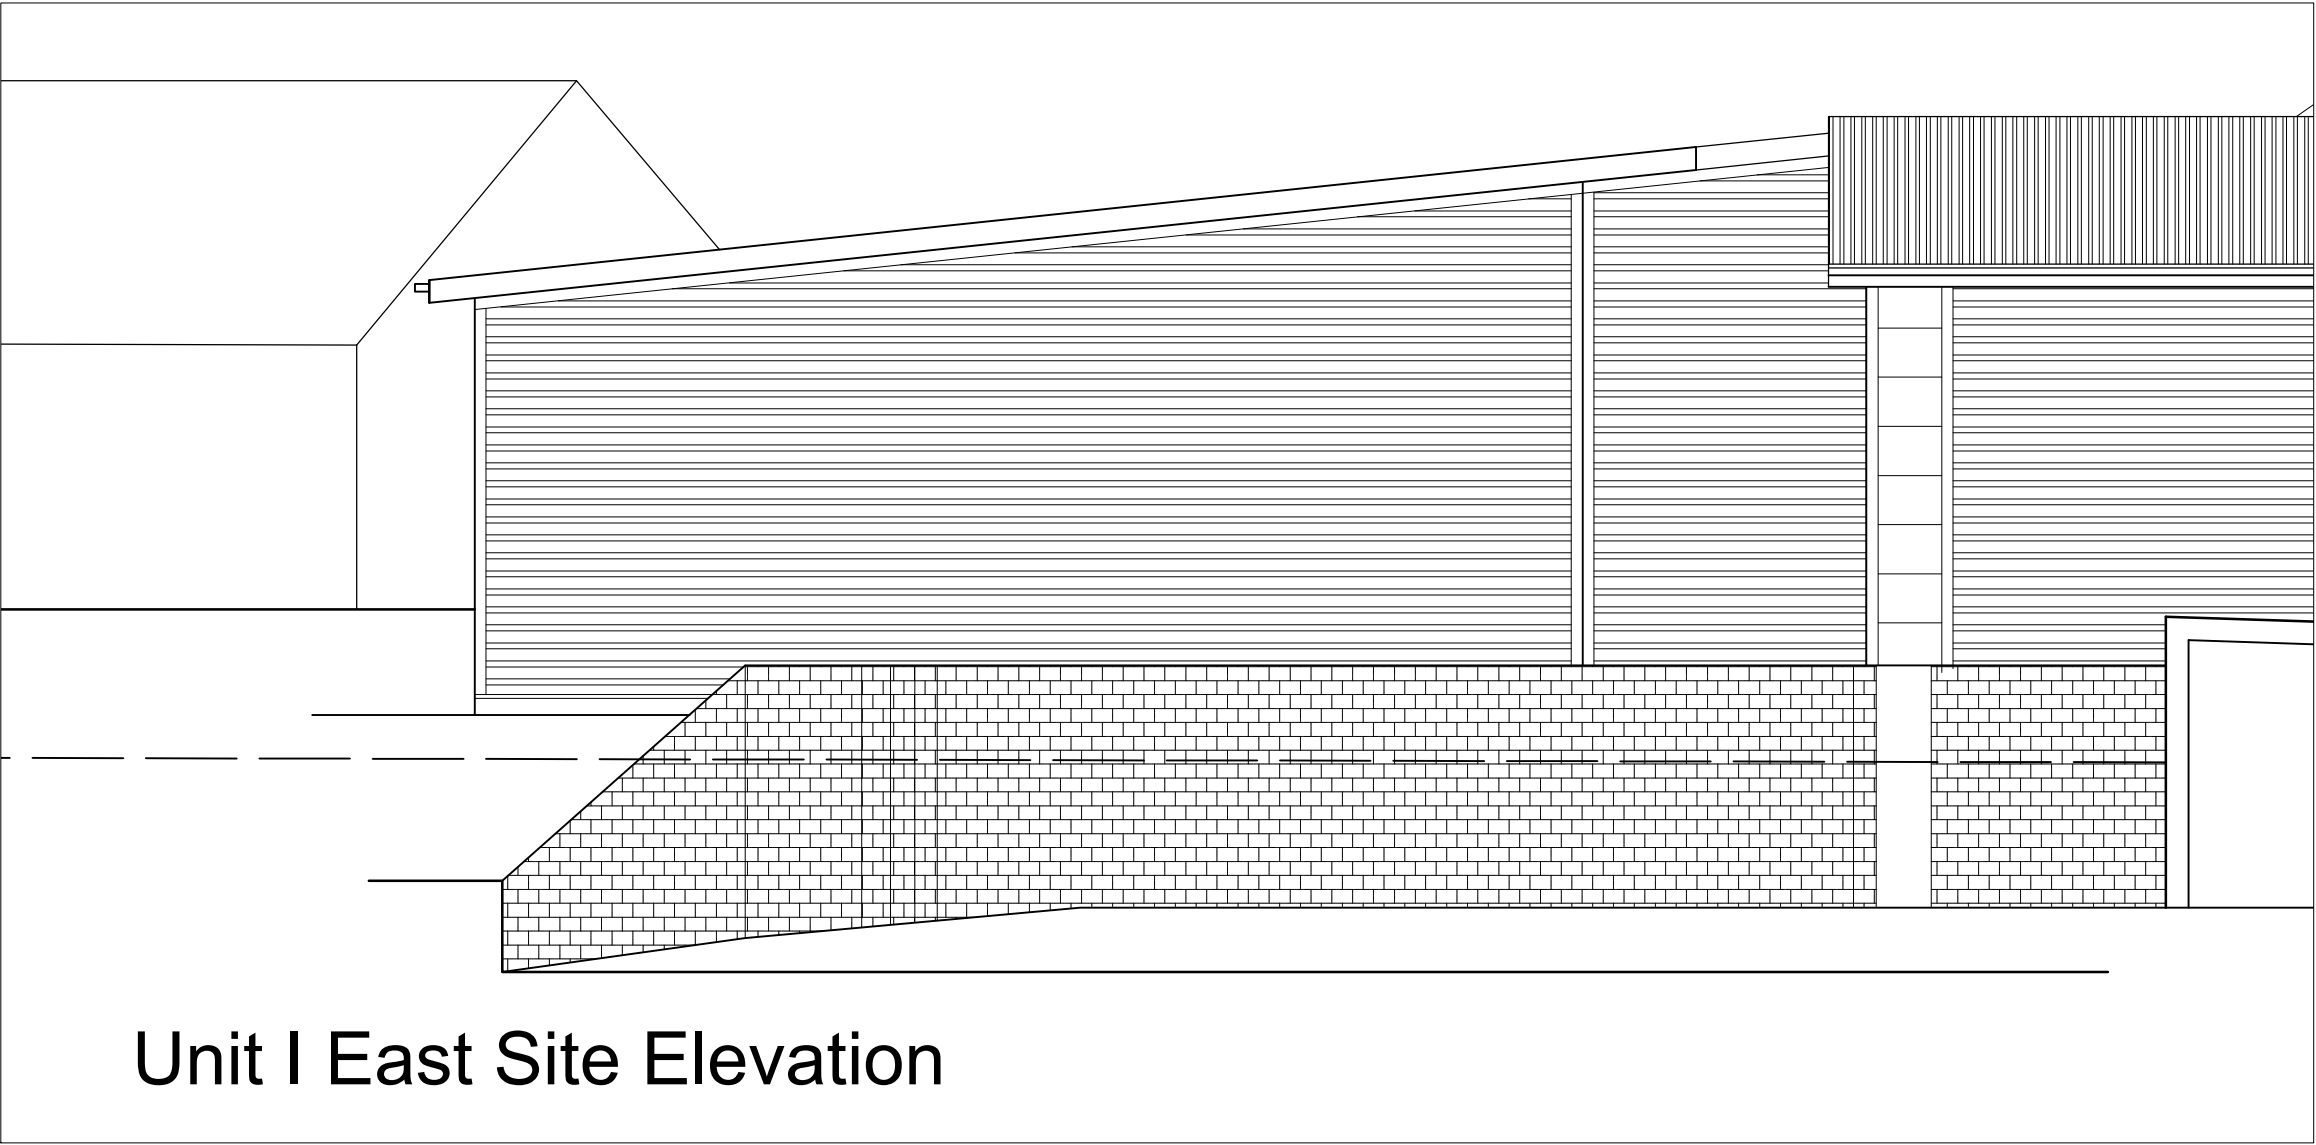


Unit I East Site Elevation

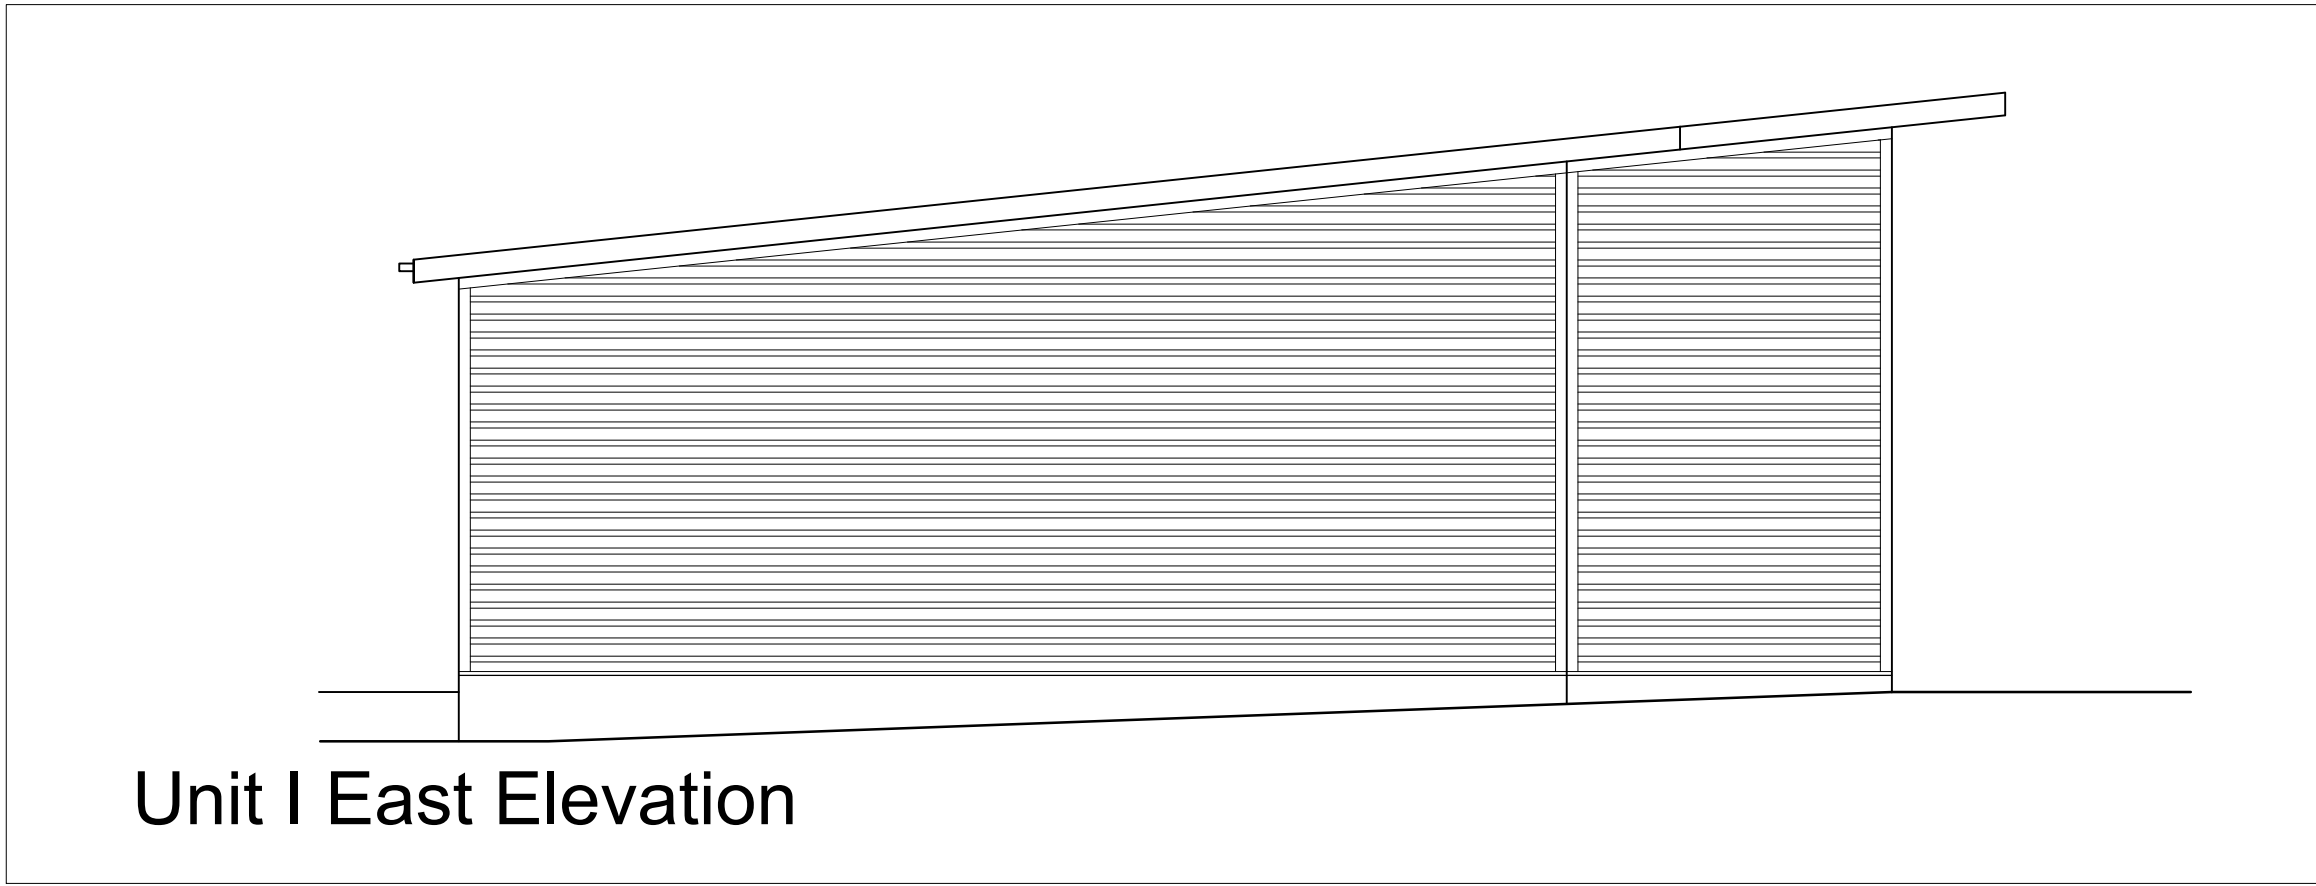


Unit I East Elevation

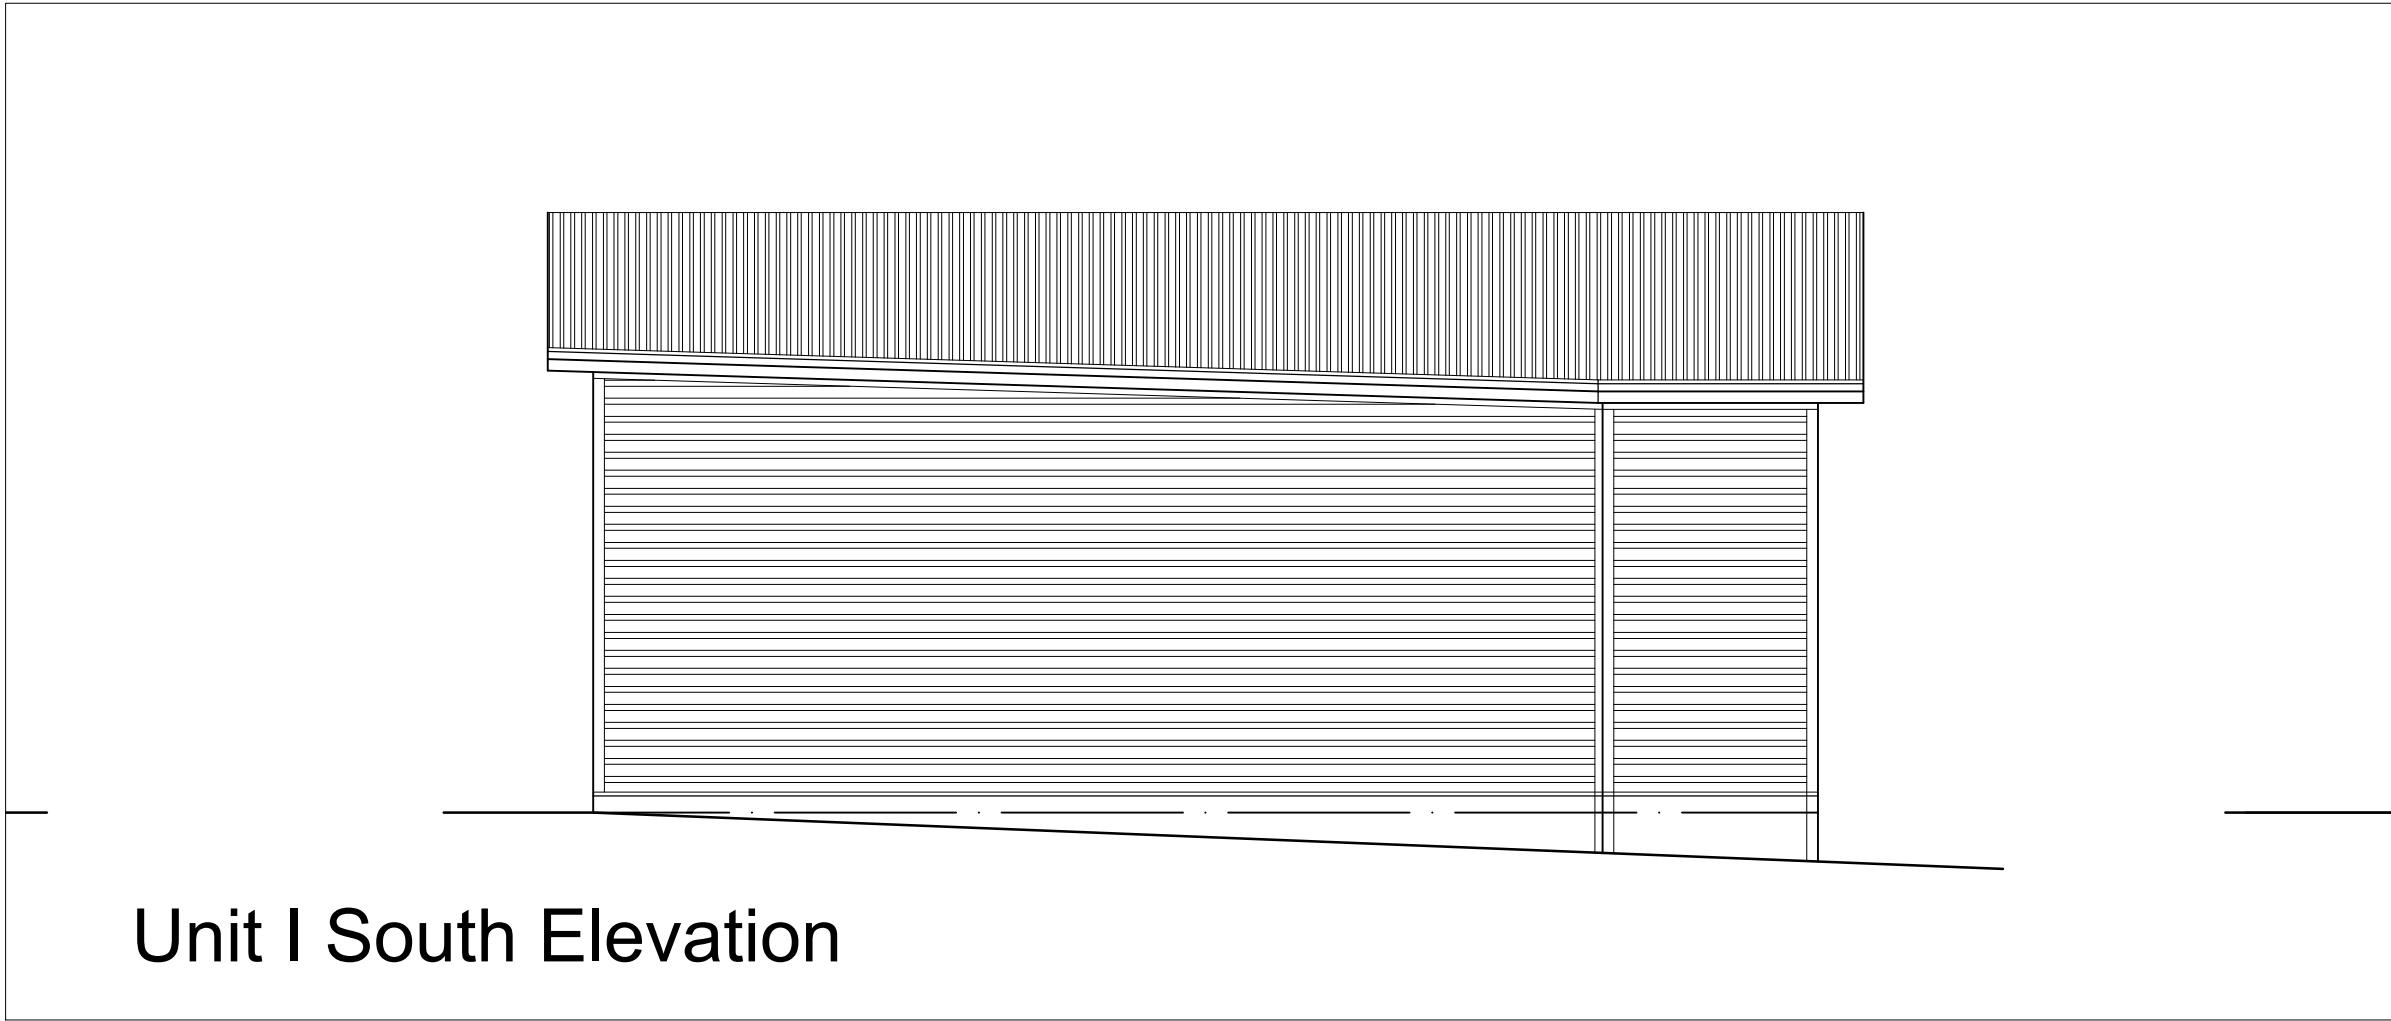

Unit I South Elevation

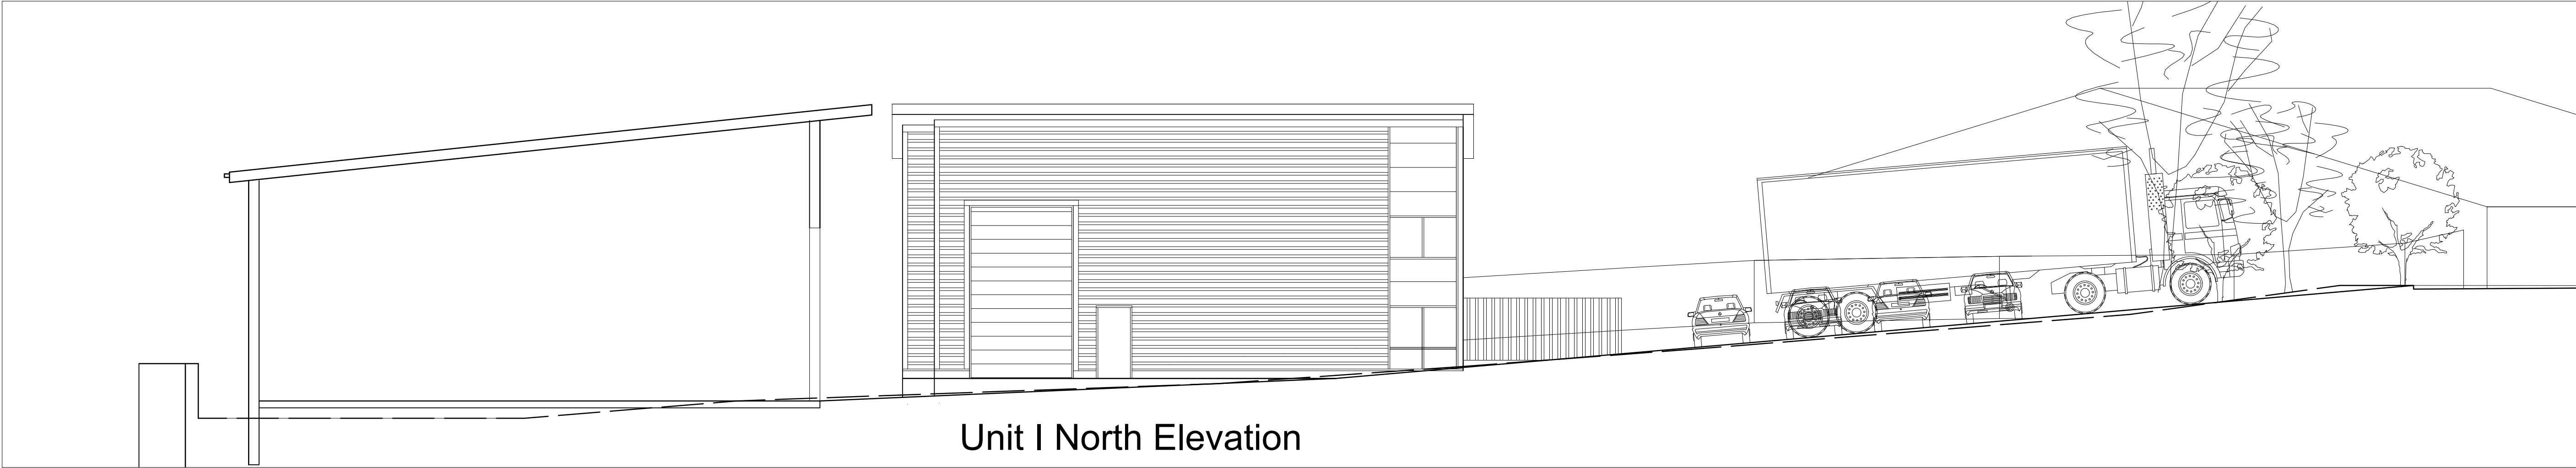

Unit I North Elevation

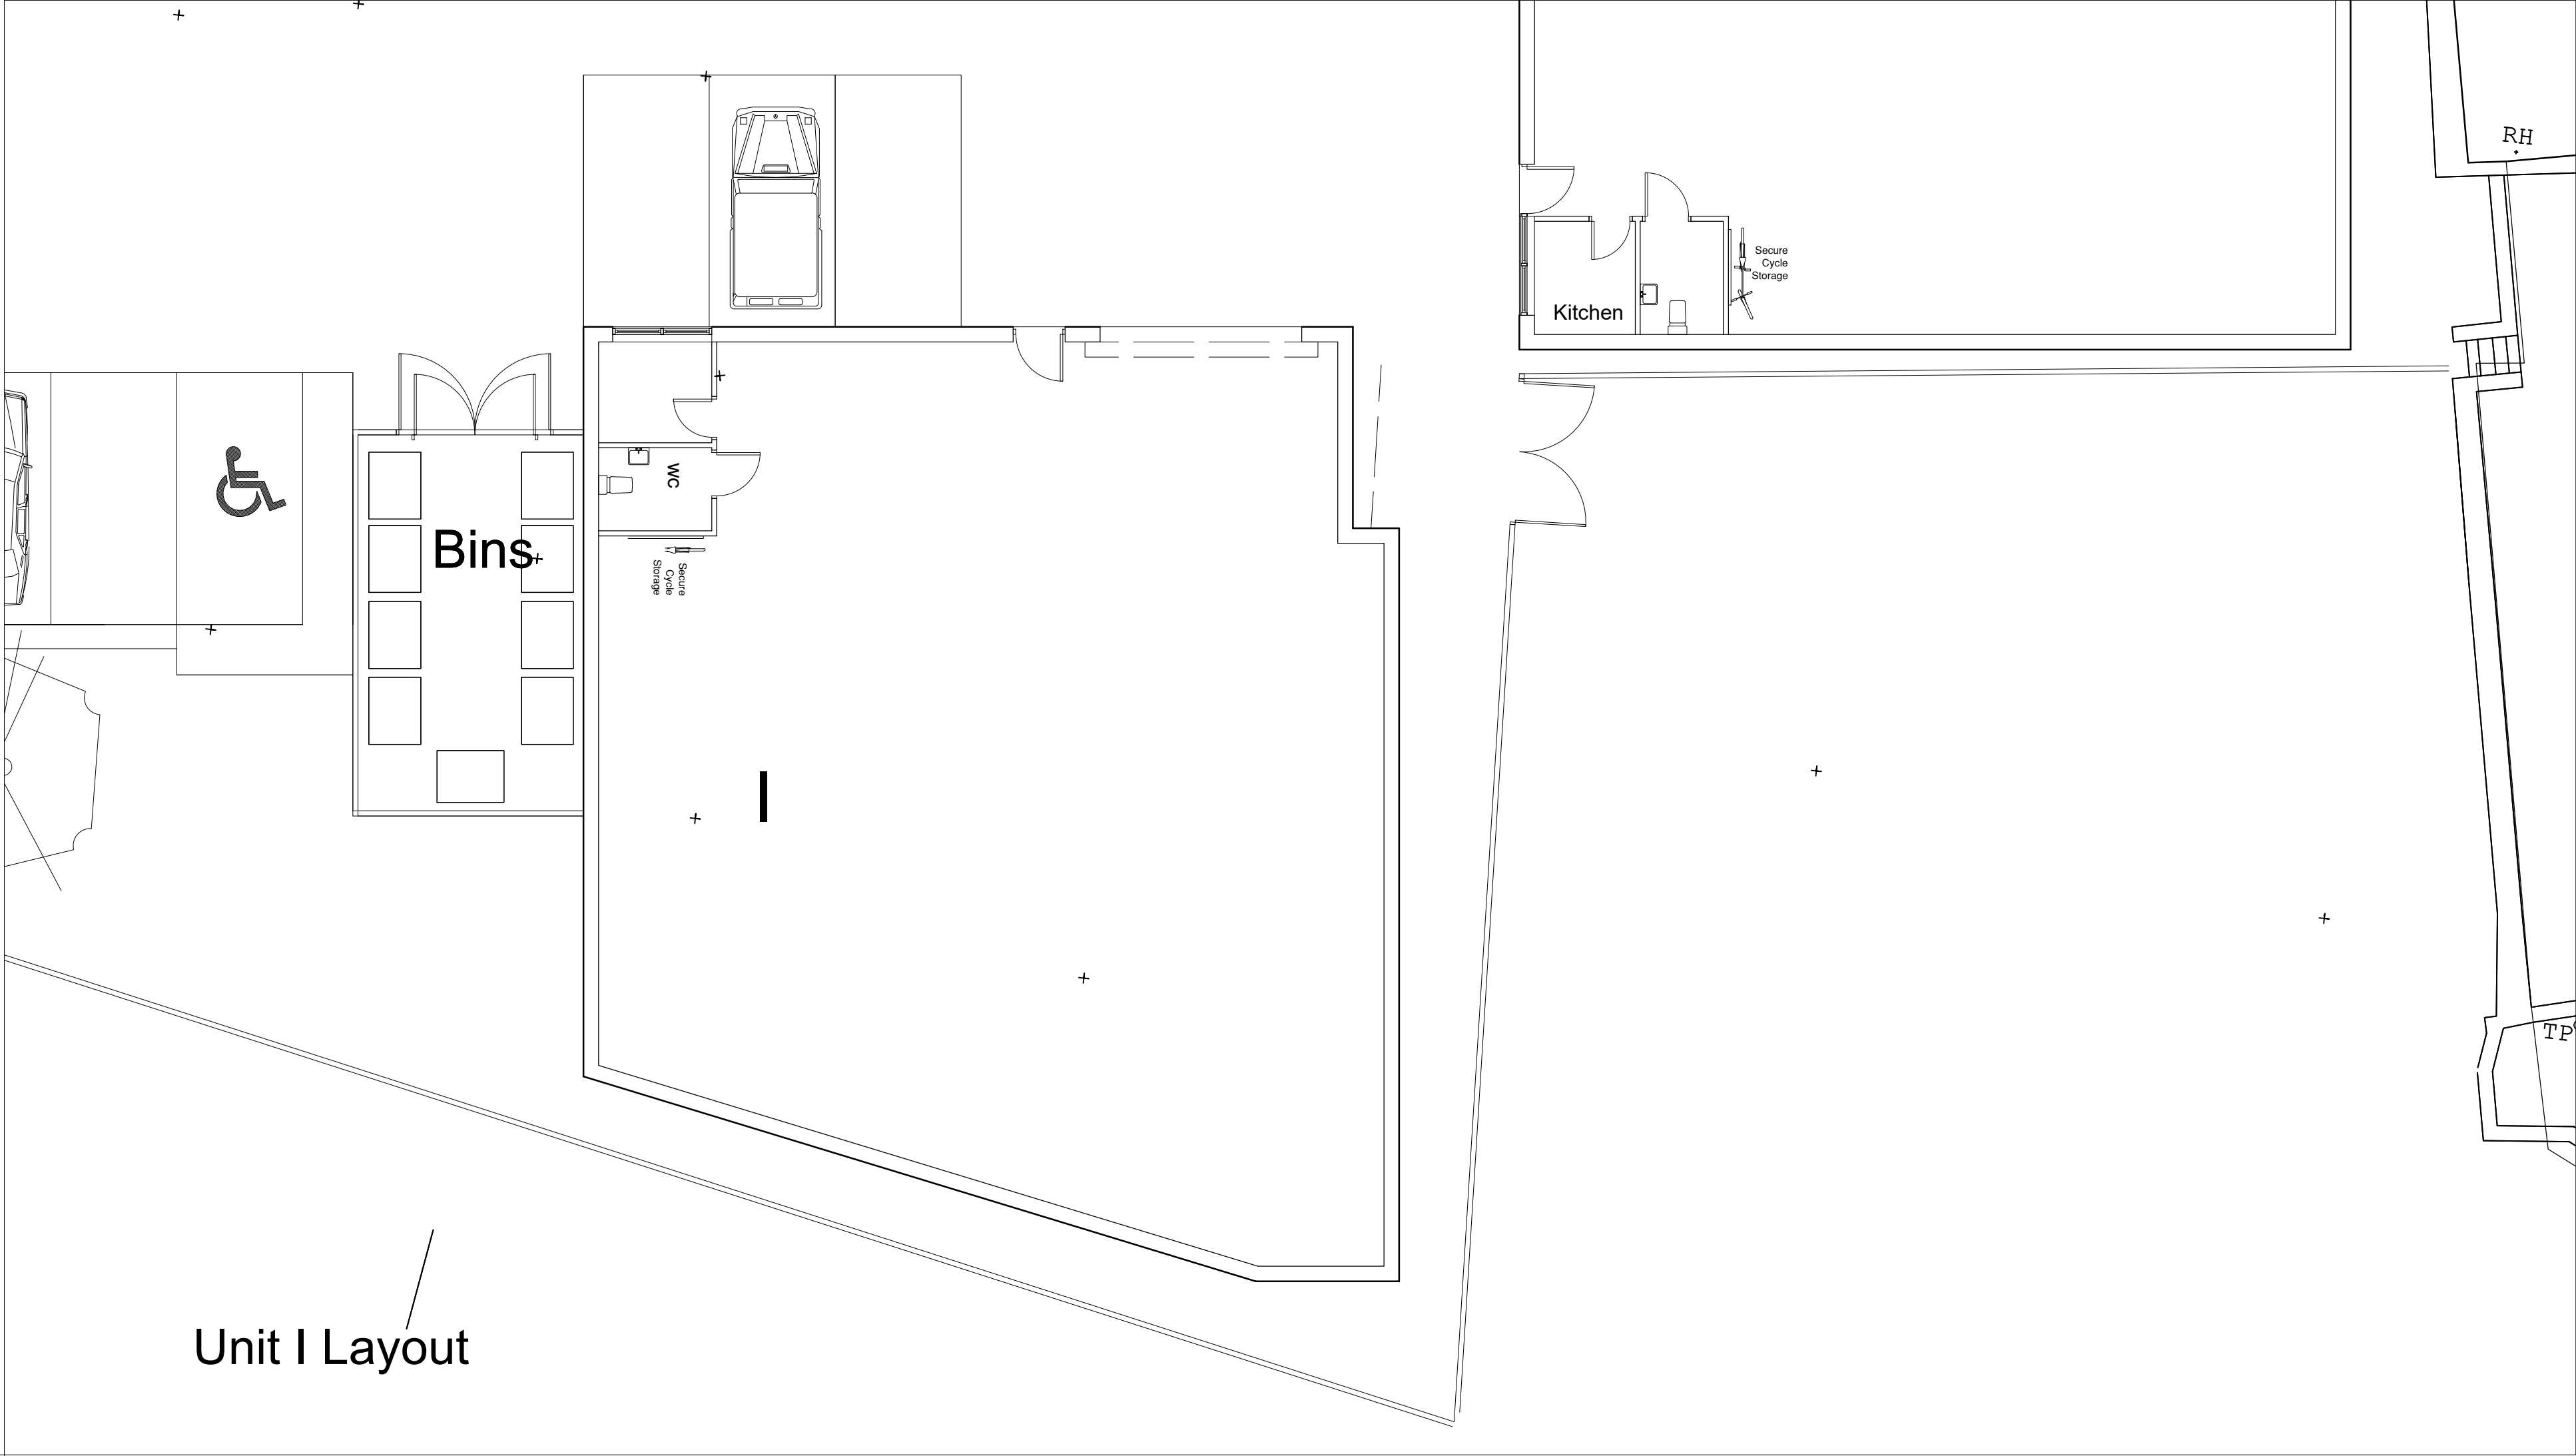

Unit I Layout

**Construction & Materials**  
Roofs - Composite colour coated  
profiled sheet steel  
Walls - Composite colour coated  
profiled sheet steel  
Northgate Frontage - Walls formed in  
regular coursed locally sourced stone  
with contrasting colour coated flat panel.  
Windows and doors - Powder coated  
aluminium  
Drainage - To specialist design

NOTES  
DO NOT SCALE FROM THIS DRAWING.  
It is the Contractor's responsibility to check all  
governing dimensions and verify all dimensions on site  
before commencing any work or making any shop  
drawings.  
This drawing is to be read in conjunction with  
schedules of work, specifications, bills of quantities  
and other relevant information. Any discrepancies are  
to be reported to the Project Architect.  
Work and materials are to be in accordance with the  
Building Regulations and to comply with the relevant  
British Standards.  
This drawing is copyright of Mark Brotherton Ltd and  
should not be reproduced in whole or part without  
their written permission.

|      |          |                            |
|------|----------|----------------------------|
| A    | 26 10 20 | South East quadrant update |
| Rev: | Date:    | Notes:                     |

FOX

ARCHITECTURE  
& DESIGN

Fox Cottage, Whitley Road, Whitley  
West Yorkshire, WF12 8LU  
T 01924 459231  
E info@foxarchitecture.co.uk  
www.foxarchitecture.co.uk

|             |                                        |        |                          |
|-------------|----------------------------------------|--------|--------------------------|
| Client:     | D & M Middleton                        |        |                          |
| Project:    | Northgate,<br>Cleckheaton, BD19<br>3BN |        |                          |
| Drawing:    | Plots I-F Plans and<br>Elevations      |        |                          |
| Date:       | Apr 2020                               | Scale: | 1:100 @ A1<br>1:200 @ A3 |
| Drawing No: | 1816/315                               | Rev:   | A                        |