
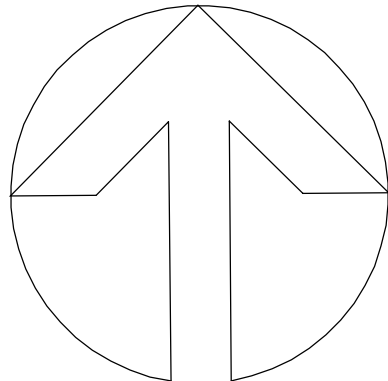


Innsight Design Ltd Copyright. This drawing and design and all the information contained therein is the sole copyright of Innsight Design Ltd and reproduction in any form is forbidden unless permission is obtained in writing.

 

NORTH

DO NOT SCALE. WRITTEN DIMENSIONS TO BE USED IN PREFERENCE TO SCALED DIMENSIONS. ALL DIMENSIONS TO BE CHECKED ON SITE BY CONTRACTOR & ALL DISCREPANCIES TO BE REPORTED TO THE DESIGNER PRIOR TO ANY MANUFACTURE.

JOB TITLE
**ST.JOHN'S PLACE
CLÉCKHEATON
BD19 3RR**

DRAWING TITLE
**SITE PLAN
PLANNING APPLICATION ONLY**

SCALE 1:100 @A1	DRAWING No 2343 / P04
DATE JUNE 2020	
DRAWN BY ADH	

innsight₃₃

91 Ponderosa Business Park, Smithies Lane, Heckmondwike
West Yorkshire, WF16 0PR, United Kingdom
01924 411737 01924 411847 e:admin@innsightdesign.co.uk
www.innsightdesign.co.uk

