


Before this document is used, it is strongly recommended that the project is completed with the necessary approvals from the local and state government and the local planning, zoning and building departments. It is strongly recommended that the project be completed with the necessary approvals from the local and state government and the local planning, zoning and building departments. It is strongly recommended that the project be completed with the necessary approvals from the local and state government and the local planning, zoning and building departments.

GENERAL NOTES


1. The dimensions to be used for the building.
2. The construction must comply with all applicable codes and regulations. 

NOTES

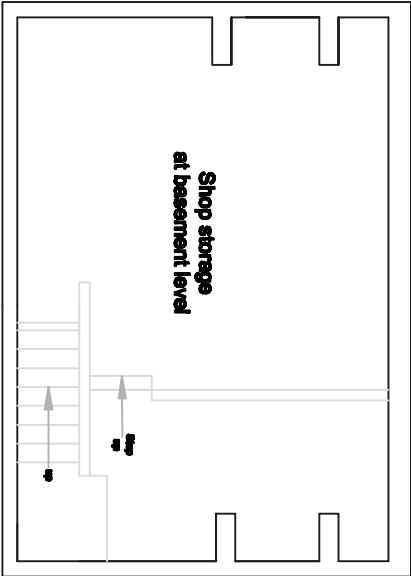


EXISTING BASEMENT FLOOR PLAN
SCALE 1:100 @ A3

Boundary

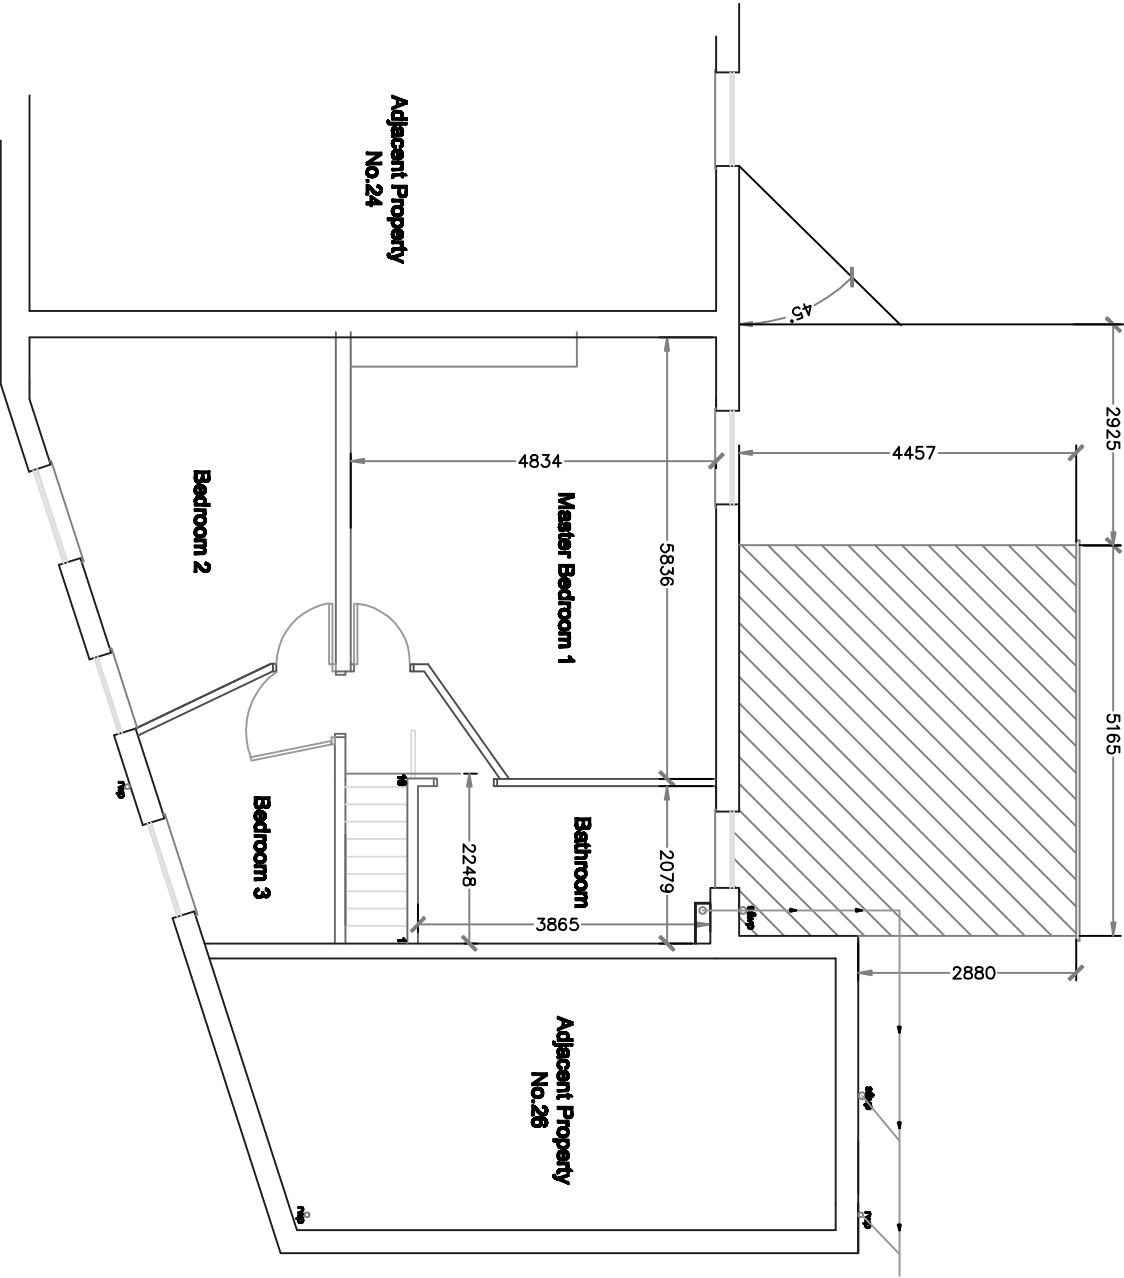

Boundary

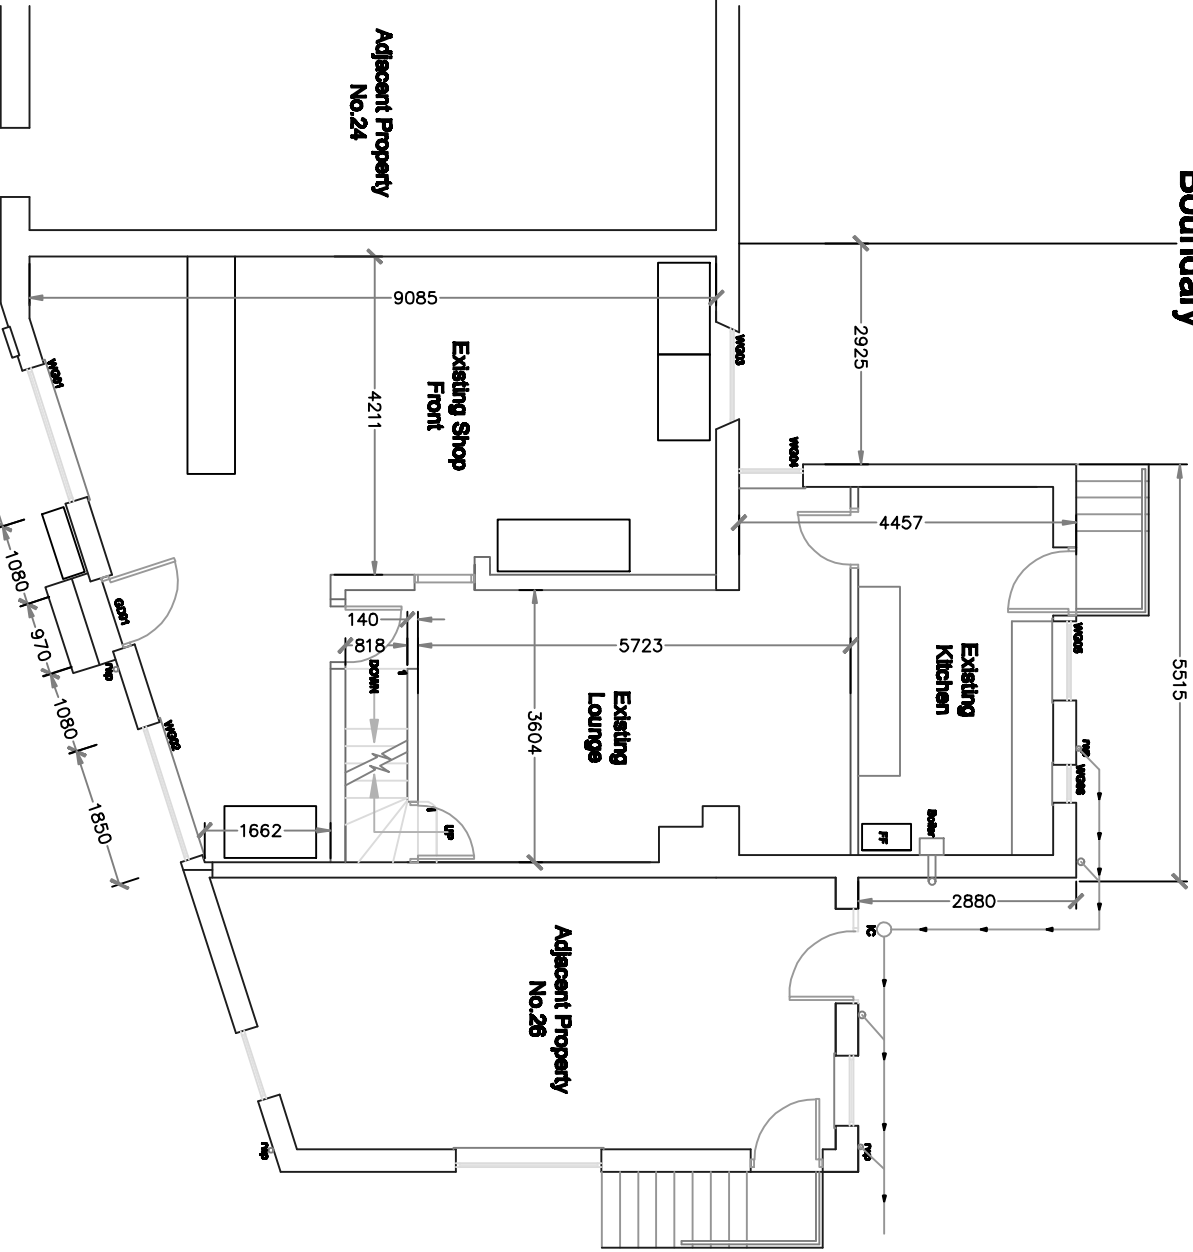

EXISTING GROUND FLOOR PLAN
SCALE 1:100 @ A3

EXISTING FIRST FLOOR PLAN
SCALE 1:100 @ A3

CLIENT
Mr. Ashish Puri

PROPOSAL

Proposed changes of use to existing building. The changes are to be made to the existing building.

EXISTING FLOOR PLANS

AJ Architectural
Consultancy

DATE	JUNE 2020	SCALE	1:100
DRAWN BY	AA	CHECKED BY	AA
DATE	28/EP/P/01	REVISION	