


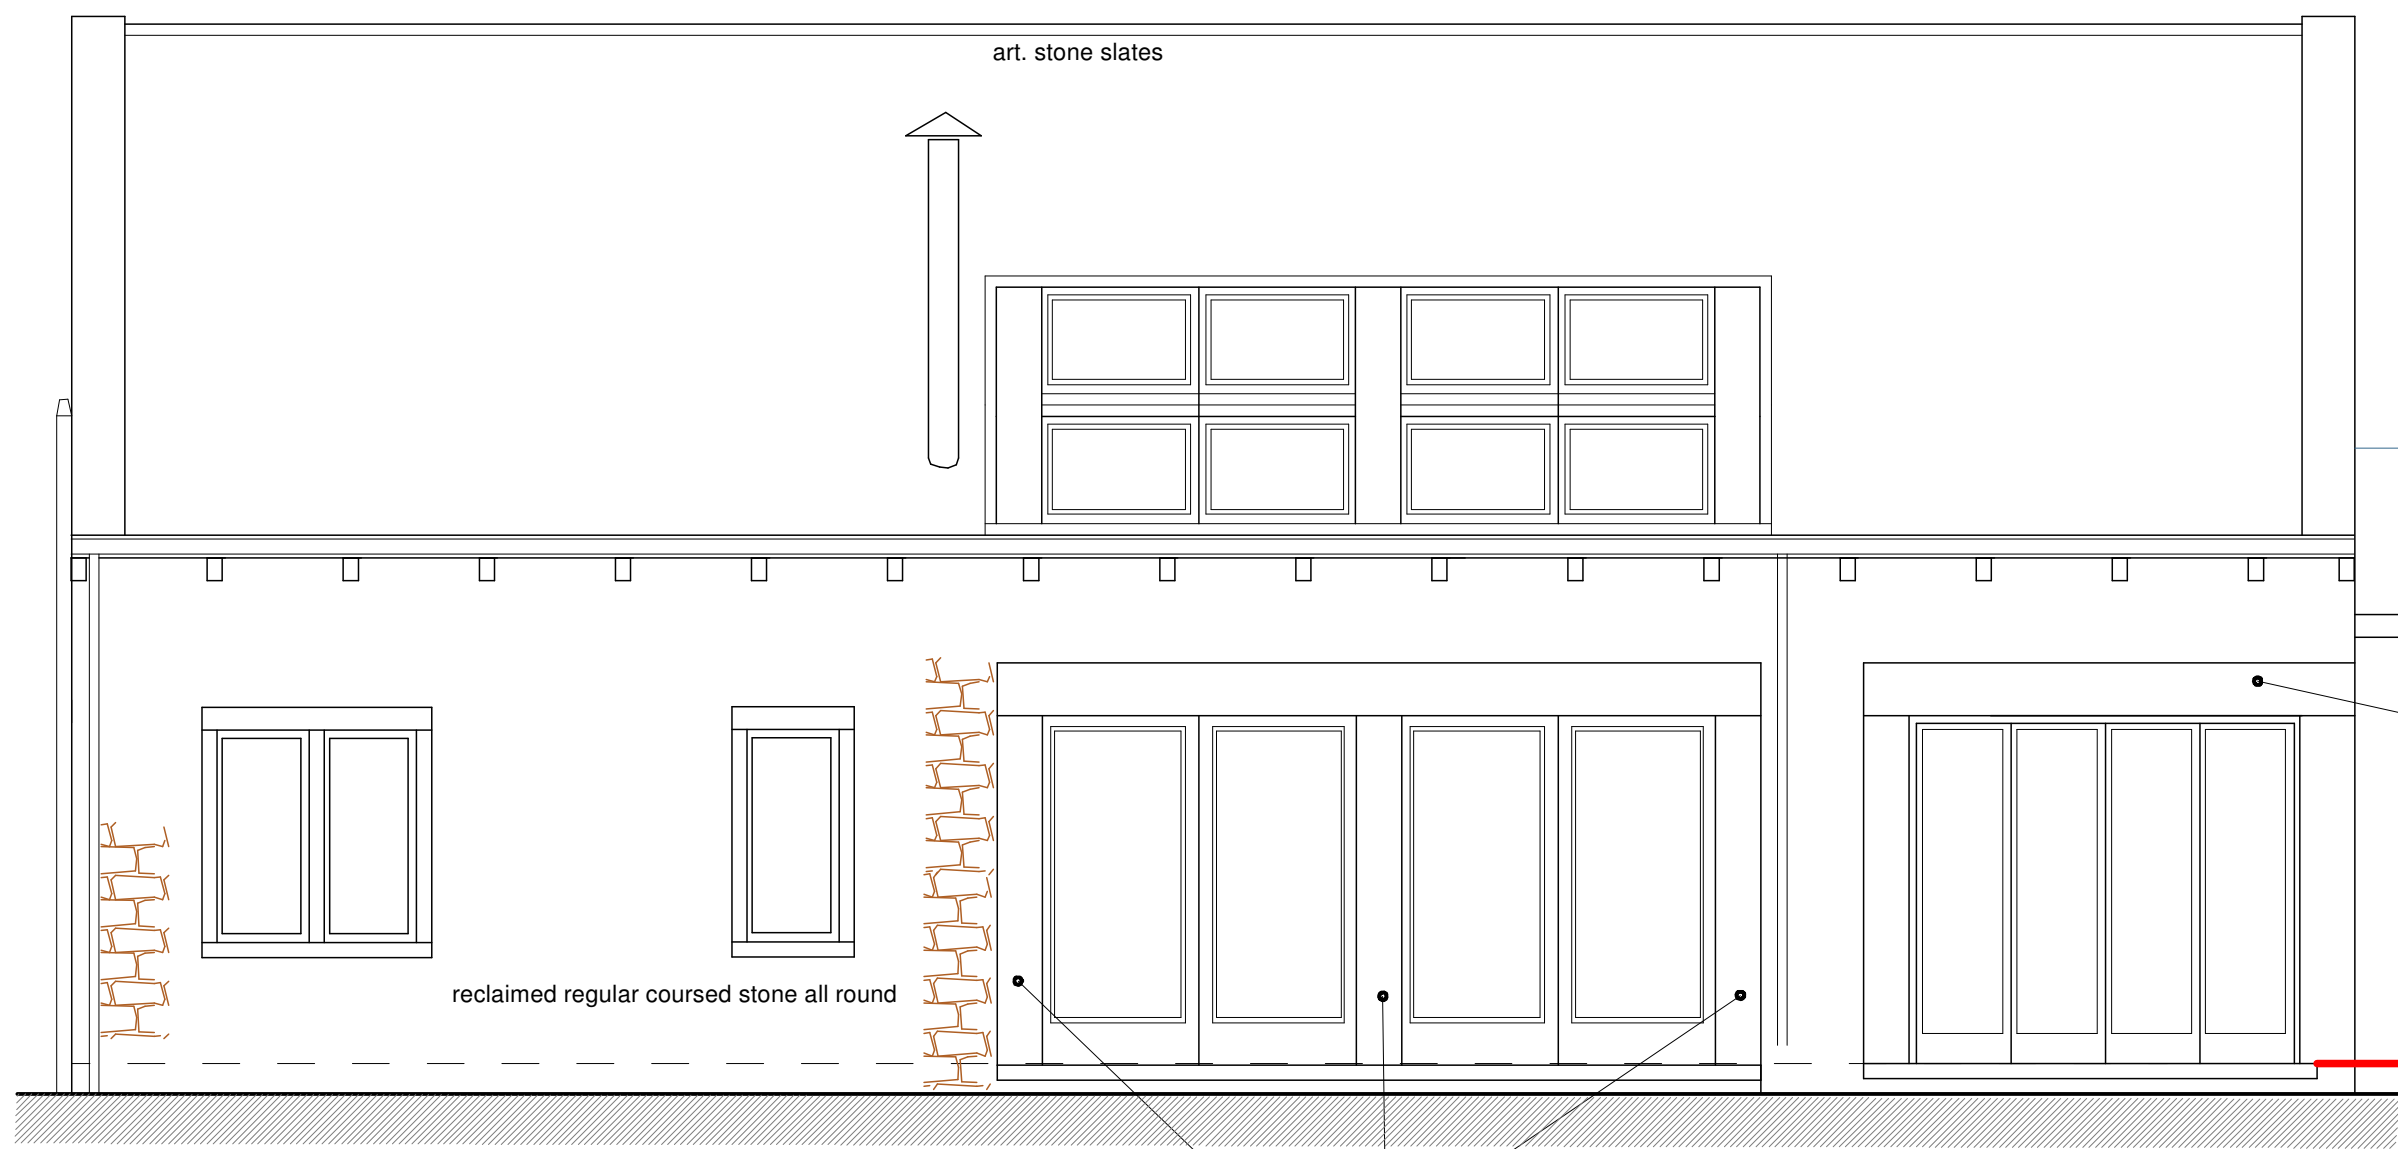


FRONT ELEVATION

231.31 approved ridge ht
231.038 measured height to top of rafters
230.80 ex. ridge ht store


228.213 approx gutter level as approved
227.929 Measured level at rafter ends
227.30 ex. concrete apron level
oak frame

224.74 proposed GL
actual floor level

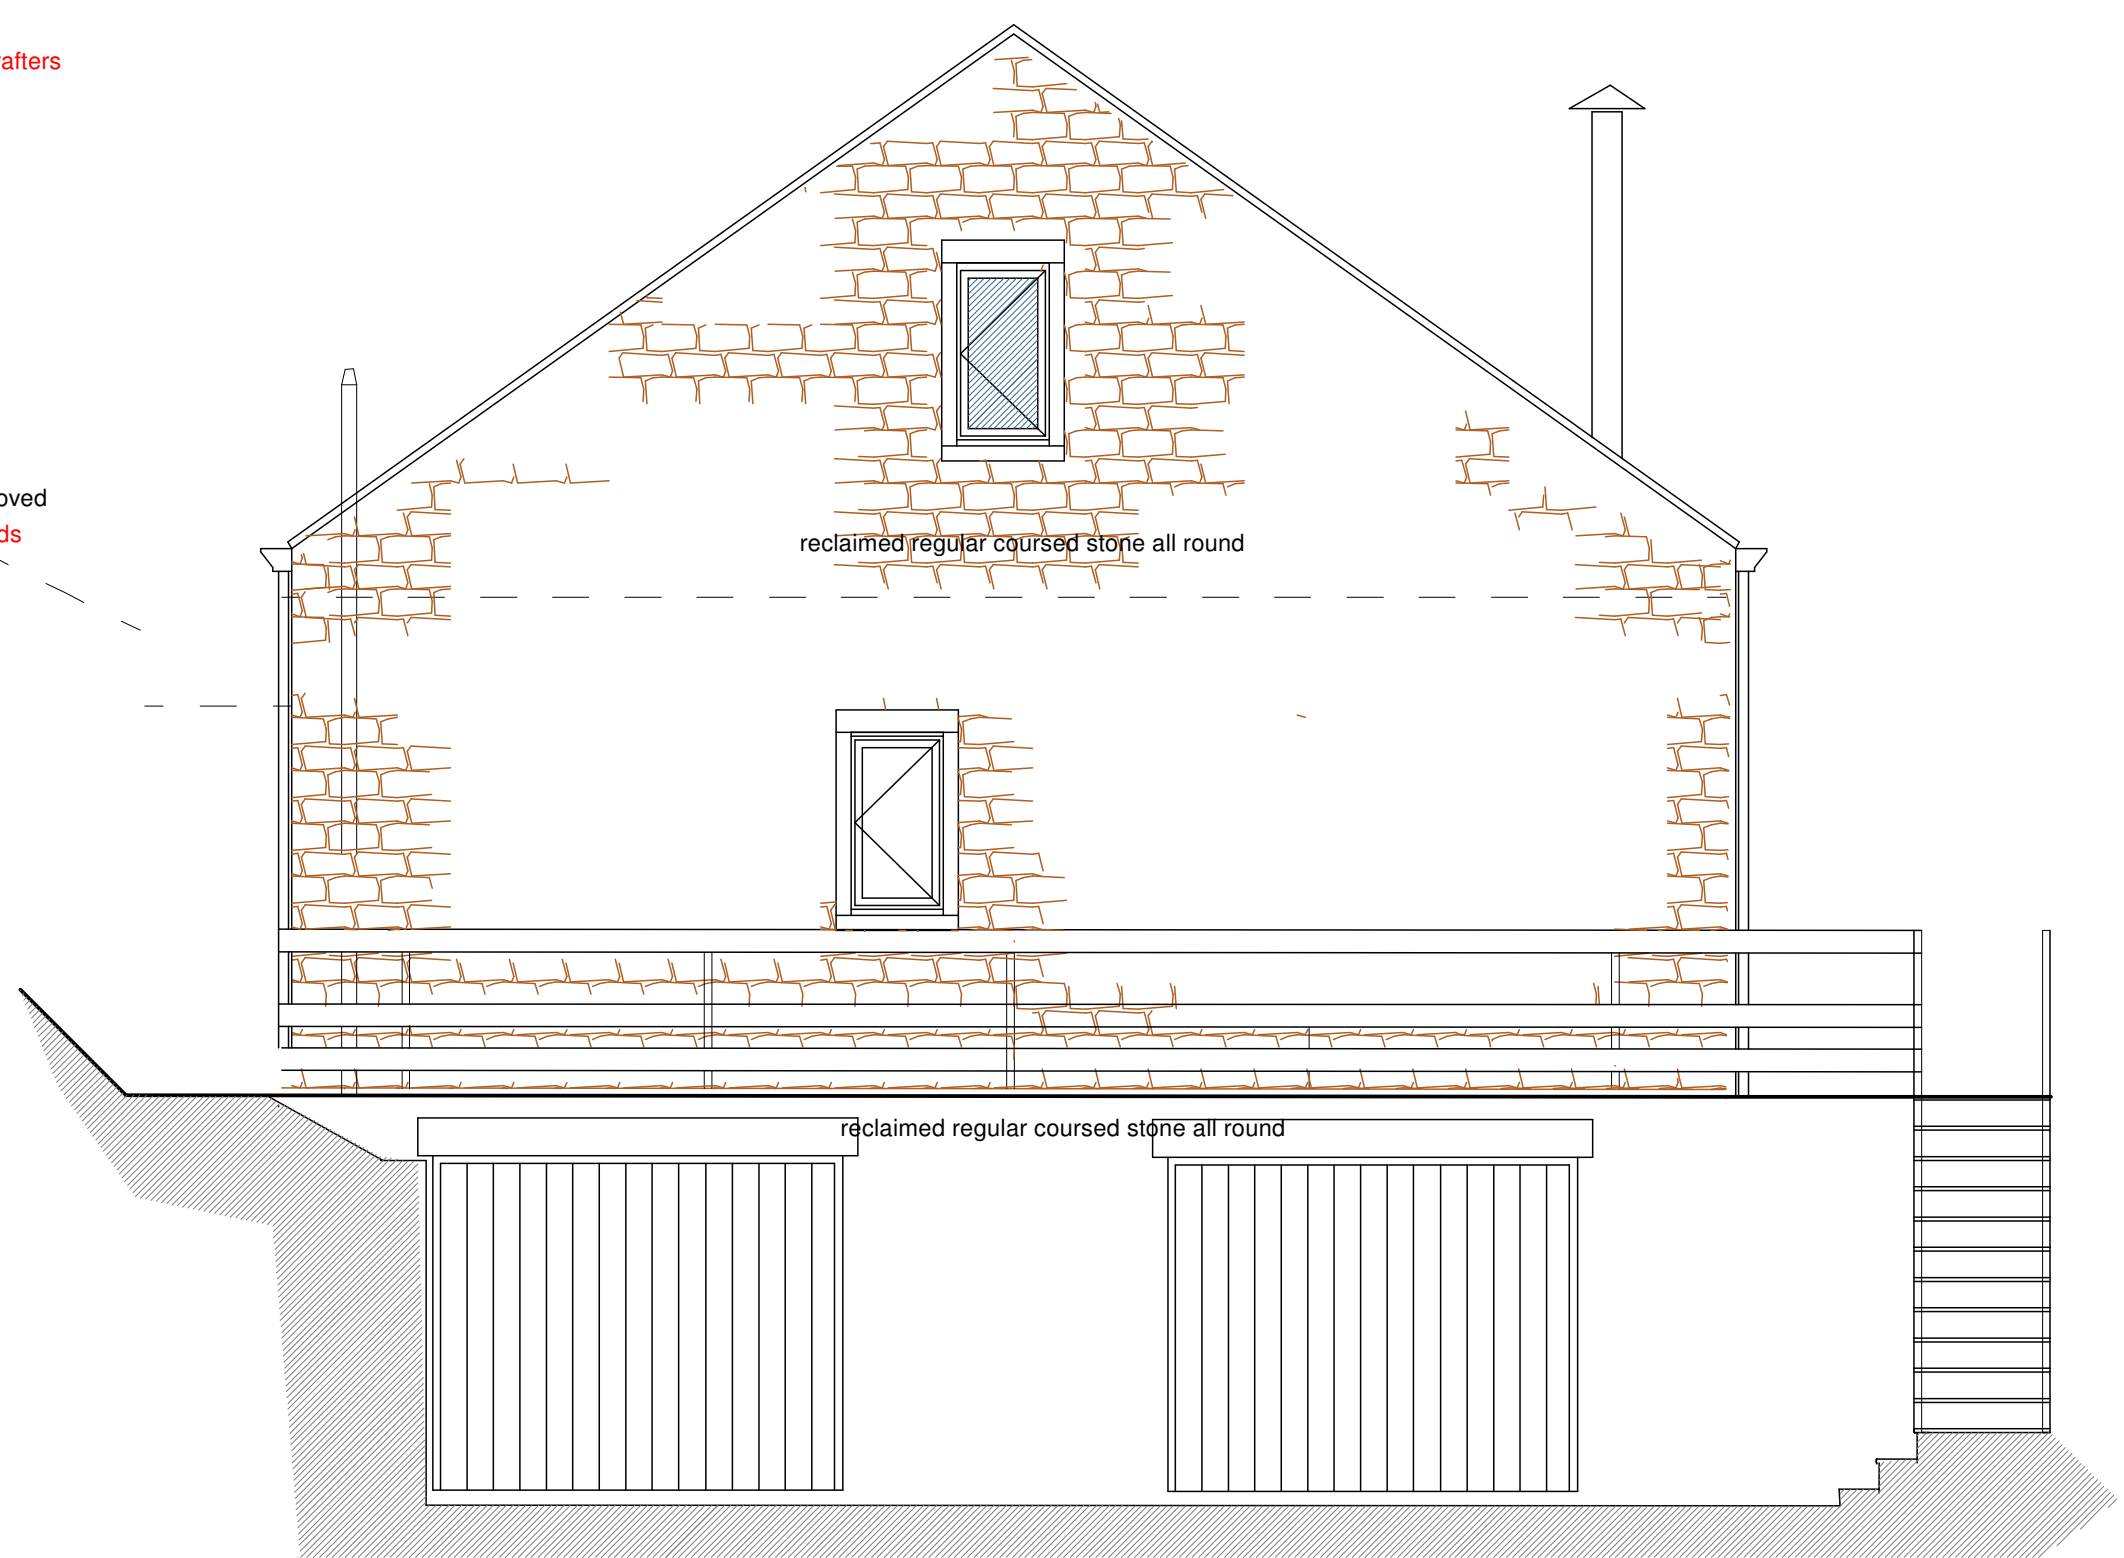

SIDE ELEVATION

221.823 proposed garage floor level
221.673 proposed drive level
actual floor level

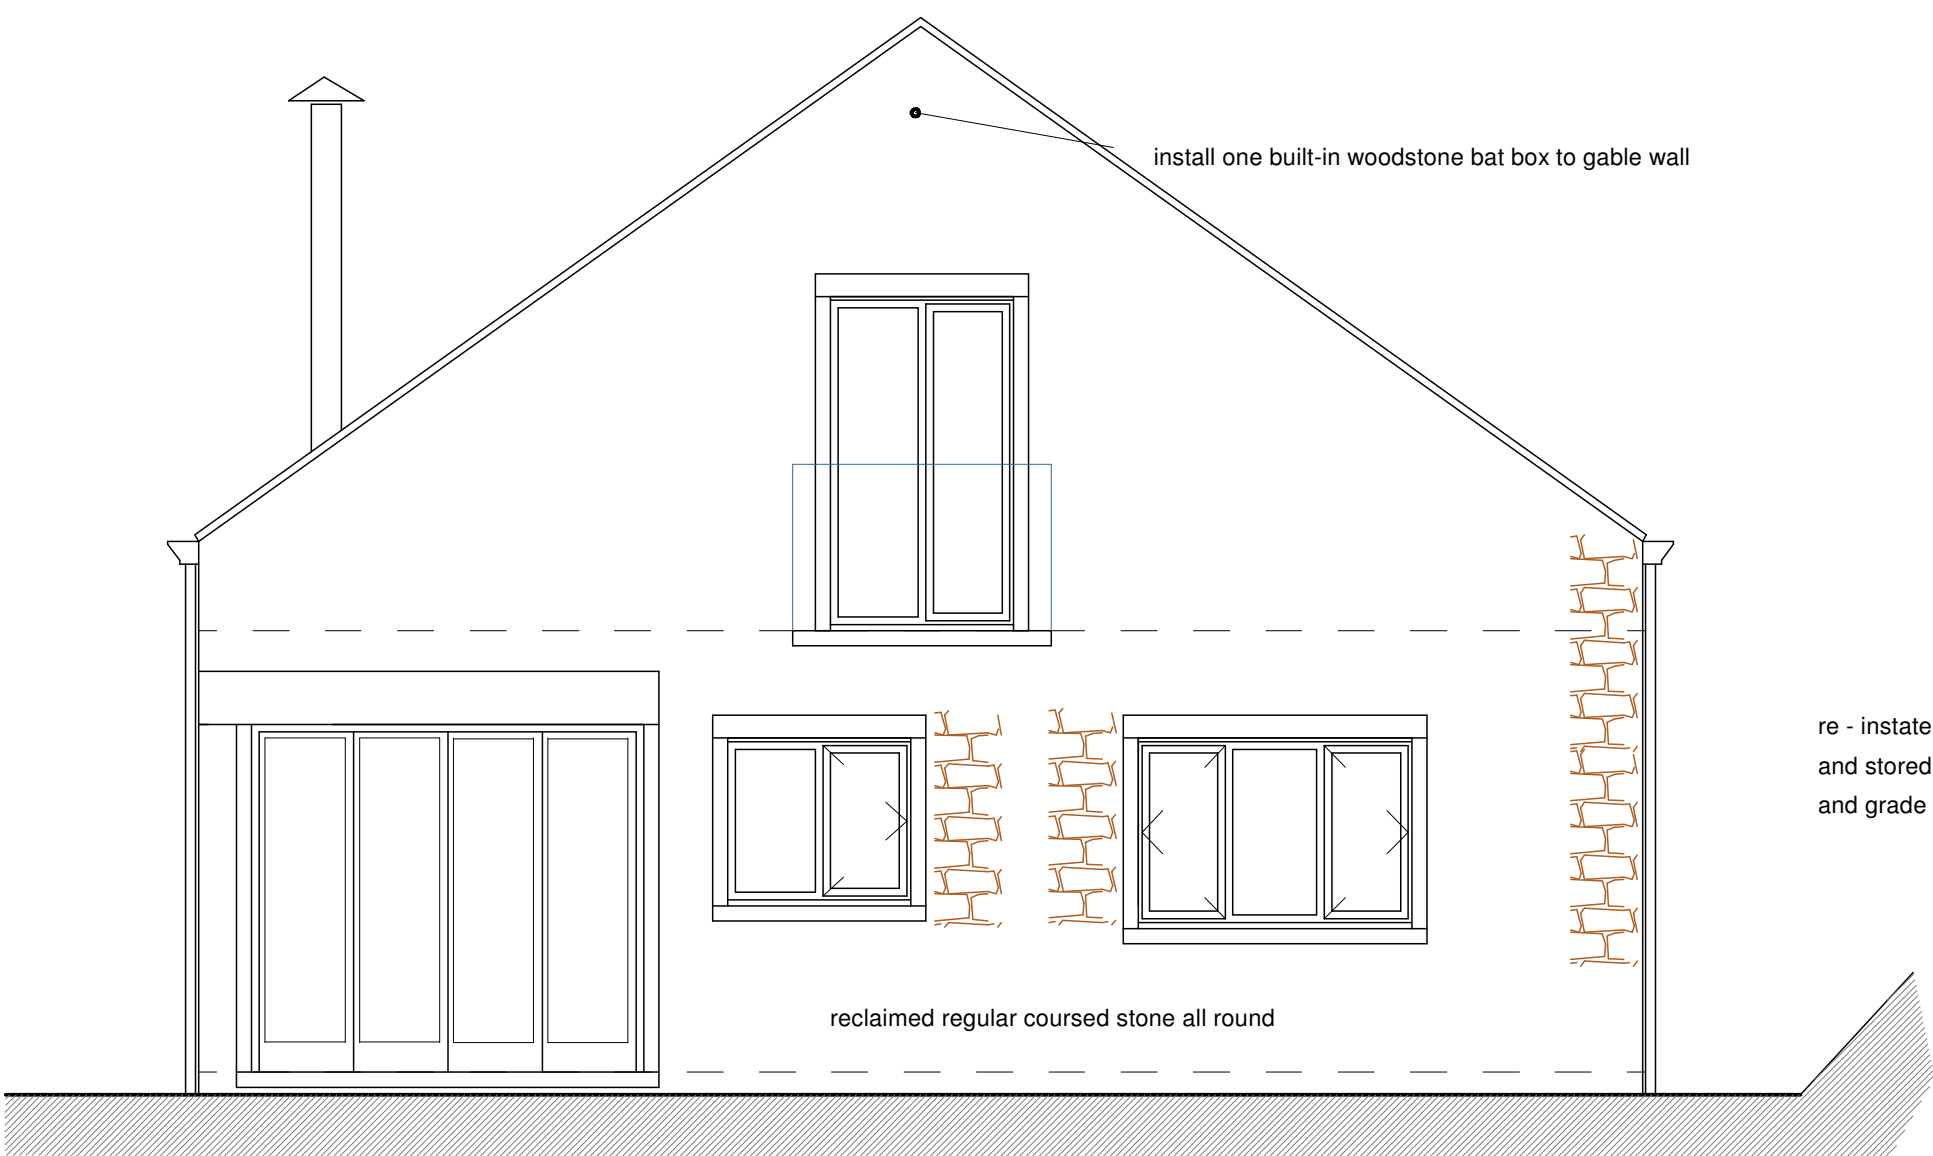


SIDE ELEVATION

re - instate ex. loose soil and earth previously removed from banking and stored elsewhere on site and grade back to existing levels



REAR ELEVATION

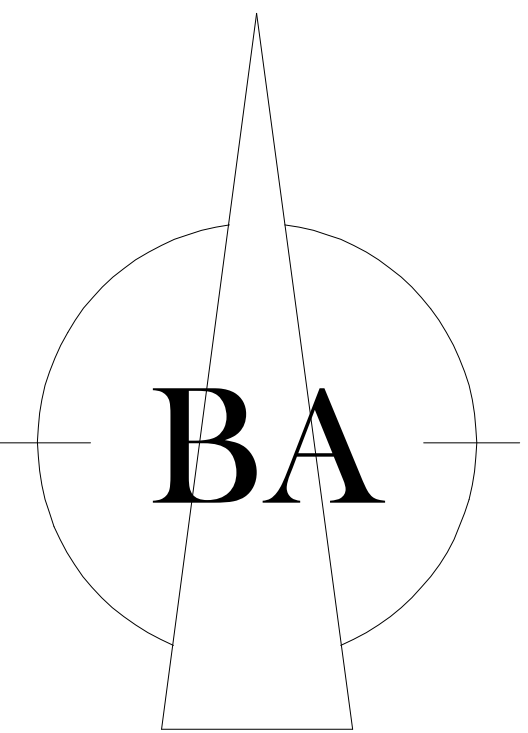

Brunswick Architectural
Unit 7, Railway Sawmills, Burbeary Rd,
Hudds HD1 3UN
Tel/Fax: 01484 911011 Mobile: 07860 354023
E-Mail: mick@brunswickstates.com

CLIENT: C & M LATHAM

TITLE:
Proposed detached dwelling and Garage
at Reddisher Farm, Reddisher Rd, Marsden

NOTES:
This drawing is for Building Control & Planning
Permission purposes only. Brunswick Architectural
accept no liability for errors or omissions. The
drawing may be used for estimating purposes, but
the Principal Contractor must cost fully from a
site investigation. The Contractor is responsible
for checking site dimensions, materials etc, and
all building work, such work being checked by
Building Control on site, as may be appropriate.
Brunswick Architectural disclaim any liability
for works carried out.

Revisions:

ELEVATIONS

SCALE: 1:50 @ A1 DATE: 20 June 2020

DRG No:19_107.2A