


Notes

Do not scale from drawing, use figured dimensions only.
 Ifed on site prior to commencement
 / discrepancies.
 I scheme proposals only and cannot
 at further information.


Drawn	Checked	Date



Existing North Elevation 1:50 Existing South Elevation 1:50 Existing Section A-A 1:50

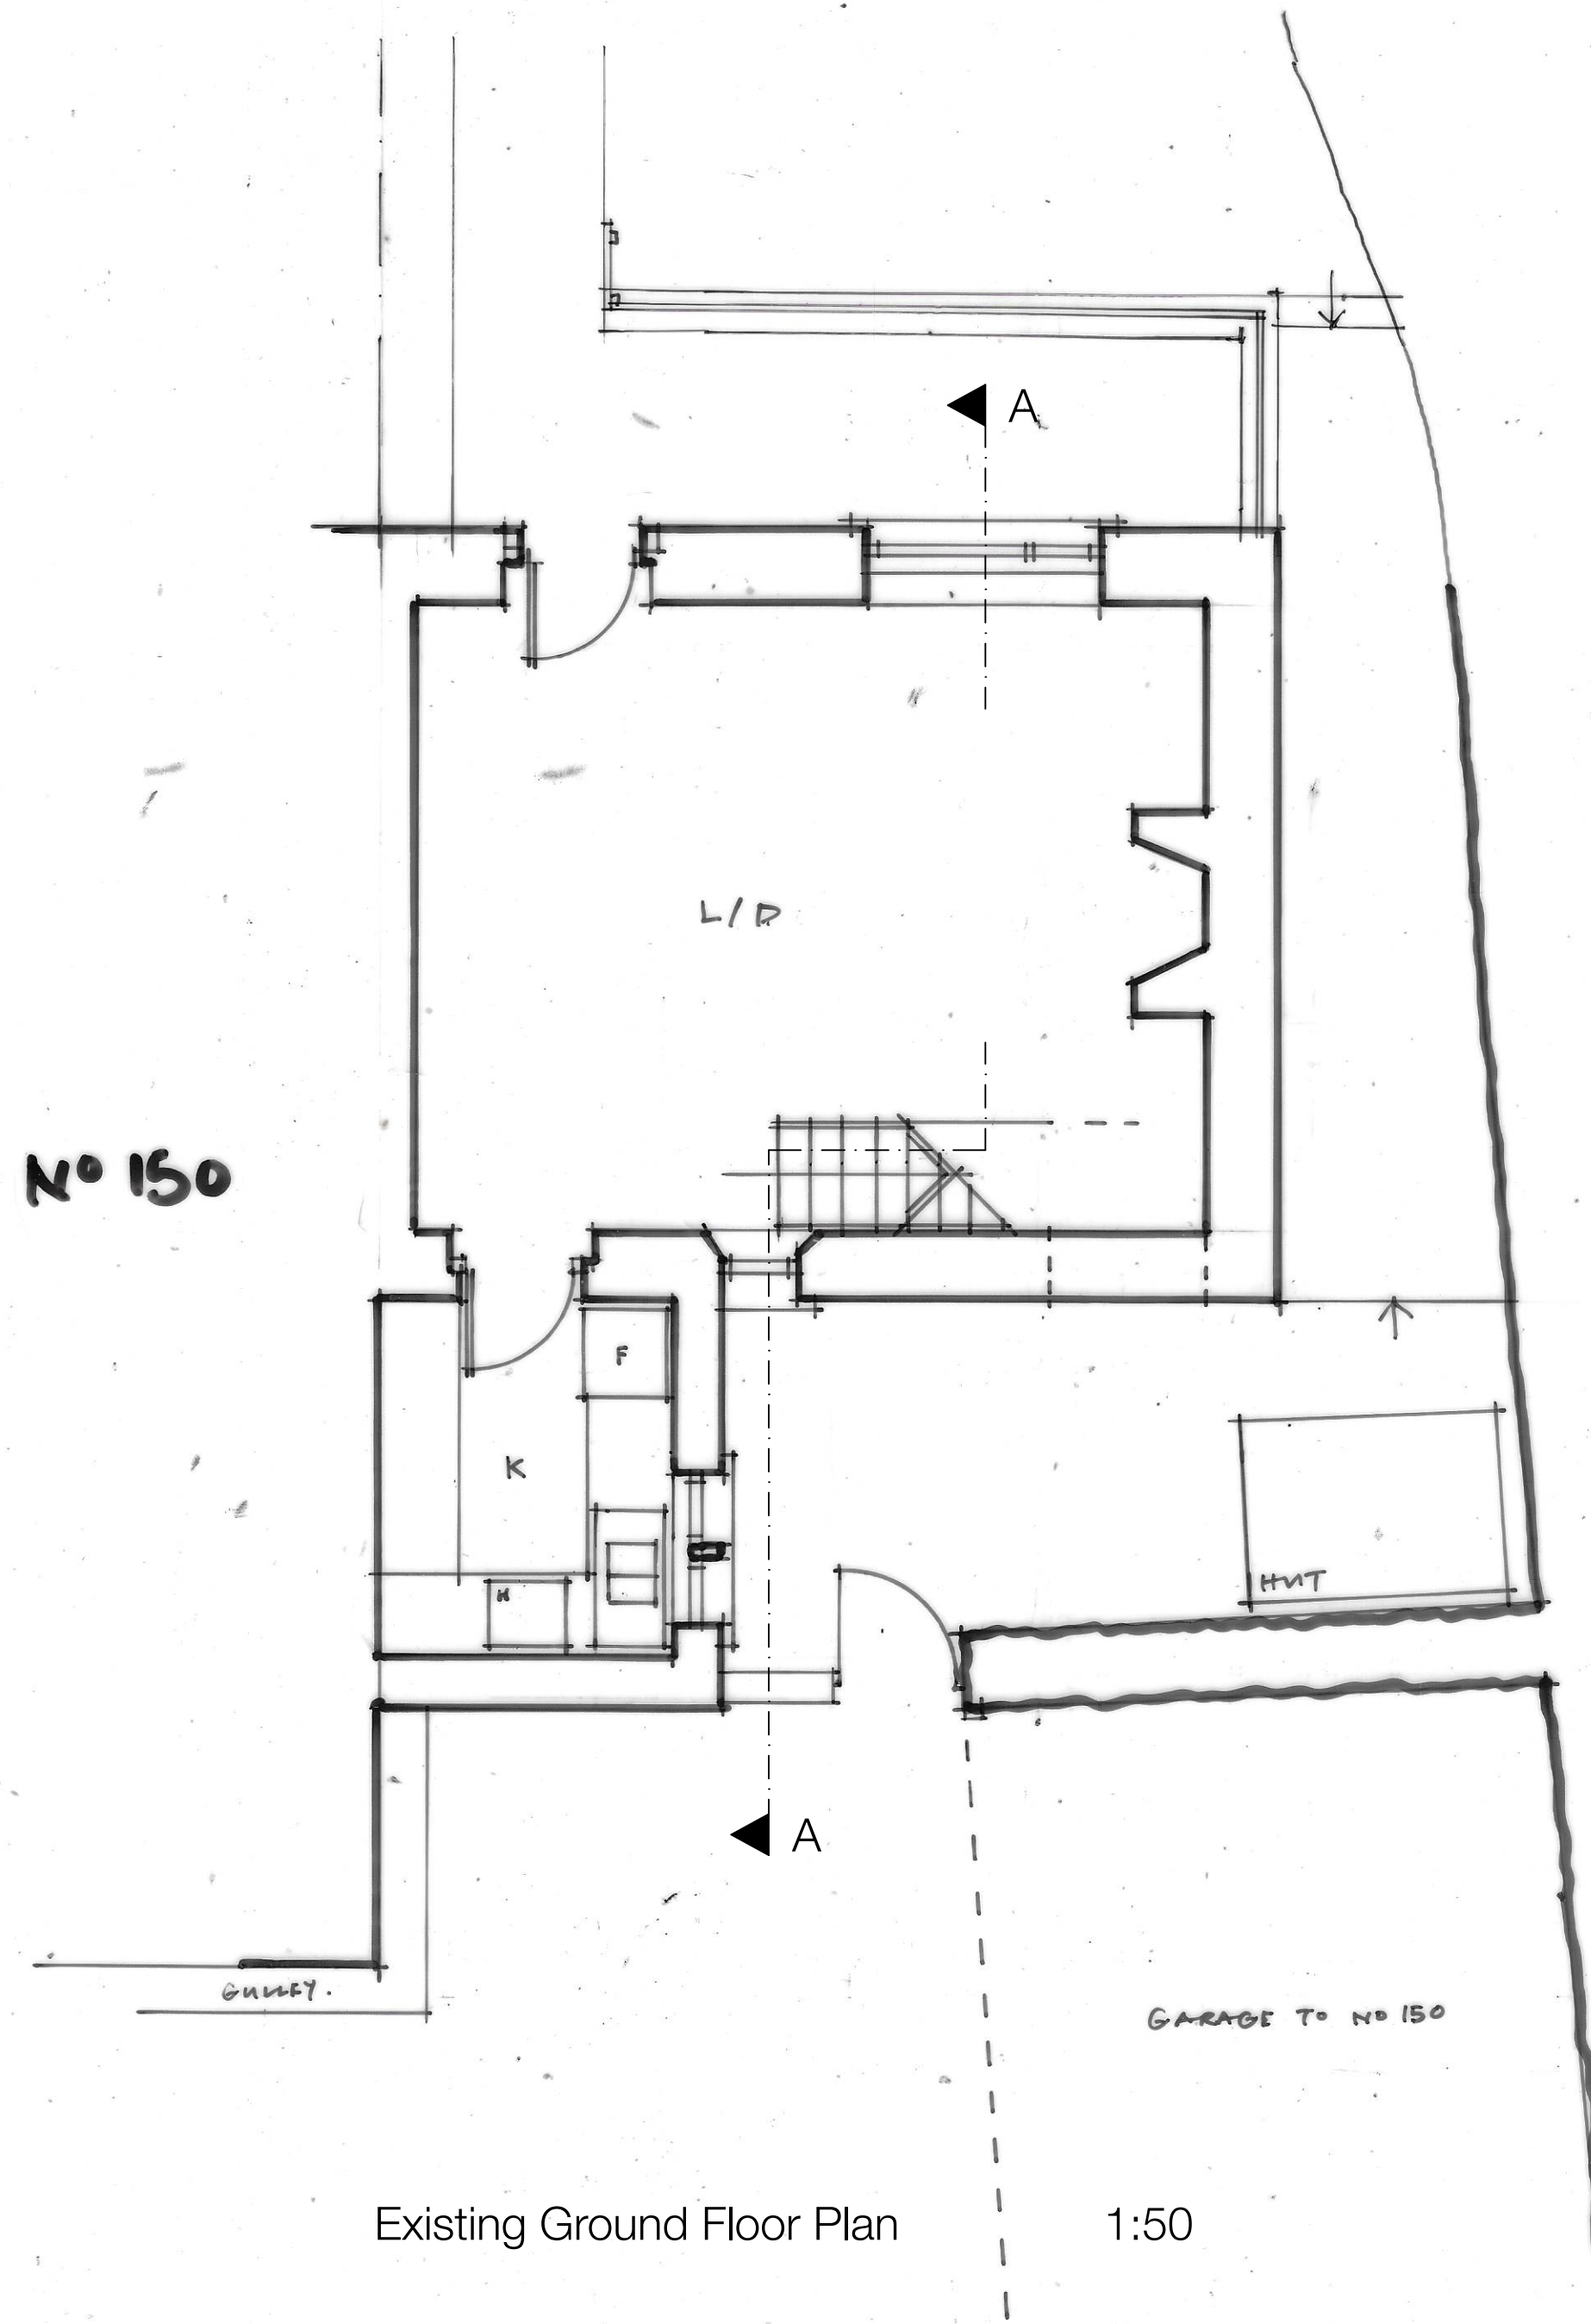

Existing Ground Floor Plan 1:50

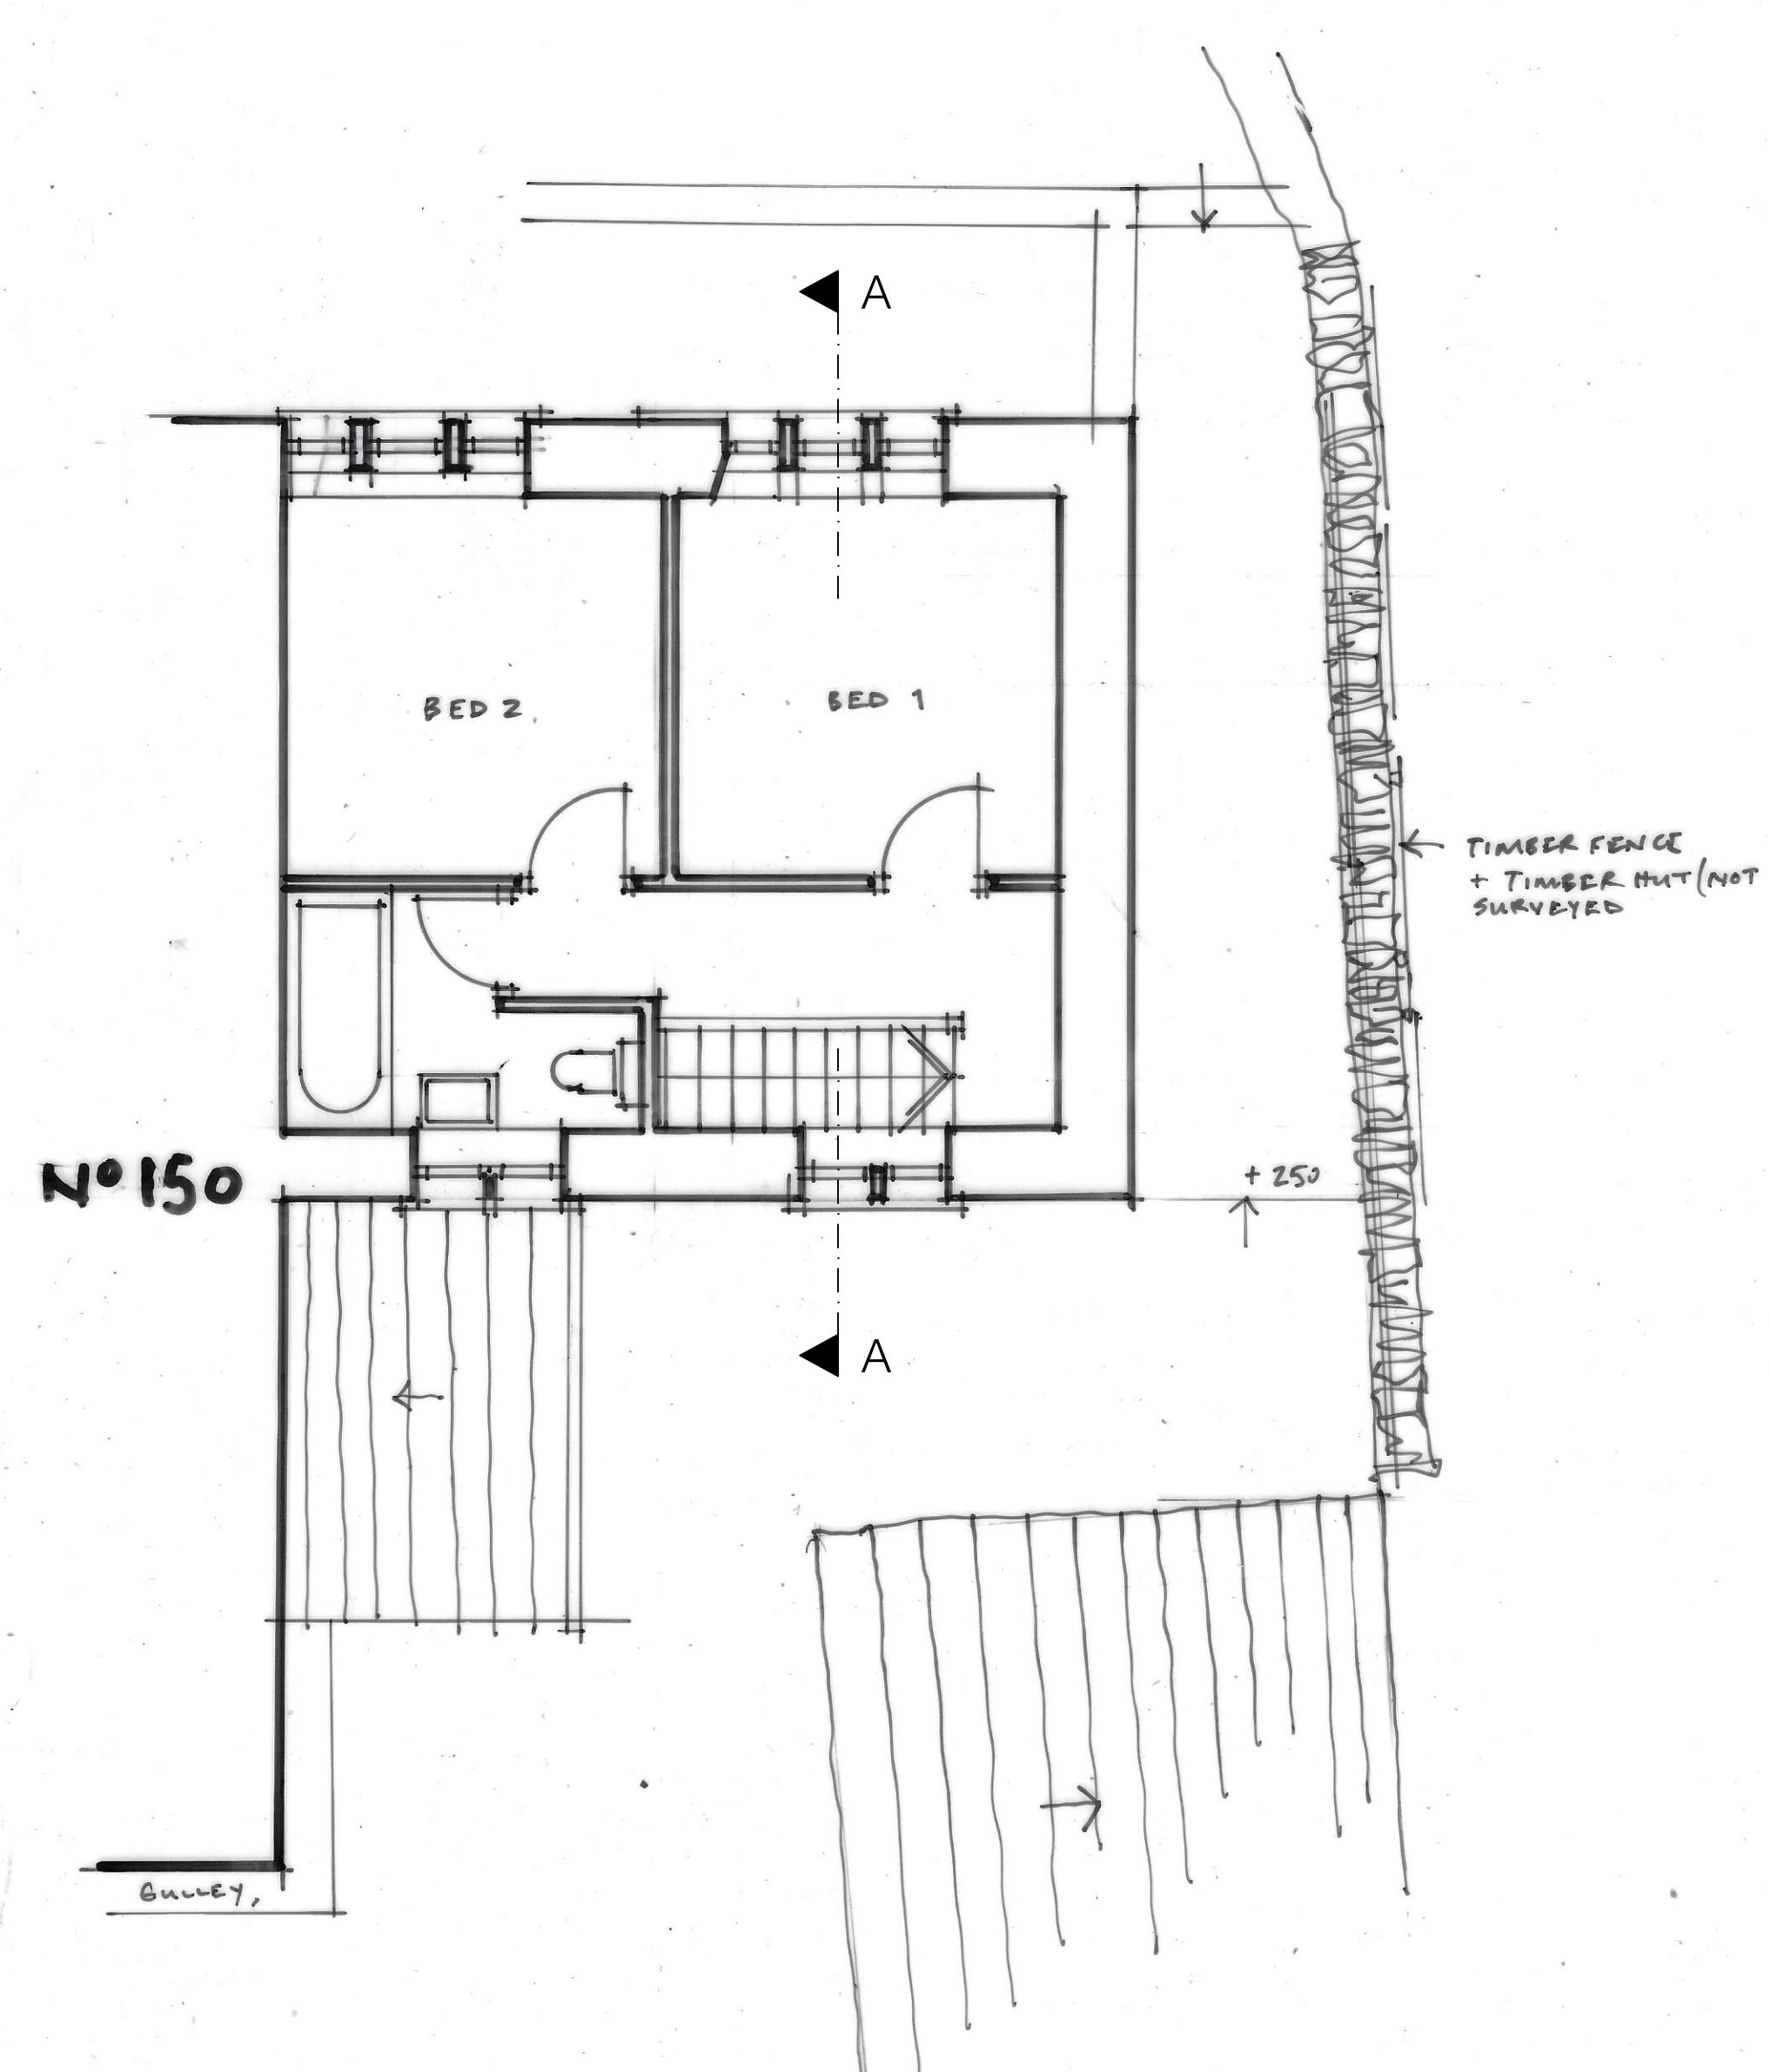

Existing First Floor Plan 1:50

Job Title Proposed Extension & Replanning 152 Cowlersley Lane, Huddersfield HD4 5UJ	
Client Mr & Mrs Boothroyd	Company AD
Status Planning Application	Scale @ A1 1:50
Drawing Existing Floor Plans, Elevations & Section	Date June 2020
Drawn SB	Checked SB
Drawing No. 3360 (0-) 01	Revision

ONE17
 ARCHITECTS & INTERIOR DESIGNERS

The Dyehouse, Armitage Bridge
 Huddersfield, West Yorkshire HD4 7PD
 T 01484 668 000 F 01484 668 001
 E solutions@one17design.com
ONE17DESIGN.COM