





GROUND FLOOR PLAN_
AS PROPOSED_
Scale 1_50

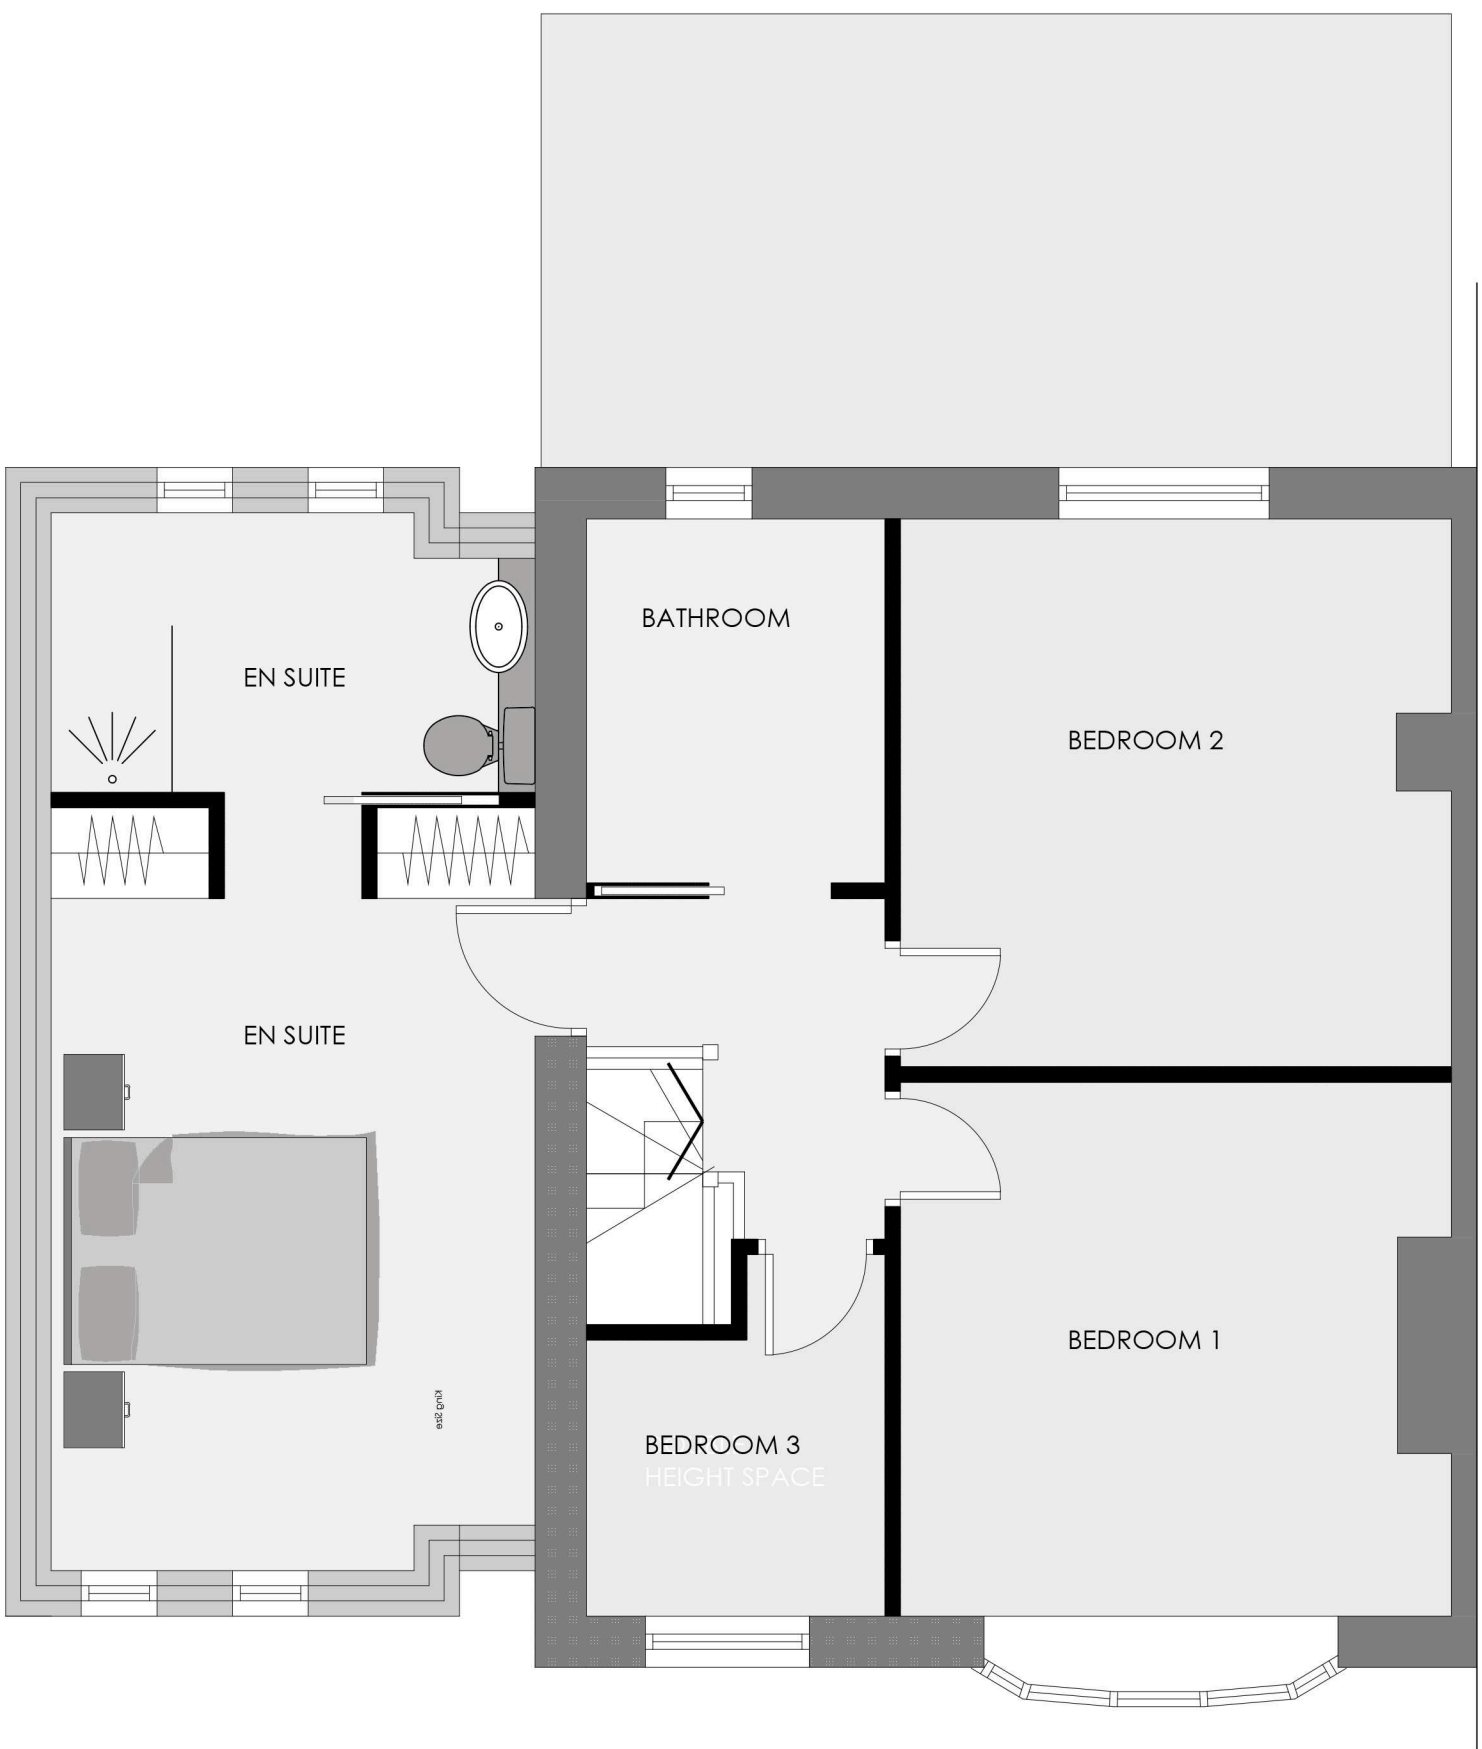

FIRST FLOOR PLAN_
AS PROPOSED_
Scale 1_50

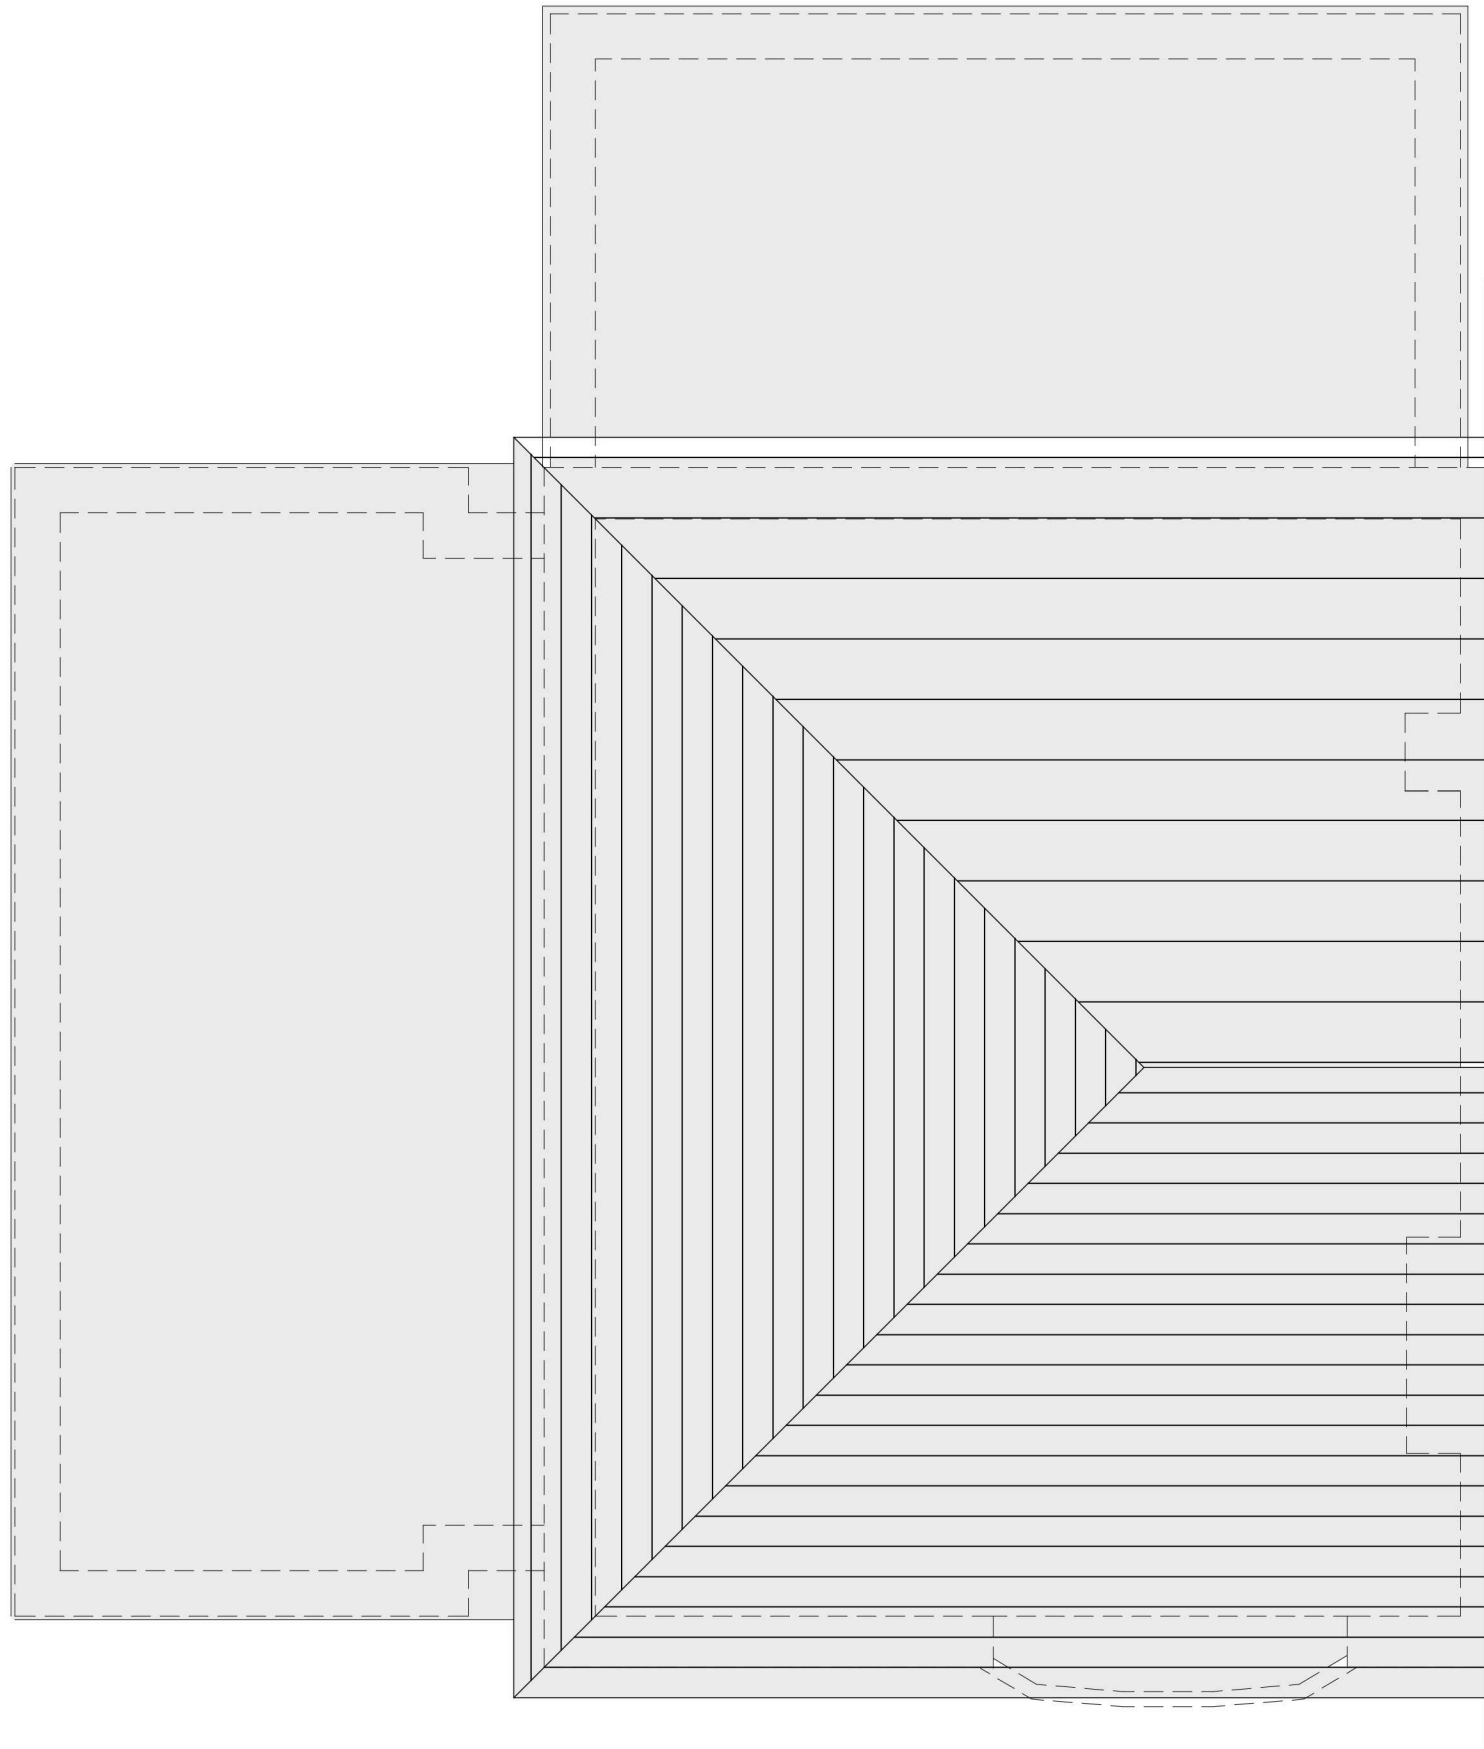

ROOF PLAN_
AS PROPOSED_
Scale 1_50

The drawing is copyright © Eight One Two Architects Ltd. If in doubt... ASK.
Drawing measurements shall not be obtained from scaling from the drawing. All dimensions are to be as indicated on the drawing. Any discrepancies are to be reported to Eight One Two Architects Ltd immediately. This drawing is to be read in conjunction with all associated drawings and specifications including all relevant sub-consultant information.

Notes_

PLANNING

N

0 500 1000 1500 2000 2500mm
SCALE 1:50


0 1000 2000 3000 4000 5000mm
SCALE 1:100

Note:
Surrounding contextual buildings and information are based on received ordinance survey drawings and are shown for illustrative purposes only. assumed site boundary is subject to confirmation to legal confirmation


Note:
Information is based on OS map and received information and is subject to full topographical survey.
Assumed site boundary and site constraints subject to legal confirmation.
All legal easements and extent of existing underground services locations are subject to confirmation.

Material Palette_


- 1 Coursed Natural Stone to match Existing
- 2 Vertical Cedar Cladding
- 3 Aluminium Window Door RAL70C
- 4 White Render

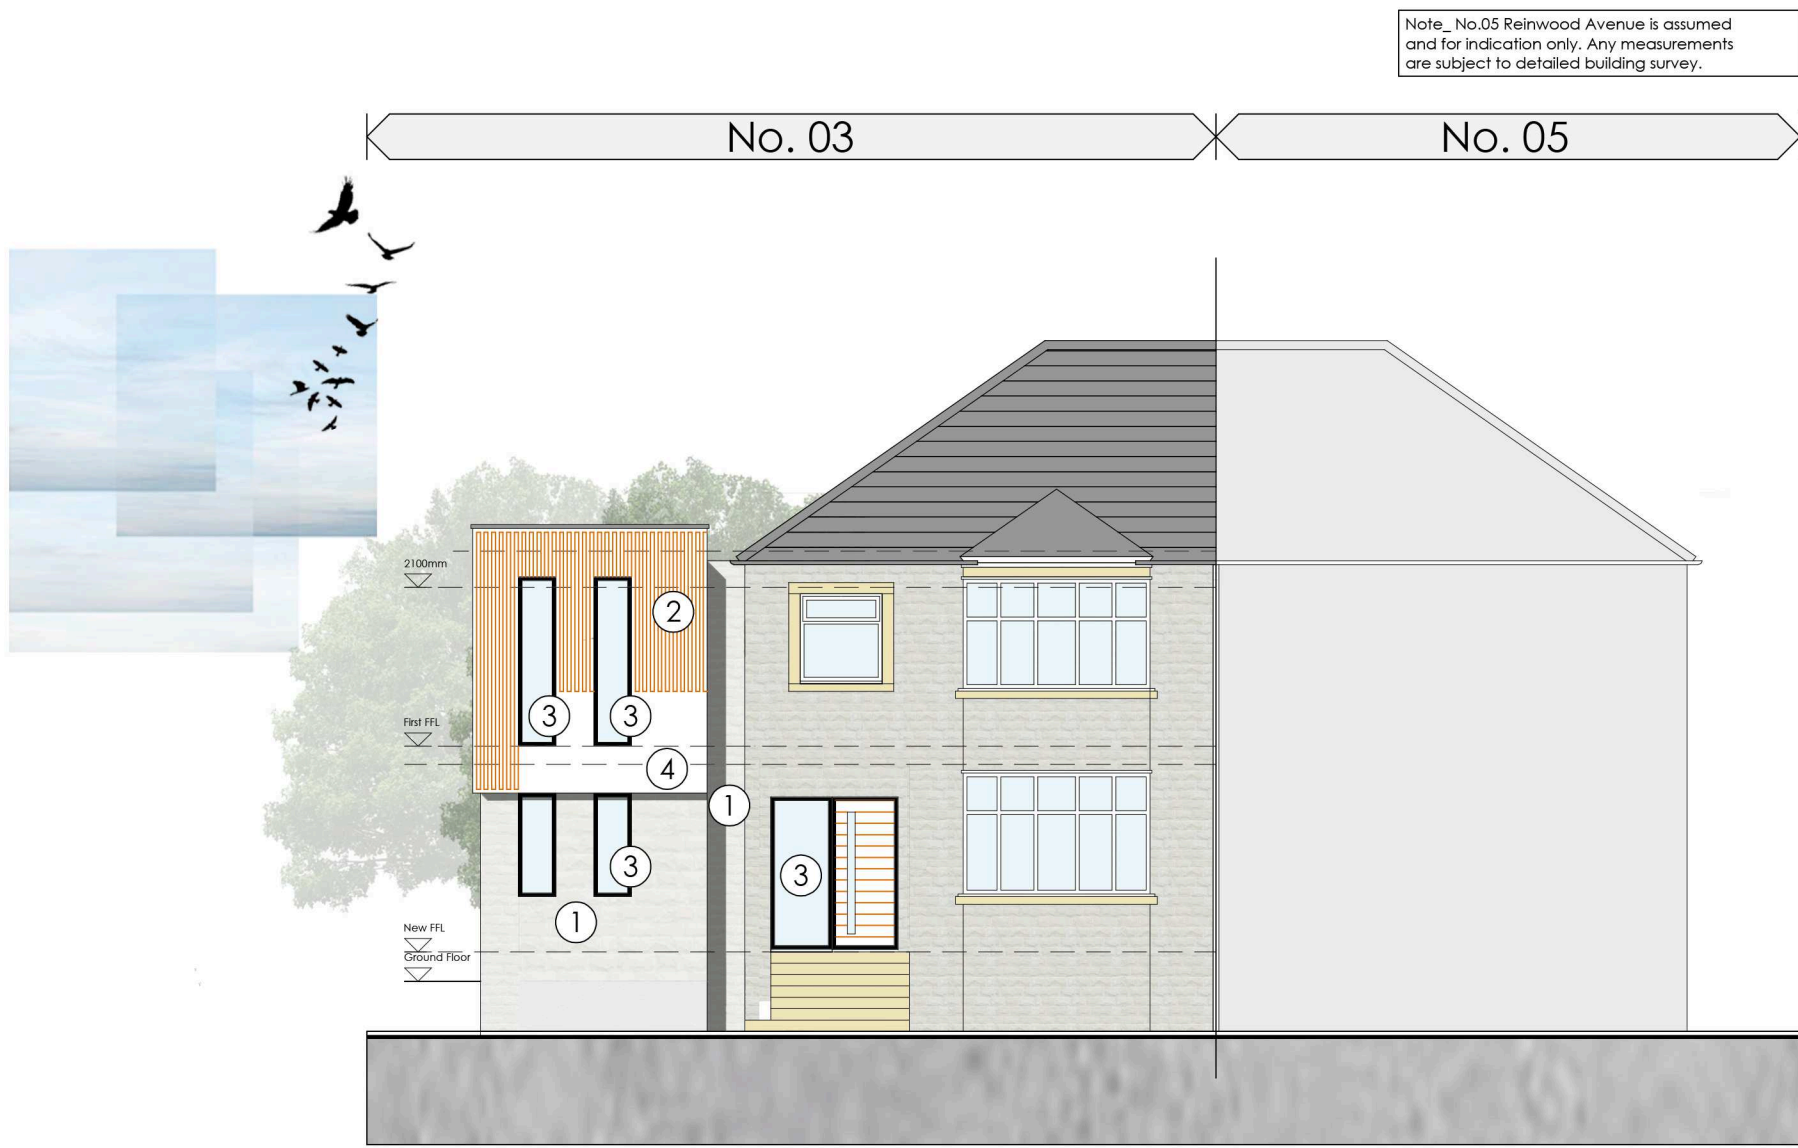

FRONT CONTEXT ELEVATION AS EXISTING_
Scale 1_100

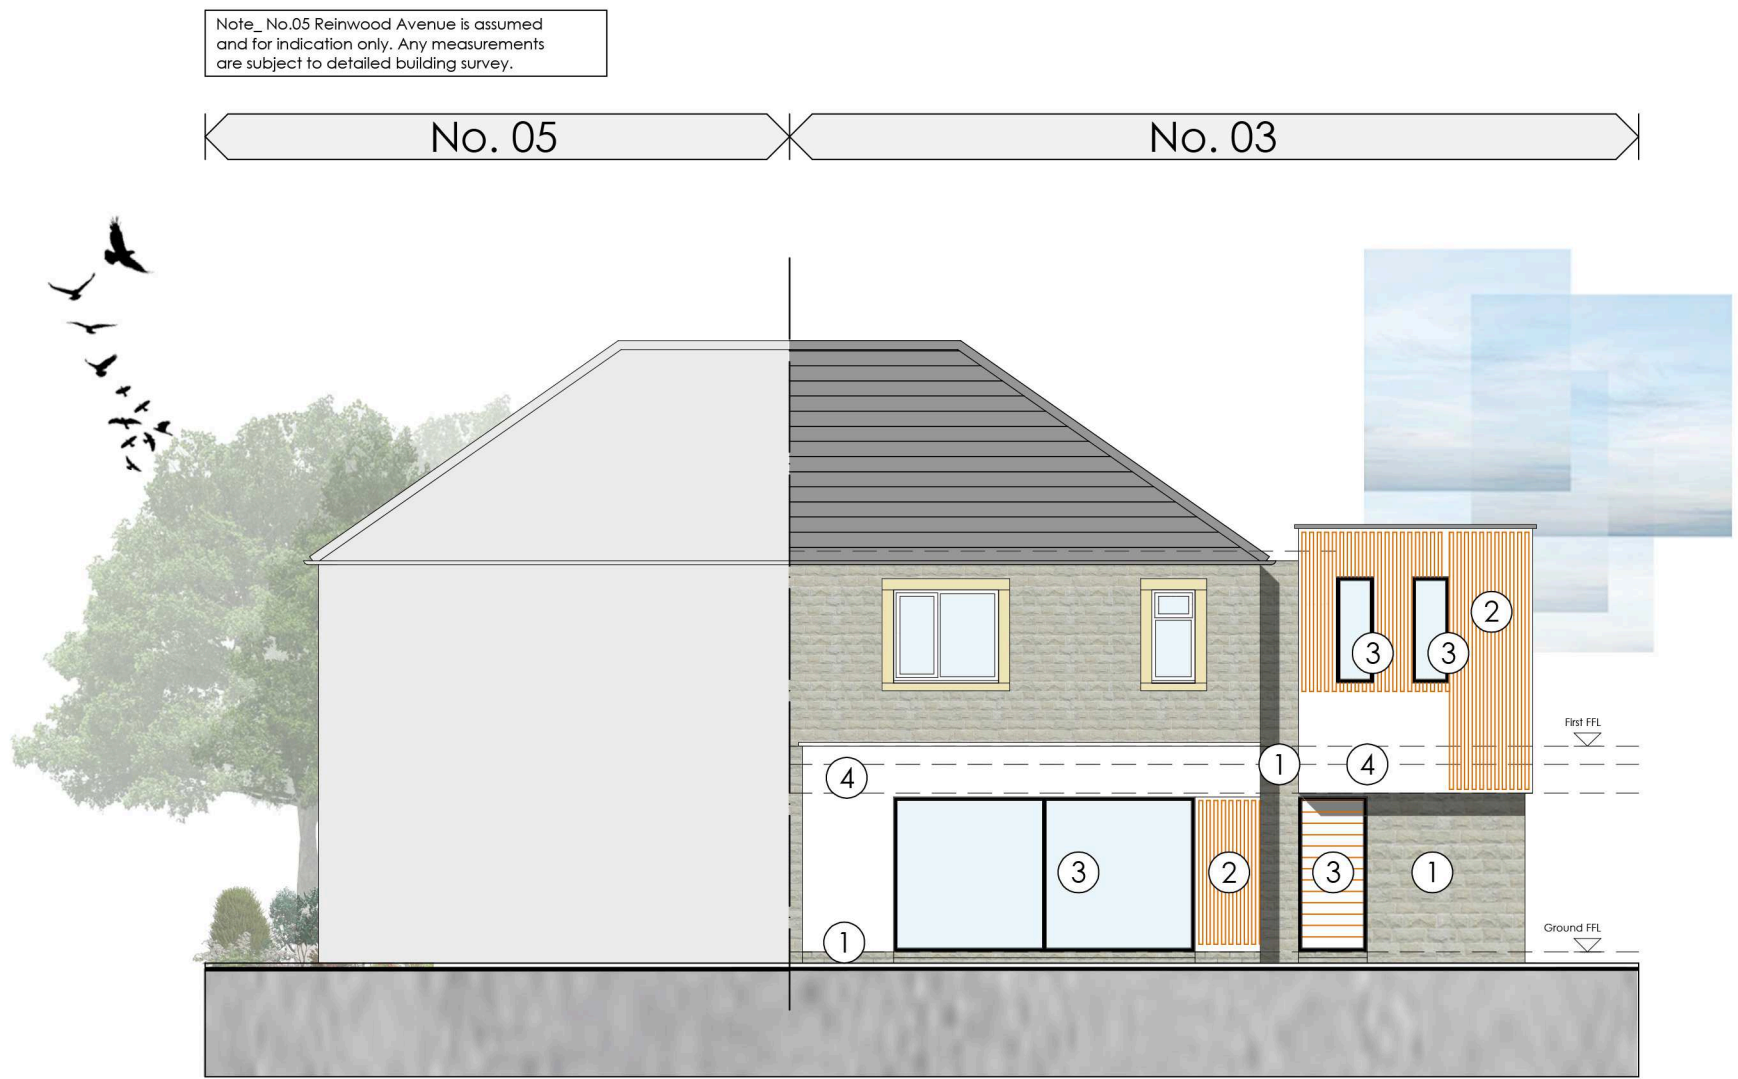

REAR CONTEXT ELEVATION AS EXISTING_
Scale 1_100

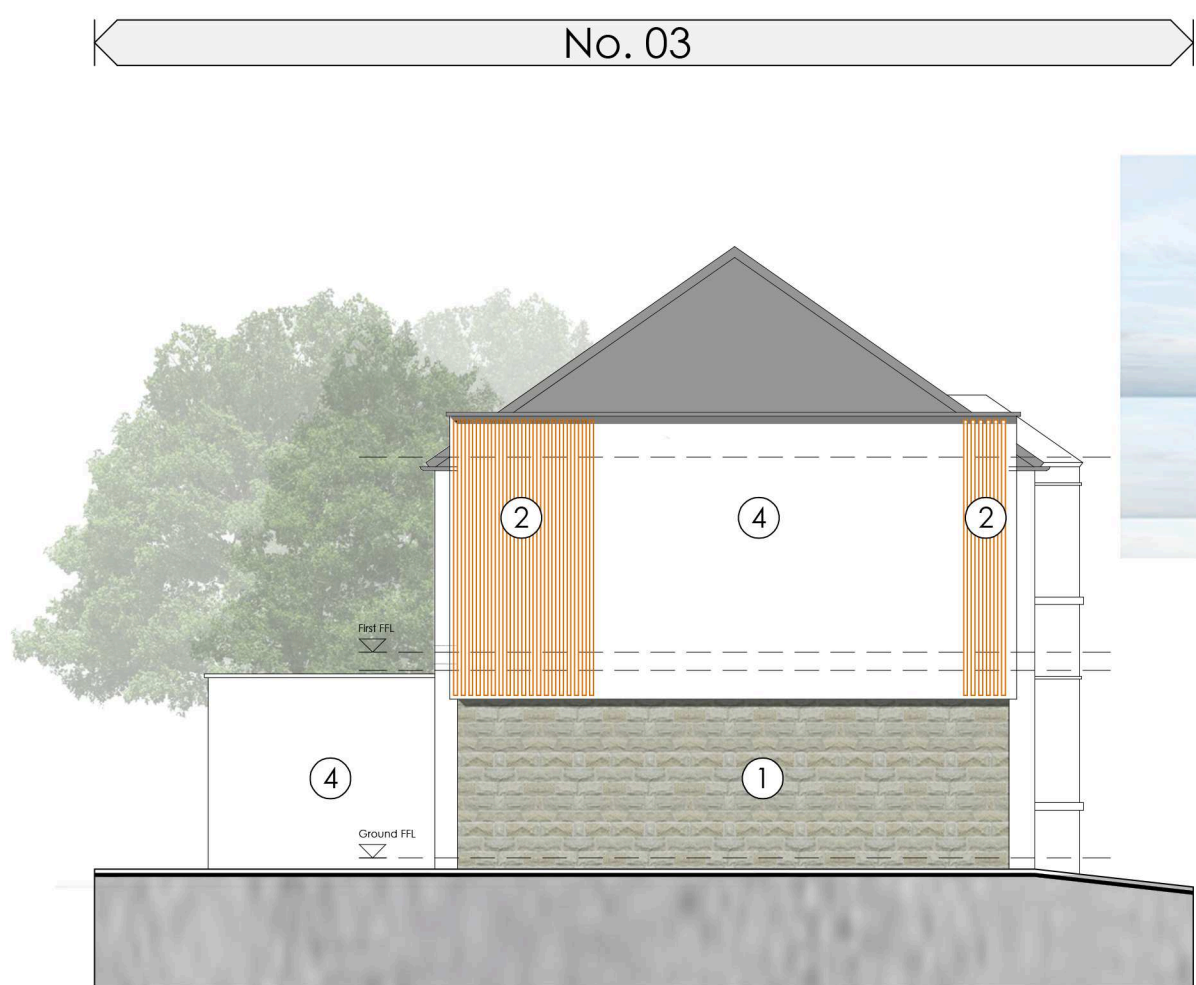

SIDE CONTEXT ELEVATION AS EXISTING_
Scale 1_100

Rev_ Date_ Amendments_ By_ Aprd_

Eight_OneTwo
Architects

Tel_ +44 [0]7761 570735
Email_ mail@eightonetwo.co.uk
www.eightonetwo.co.uk
Studio A5, Brooke's Mill, Armitage Bridge, Huddersfield, HD4 7NR

Drawing Status_
PLANNING

Client_
MR + MRS NASEEM

Project_
3 REINWOOD AVENUE, UNDELEY, HUDDERSFIELD, HD3 4DP

Drawing Title_
AS PROPOSED PLANS + ELEVATIONS

Drawing Scale_ 1:50, 1:100
Drawn By_ JAL
Checked By_ JAL

Paper Size_ A1
Drawn Date_ 20/12/2020
Checked Date_ 28/02/2020

Drawing Number_
19_805 101