


Notes_

PLANNING

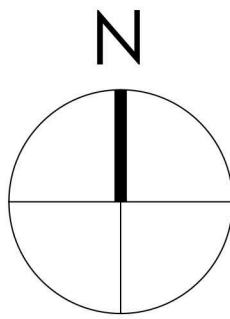


0 500 1000 1500 2000 2500mm
SCALE 1:50


0 1000 2000 3000 4000 5000mm
SCALE 1:100

Note:
Surrounding contextual buildings and information are based on received ordinance survey drawings and are shown for illustrative purposes only. assumed site boundary is subject to confirmation to legal confirmation


Note:
Information is based on OS map and received information and is subject to full topographical survey.
Assumed site boundary and site constraints subject to legal confirmation.
All legal easements and extent of existing underground services locations are subject to confirmation.

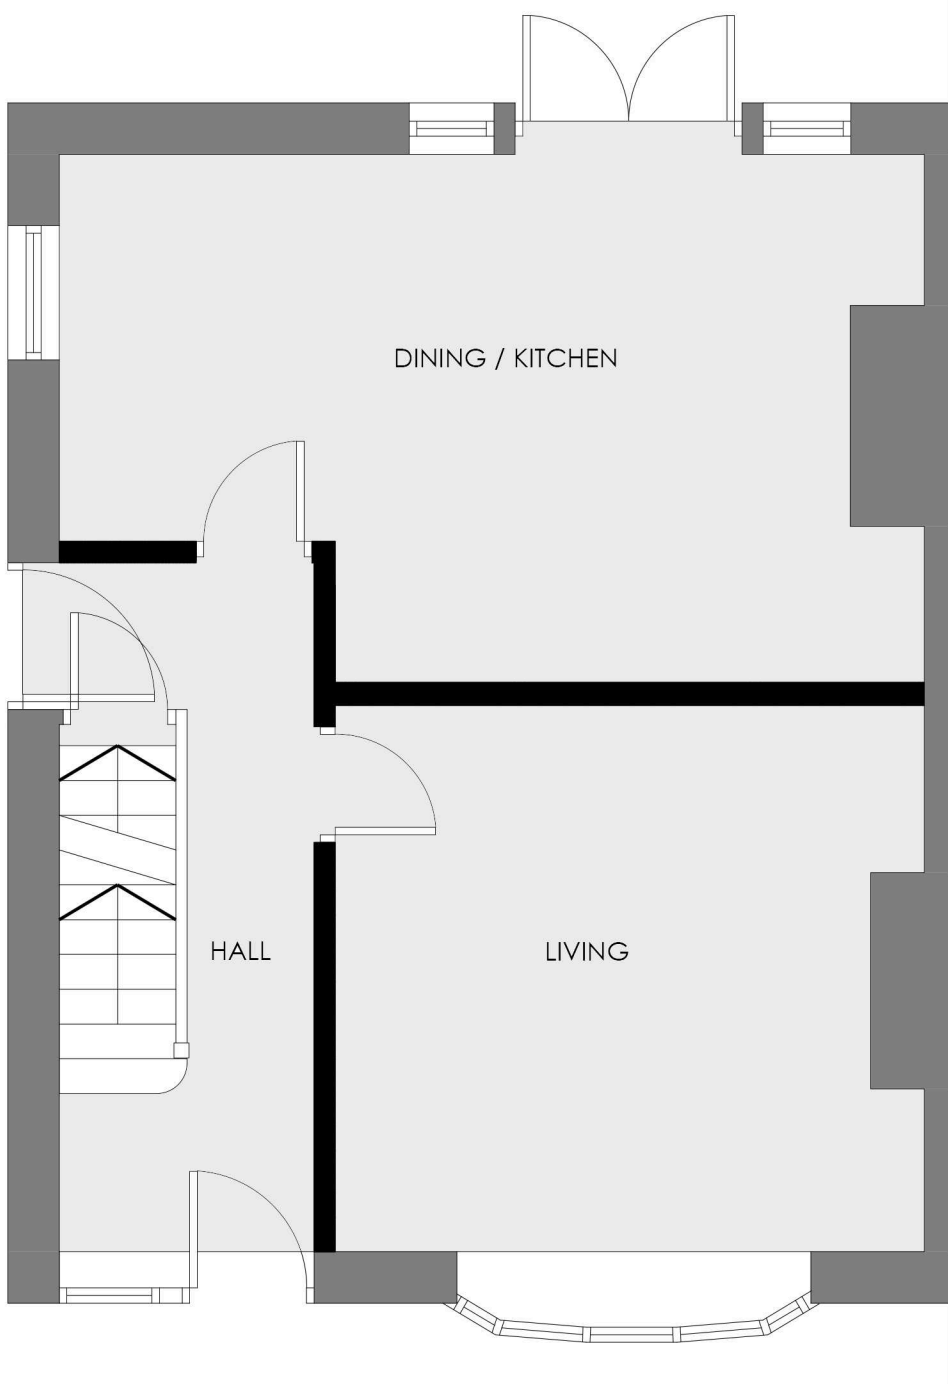

GROUND FLOOR PLAN_
AS EXISTING_
Scale 1_50

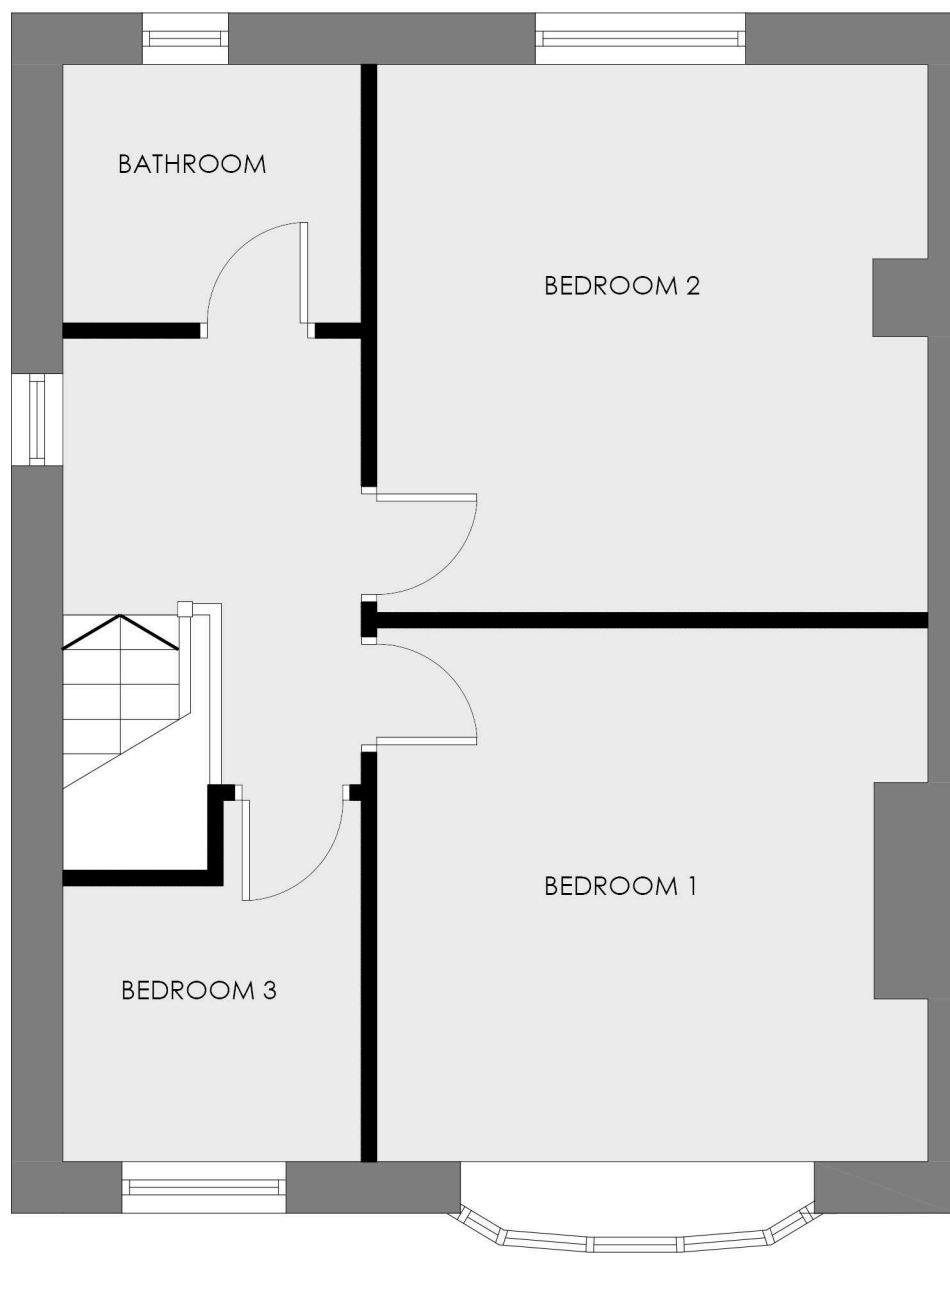

FIRST FLOOR PLAN_
AS EXISTING_
Scale 1_50

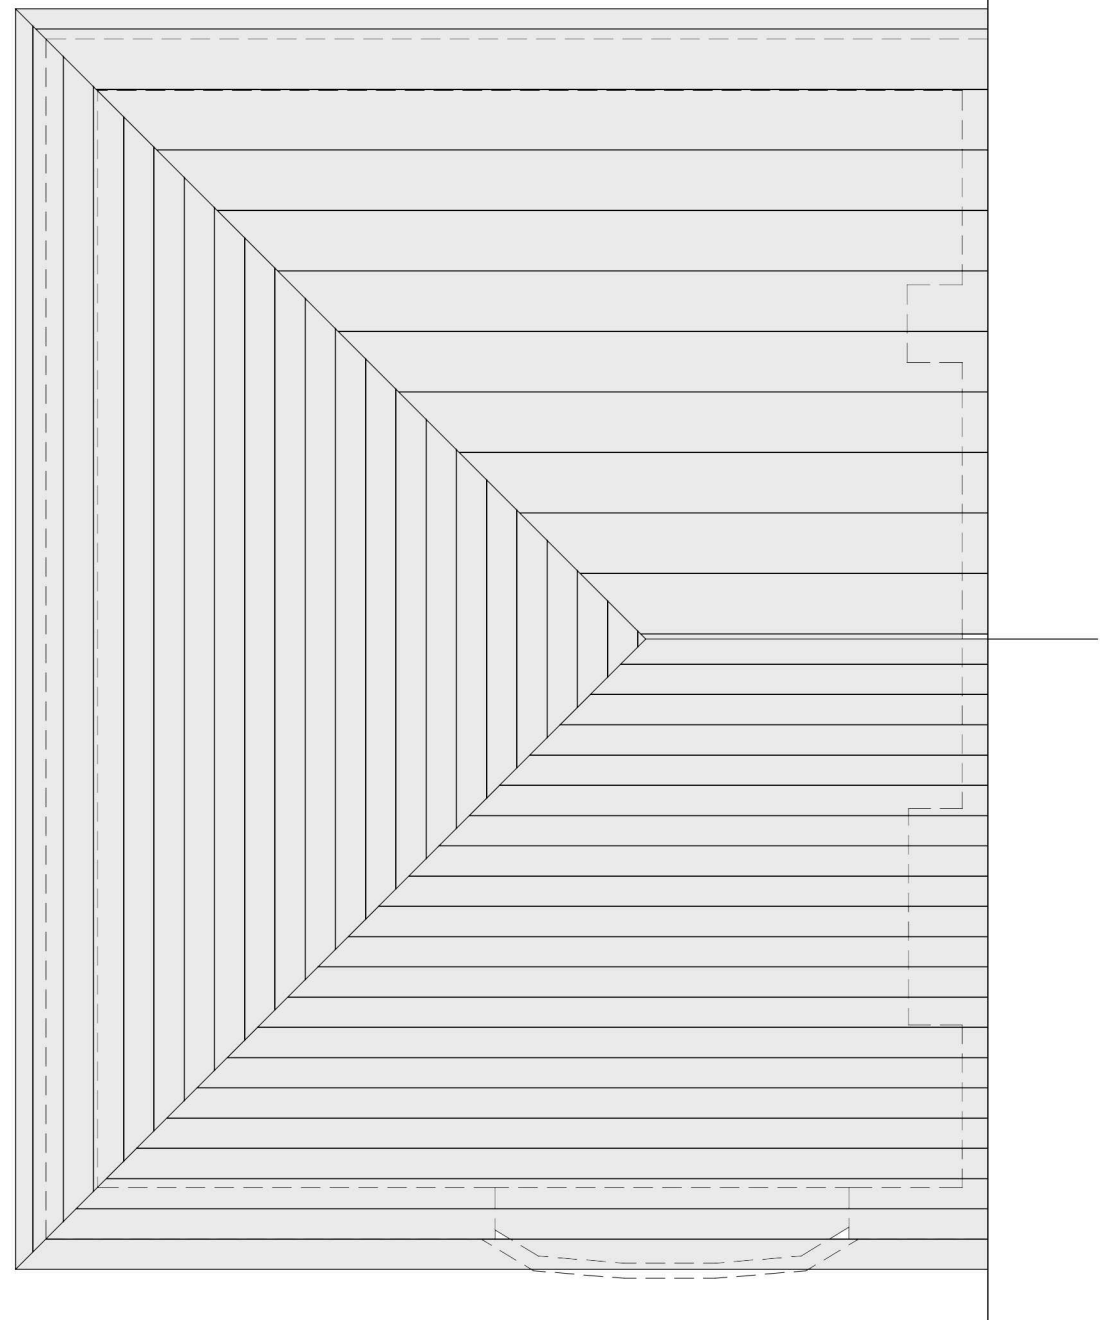

ROOF PLAN_
AS EXISTING_
Scale 1_50

Note_ No.05 Reinwood Avenue is assumed and for indication only. Any measurements are subject to detailed building survey.




FRONT CONTEXT ELEVATION AS EXISTING_
Scale 1_100

Note_ No.05 Reinwood Avenue is assumed and for indication only. Any measurements are subject to detailed building survey.



REAR CONTEXT ELEVATION AS EXISTING_
Scale 1_100

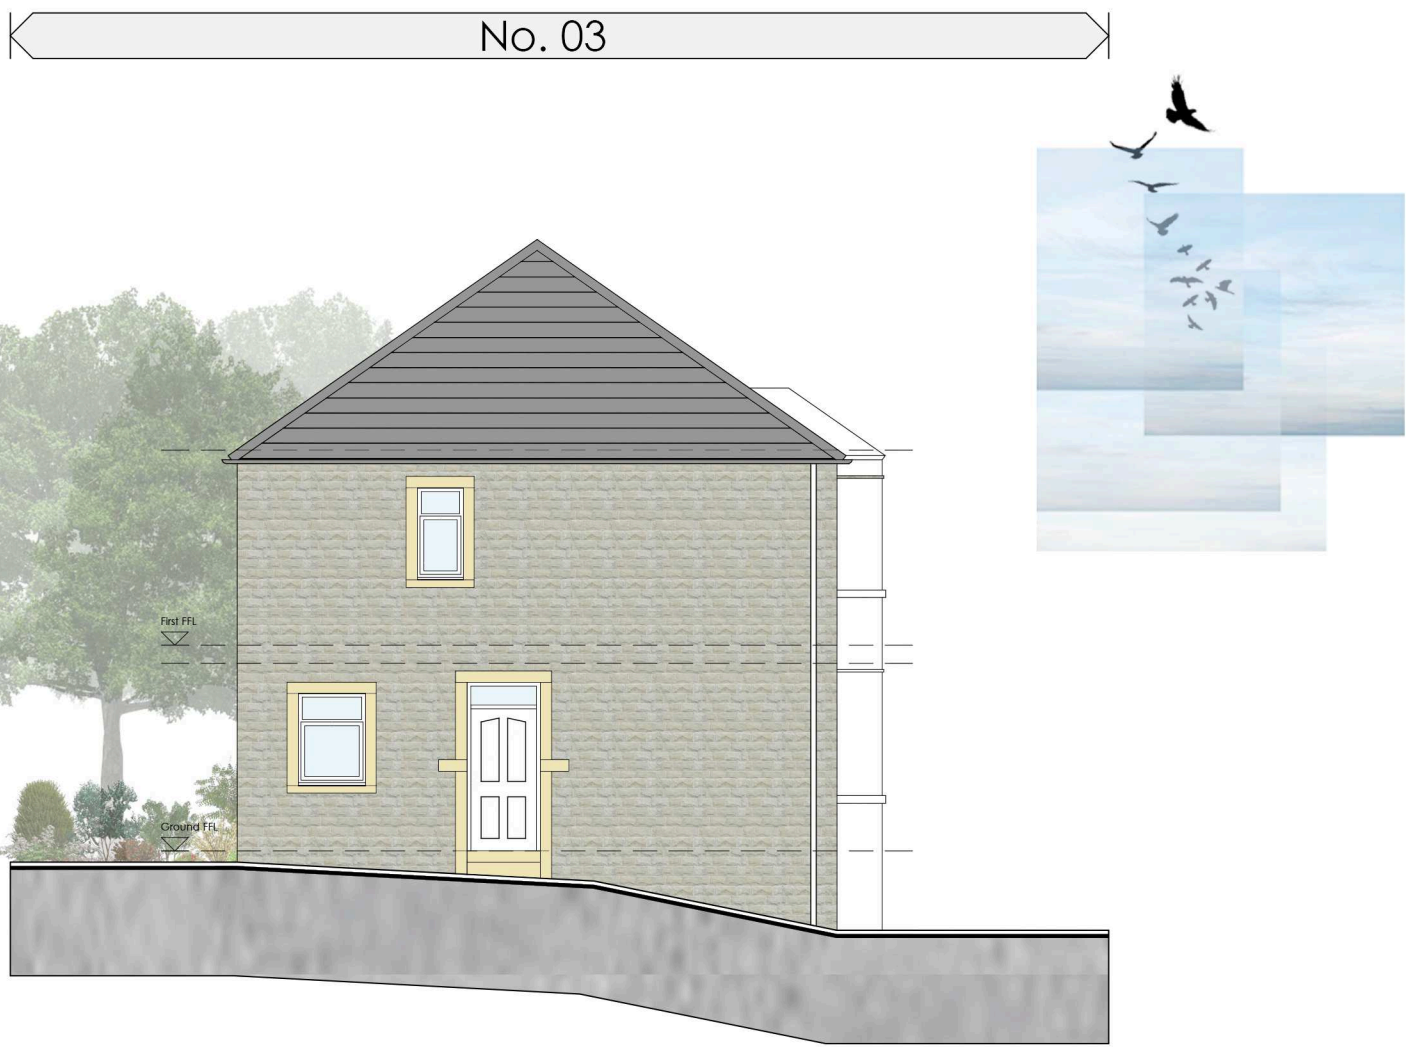

SIDE CONTEXT ELEVATION AS EXISTING_
Scale 1_100

Rev_ Date_ Amendments_ By_ Aprd_

Eight_OneTwo
Architects

Tel_ +44 [0]7761 570735
Email_ mail@eightonetwo.co.uk
www.eightonetwo.co.uk
Studio A5, Brooke's Mill, Armitage Bridge, Huddersfield, HD4 7NR

Drawing Status_
PLANNING

Client_
MR + MRS NASEEM

Project_
3 REINWOOD AVENUE_ UNDELEY_ HUDDERSFIELD_ HD3 4DP

Drawing Title_
AS EXISTING PLANS + ELEVATIONS

Drawing Scale_
1:50, 1:100

Drawn By_
JatL

Checked By_
JatL

Paper Size_
A1

Drawn Date_
20/12/2020

Checked Date_
28/02/2020

Drawing Number_
19_805 100