


Notes_

PLANNING

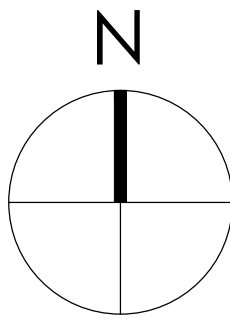


0 500 1000 1500 2000 2500mm
SCALE 1:50

0 1000 2000 3000 4000 5000mm
SCALE 1:100


Note:
Surrounding contextual buildings and information are based on received ordinance survey drawings and are shown for illustrative purposes only. assumed site boundary is subject to confirmation to legal confirmation

Note:
Information is based on OS map and received information and is subject to full topographical survey.
Assumed site boundary and site constraints subject to legal confirmation.
All legal easements and extent of existing underground services locations are subject to confirmation.

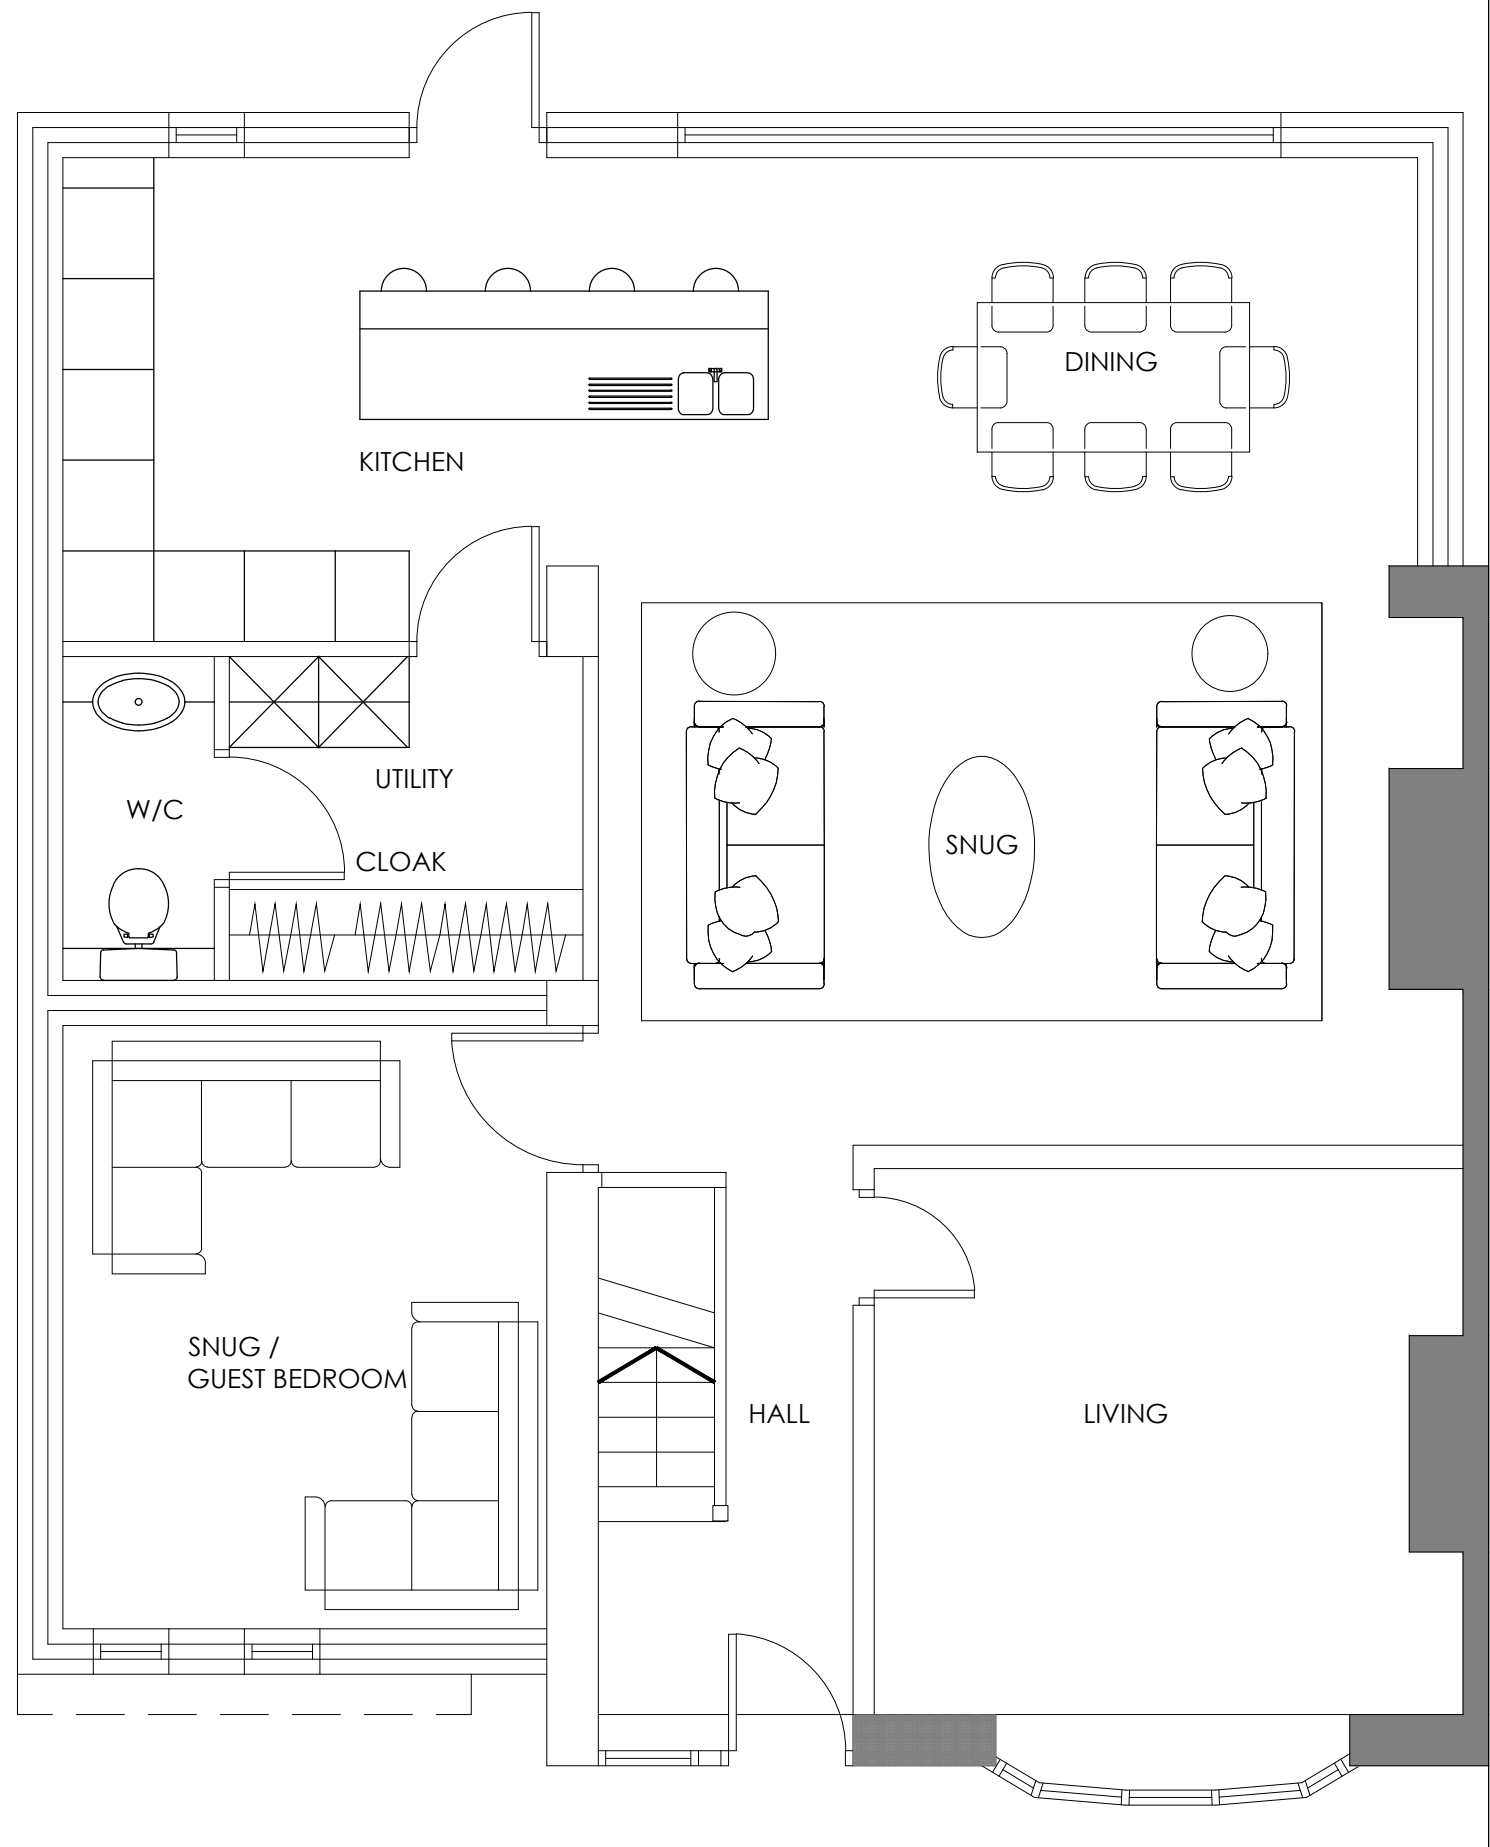


GROUND FLOOR PLAN_ AS PROPOSED_

Scale 1_50

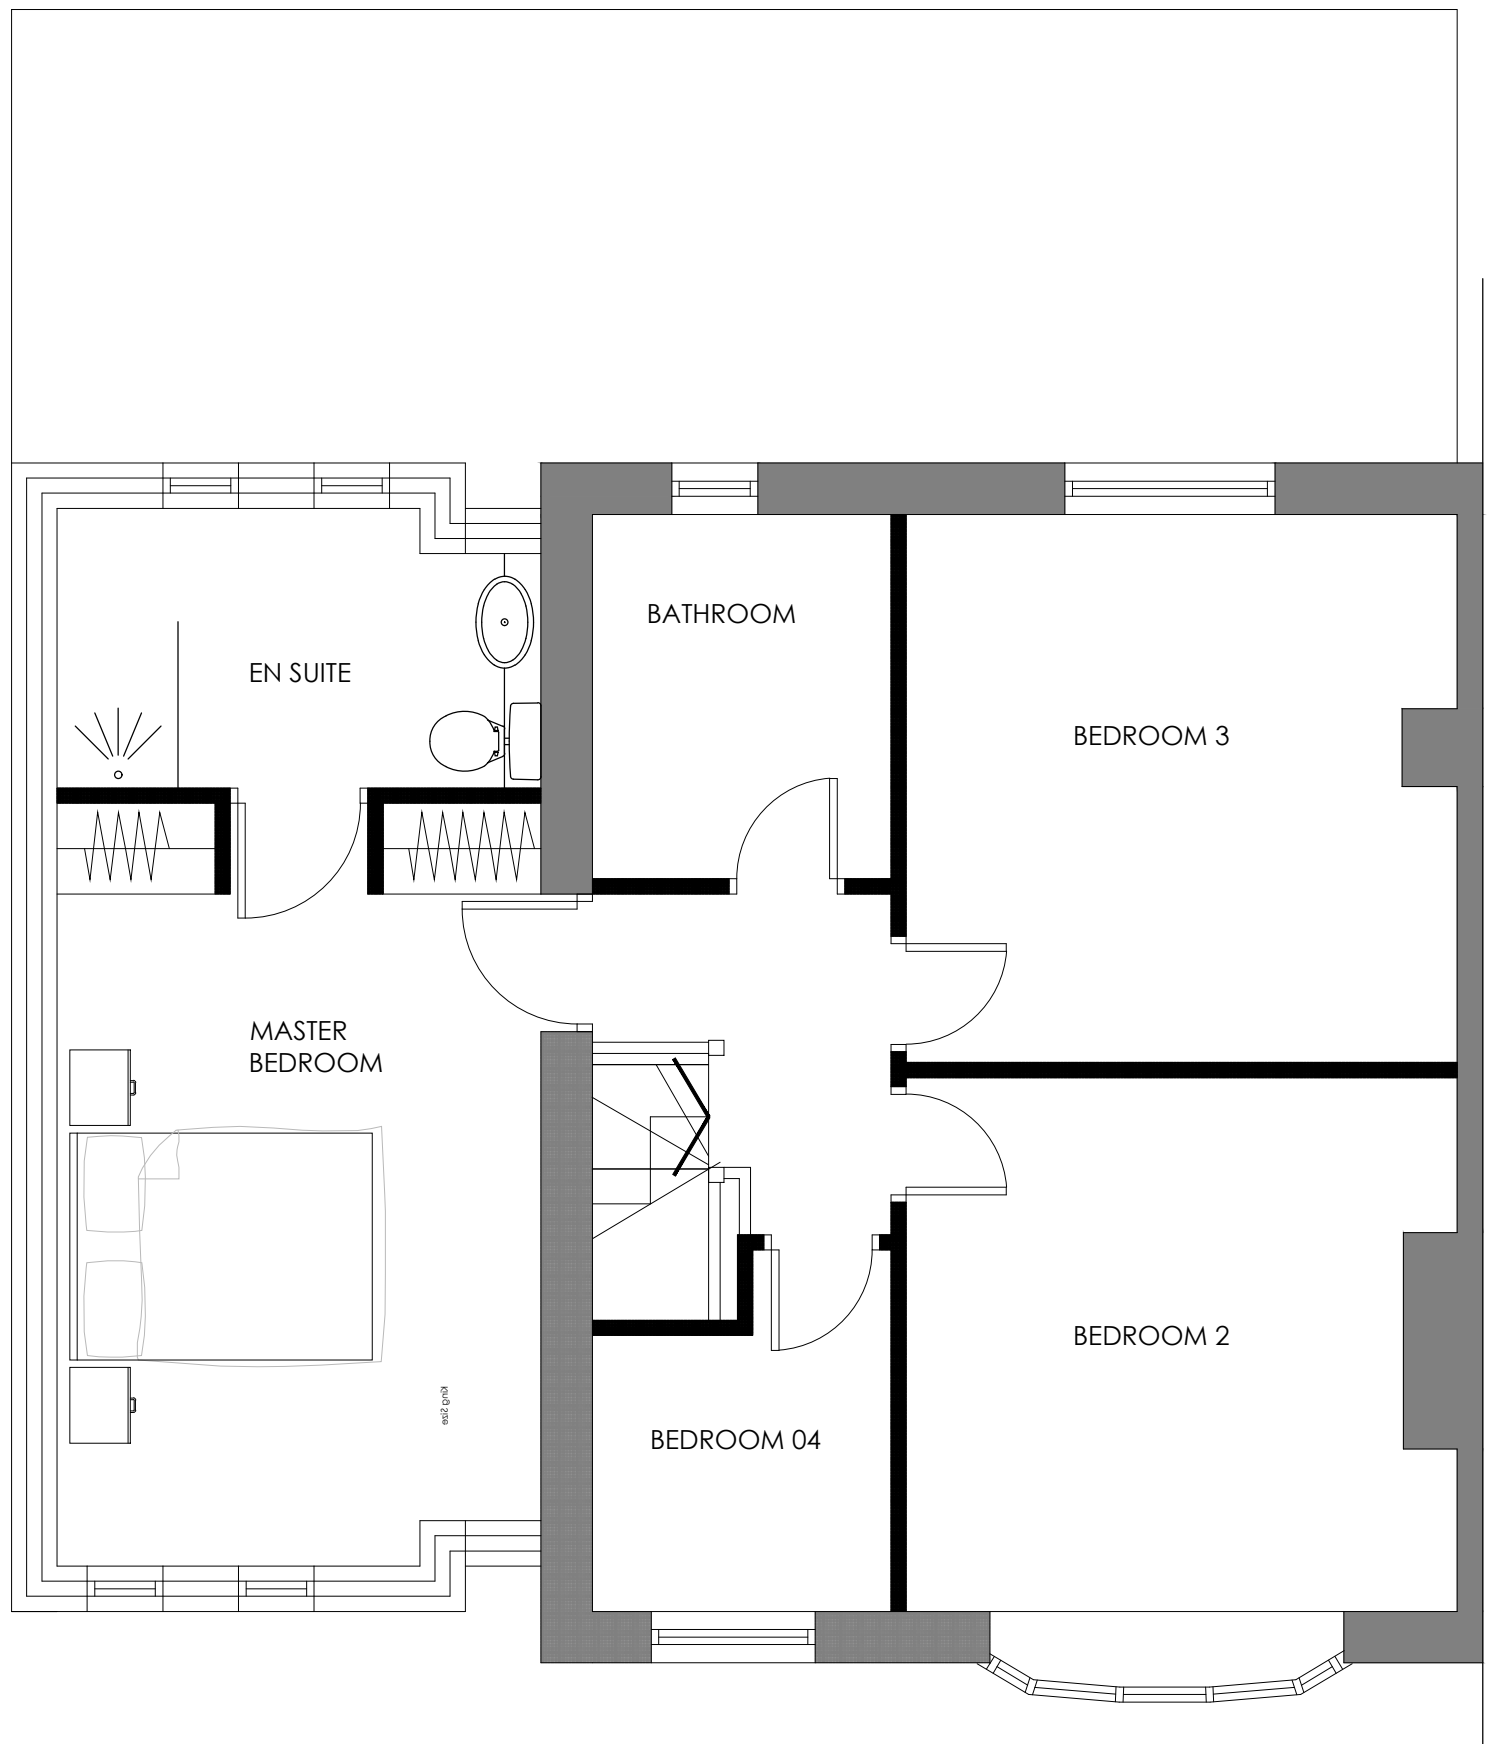

FIRST FLOOR PLAN_ AS PROPOSED_

Scale 1_50

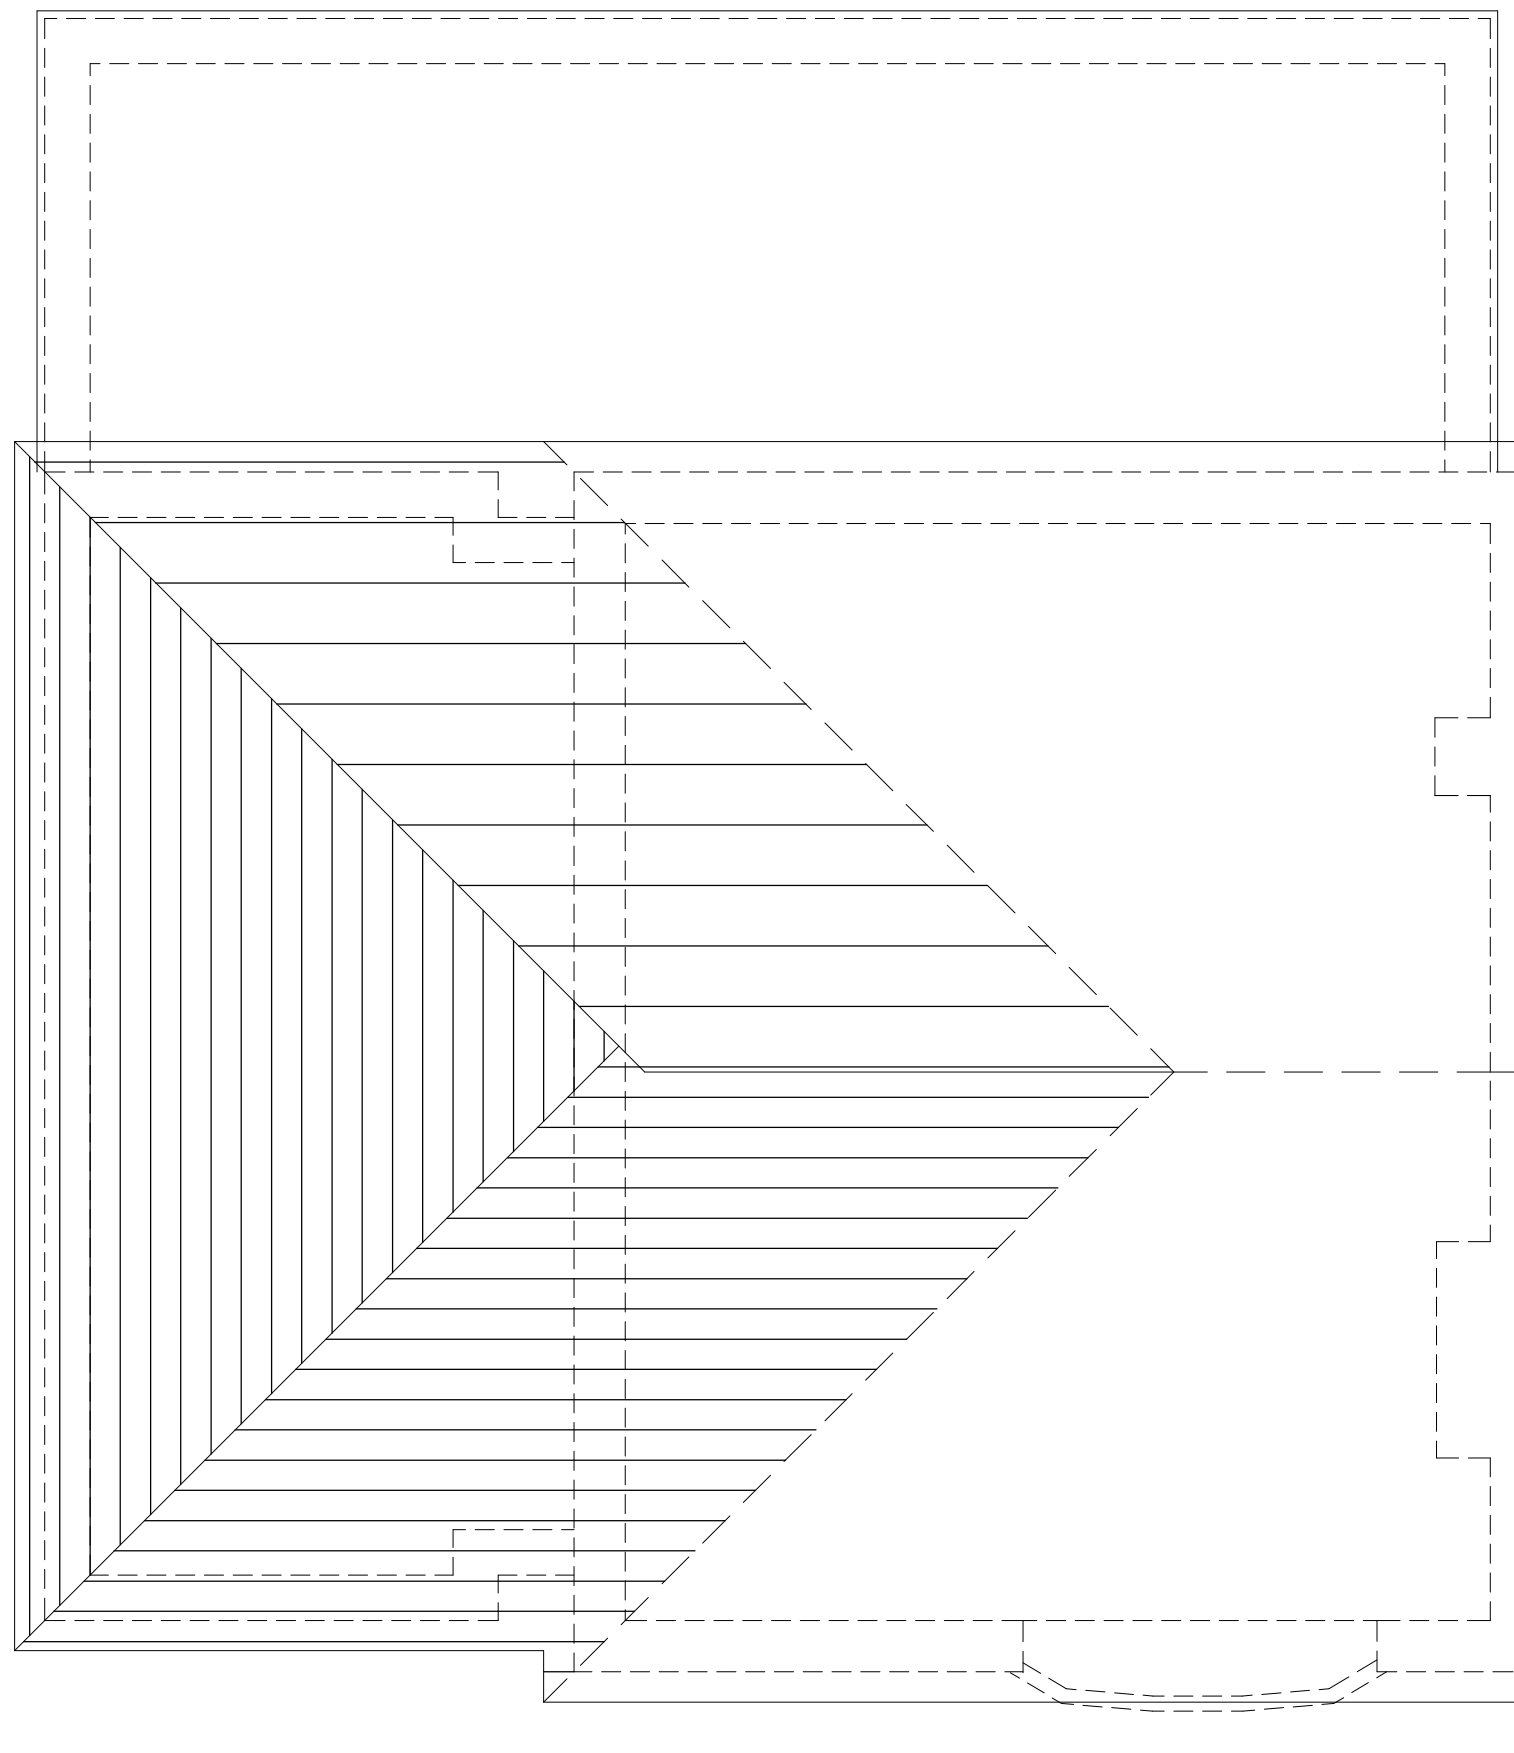

ROOF PLAN_ AS PROPOSED_

Scale 1_50

Material Palette_

- 1 Coursed Natural Stone to match Existing
- 2 White Render pop out box
- 3 Aluminium Window Door RAL 7035
- 4 White Render
- 5 New roof to match existing
- 6 Zinc canopy entrance
- 7 Timber Cladding

Rev_ Date_ Amendments_ By_ Aprd_

Eight_OneTwo
Architects

Tel_ +44 (0)7761 570735
Email_ mail@eightonetwo.co.uk
www.eightonetwo.co.uk
Studio A5 Brooke's Mill Armitage Bridge Huddersfield HD4 7NR

Drawing Status_

PLANNING

Client_

MR + MRS NASEEM

Project_

3 REINWOOD AVENUE_LINDLEY_HUDDERSFIELD_HD3 4DP

Drawing Title_

AS PROPOSED PLANS + ELEVATIONS

Drawing Scale_

1:50, 1:100

Drawn By_

JatL

Checked By_

JatL

Paper Size_

A1

Drawn Date_

20/12/2020


Checked Date_

28/02/2020

Drawing Number_

19_805 101 E


Note: No.05 Reinwood Avenue is assumed and for indication only. Any measurements are subject to detailed building survey.

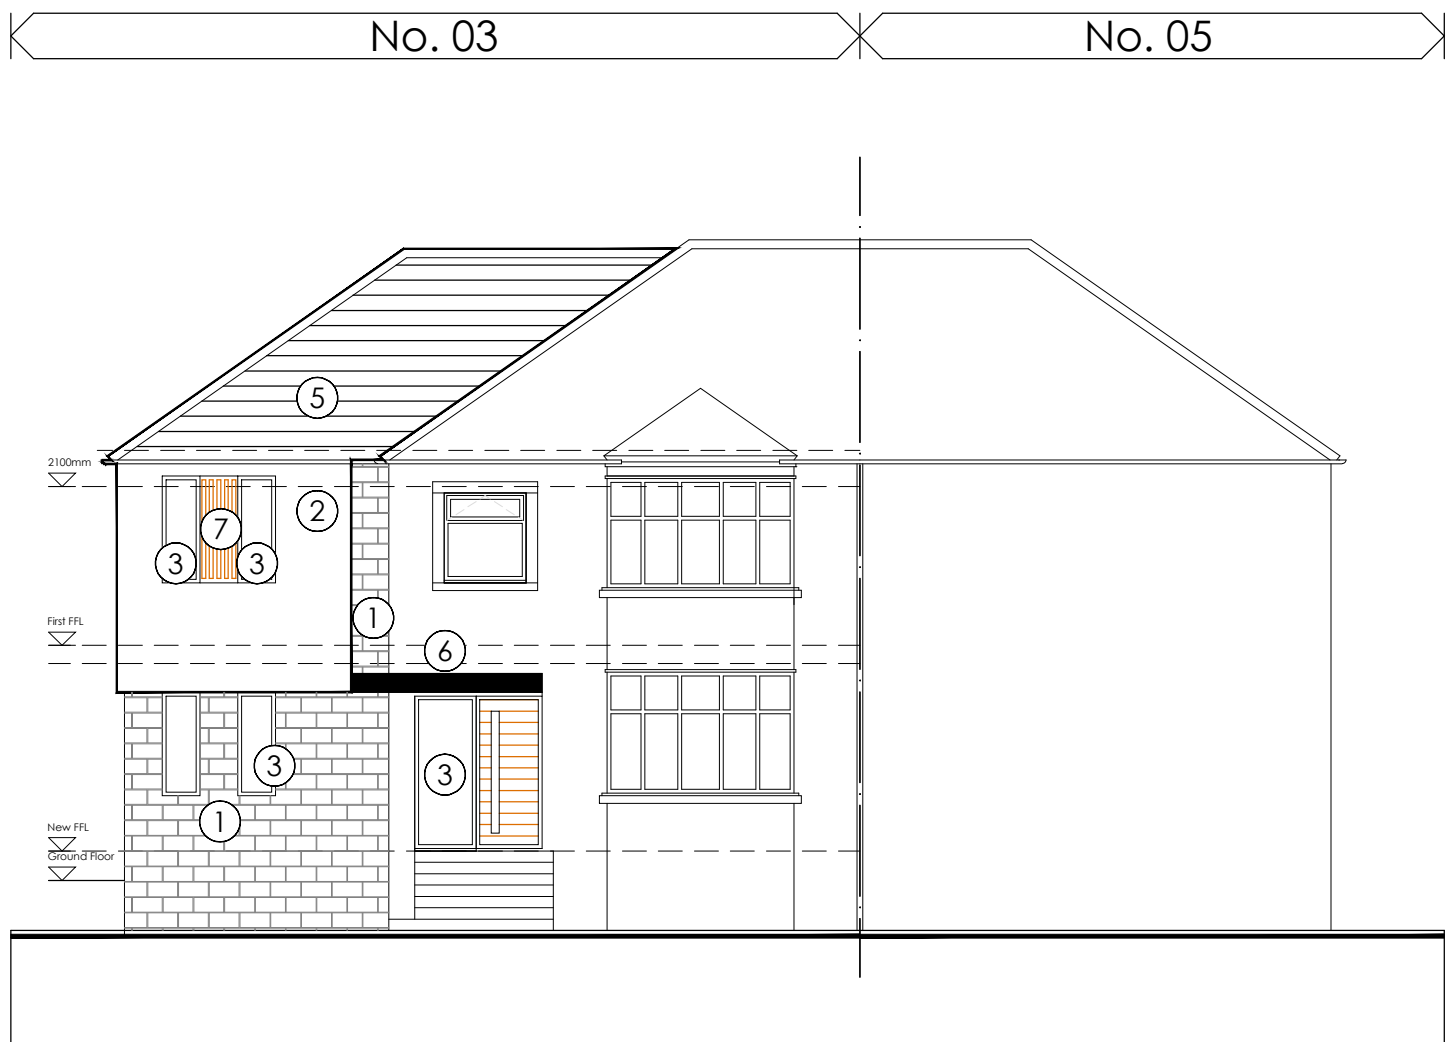

FRONT CONTEXT ELEVATION AS EXISTING_


Scale 1_100

Note: No.05 Reinwood Avenue is assumed and for indication only. Any measurements are subject to detailed building survey.

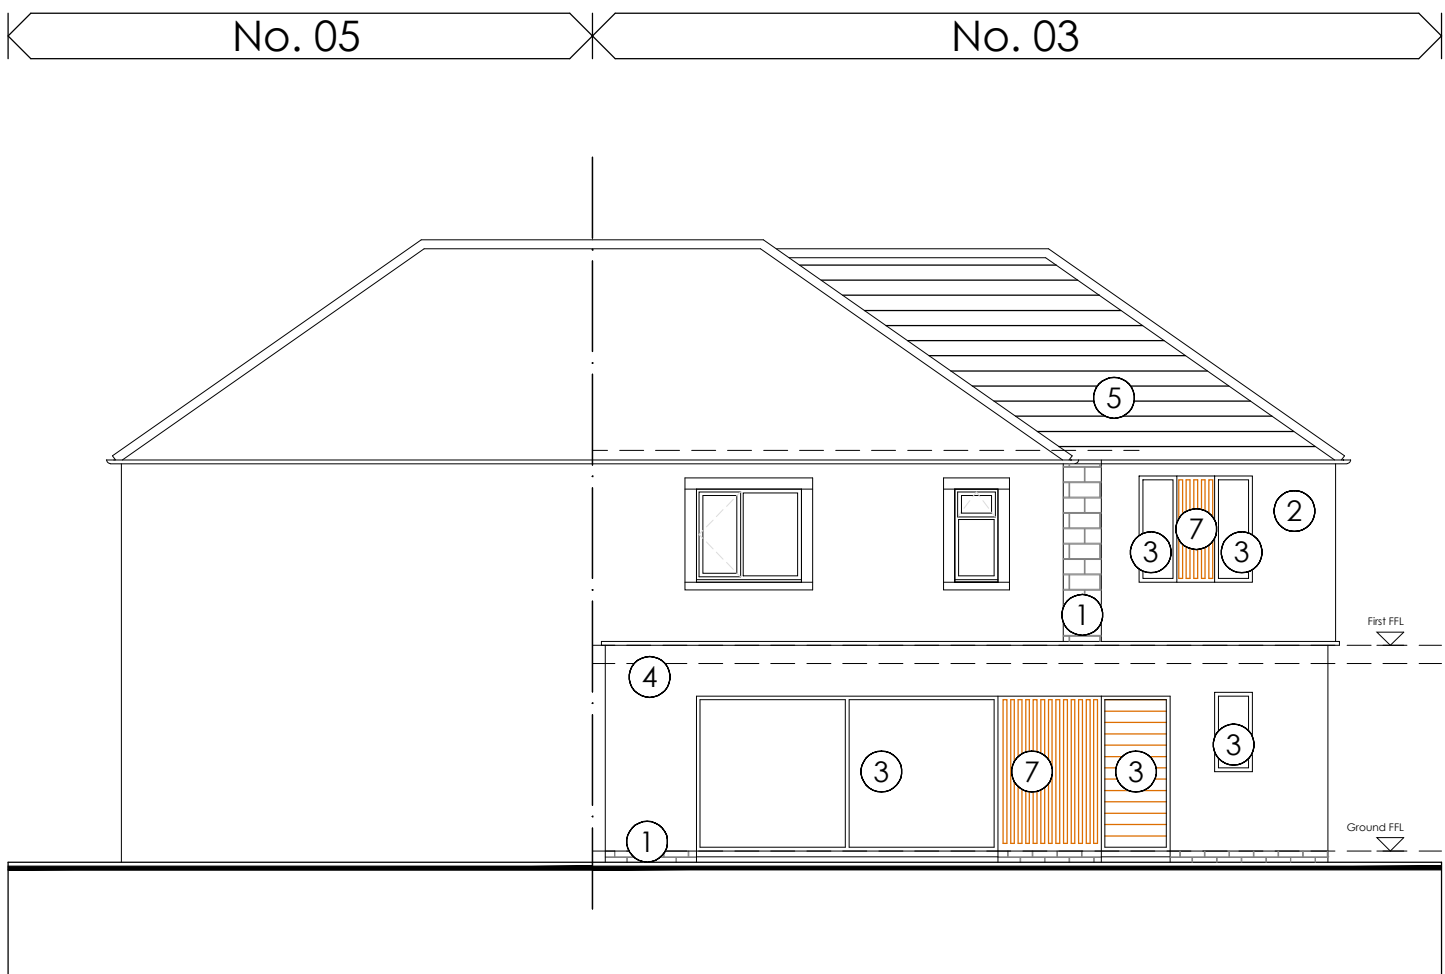

REAR CONTEXT ELEVATION AS EXISTING_

Scale 1_100

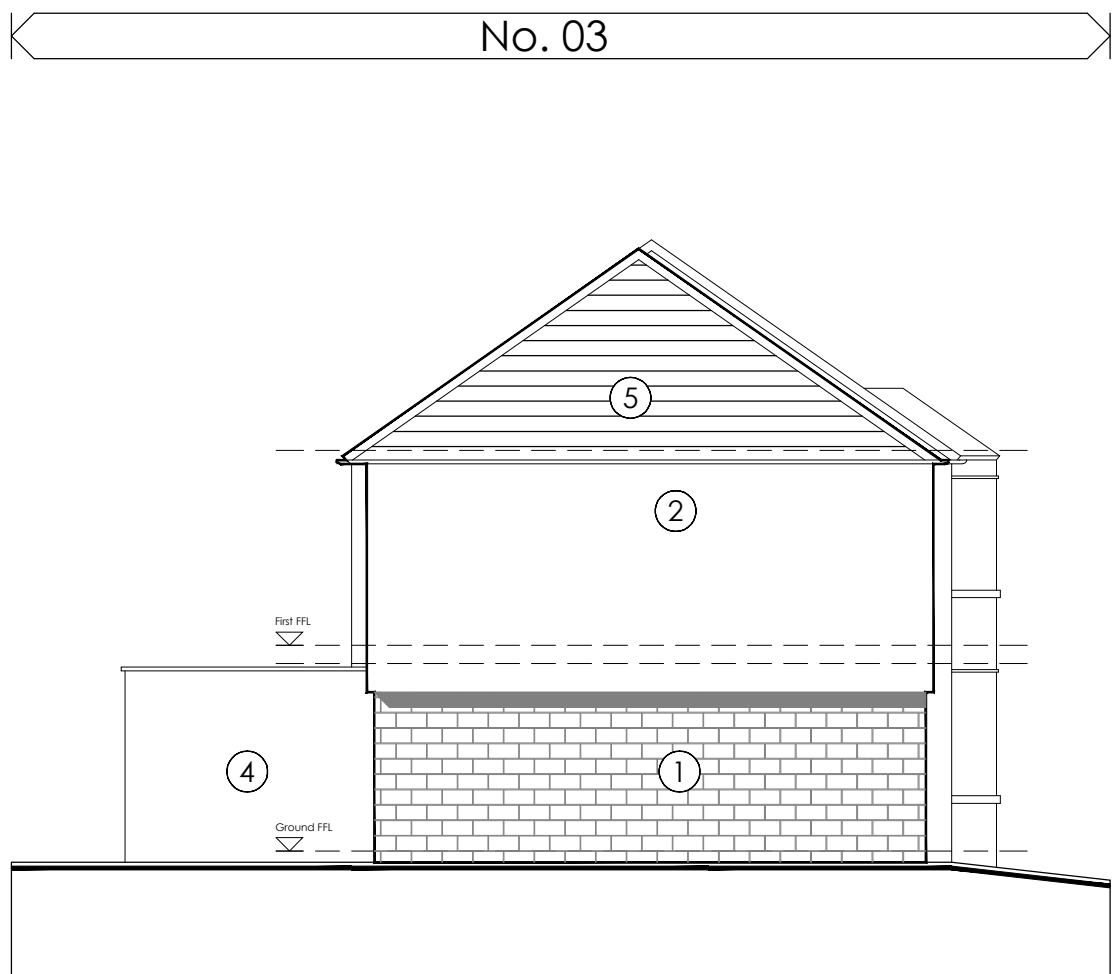

SIDE CONTEXT ELEVATION AS EXISTING_

Scale 1_100