




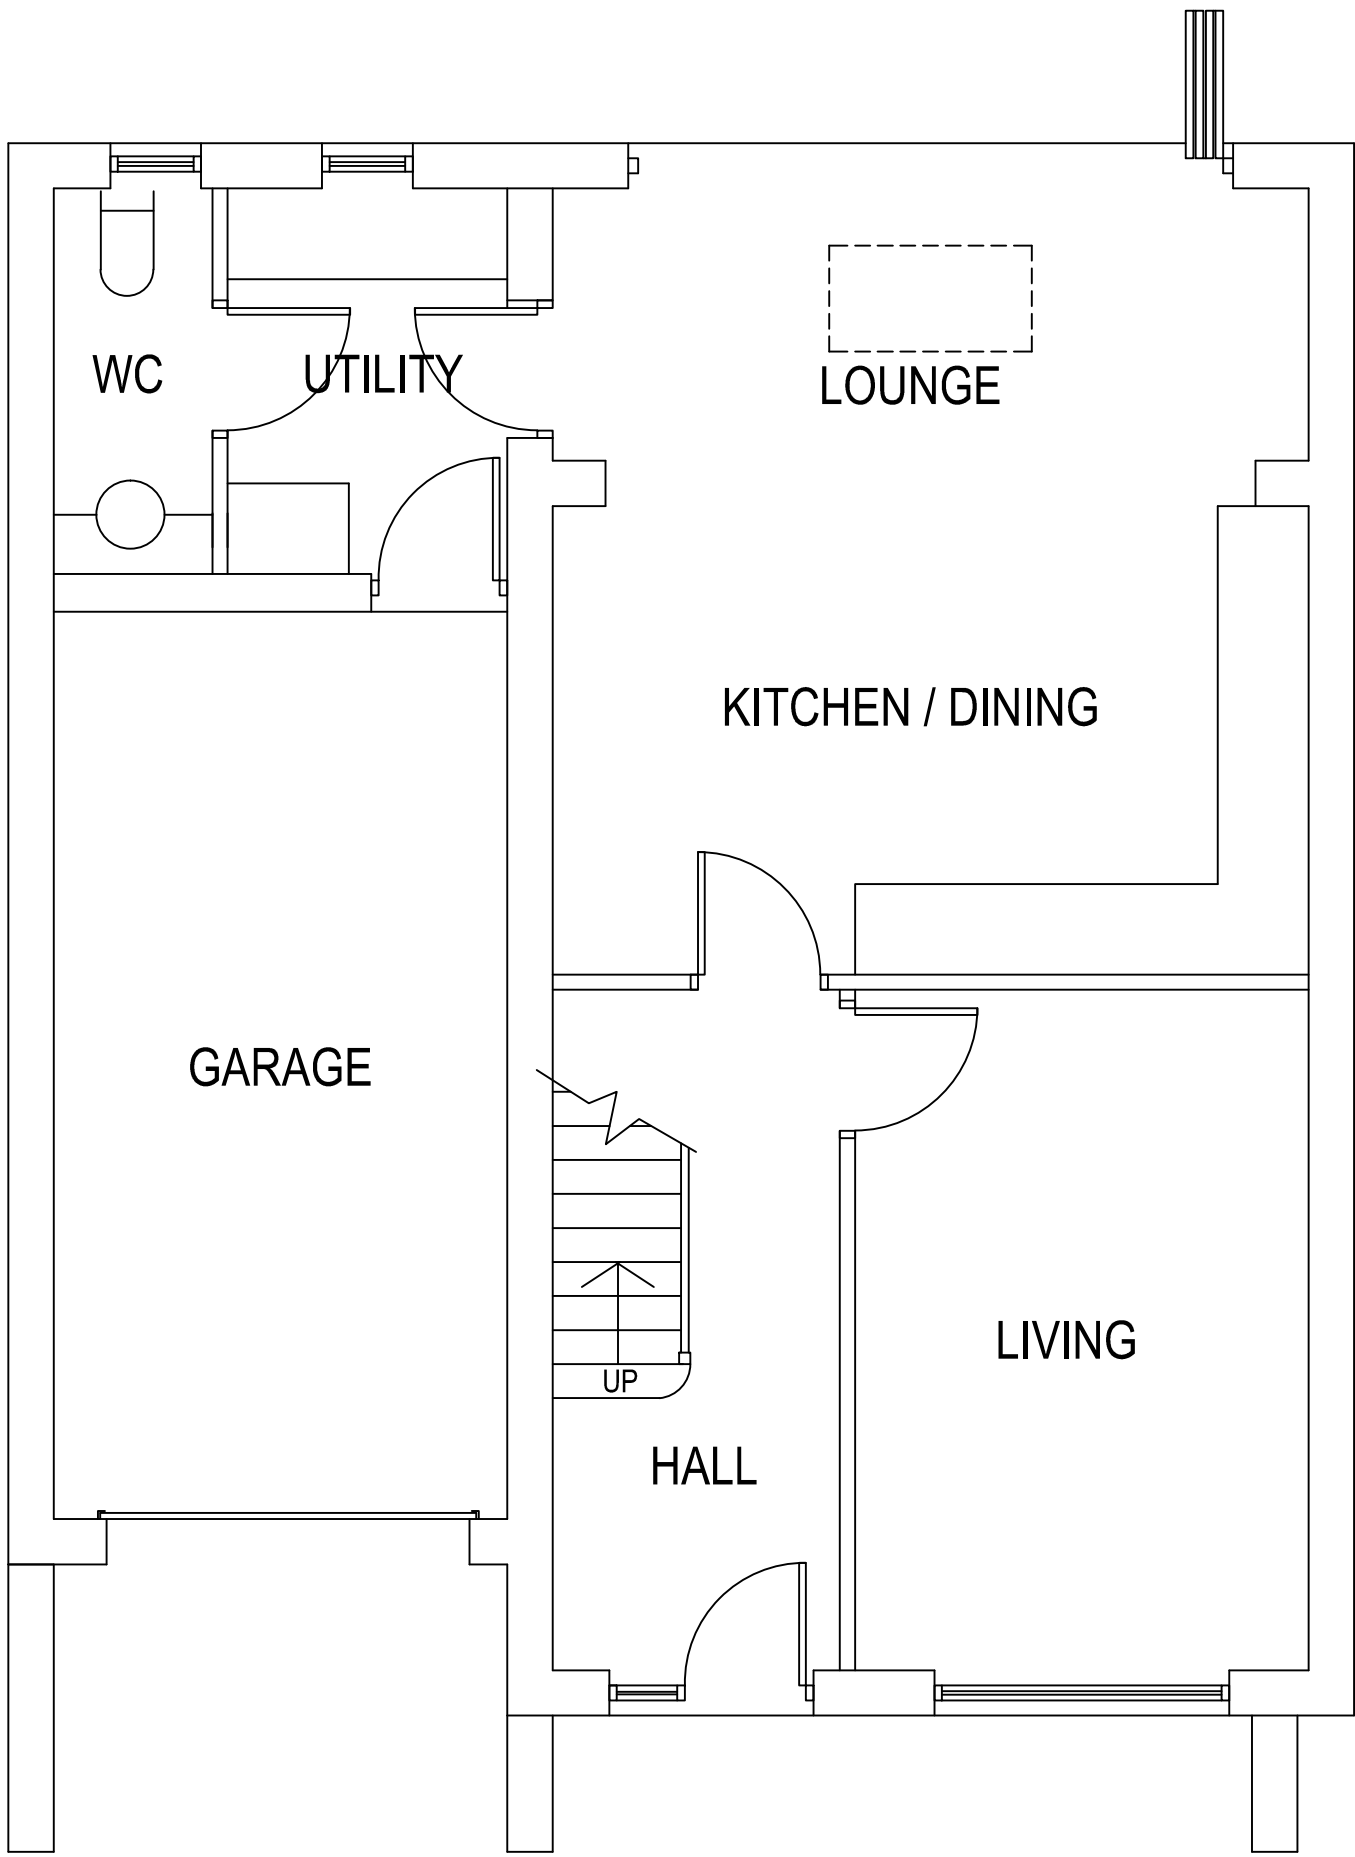

GROUND FLOOR PLAN

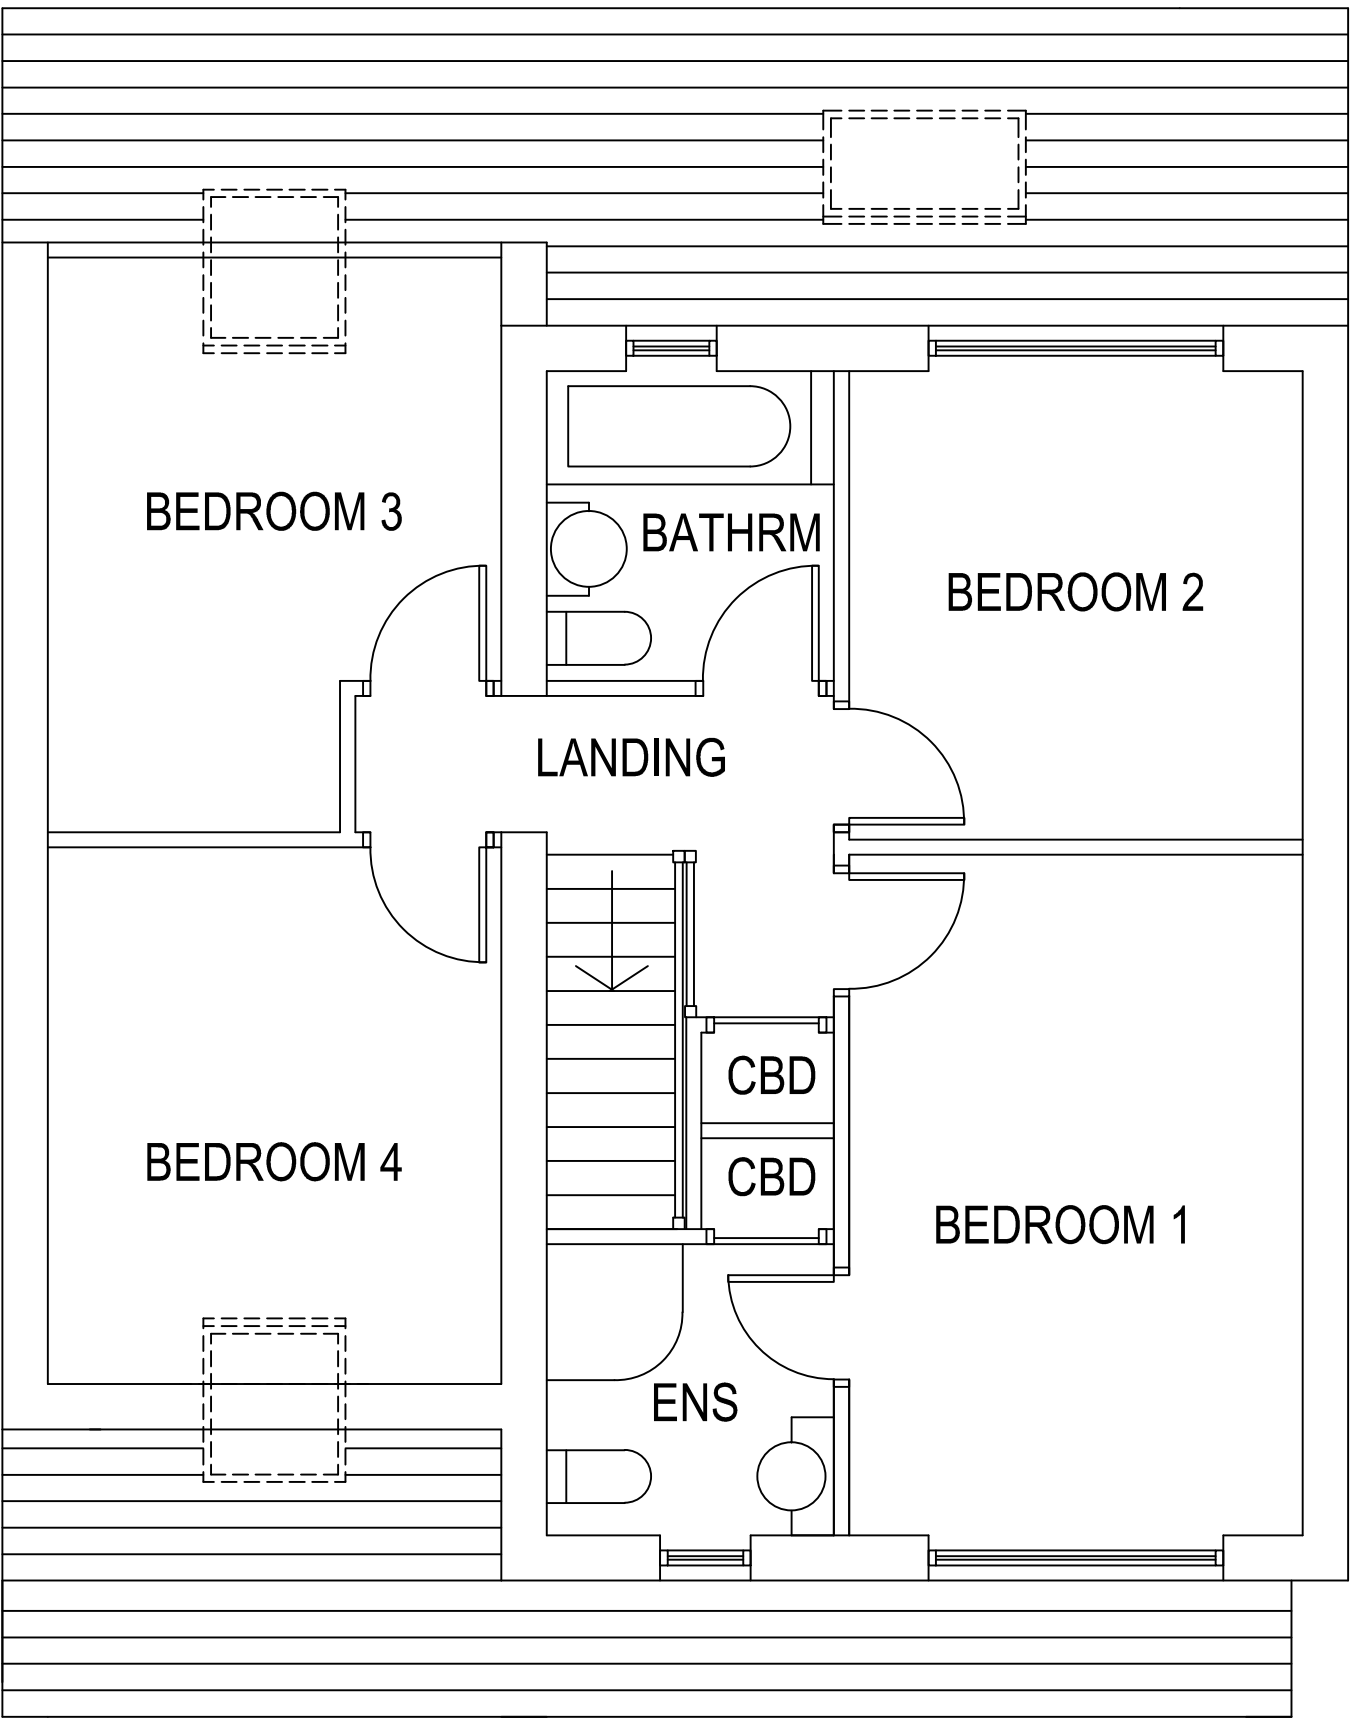

FIRST FLOOR PLAN

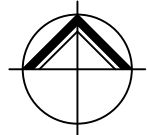

**NORTHERN
DESIGN
PARTNERSHIP**
Chartered Architects

THE CHAPEL
MILLMOOR ROAD
MELTHAM
HUDDERSFIELD HD9 5JU
TELEPHONE (01484) 854848
FAX (01484) 854949

CLIENT

CREATIVE DEVELOPMENTS
(HUDDERSFIELD) LTD

PROJECT

120 LAUND ROAD
SALENDINE NOOK
HUDDERSFIELD HD3 3TY

DRAWING TITLE

PLOT 2 PLANS

Rev.	Notes	Date	Drawn
*	*	*	*

SCALE

1:50 @ A1

03/18

PB

PROJECT No.	DRAWING No.	Rev.
1801	10	