



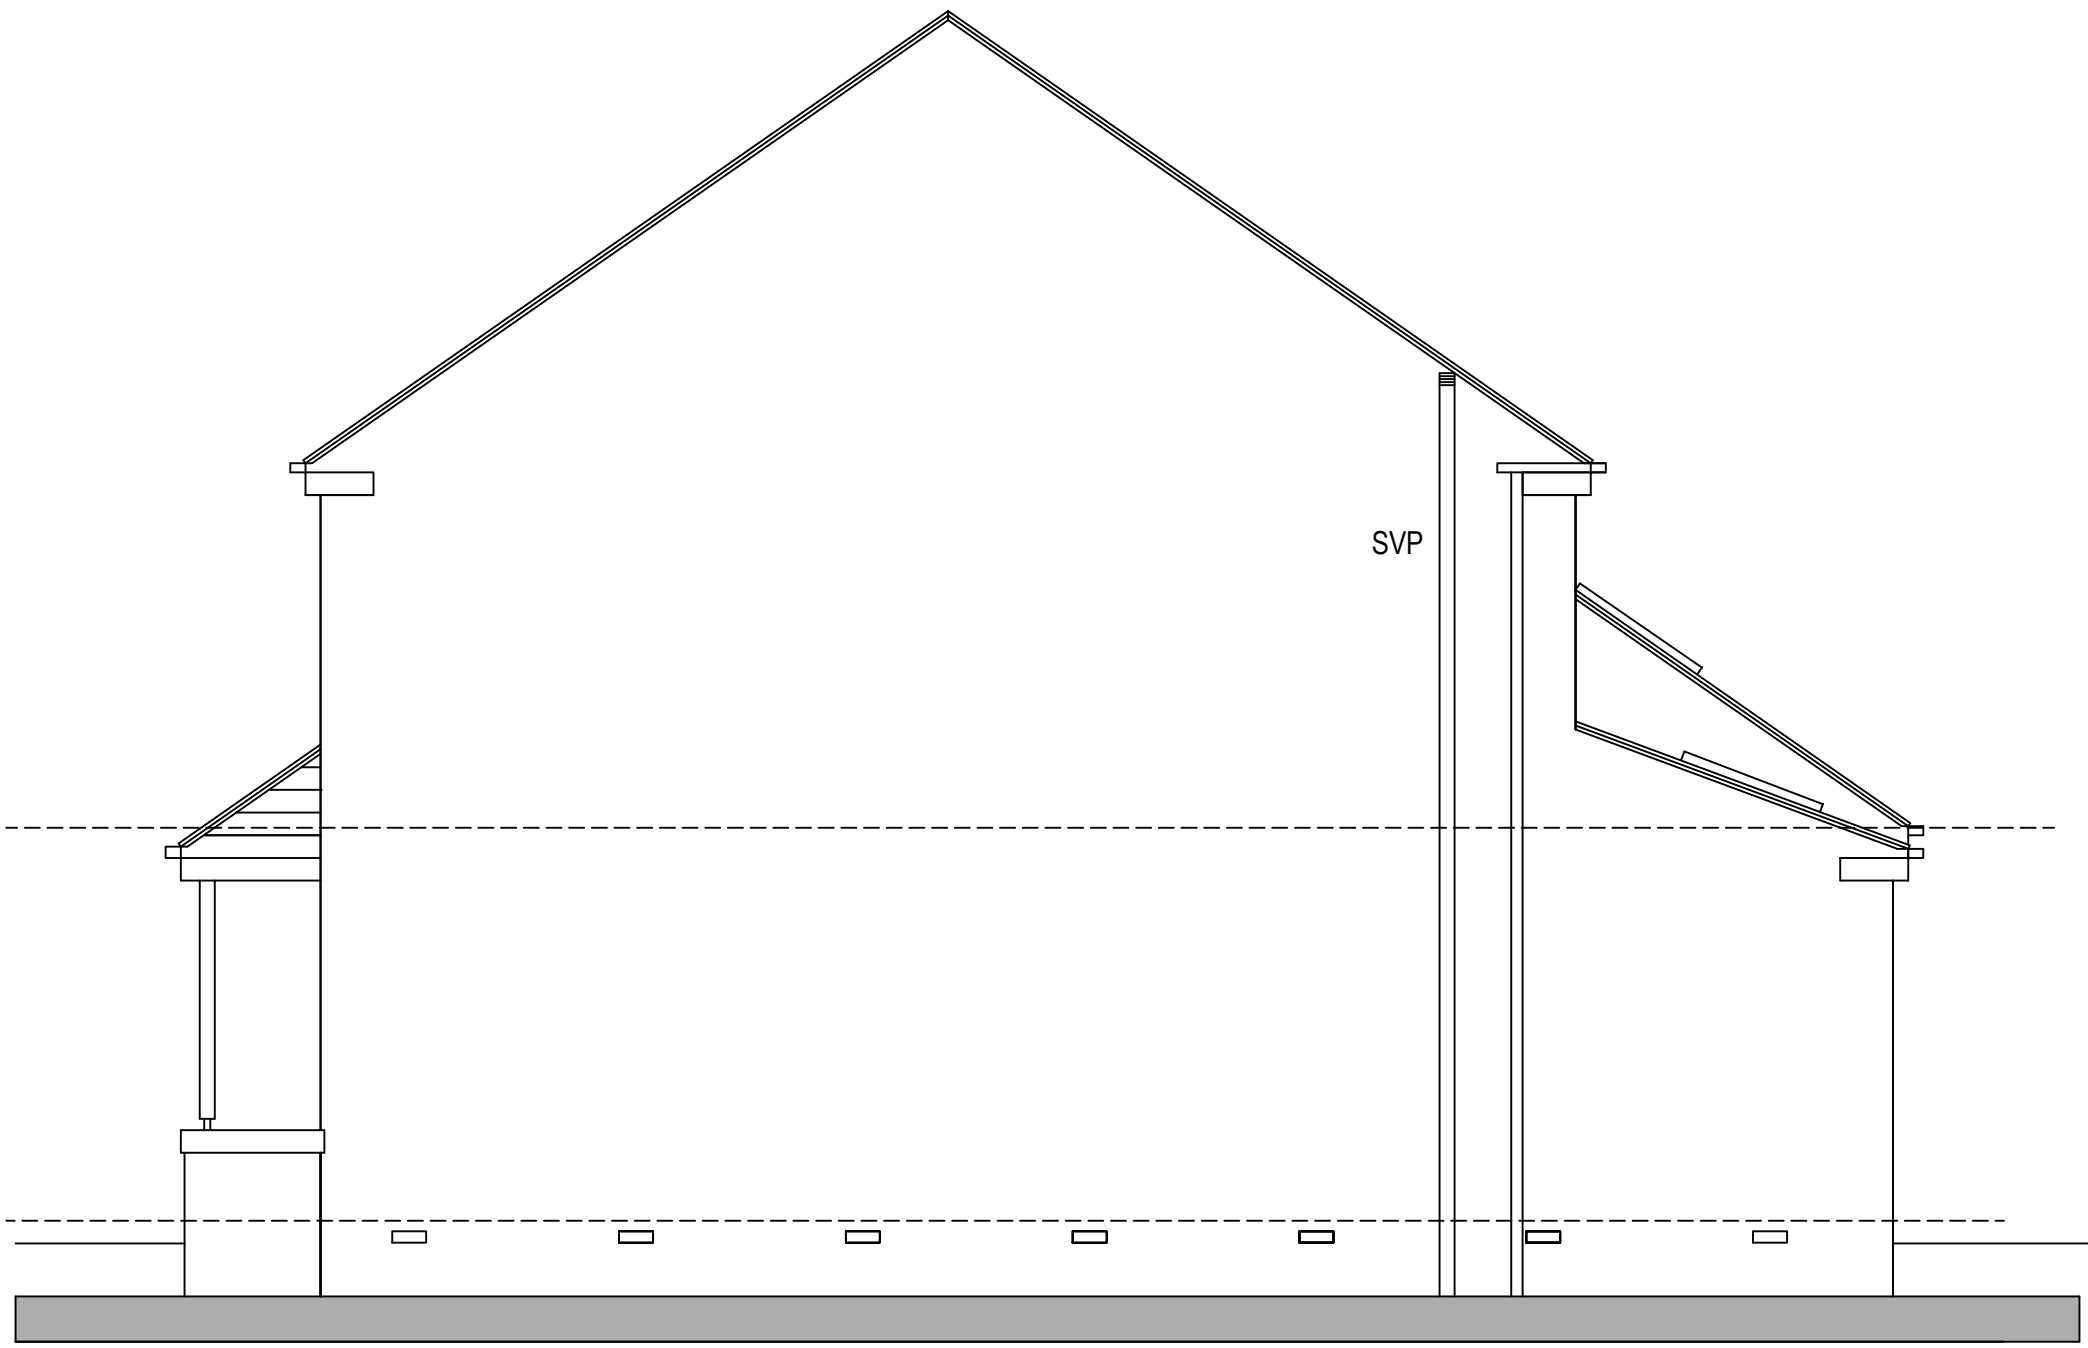


EAST ELEVATION

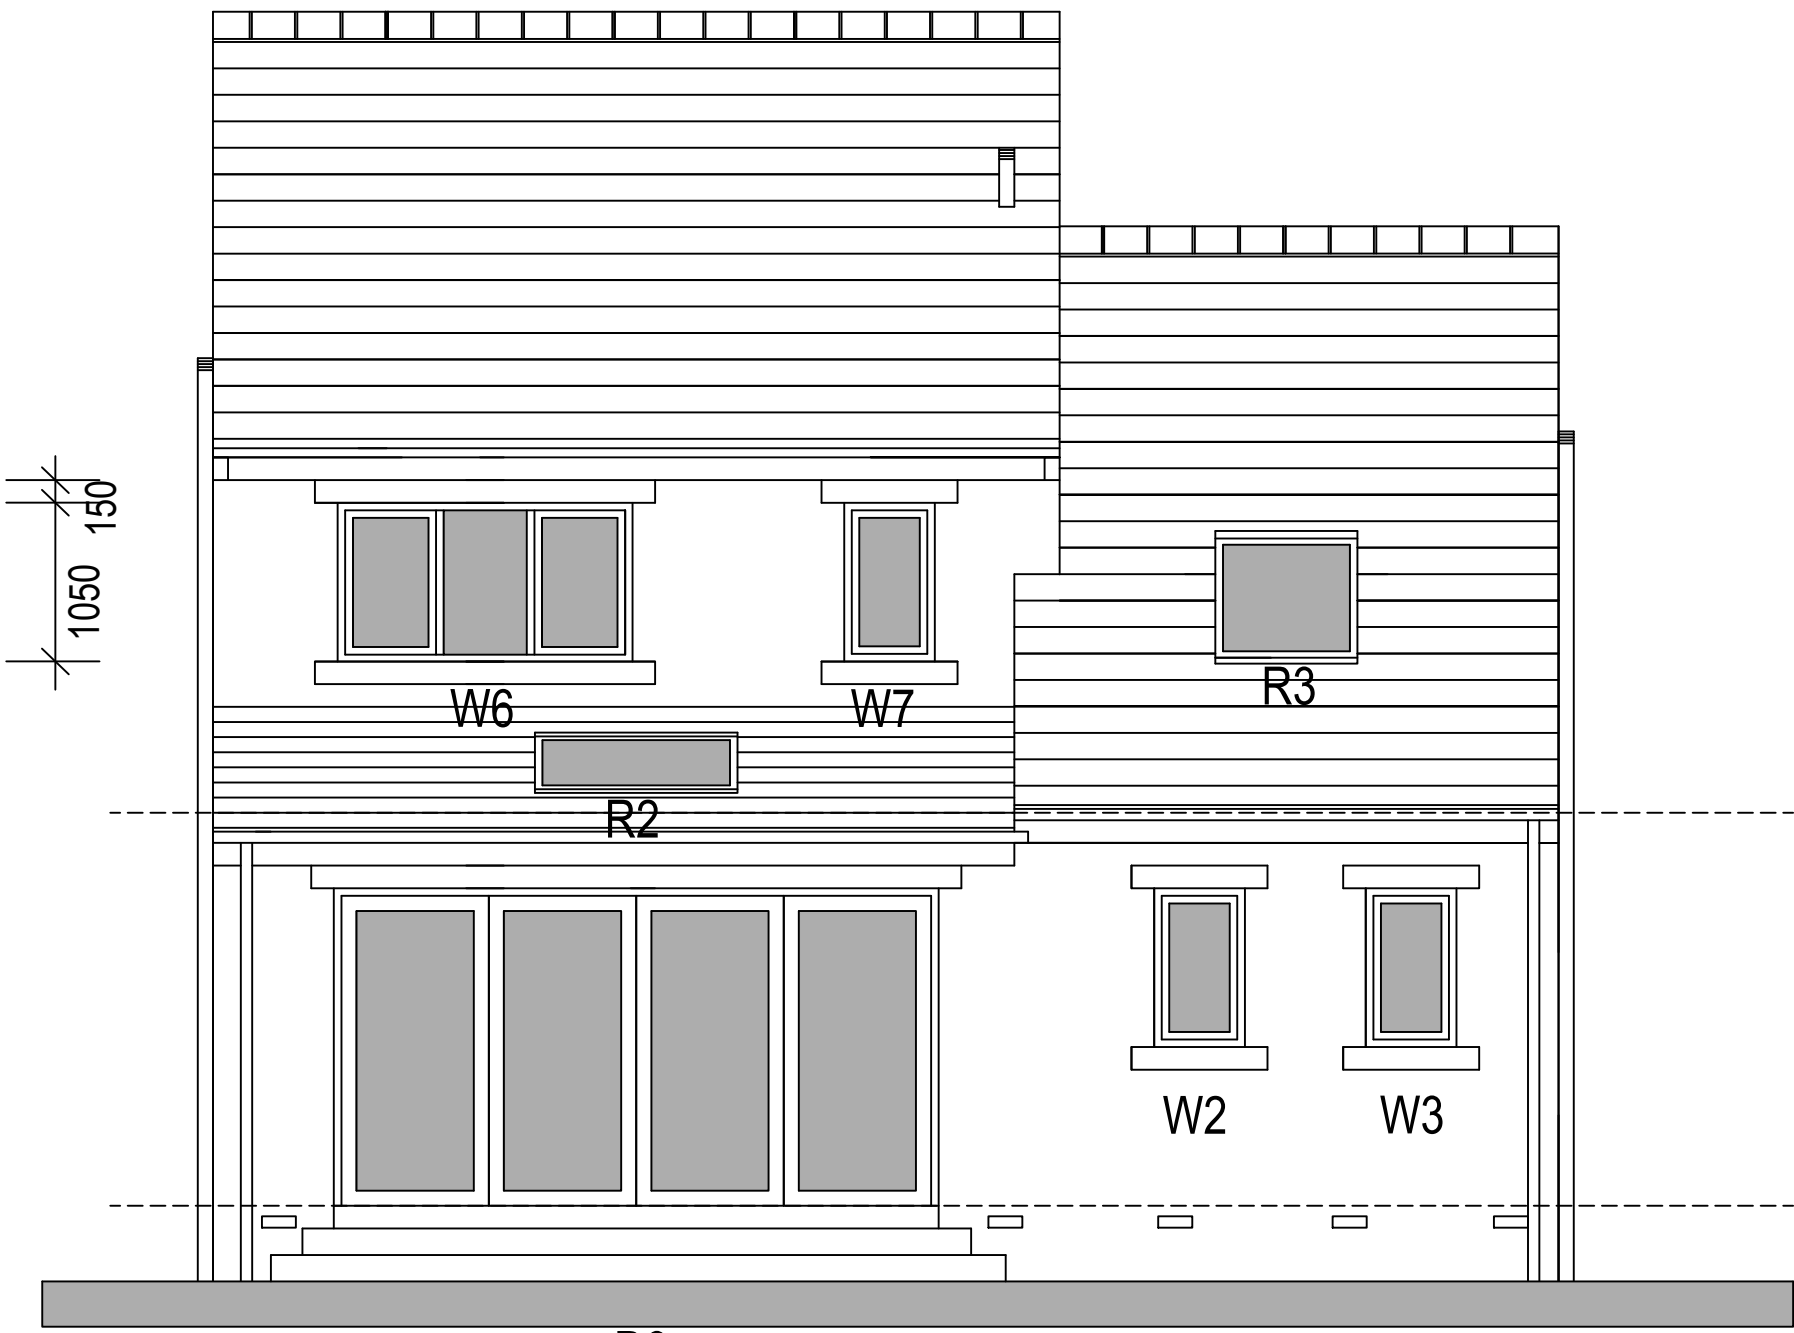


NORTH ELEVATION


REF	STRUCTUAL OPENING (W x H)
W1	1950 x 1350
W2	600 x 1050
W3	600 x 1050
W4	600 x 1050
W5	1950 x 1200
W6	1950 x 1050
W7	600 x 1050
D1	2400 x 2250
D2	1350 x 2100
D3	4000 x 2100
R1	942 x 1398
R2	1340 x 978
R3	942 x 1398

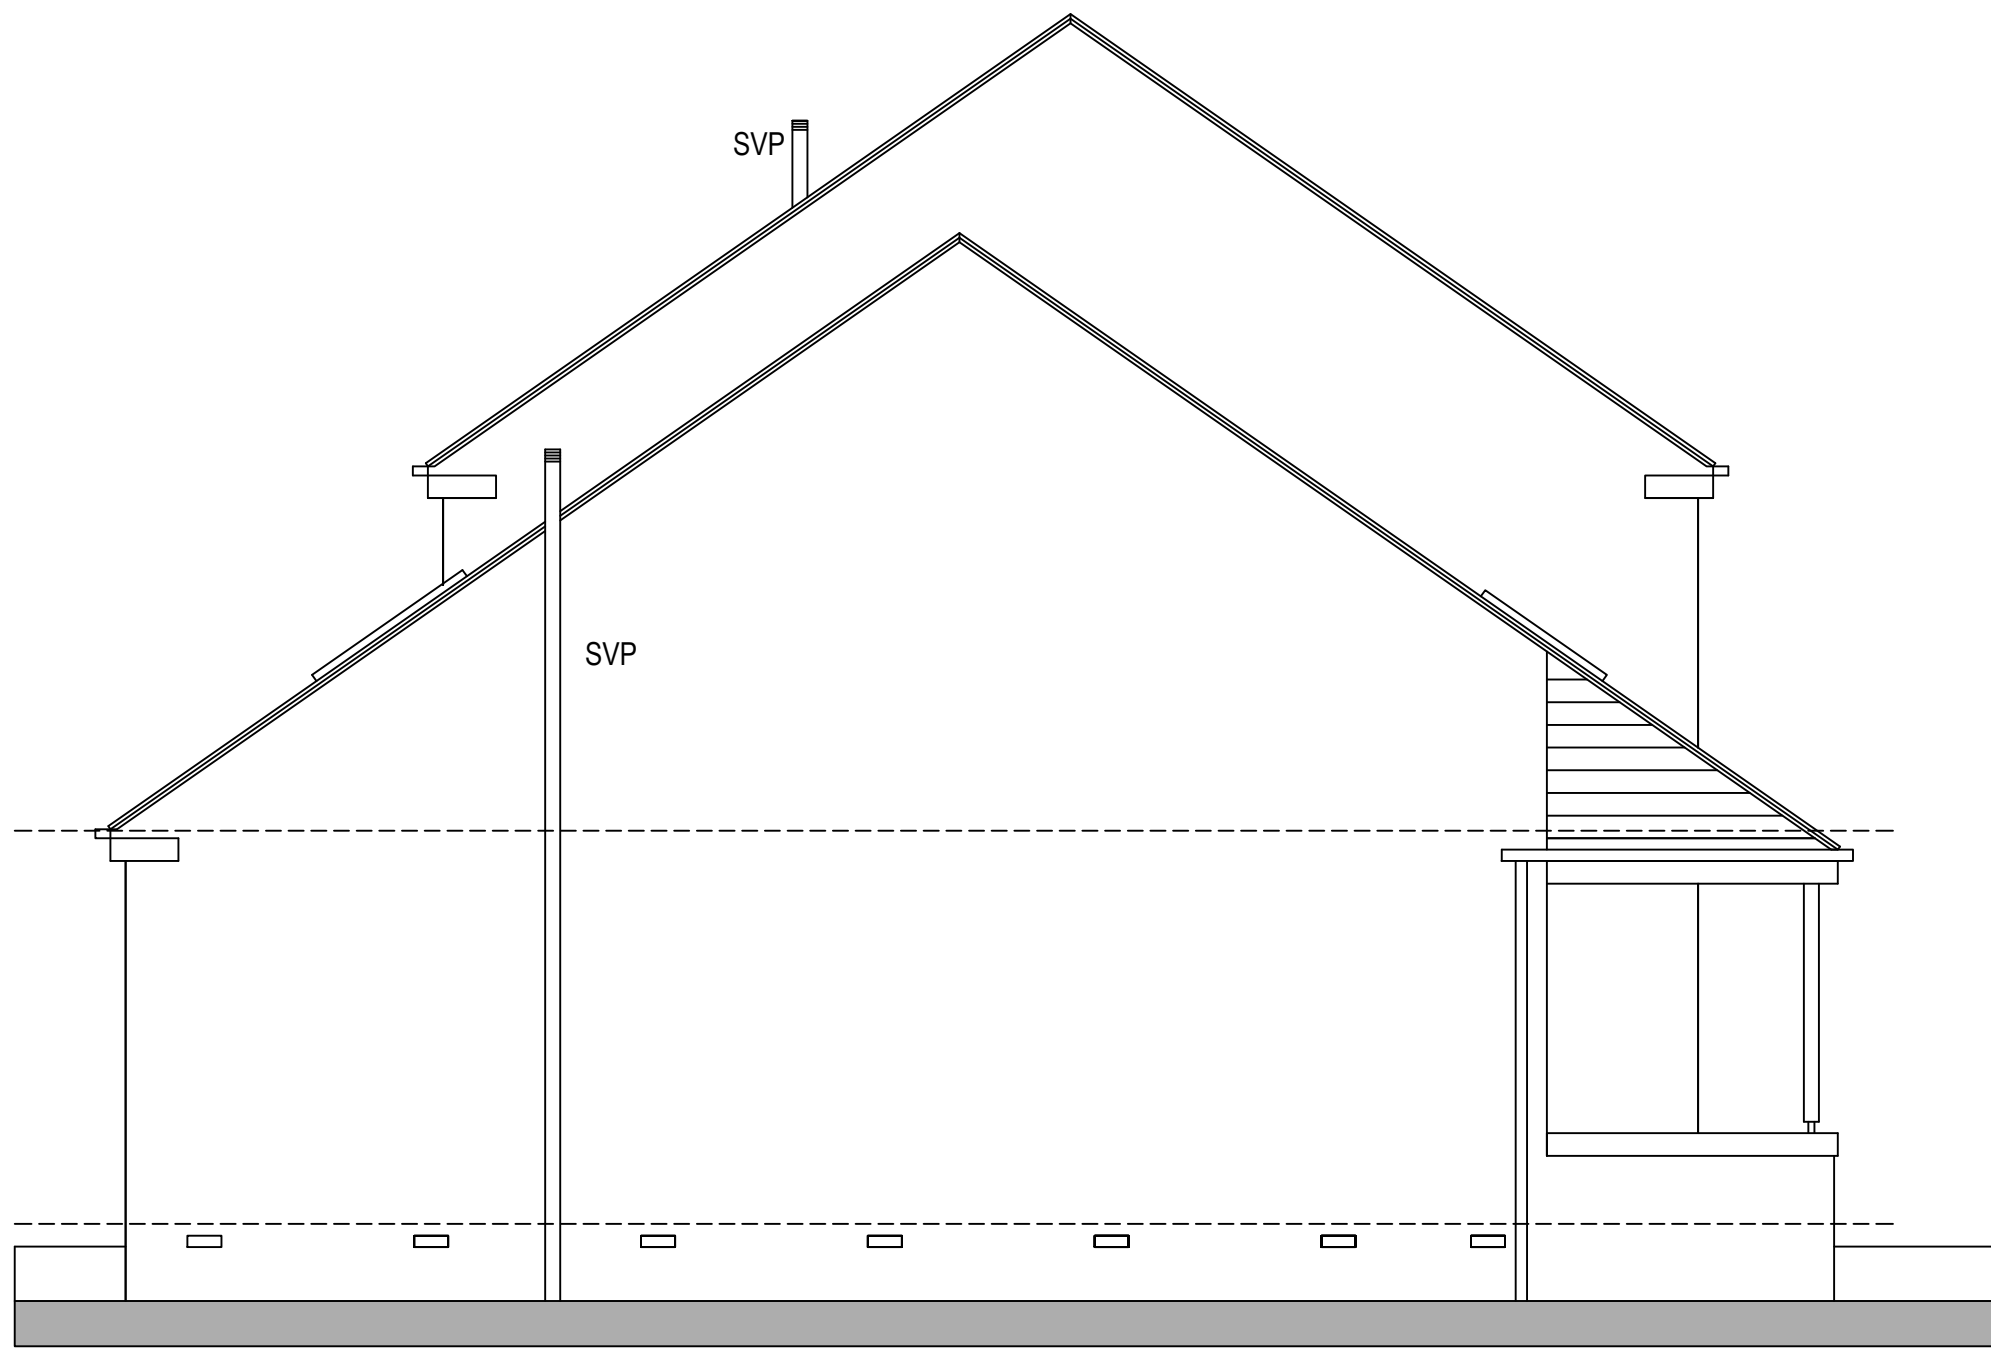

WEST ELEVATION

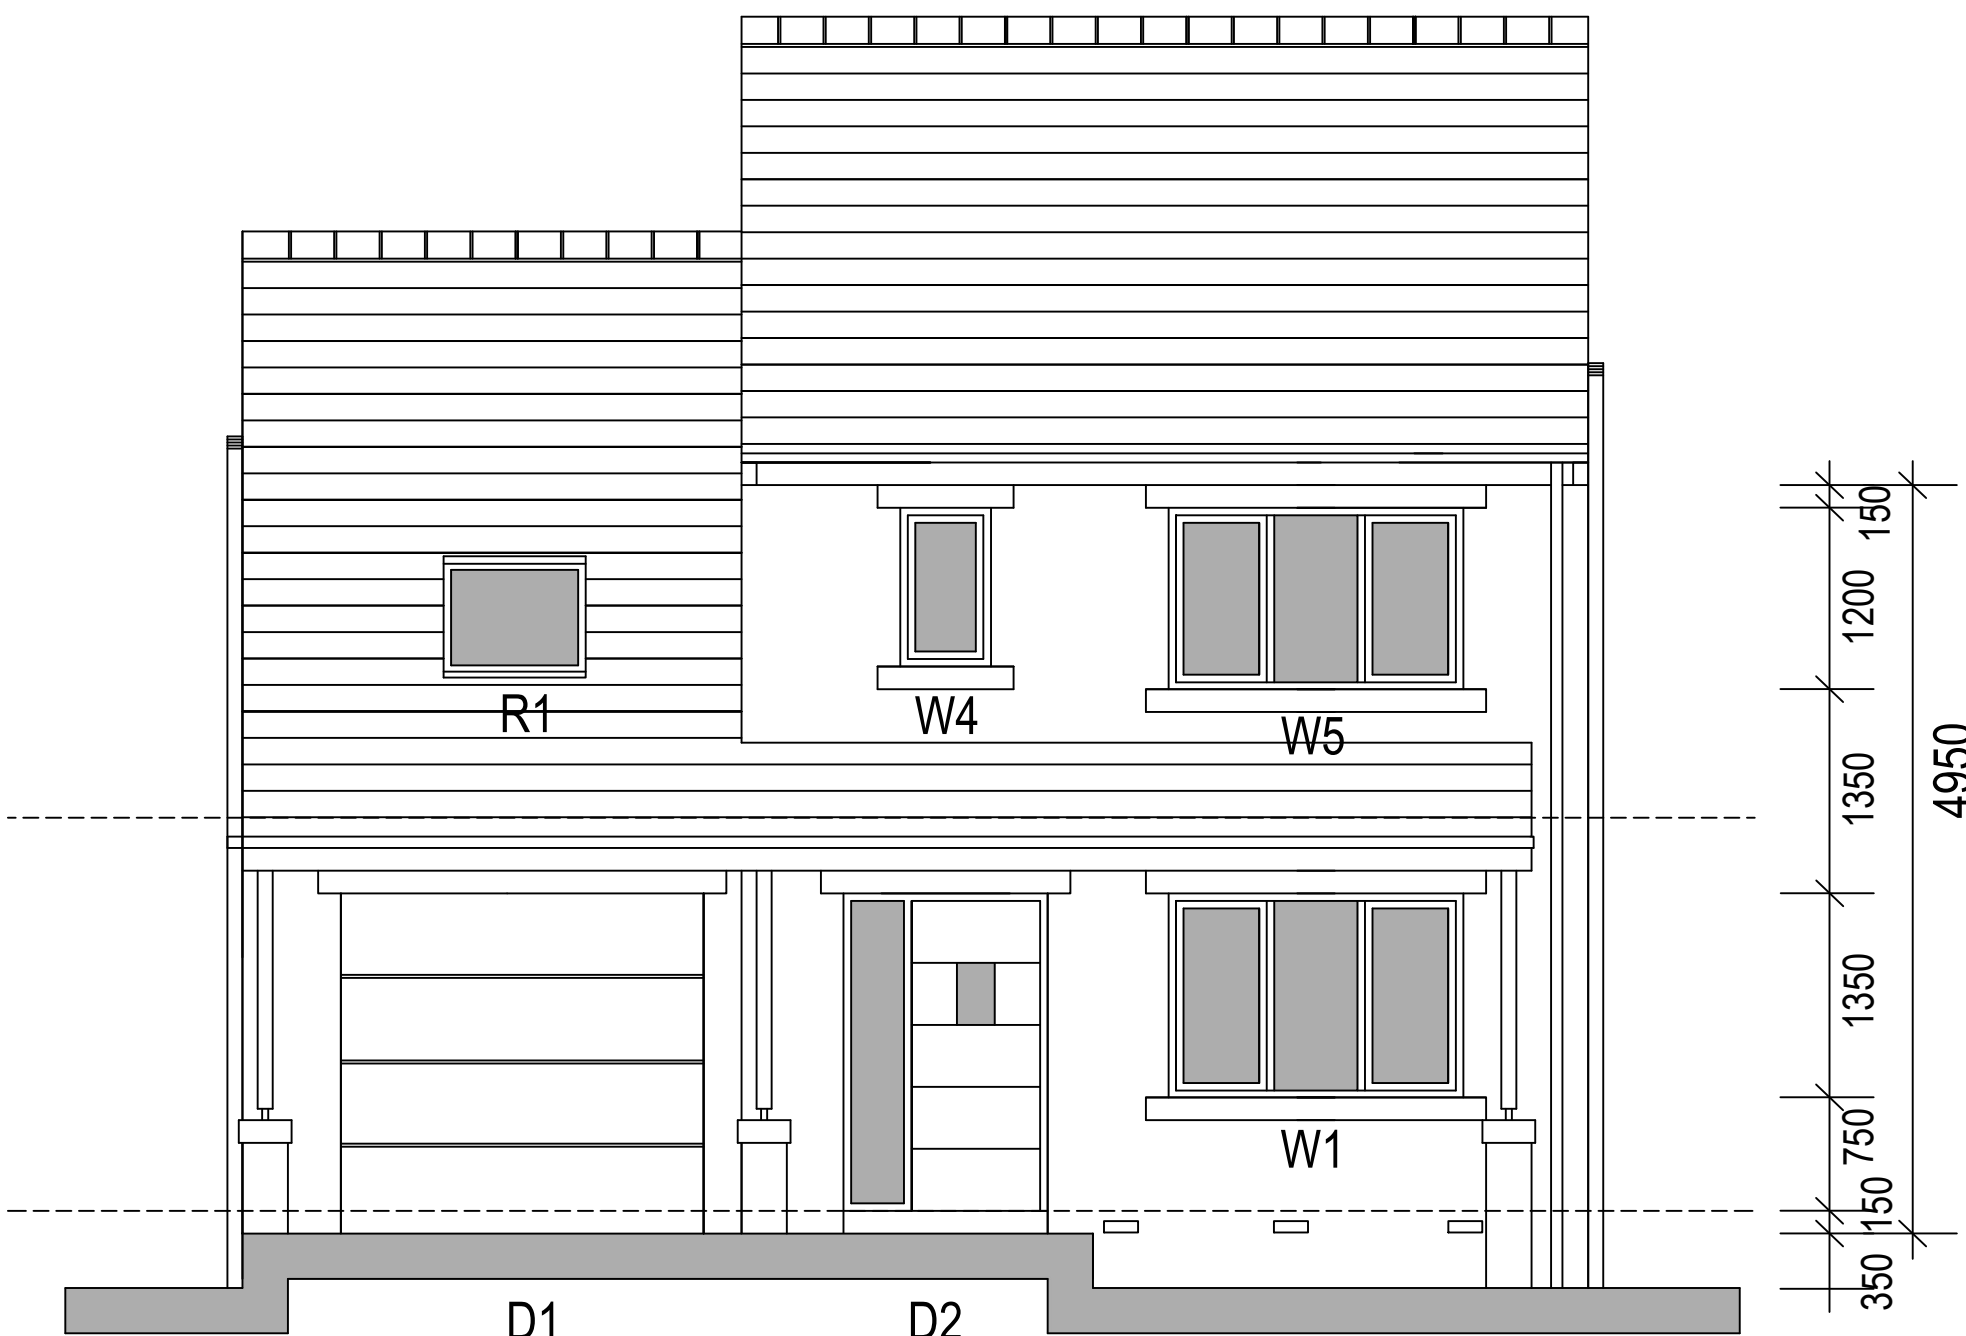

SOUTH ELEVATION

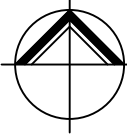

NORTHERN
DESIGN
PARTNERSHIP

Chartered Architects

THE CHAPEL
MILLMOOR ROAD
MELTHAM
HUDDERSFIELD HD9 5JU
TELEPHONE (01484) 854848
FAX (01484) 854949

CLIENT

CREATIVE DEVELOPMENTS
(HUDDERSFIELD) LTD

PROJECT

120 LAUND ROAD
SALENDINE NOOK
HUDDERSFIELD HD3 3TY

DRAWING TITLE

PLOT 2 ELEVATIONS

Rev.	Notes	Date	Drawn
A	HOUSE RAISED BY 350mm	07/20	PB

SCALE

1:50 @ A1

03/18

PB

PROJECT No.	DRAWING No.	Rev.
1801	11	A