




IF IN ANY DOUBT PLEASE ASK THE ARCHITECT FOR CLARIFICATION.
DO NOT SCALE FROM DRAWING. ALL DIMENSIONS TO BE CHECKED ON SITE.
THE COPYRIGHT FOR THESE DRAWINGS REMAINS THE PROPERTY OF THE ARCHITECT.
THEY MUST NOT BE REPRODUCED IN ANY WAY WITHOUT THE ARCHITECT'S PRIOR
WRITTEN CONSENT.

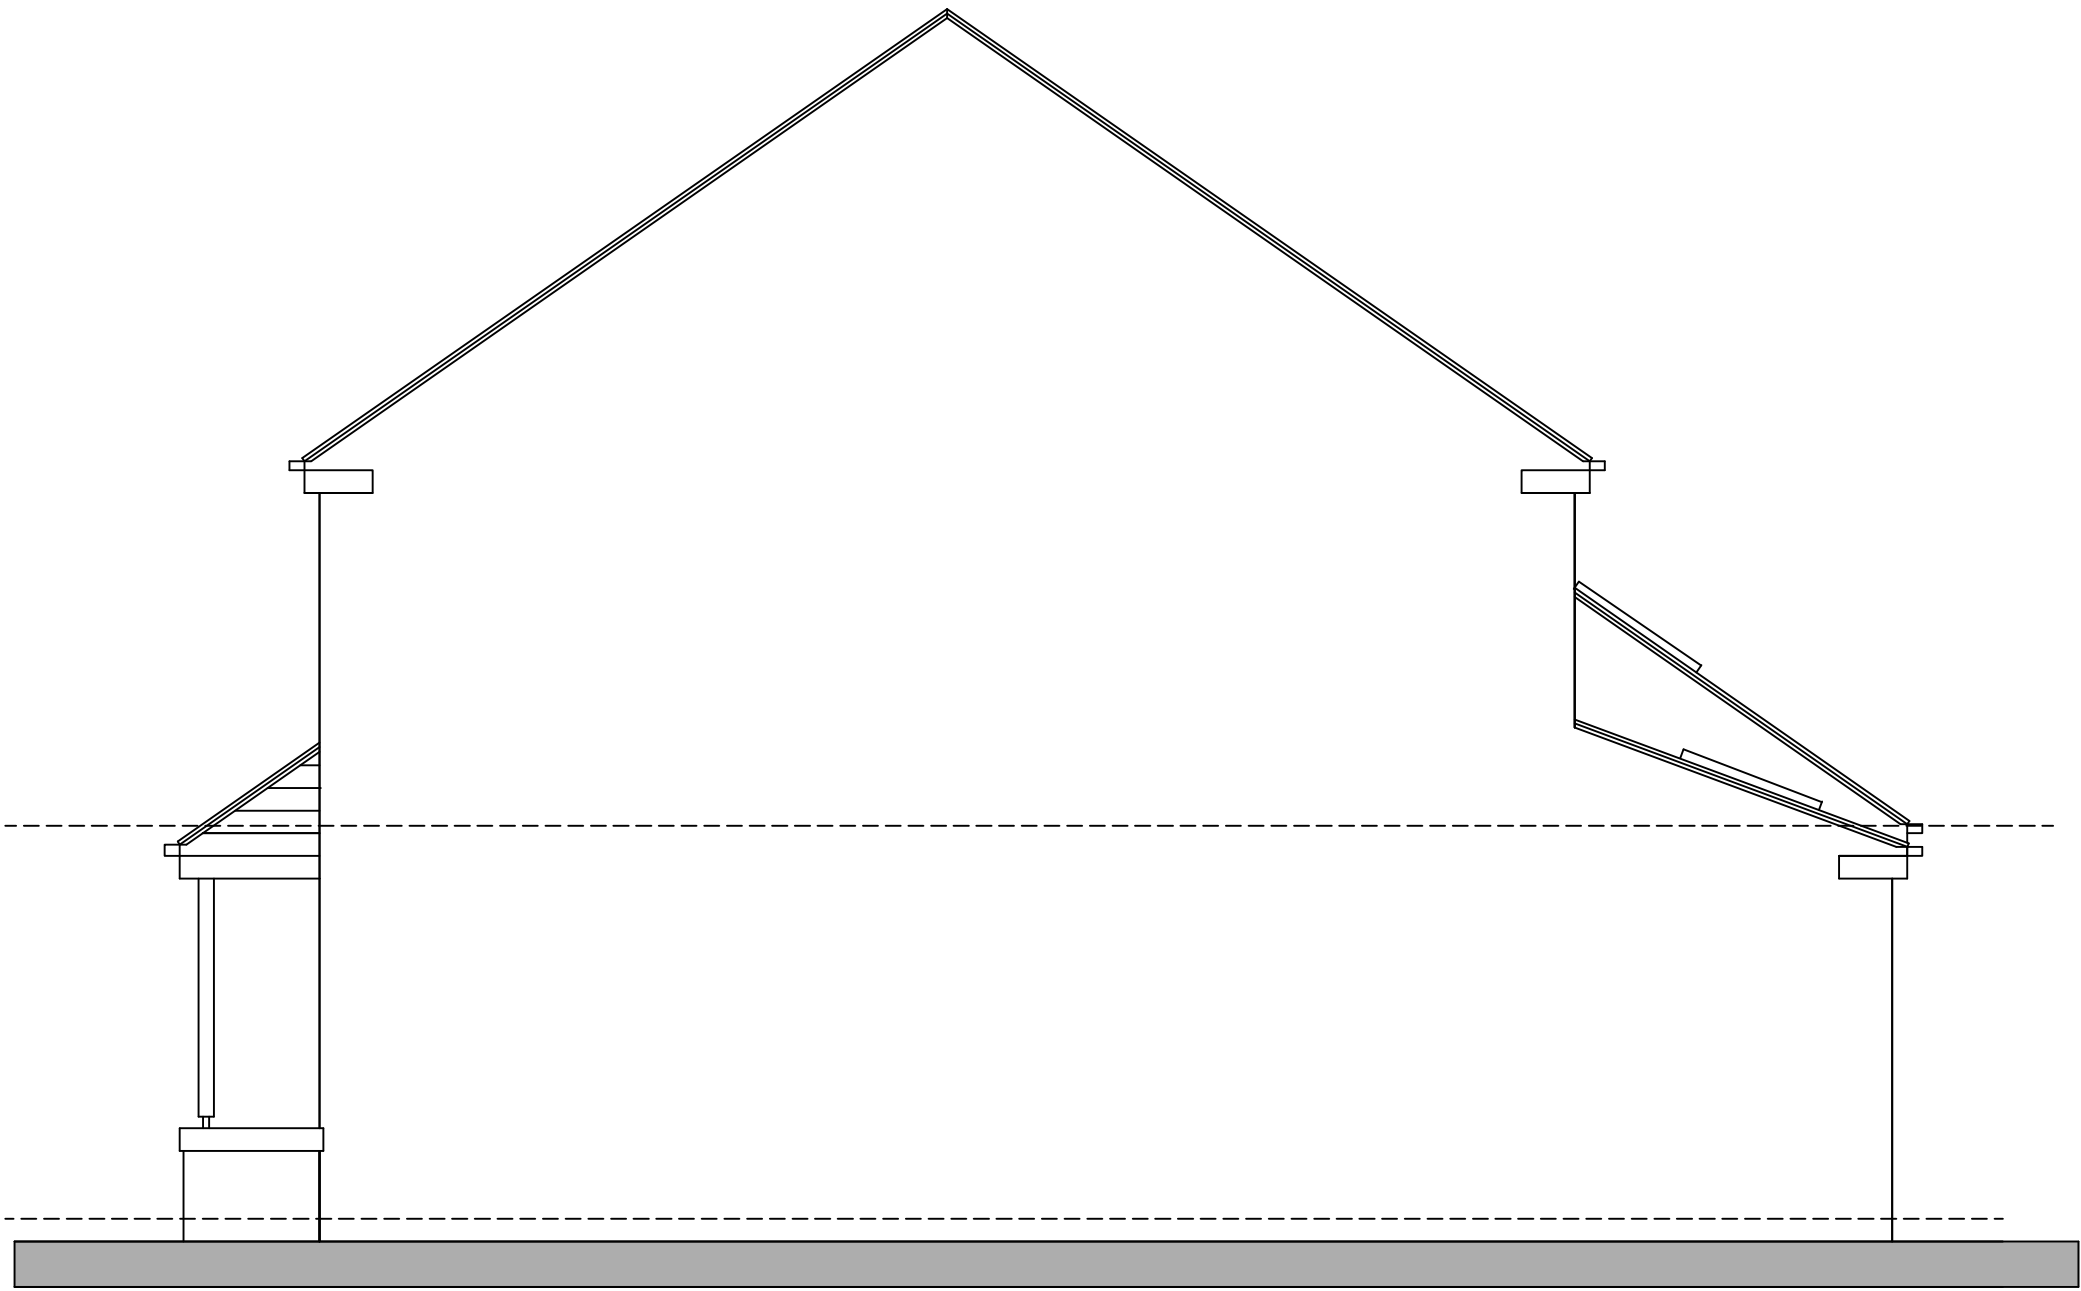

EAST ELEVATION

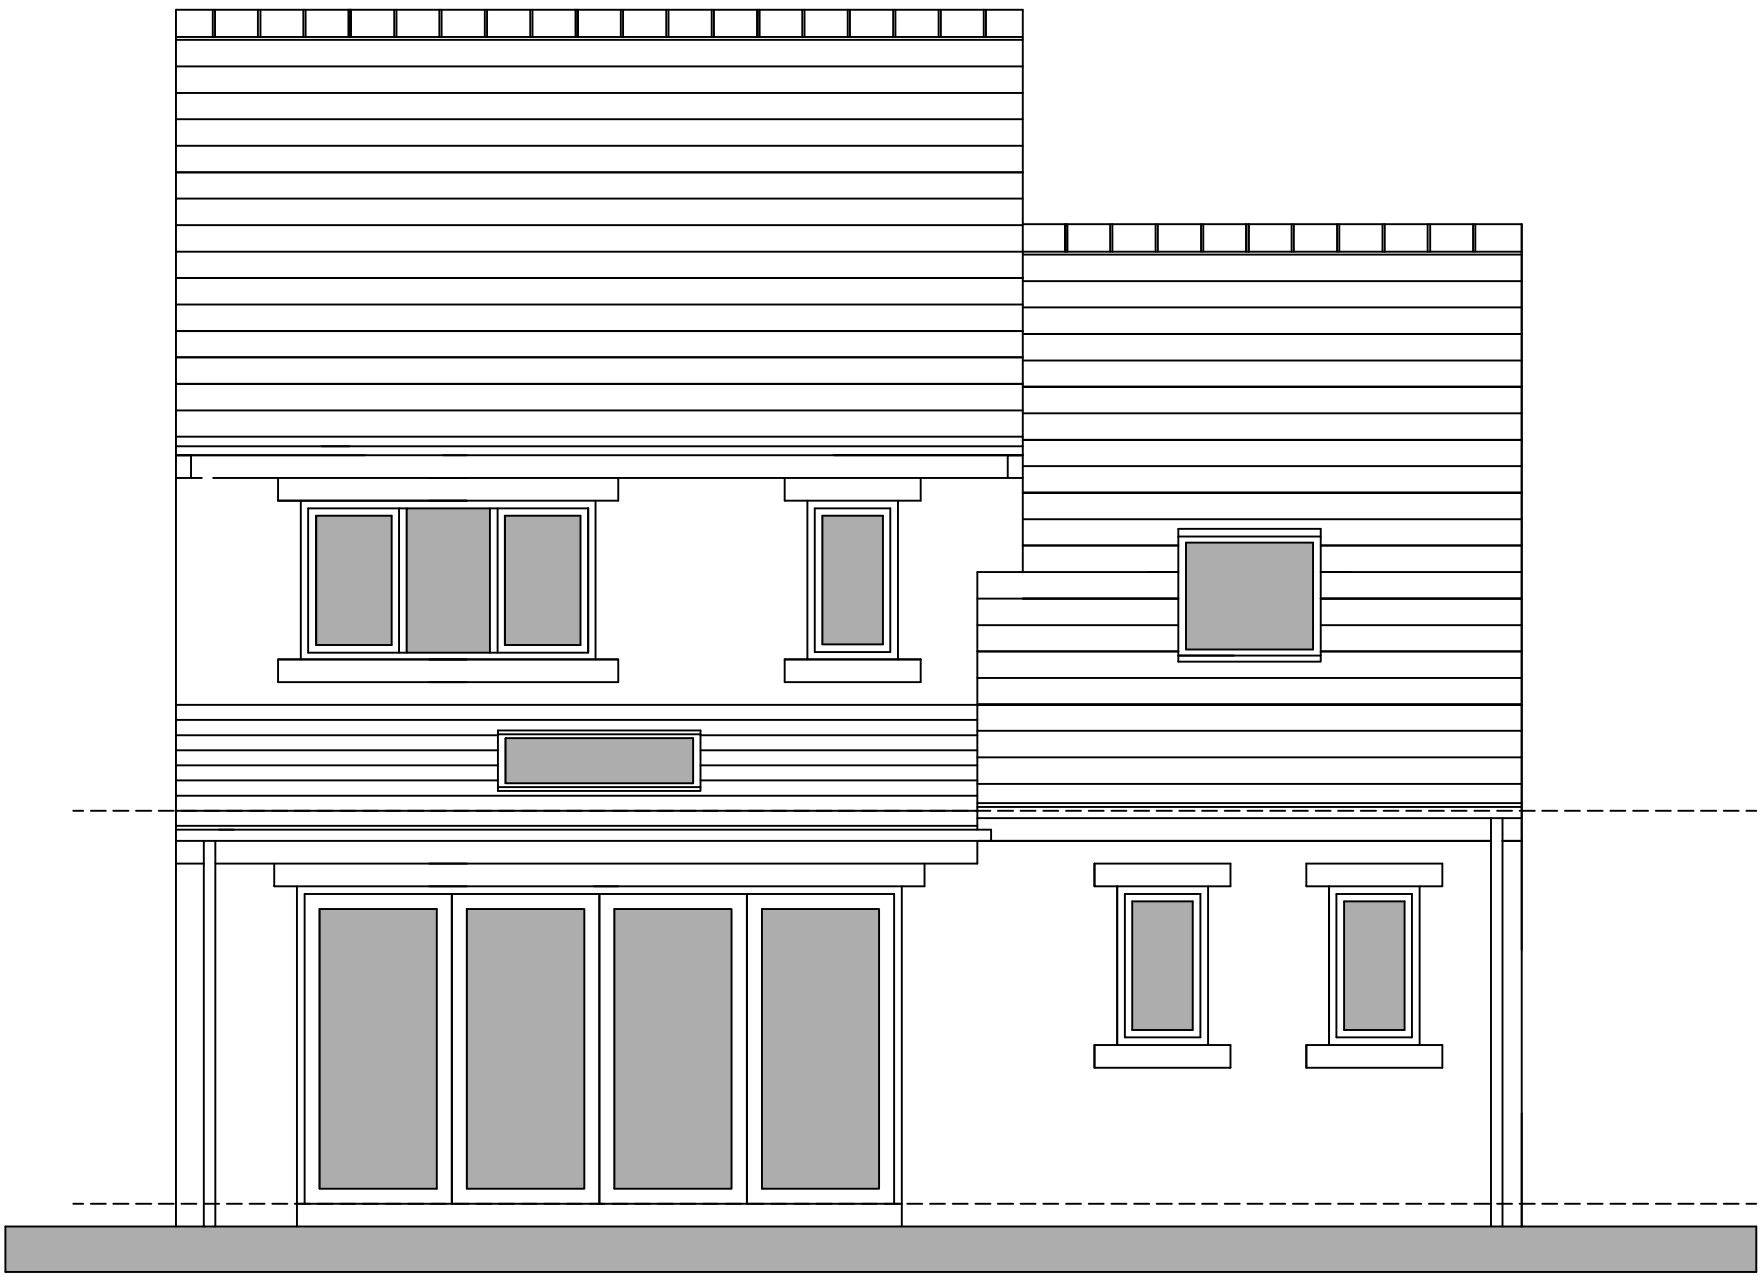


NORTH ELEVATION

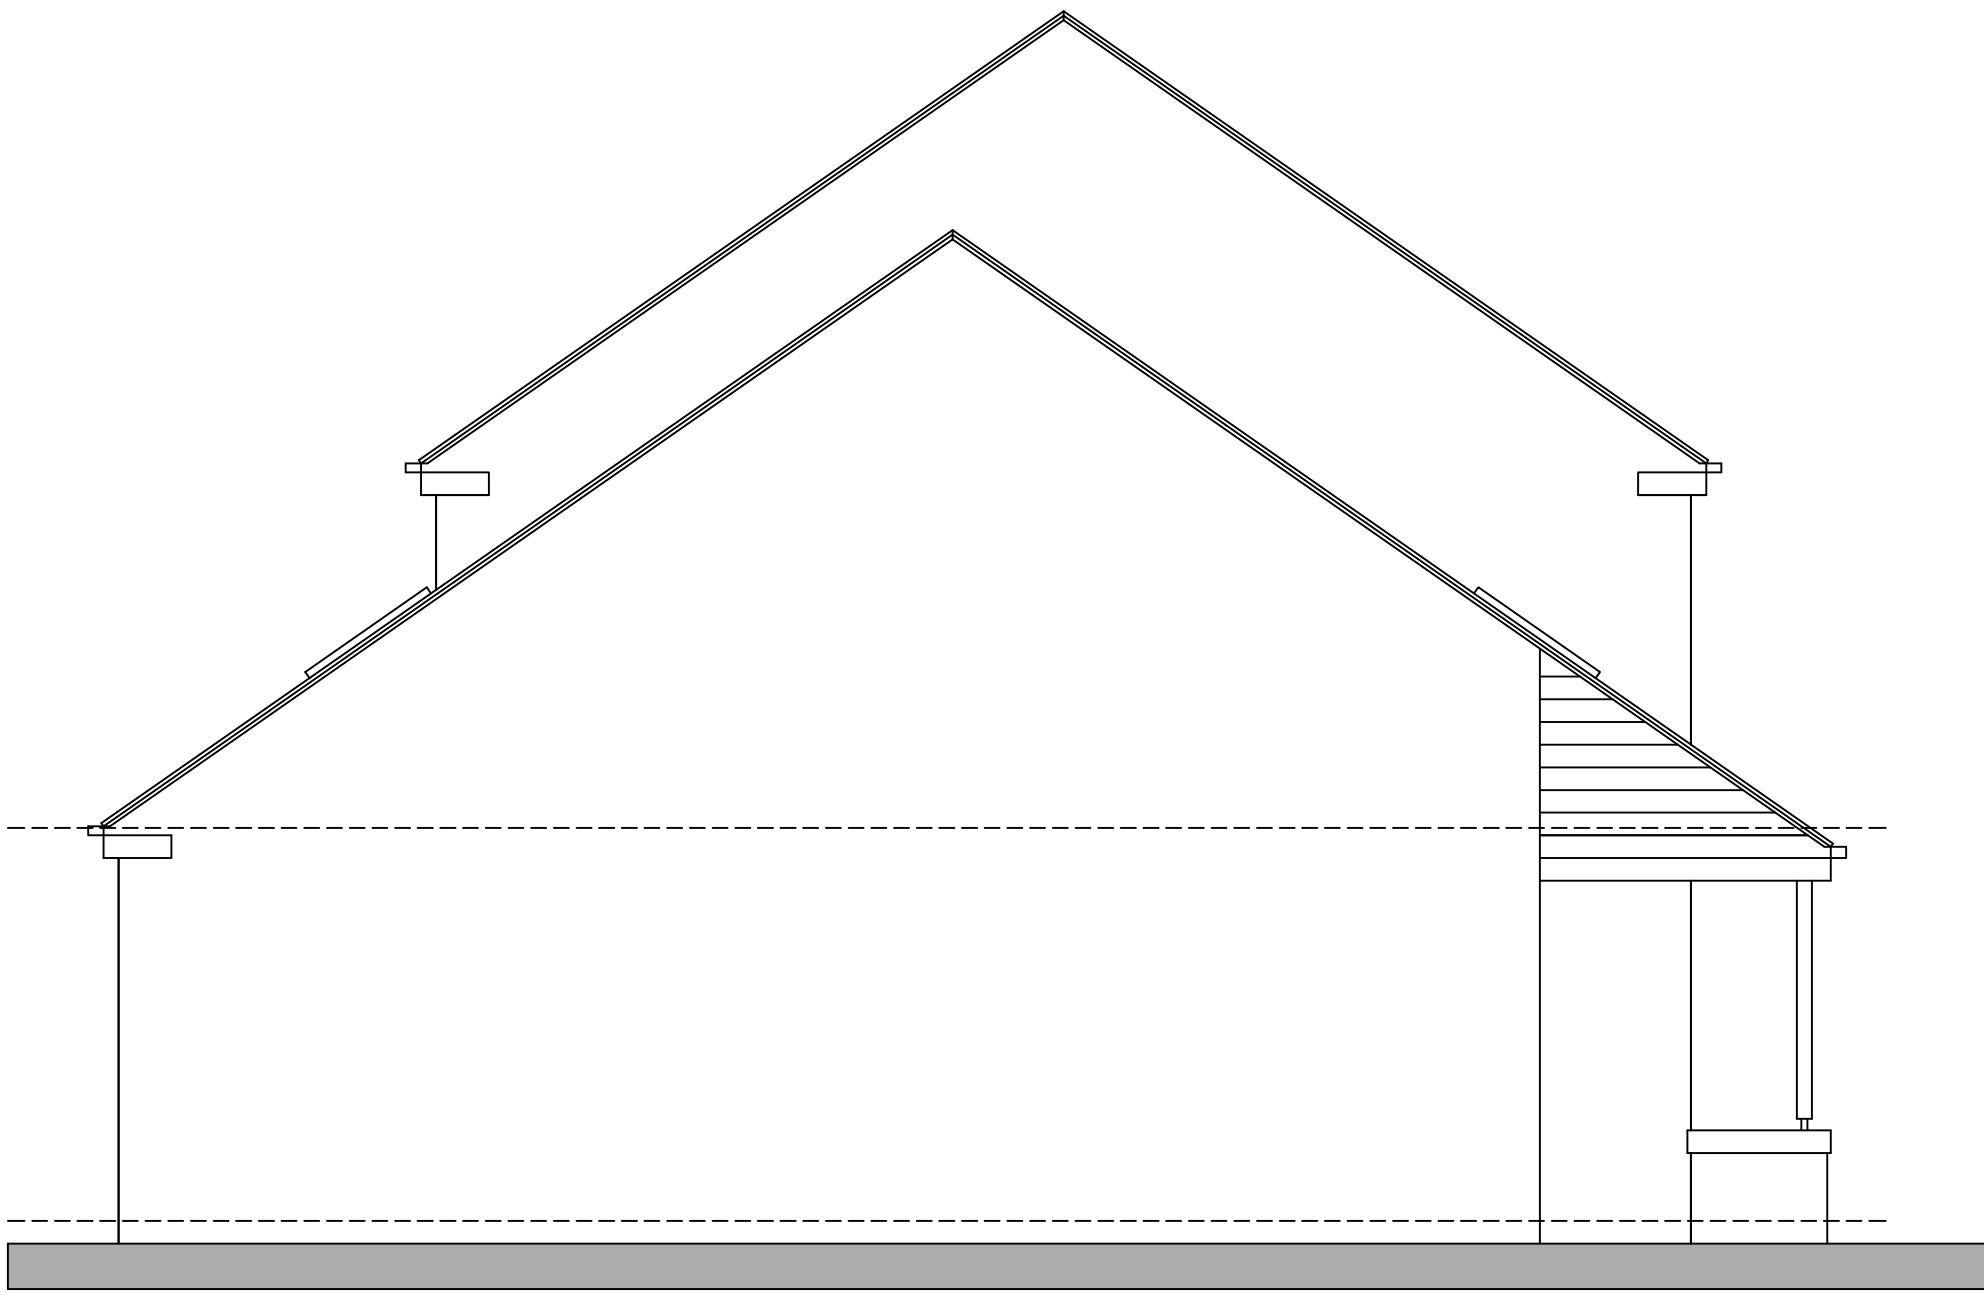

WEST ELEVATION



SOUTH ELEVATION

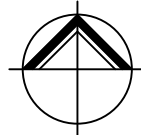

**NORTHERN
DESIGN
PARTNERSHIP**
Chartered Architects

THE CHAPEL
MILLMOOR ROAD
MELTHAM
HUDDERSFIELD HD9 5JU
TELEPHONE (01484) 854848
FAX (01484) 854949

CLIENT
CREATIVE DEVELOPMENTS
(HUDDERSFIELD) LTD

PROJECT
120 LAUND ROAD
SALENDINE NOOK
HUDDERSFIELD HD3 3TY

DRAWING TITLE
PLOT 2 ELEVATIONS

Rev.	Notes	Date	Drawn
*	*	*	*

SCALE 1:50 @ A1 03/18 PB

PROJECT No.	DRAWING No.	Rev.
1801	11	