



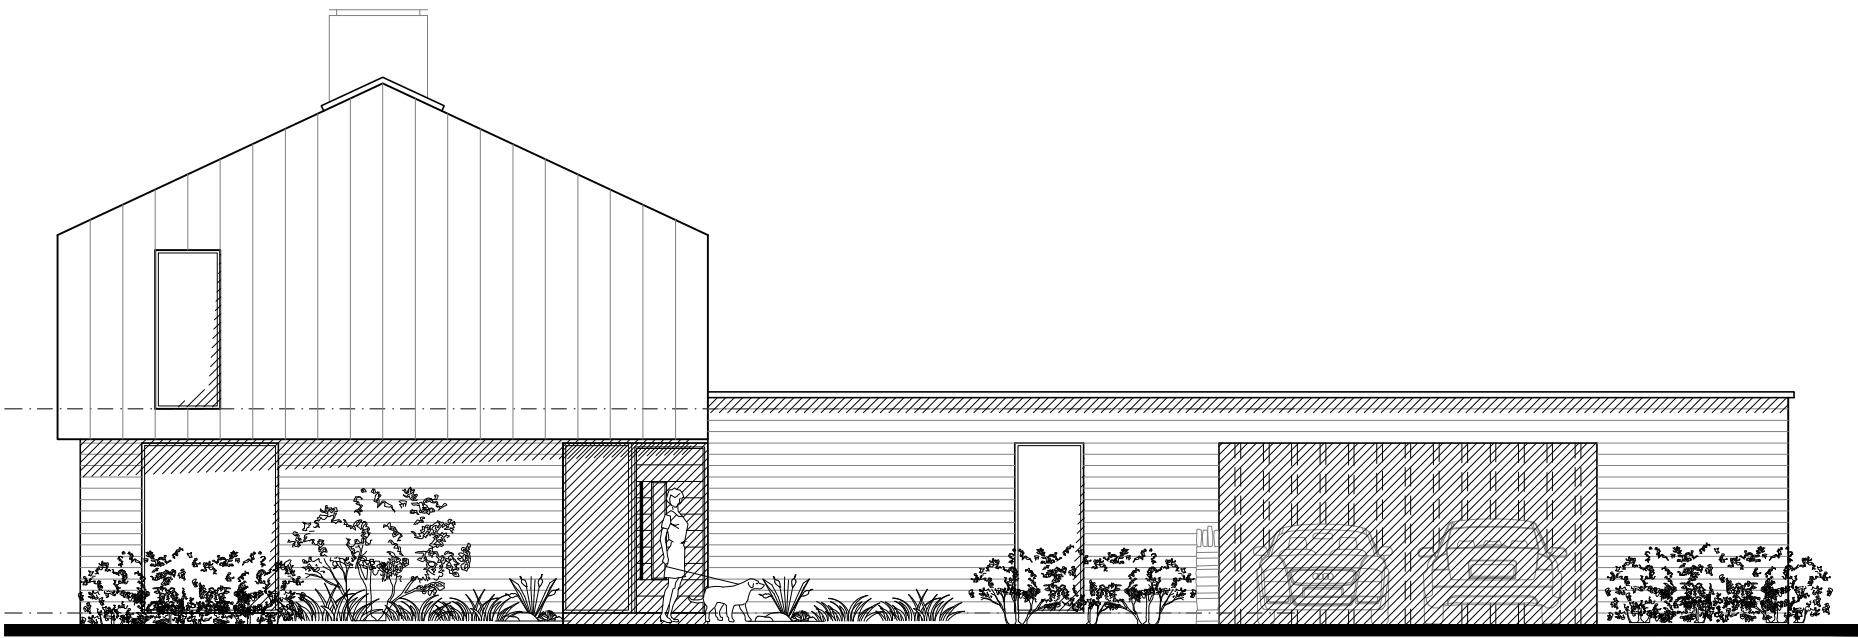


West Elevation

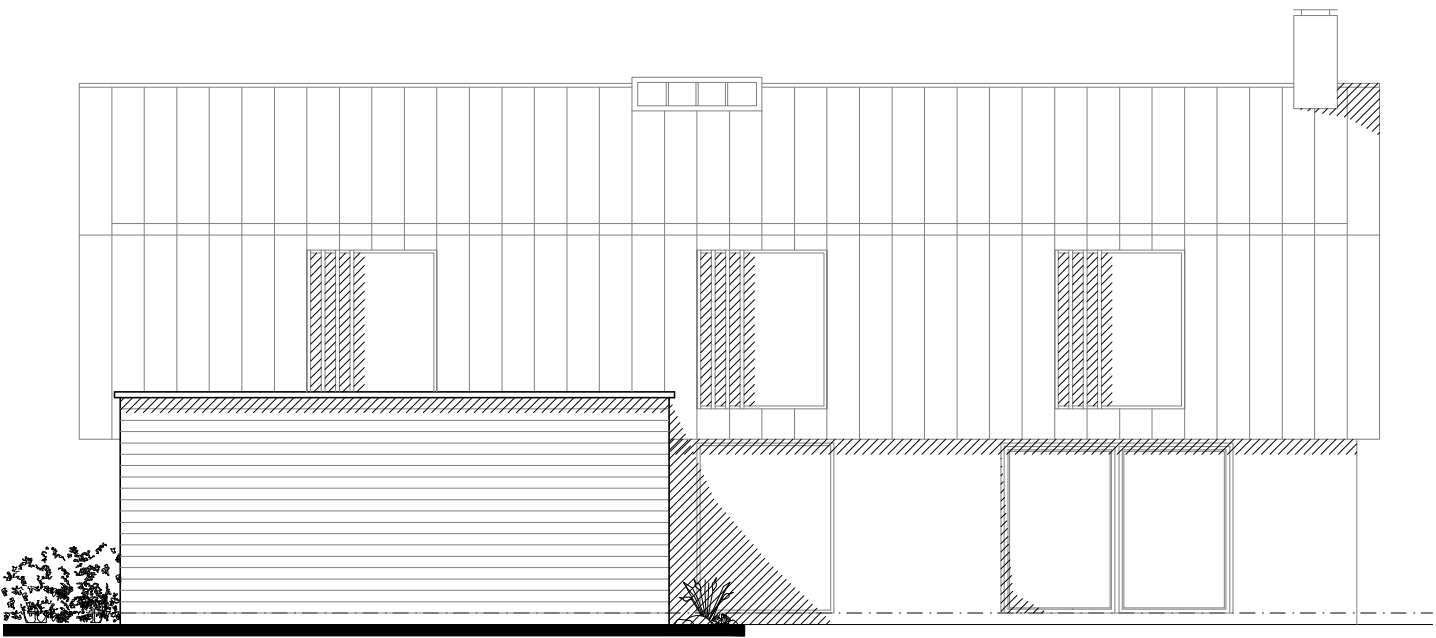

South Elevation




North Elevation

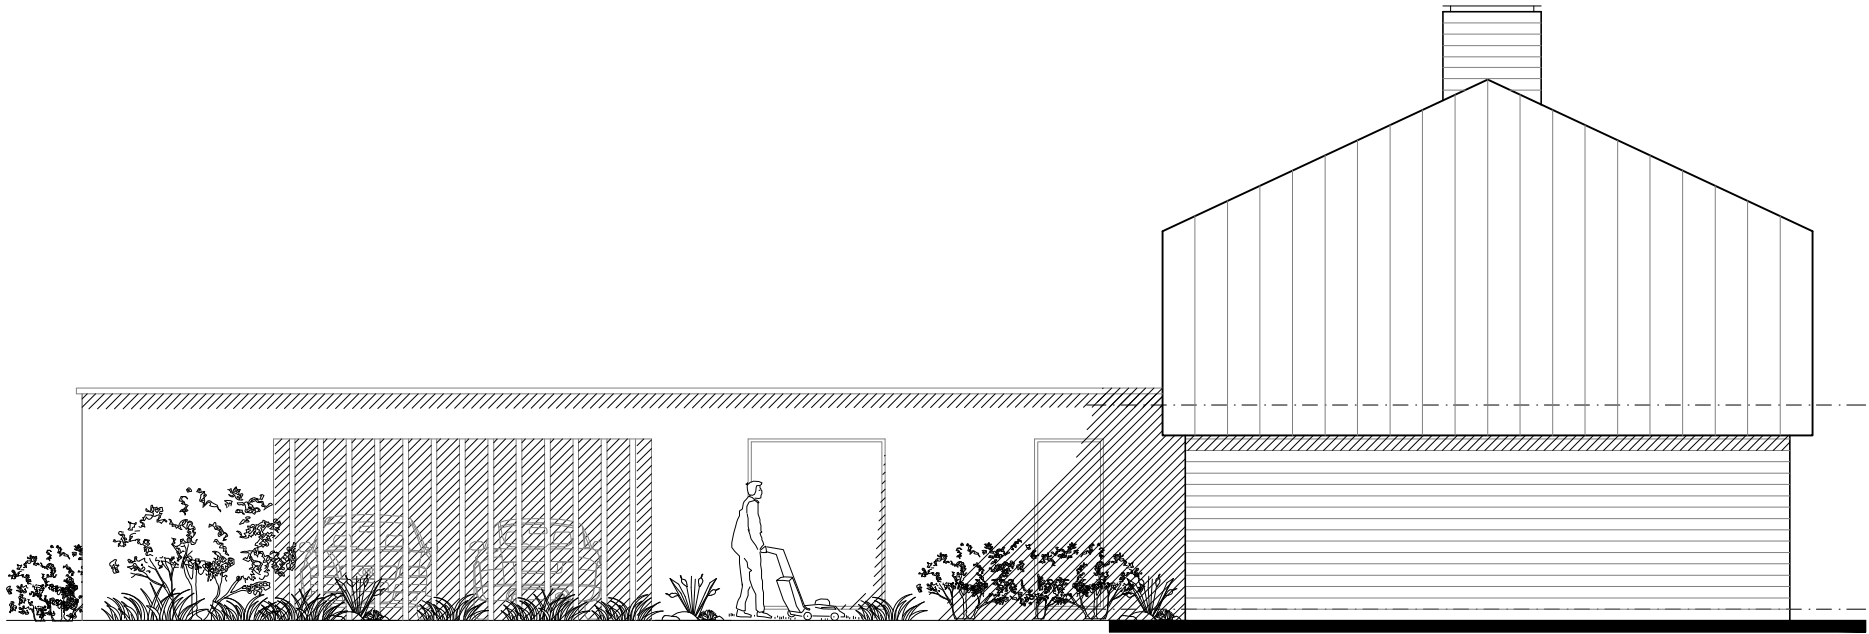

East Elevation



Ground Floor

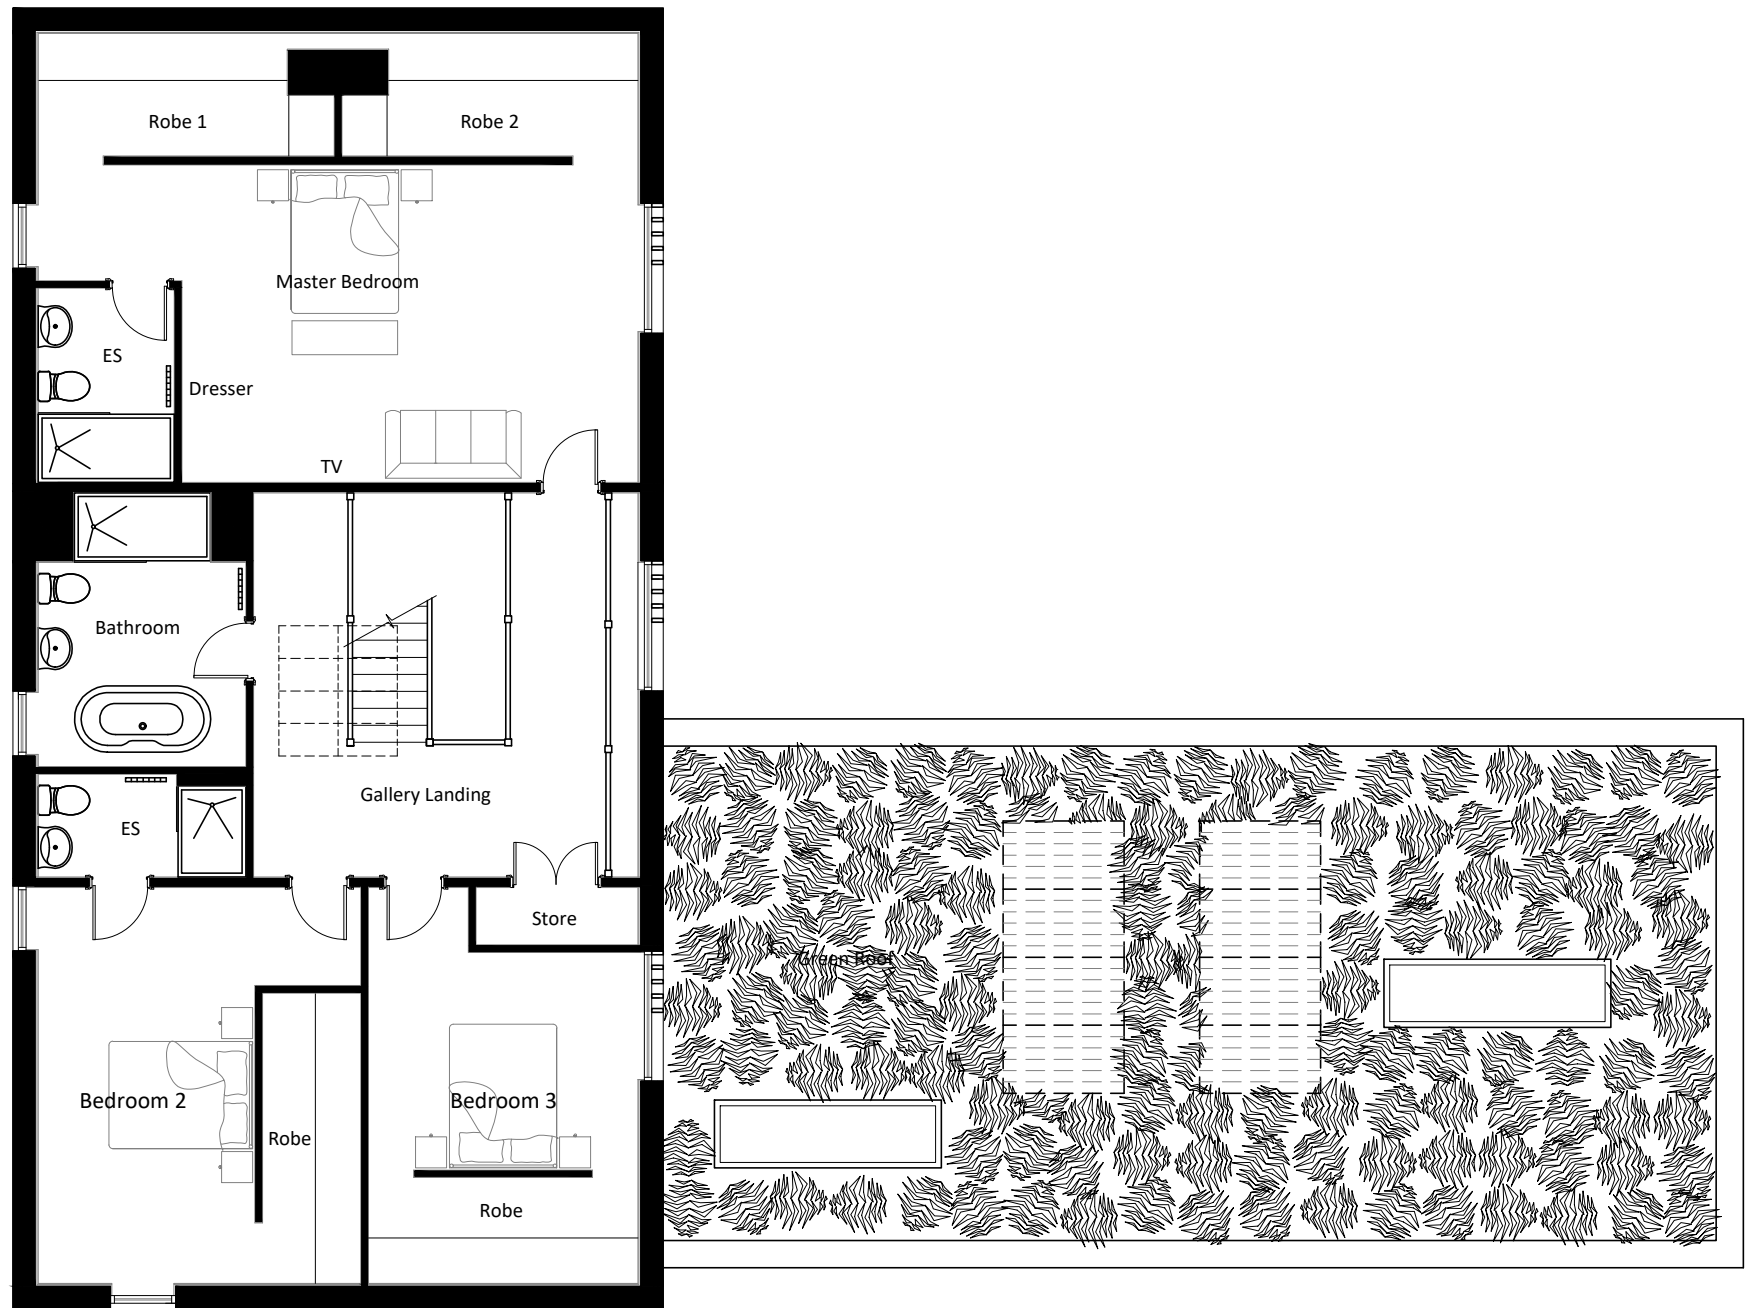

First Floor

Materials:

- Roof - Standing seam Zinc cladding with concealed gutters
- Flat Roof - Sedum green living roof
- PV Panels - Solar Panels
- Rooflight - Double glazed roof light with black frames
- Upper walls - Standing seam Zinc cladding
- Lower Walls - Buff brick
- Cladding Boards - Vertical Thermowood (heat treated)
- Windows - Double glazed black or anthracite grey
- Brise Soleil - External Thermowood vertical slats
- Doors - Stainless steel Aluminium door anthracite grey
- Sliding doors - Double glazed Aluminium black or anthracite grey

P1	First Issue	MW(J)	DLV	06.20
Rev	Description	Drawn	Checked	Date

Document Status : **S2** Purpose of Issue: **FOR INFORMATION**



Firth Buildings, 99 - 103 Leeds Rd, Dewsbury, WF12 7BU t: 01924 464342
e: info@martinwalsh.co.uk w: www.martinwalsh.co.uk

Project
Demolition of Formerly Piggery for New Houses at Croft Bottom Farm,
Fulstone Hall Lane, Fulston, Holmfirth HD9 7DL

Title
Yorkshire Boar House Plans and Elevations (Plot 4)

Client
K.Hall

MWA Project Ref	Scale	Original Paper Size	Paper Orientation	Drawn
6287	1:100	@A1	Landscape	MW(J)

File Identifier	Project	Originator	Volume	Level	Type	Role	Number	Revision
FHKH - MWA - XX - XX - DR - A - 0009								P1

Copyright © 2020 Martin Walsh Architectural. All Rights Reserved.
Martin Walsh Architectural is the trading name of Martin Walsh Architectural Limited. Registered in England Number 4490409