


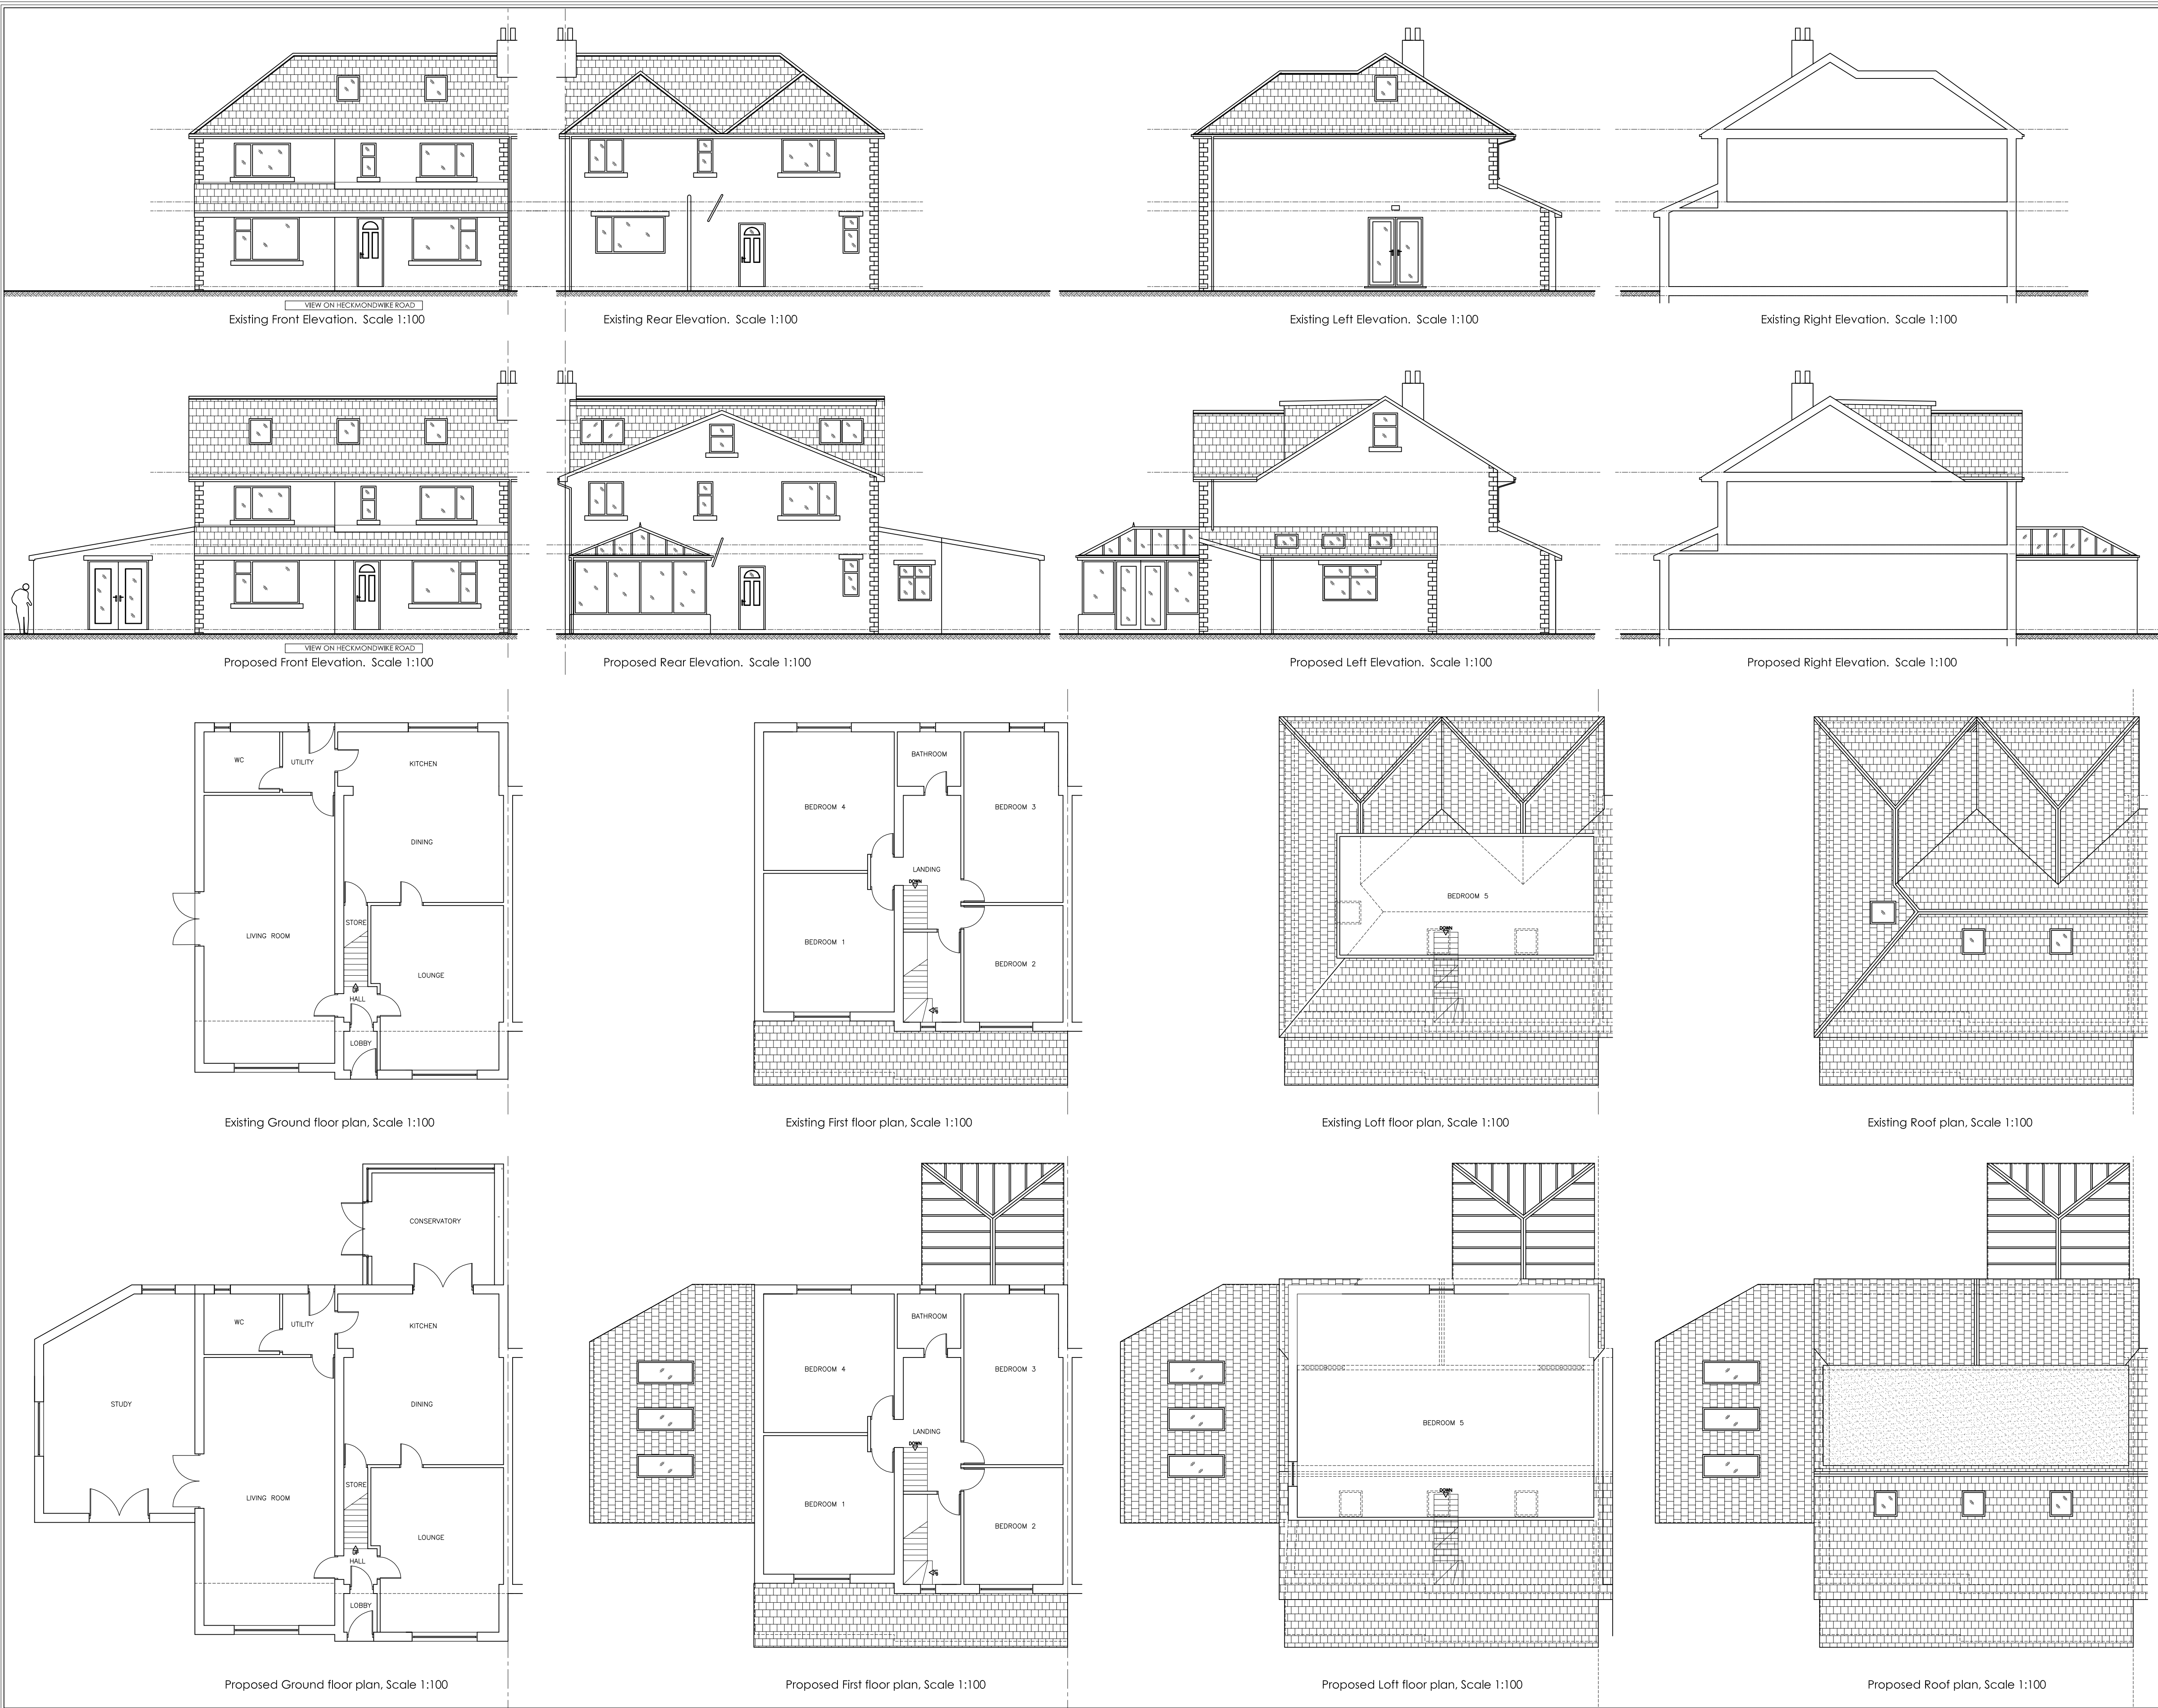

Builder/Contractor should not scale from this drawing-should use figured dimensions only. Builder/Contractor must check all dimensions on site before works. Any discrepancy found to be reported to Developer as soon as possible. This drawing or any portion of it may not be reproduced.

A1

1) GENERAL NOTES

a) All works after Planning Permission is Approved are to be in accordance with BUILDING REGULATIONS 2010, current editions and amendments and to the satisfaction of the Local Authority Building Inspector.

b) THE CONTRACTOR MUST ENSURE AND WILL BE HELD RESPONSIBLE FOR THE STABILITY OF THE BUILDING STRUCTURE AT ALL STAGES OF THE CONTRACT

2) APPROVED DOCUMENT A. STRUCTURE.

a) All Structural Details and Calculations to be submitted for approval by the Local Authority at Building Regulations Stage.

REV	DATE	DESCRIPTION
1		

DRAWING STATUS: **PLANNING ISSUE**

AN Architectural Designs and Consulting Engineers Ltd
CONTACT ASIF NEKI
MOB: 07970 020 028
EMAIL: asif@andesigns.eu
28 HEADFIELD ROAD, DEWSBURY, WF12 9JE

CLIENT: **MR T. MAHMOOD**

PROJECT: **PROPOSED SINGLE STOREY SIDE EXTENSION, REAR CONSERVATORY EXTENSION, ROOF EXTENSION TO GABLE & REAR DORMER EXTENSION AT 83 HECKMONDWIKE ROAD DEWSBURY WF13 3PH**

TITLE: **EXISTING & PROPOSED FLOOR LAYOUT PLANS, ELEVATIONS & ROOF PLANS**

SCALE IN MM @ A1 SIZE:	DATE:
1:50, 100, 200, 1250	FEBRUARY 2020

PROJECT No:	DRAWING No:	REV:
MAH 101	PL-01	-