




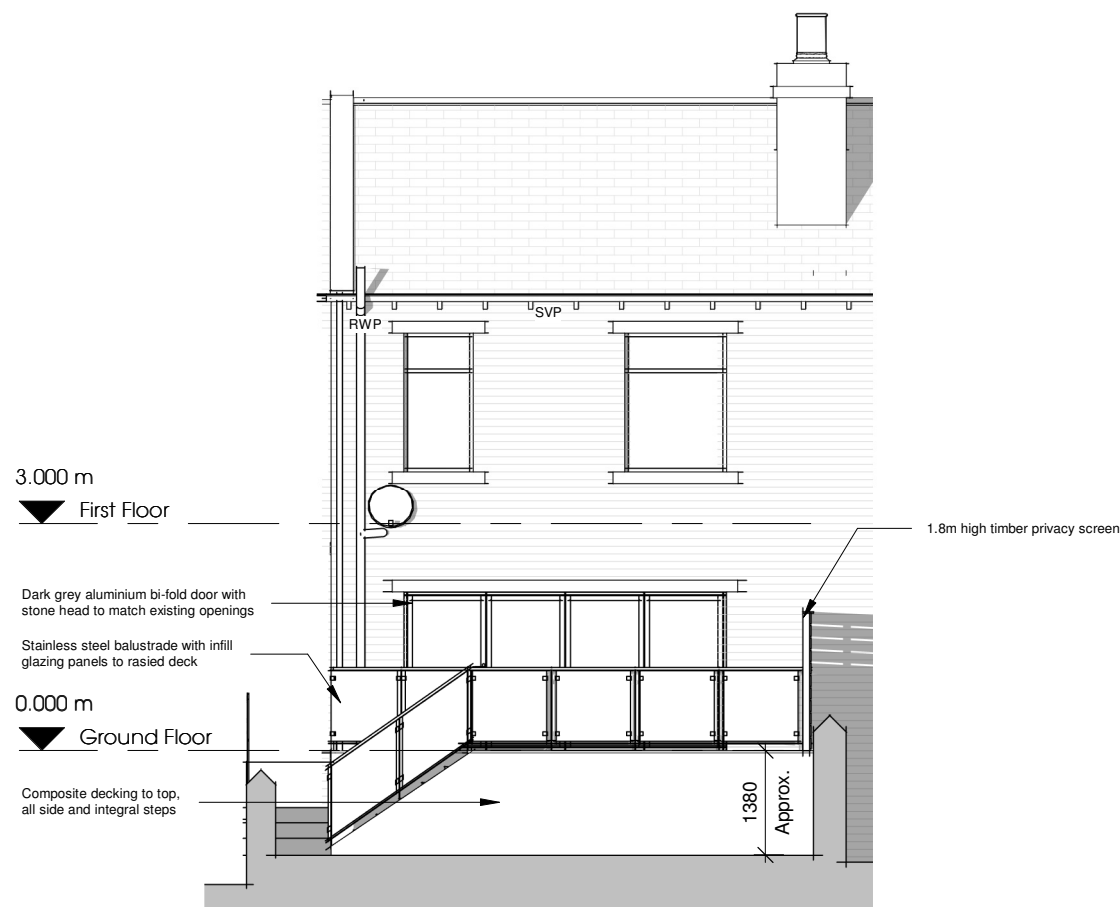


2 Rear Elevation as Proposed
1 : 100

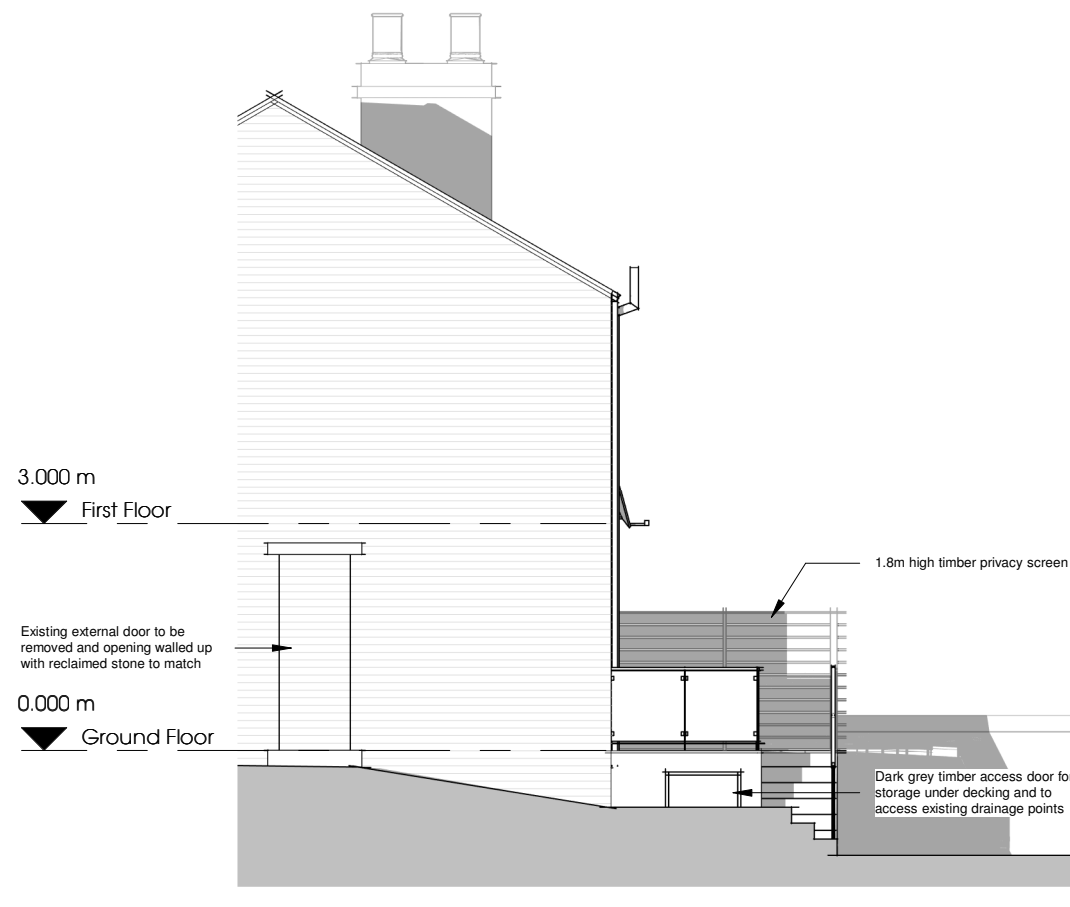


3 Side Elevation as Proposed
1 : 100

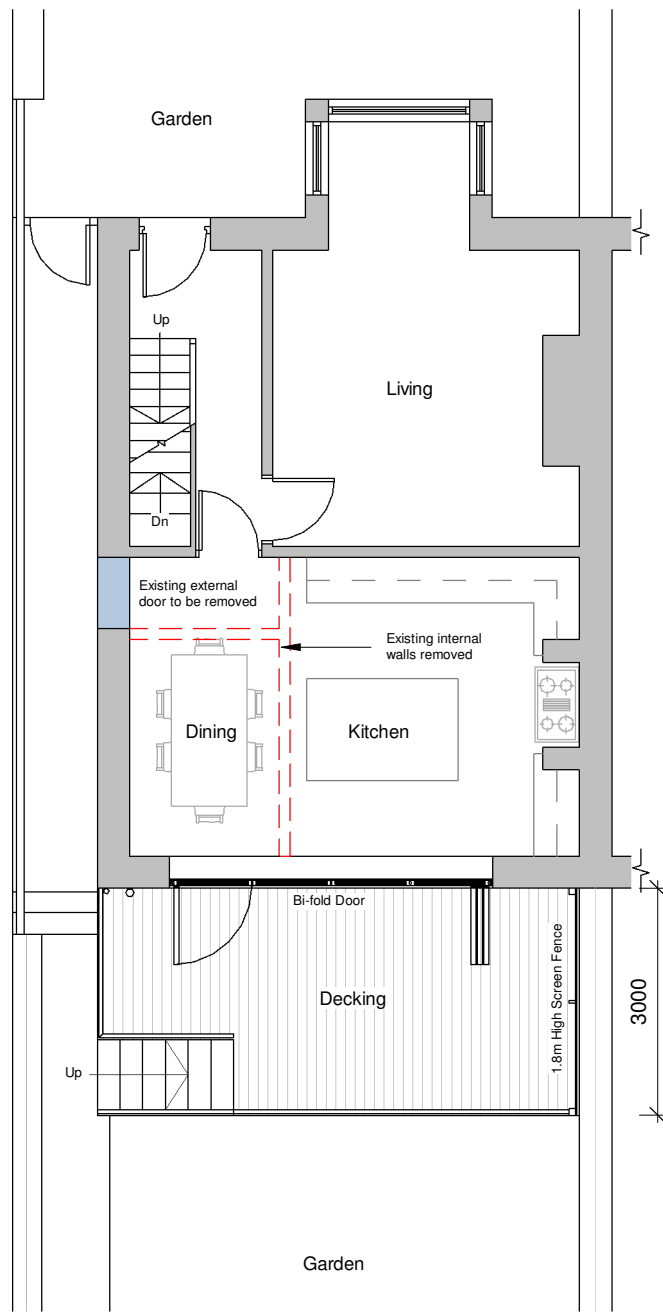


1 Ground Floor Plan as Proposed
1 : 100

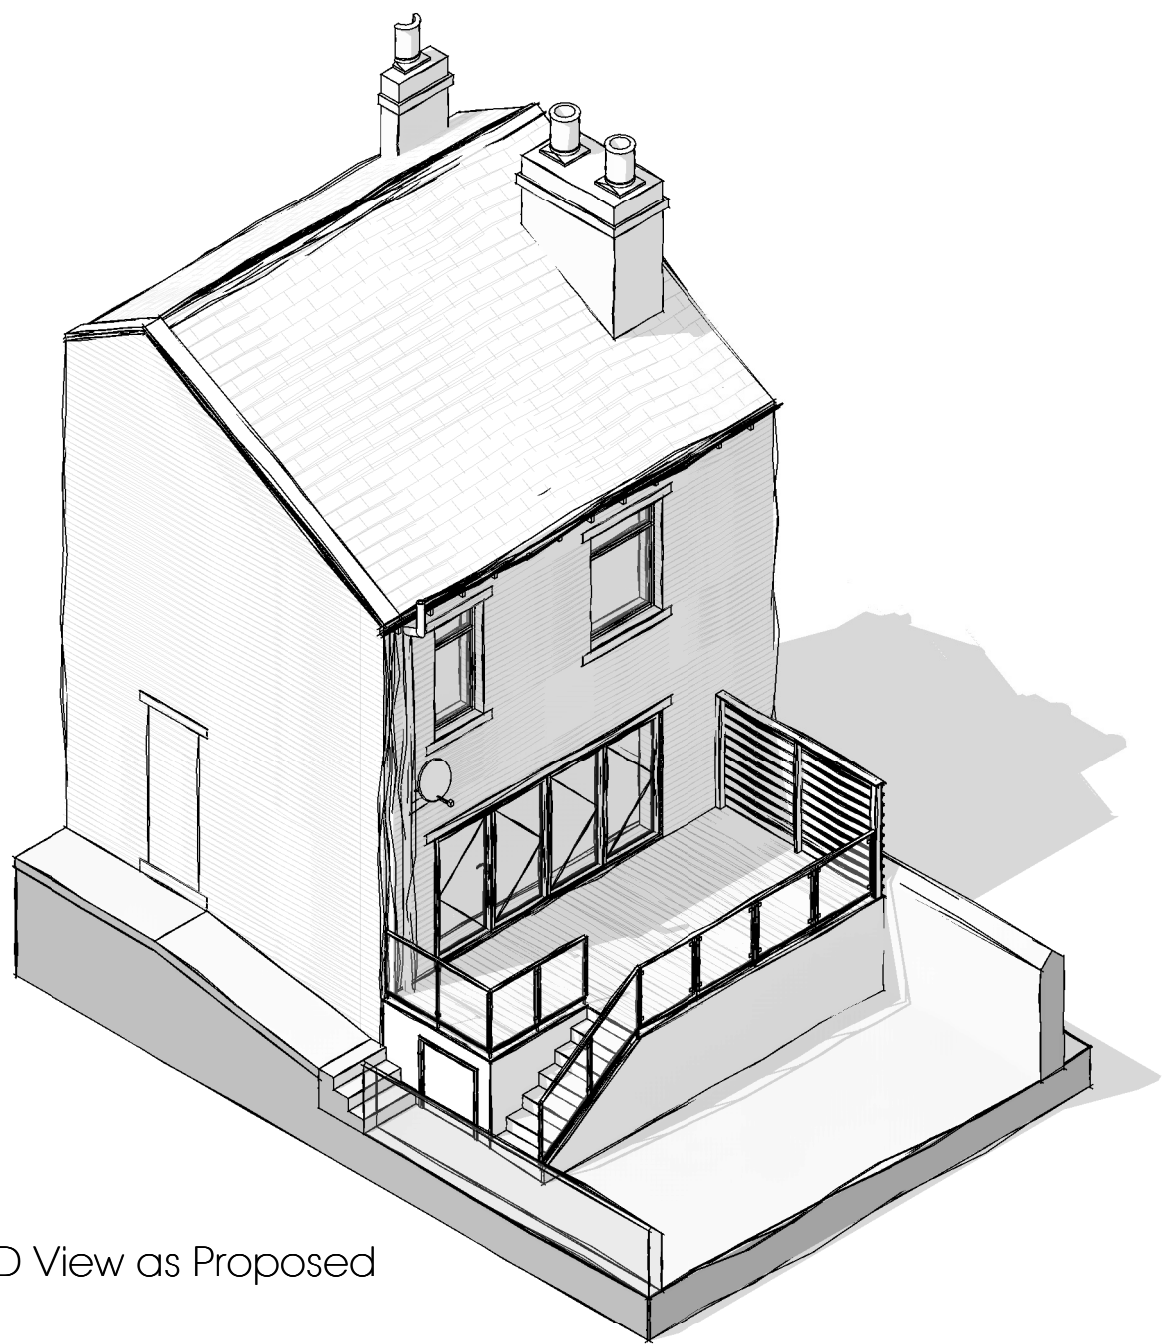

3D View as Proposed

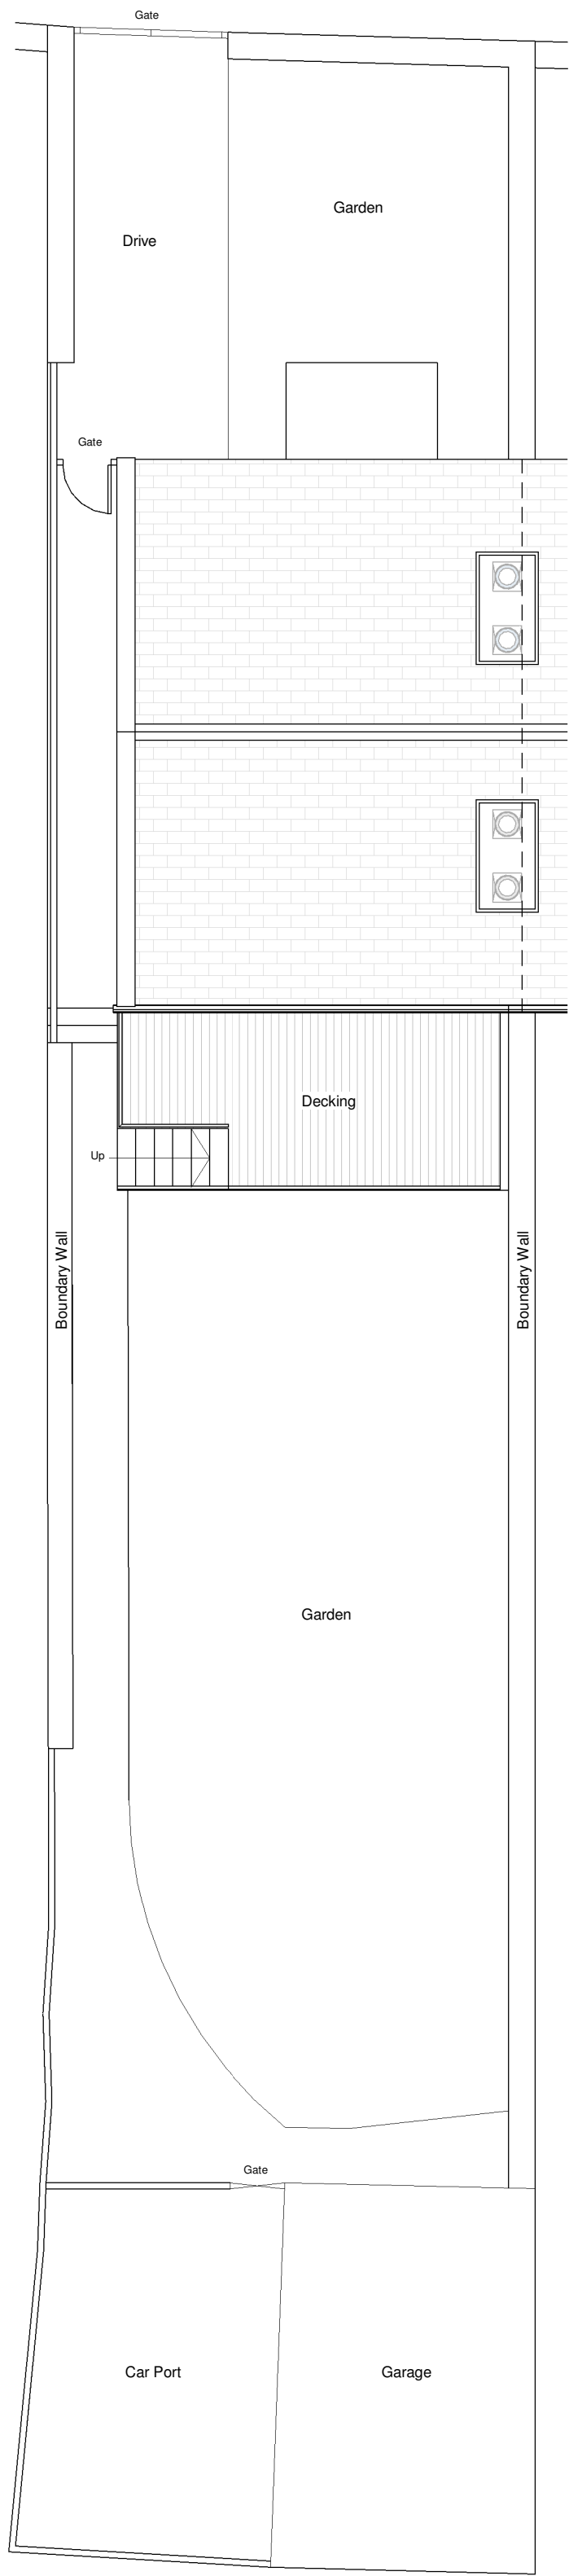


5 Site Layout as Proposed
1 : 100

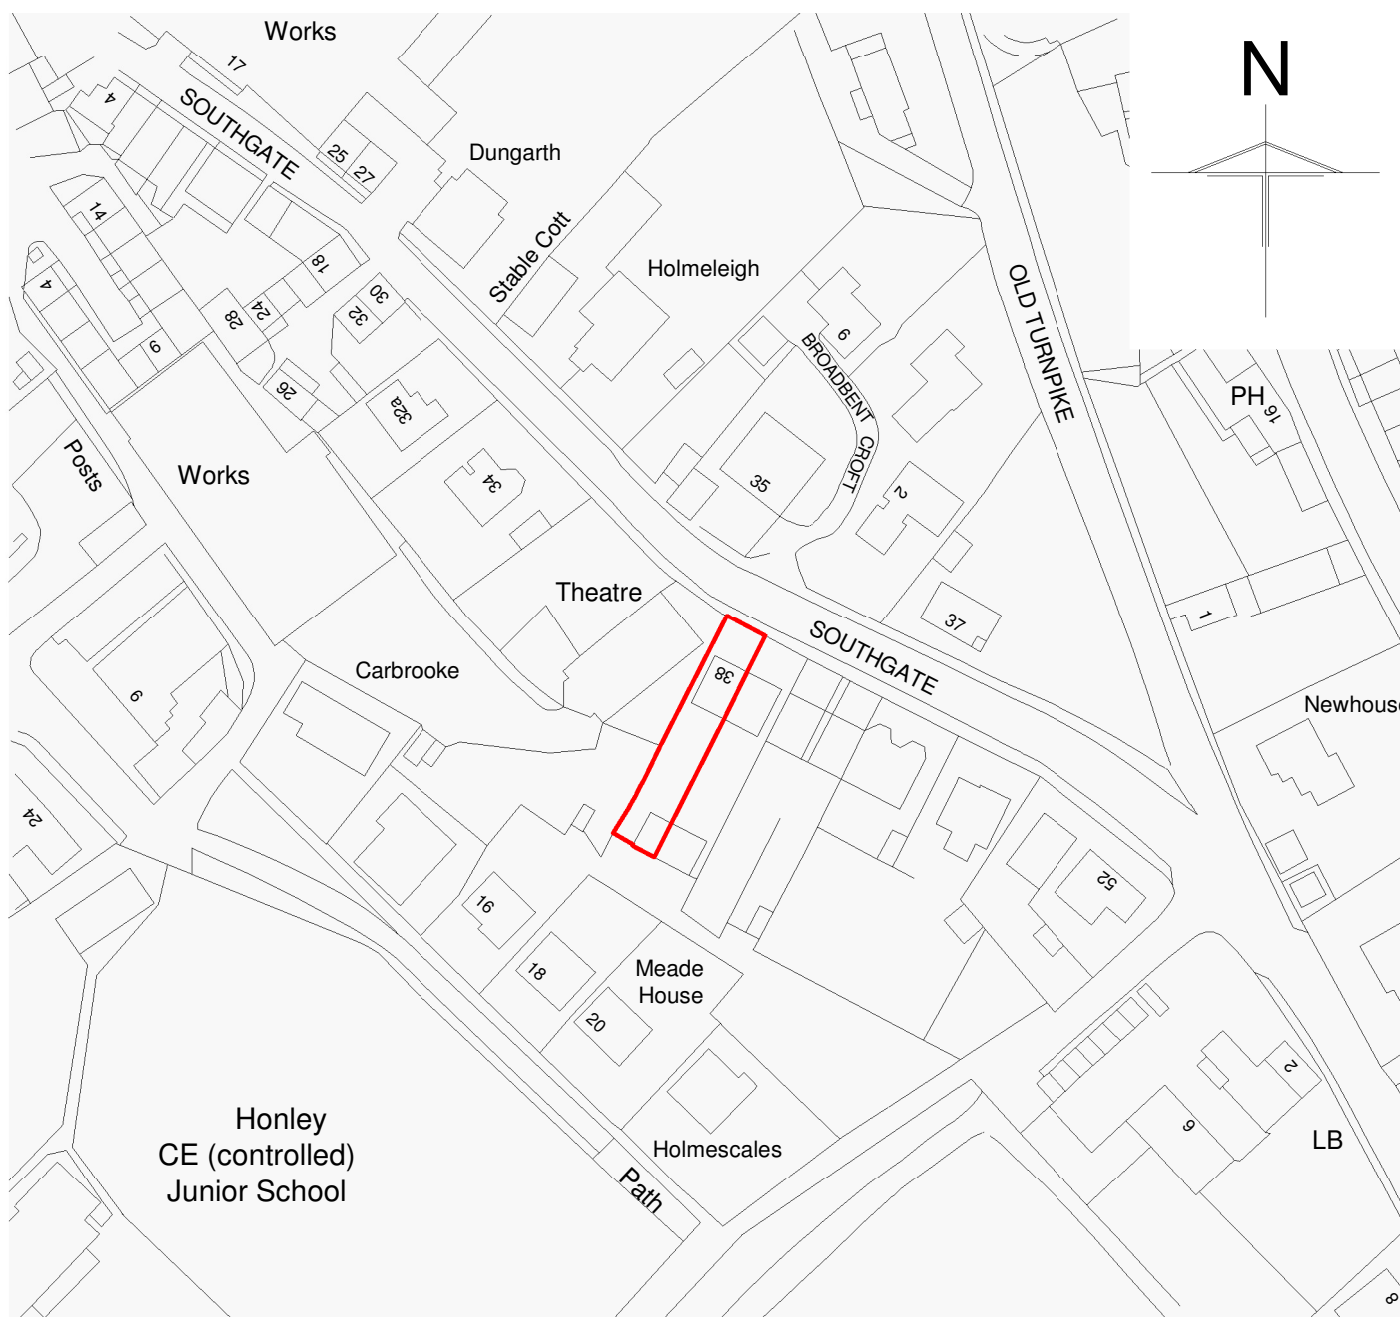

©Crown Copyright and database rights 2018 OS 100019980

OS / Location Plan
1 : 1250

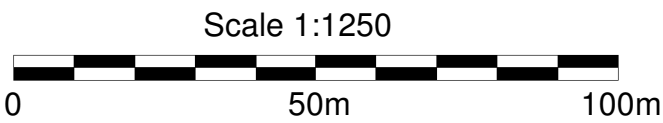

P03	Screen fence added to boundary	JH	14.09.20
P02	PLANNING ISSUE	JH	17.07.20
P01	First issue for review and comments	JH	01.07.20

REVISION	DESCRIPTION	BY	DATE
----------	-------------	----	------

Project:
Proposed raised decking & internal alterations

Address:
38 Southgate, Honley
Holmfirth, HD9 6NT

Client:
Mr & Mrs M. Varley

Drawing Title:
GA Plans & Elevations as Proposed - OPTION 2



Project No: 20-D06	Drawing No: 2003	Revision: P03
Date: June 2020	Scale: As indicated @ A1	Drawn By: JH

Drawing Status: PLANNING



This drawing has been prepared specifically for the purpose of obtaining Planning and/or Building Regulations Approval. Its suitability for other purposes without additional supplementary details and specifications cannot be guaranteed. Only figured dimensions are to be used and all stated dimensions are to be checked on site with any discrepancies being reported to Hobson Architectural. This drawing together with the design is the property & copyright of Hobson Architectural and must not be reproduced without prior permission.