



This drawing is the copyright of Square One Architecture and must not be reproduced without their written consent. All rights reserved.
Contractor must verify all relevant dimensions on the before commencing work / prefabricated work / preparing shop drawings.
In all cases figured dimensions shall be taken in preference to scaled dimensions. Square One Architecture to be notified of any discrepancies.


Revisions	Date	No.
Clients comments added	22.06.20	a
Clients comments added	20.07.20	b
Revised for Planning	08.07.20	c

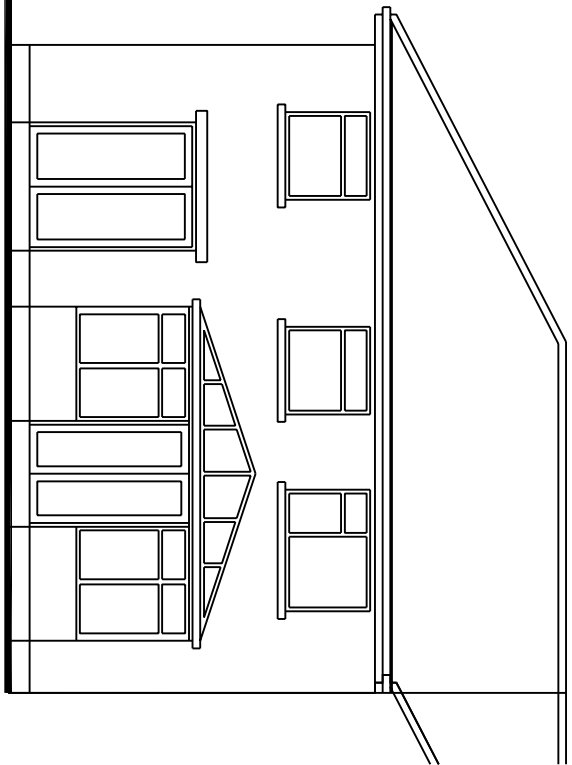


EXISTING REAR ELEVATION

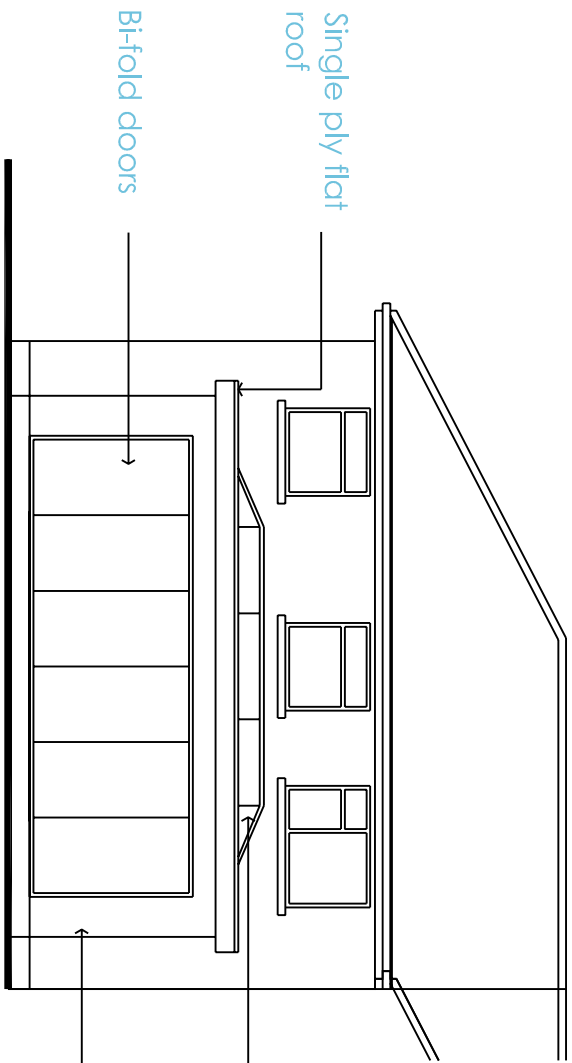


PROPOSED REAR ELEVATION

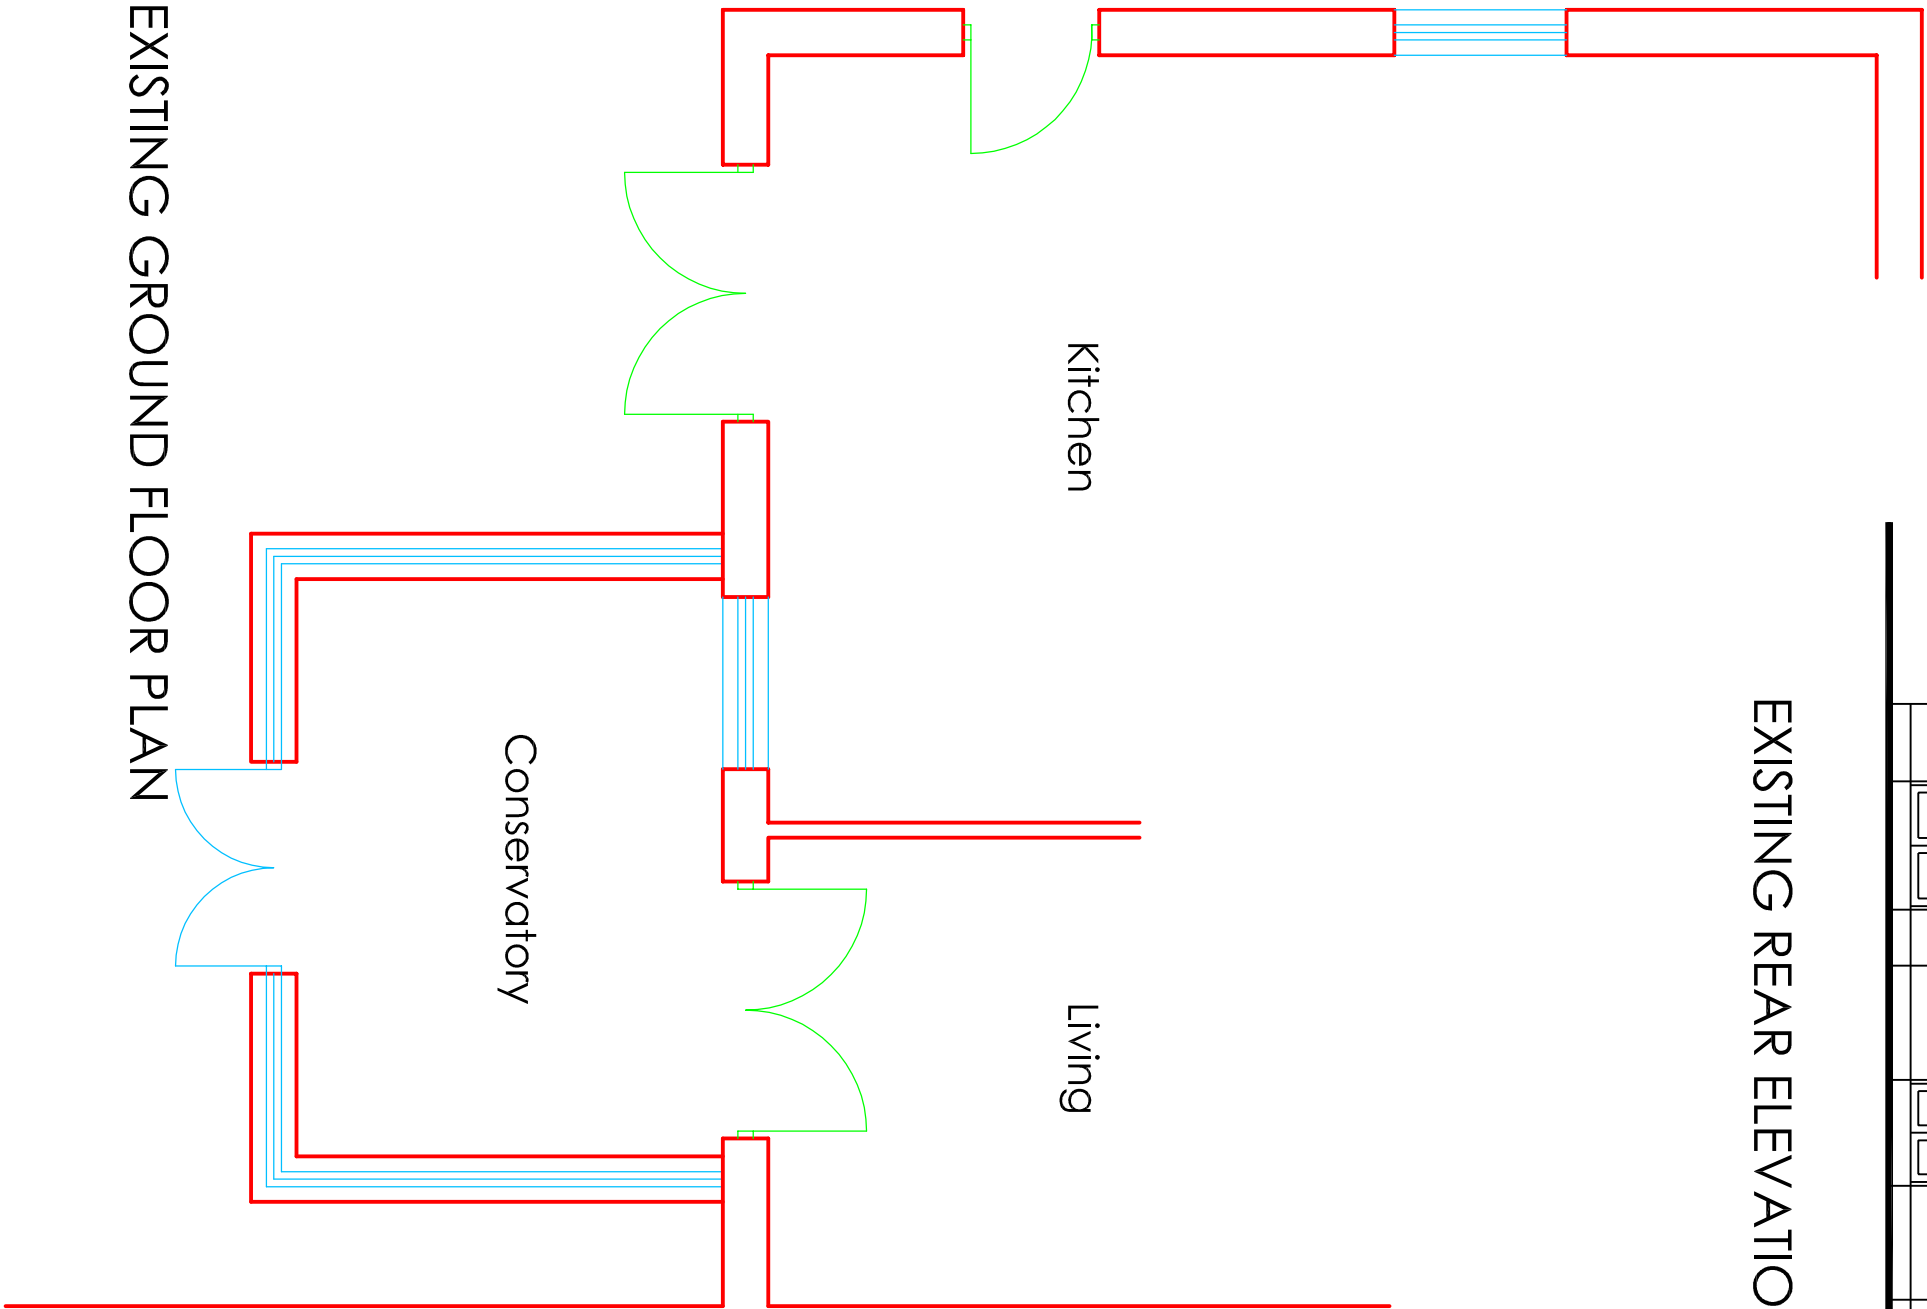



EXISTING GROUND FLOOR PLAN

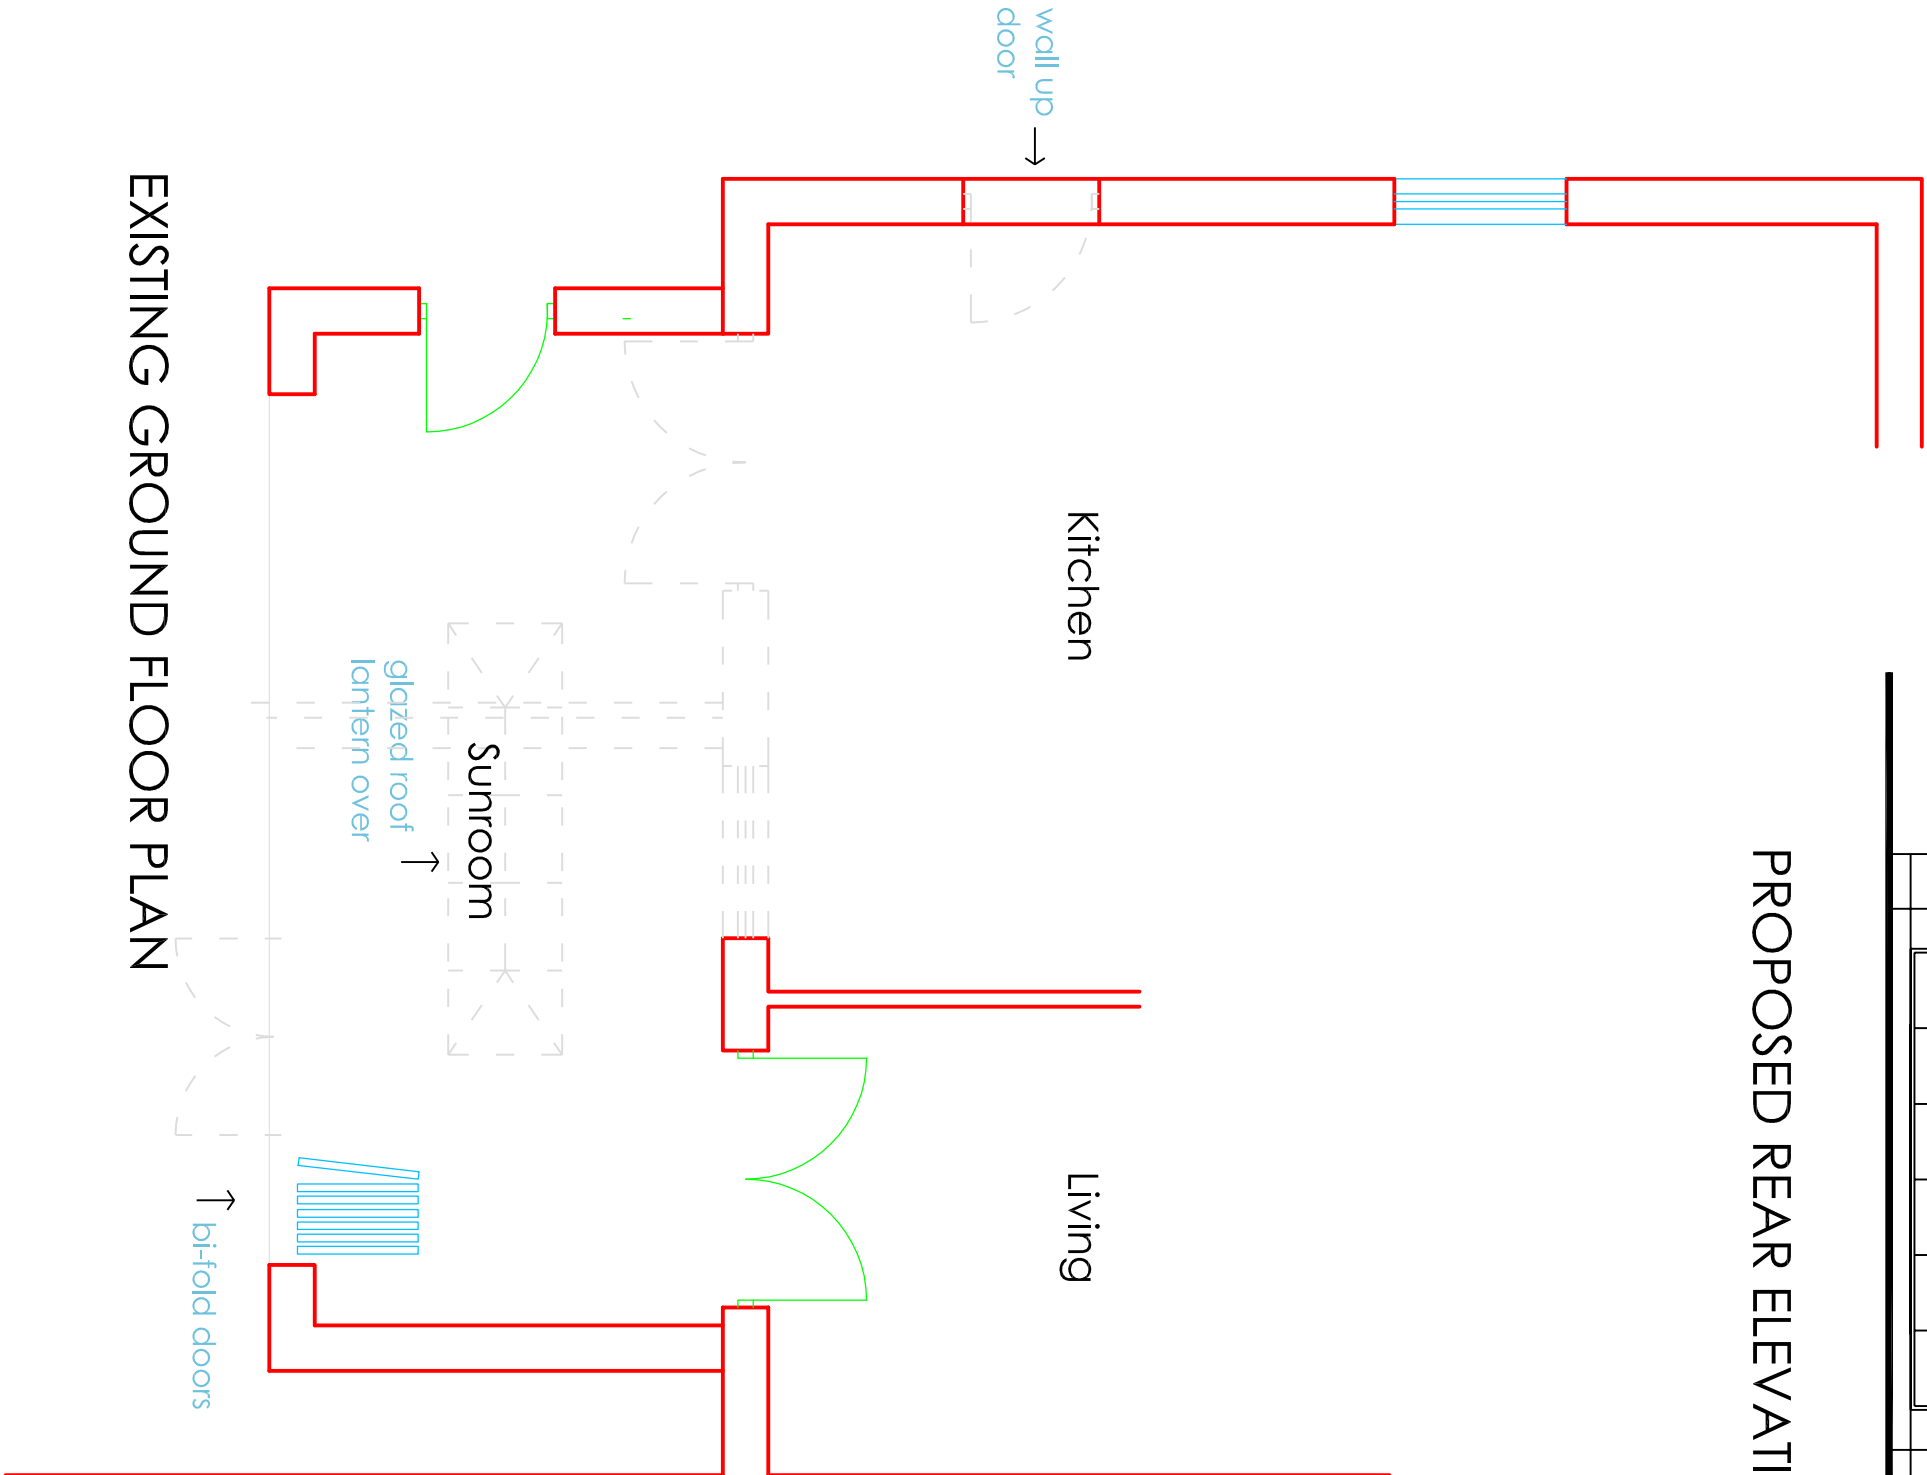

EXISTING GROUND FLOOR PLAN

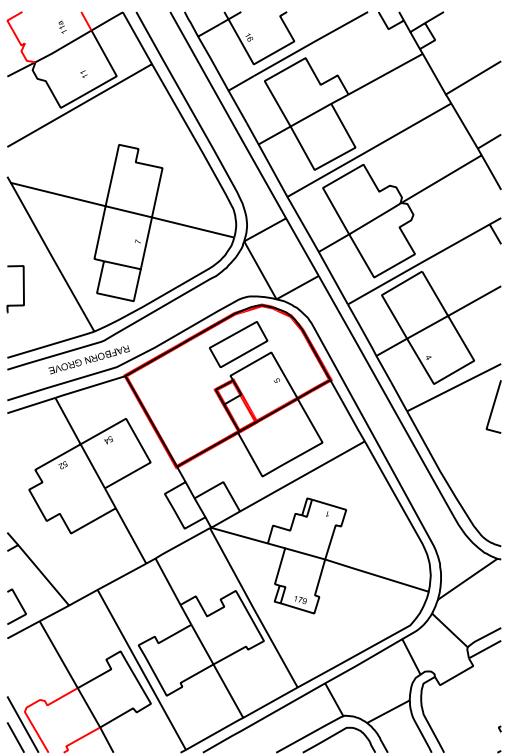

LOCATION PLAN 1:1250

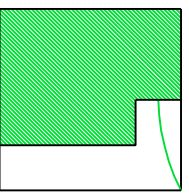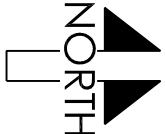

ARCHITECTURE

Square One Architecture
Architecture | Designers | Project Management
7 Hoyle Ing, Unthwaite, Huddersfield, HD7 8PX
Tel: 01484 845346
Email: squareonearchitecture@outlook.com
Web: squareonearchitecture.co.uk

Client:	Cecyln Golding	Issue:	Design
---------	----------------	--------	--------

Drawing Title	PROPOSED DRAWING
---------------	------------------

Job No.	G20072	Sheet No.	01	Revisions:	C
---------	--------	-----------	----	------------	---

Scale:	1:50, 1:100	Sheet Size:	A2	Date:	JUN 20	Drawn:	PDL
--------	-------------	-------------	----	-------	--------	--------	-----

PROPOSED SINGLE STOREY EXTENSION TO REAR IN PLACE OF CONSERVATORY AT NO 5 RAFBORN GROVE, SALENDINE NOOK, HUDDERSFIELD

Project: