




ELEVATION A

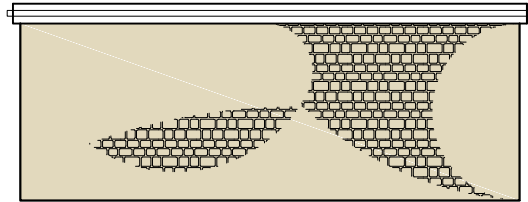


ELEVATION B

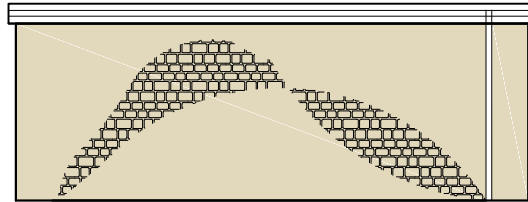

ELEVATION C

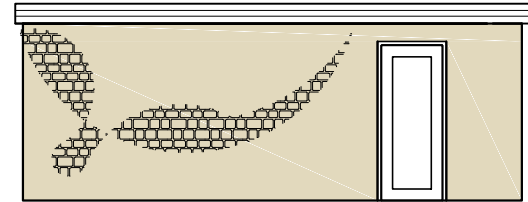

ELEVATION D

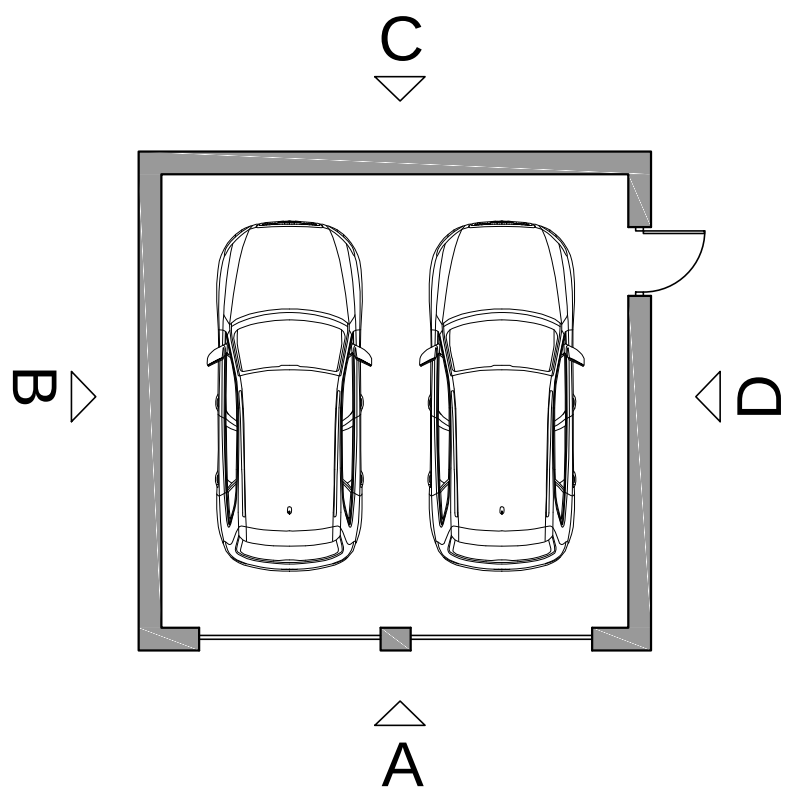

PROPOSED GARAGE PLAN


PROPOSED GARAGE MATERIALS
WALLS - REGULAR COURSED NATURAL STONE TO MATCH HOUSE.
DOORS - SECTIONAL TIMBER EFFECT DOORS




EXISTING SITE PLAN 1:200



PROPOSED SITE PLAN 1:200
AFTER JUNCTION IMPROVEMENT WORKS 1:200

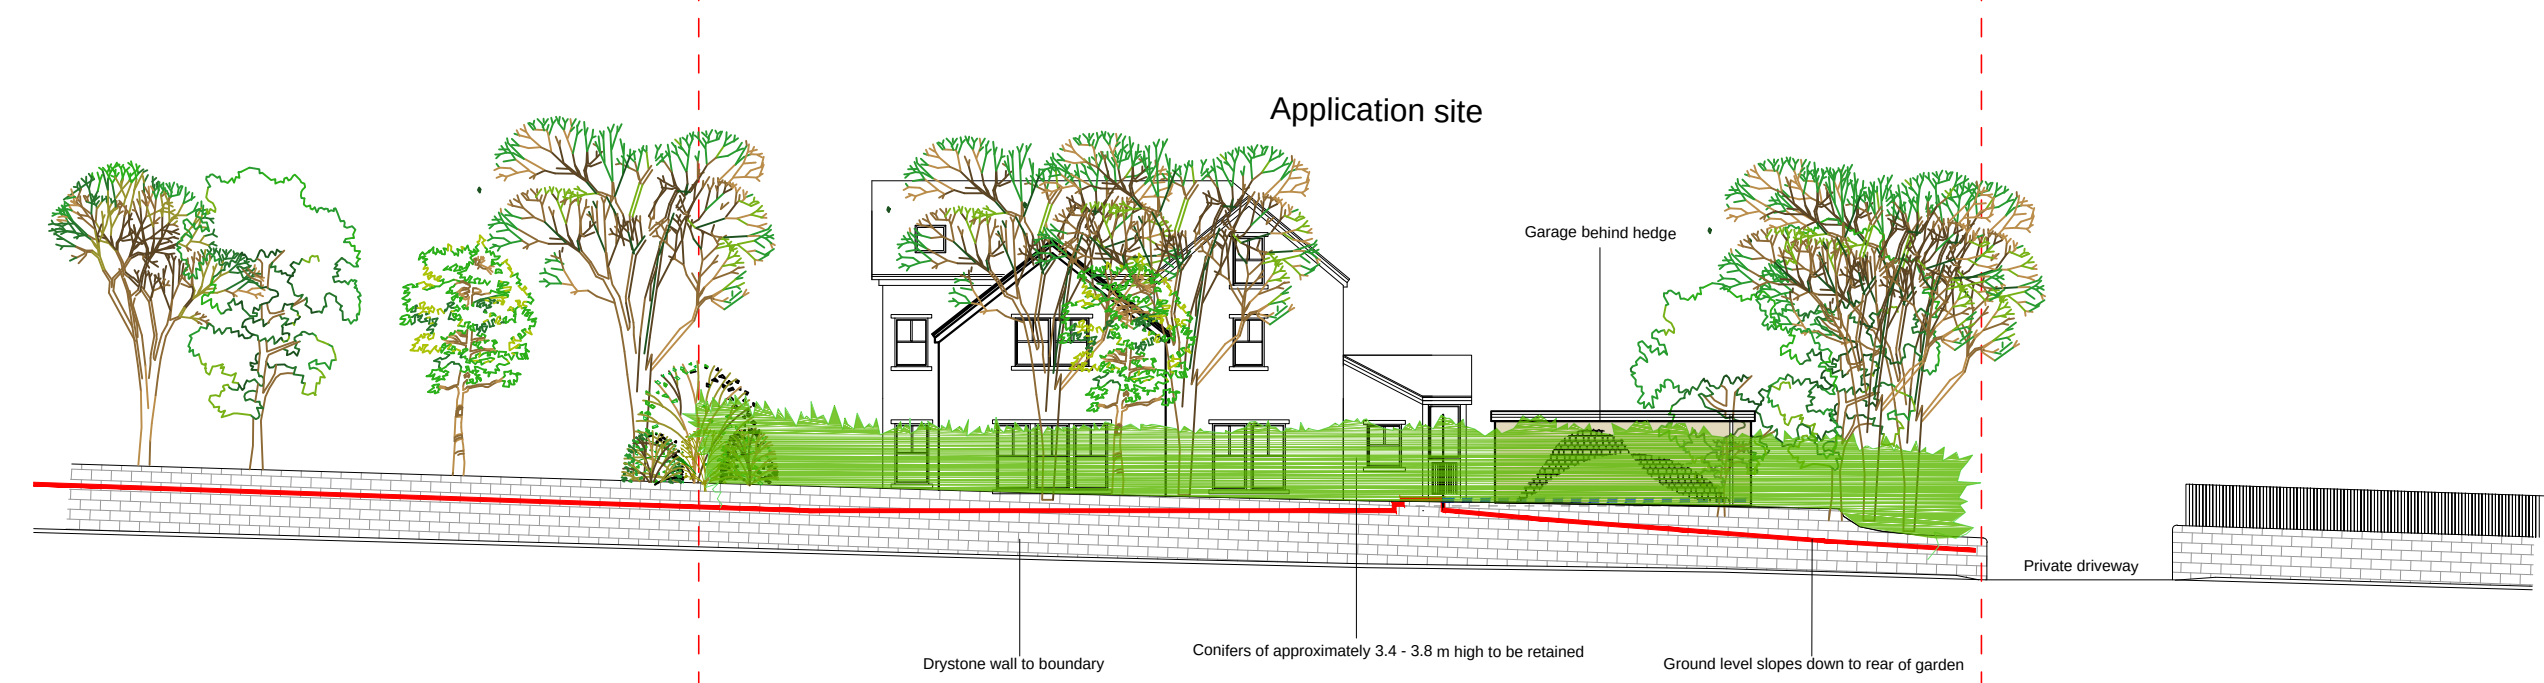

PROPOSED SITE SECTION (VIEW FROM BIRKBY ROAD) 1:200

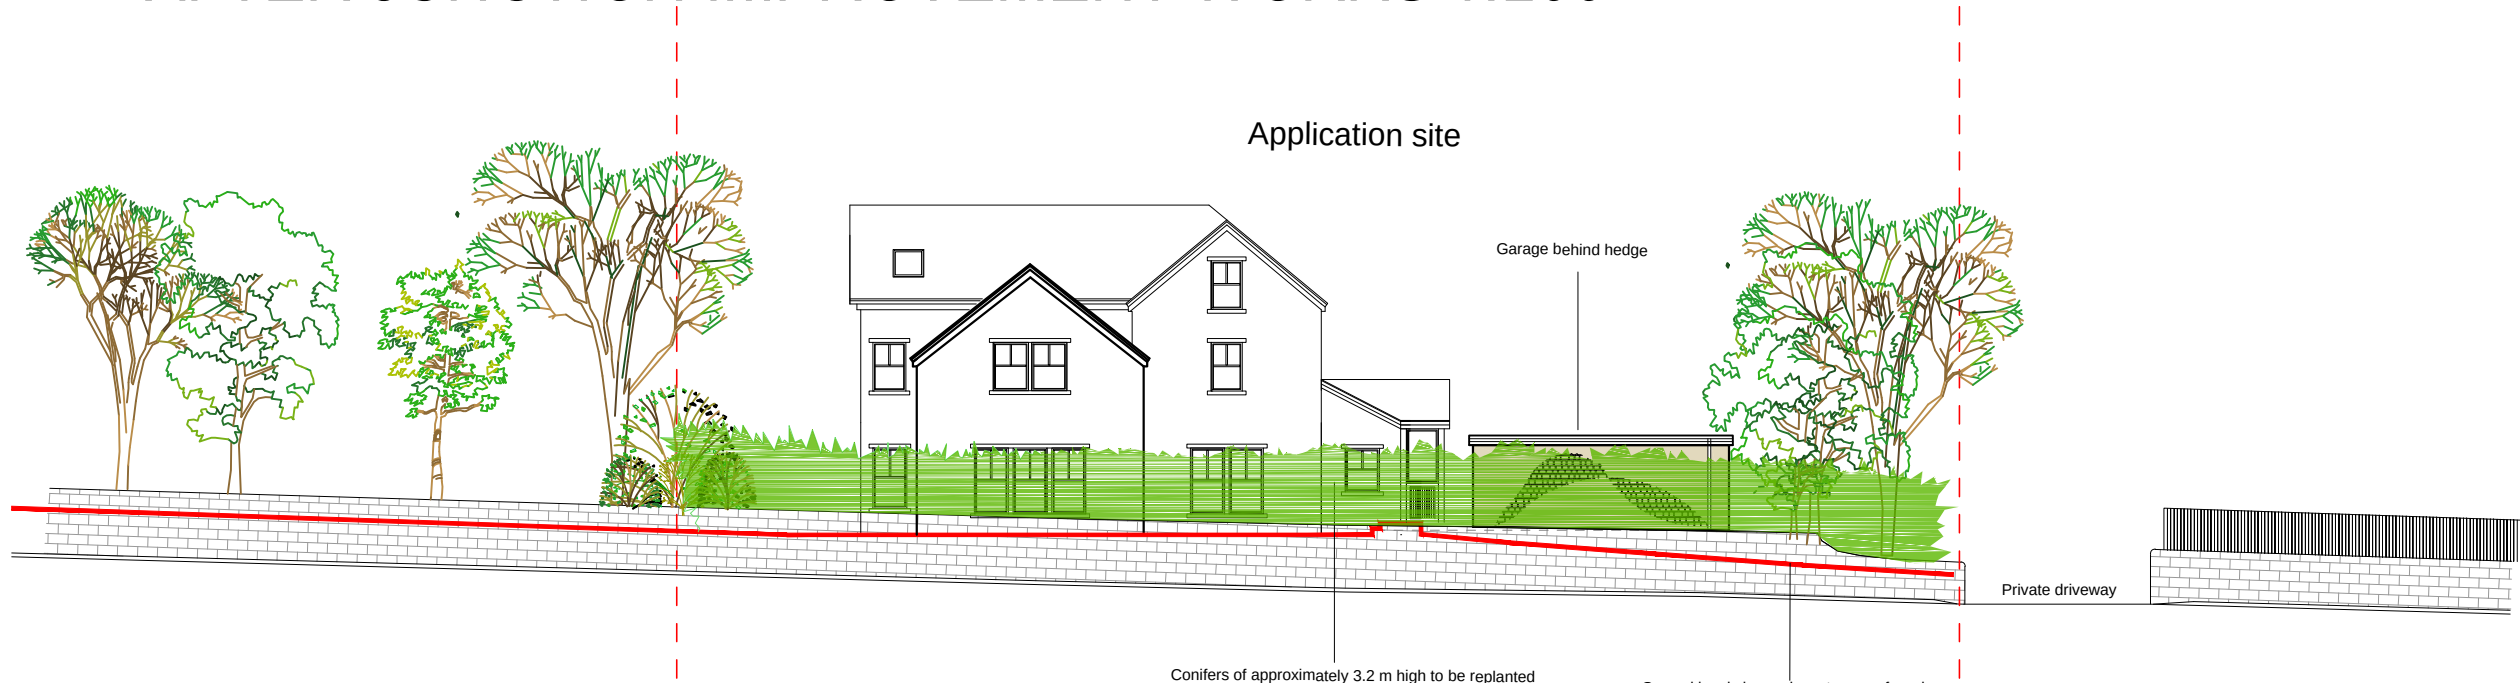

PROPOSED SITE SECTION (VIEW FROM BIRKBY ROAD)
AFTER JUNCTION IMPROVEMENT WORKS 1:200

PLANNING

Rev B:
Streetscene showing proposal before junction improvements shown. JF 27.08.2020
Rev A:
Pitch roof over garage omitted to reduce visual impact of proposal. JF 25.08.2020
Revision:

acumen
designers & architects
acumenarchitects.co.uk 01484 546000
Headrow House, Old Leeds Road, Huddersfield, HD1 1SG

CLIENT:
MR. S. AKHTAR

JOB TITLE:
402 BIRKBY ROAD,
HUDDERSFIELD

DRAWING TITLE:
PROPOSED GARAGE

DRAWN: JF	DATE: JUN 2020
CHECKED: JC	SCALE: 1:100 @ A1
DRAWING NUMBER:	2532 - 11B