




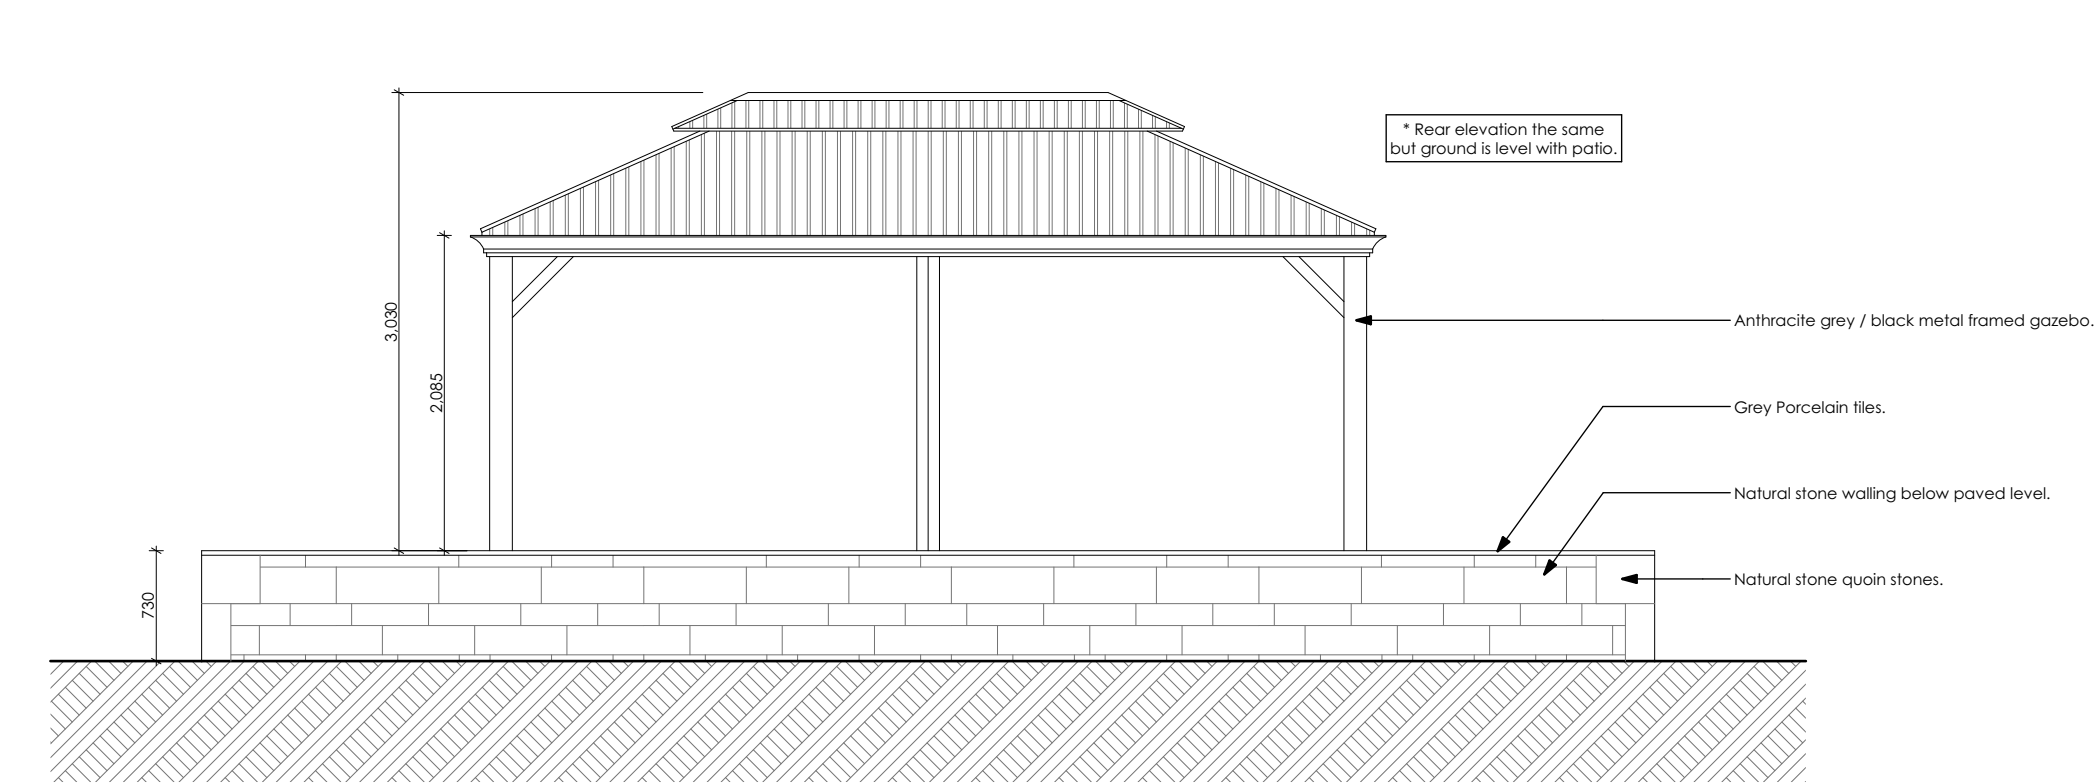

Front Elevation

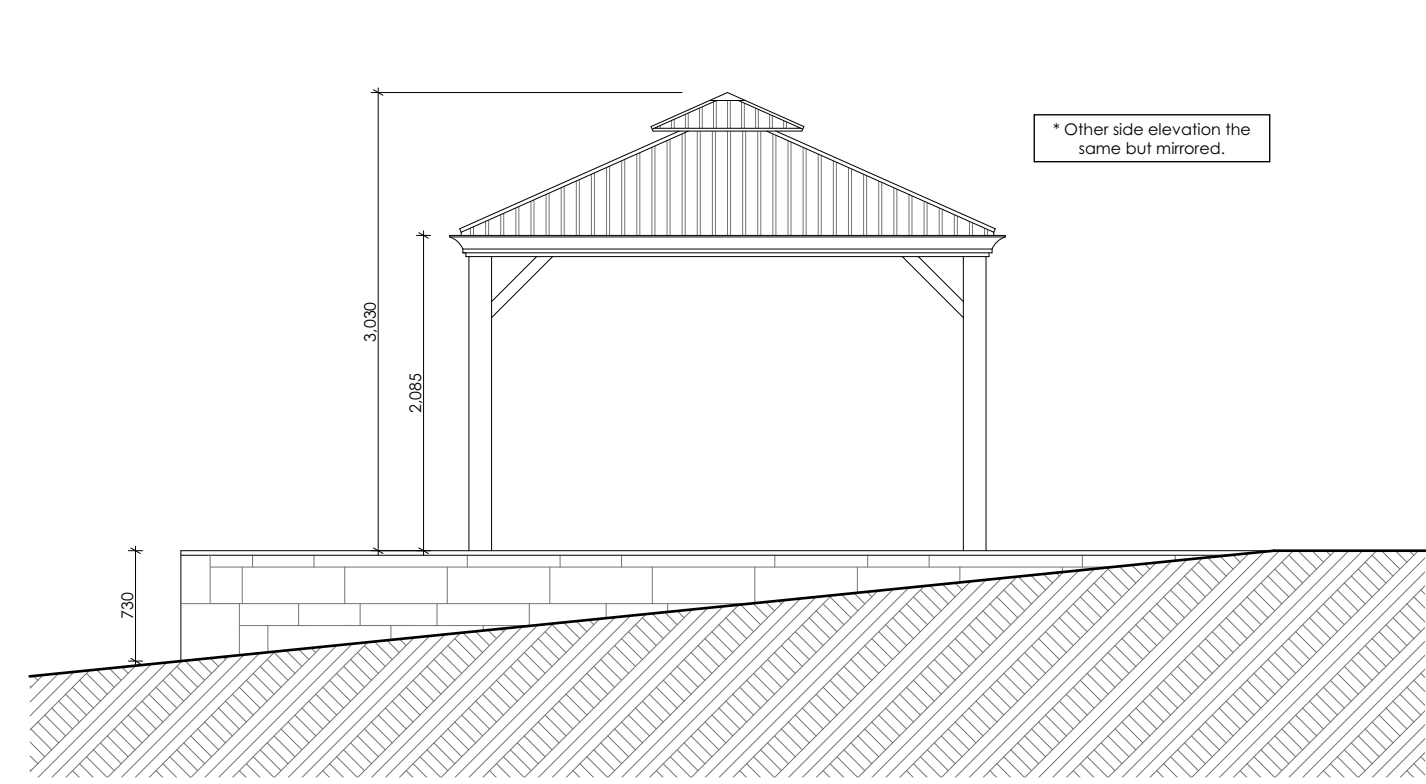


Side Elevation

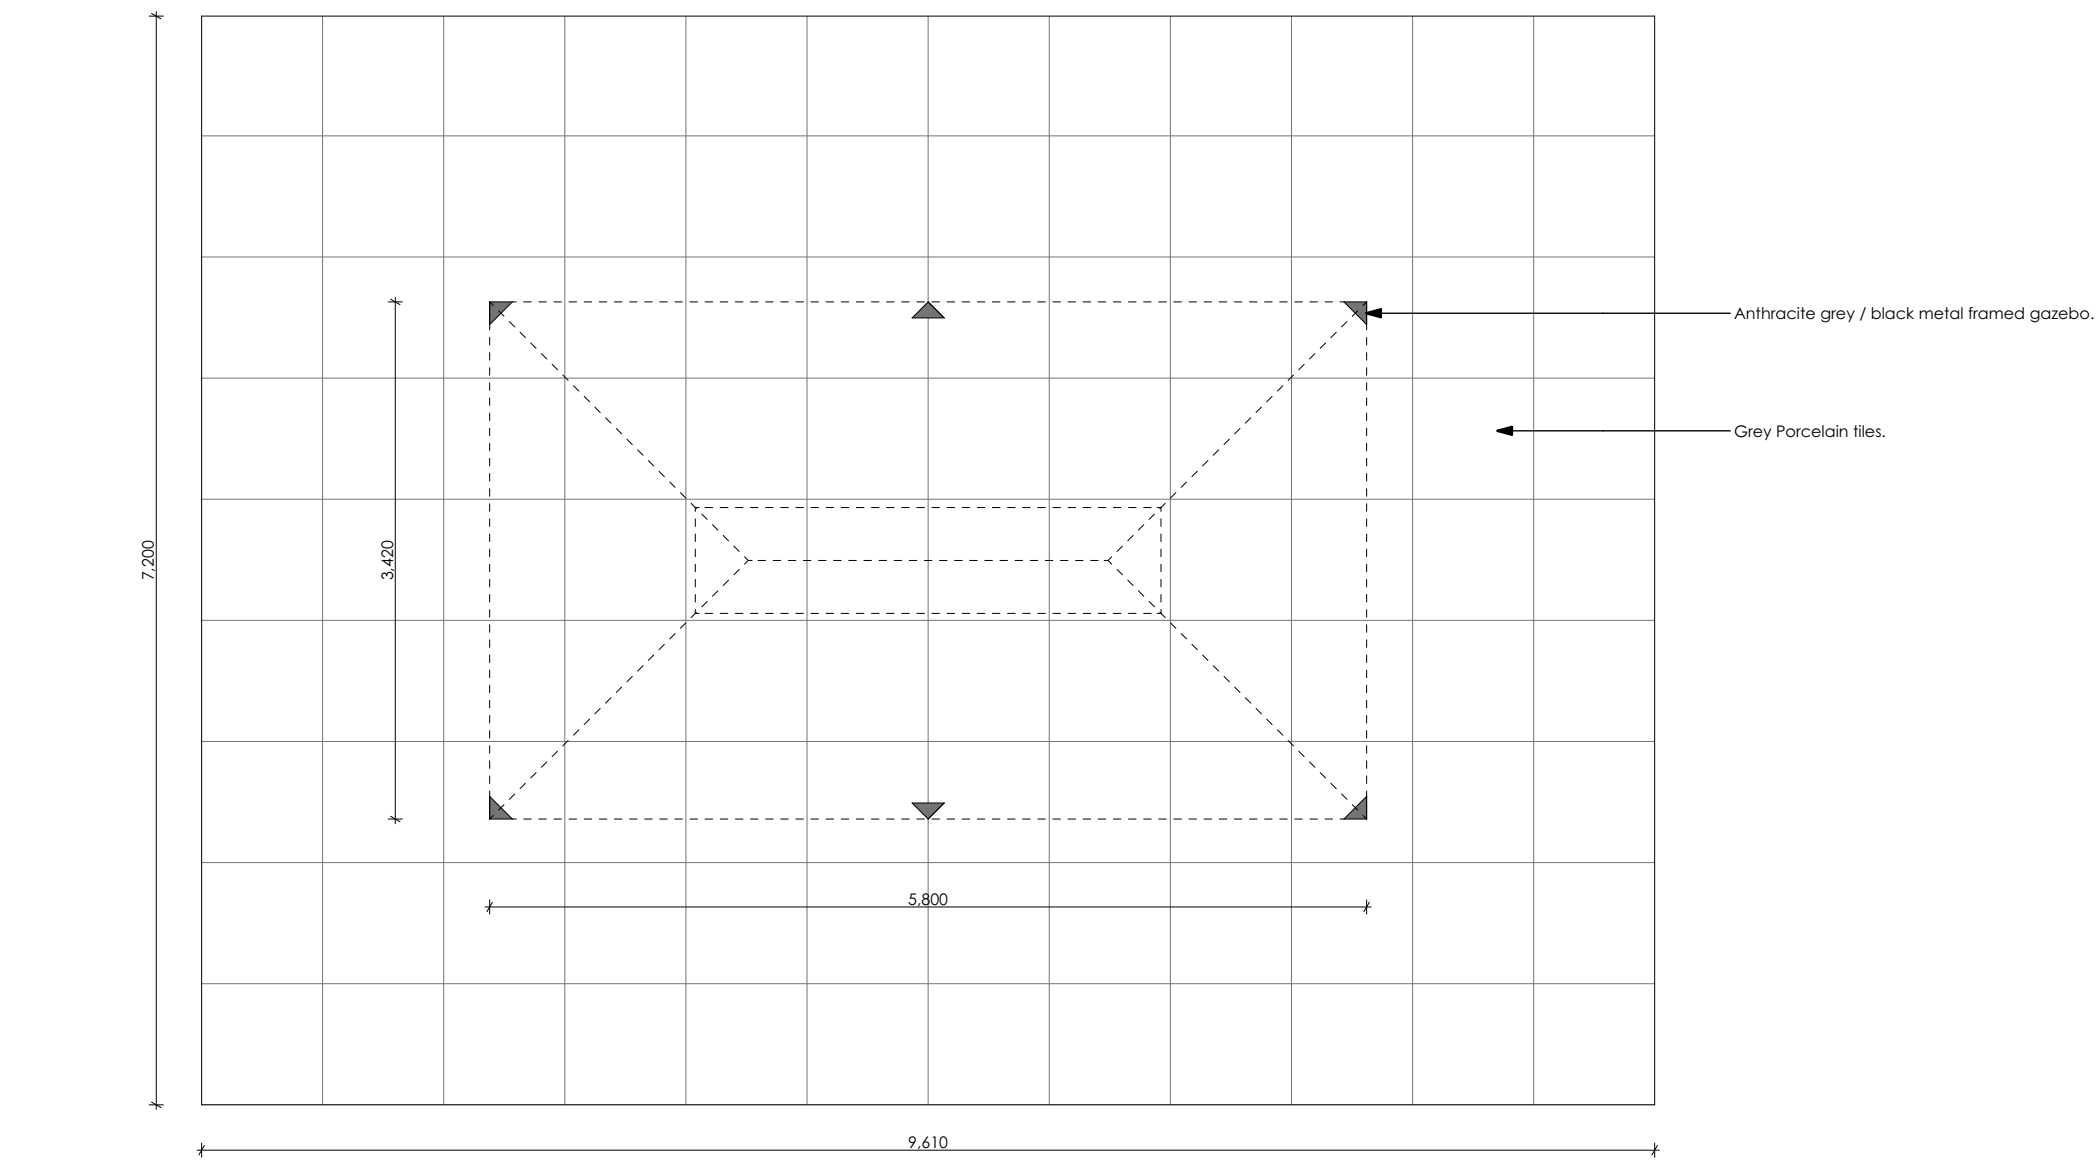


Plan


Raised Patio & Gazebo 1:50

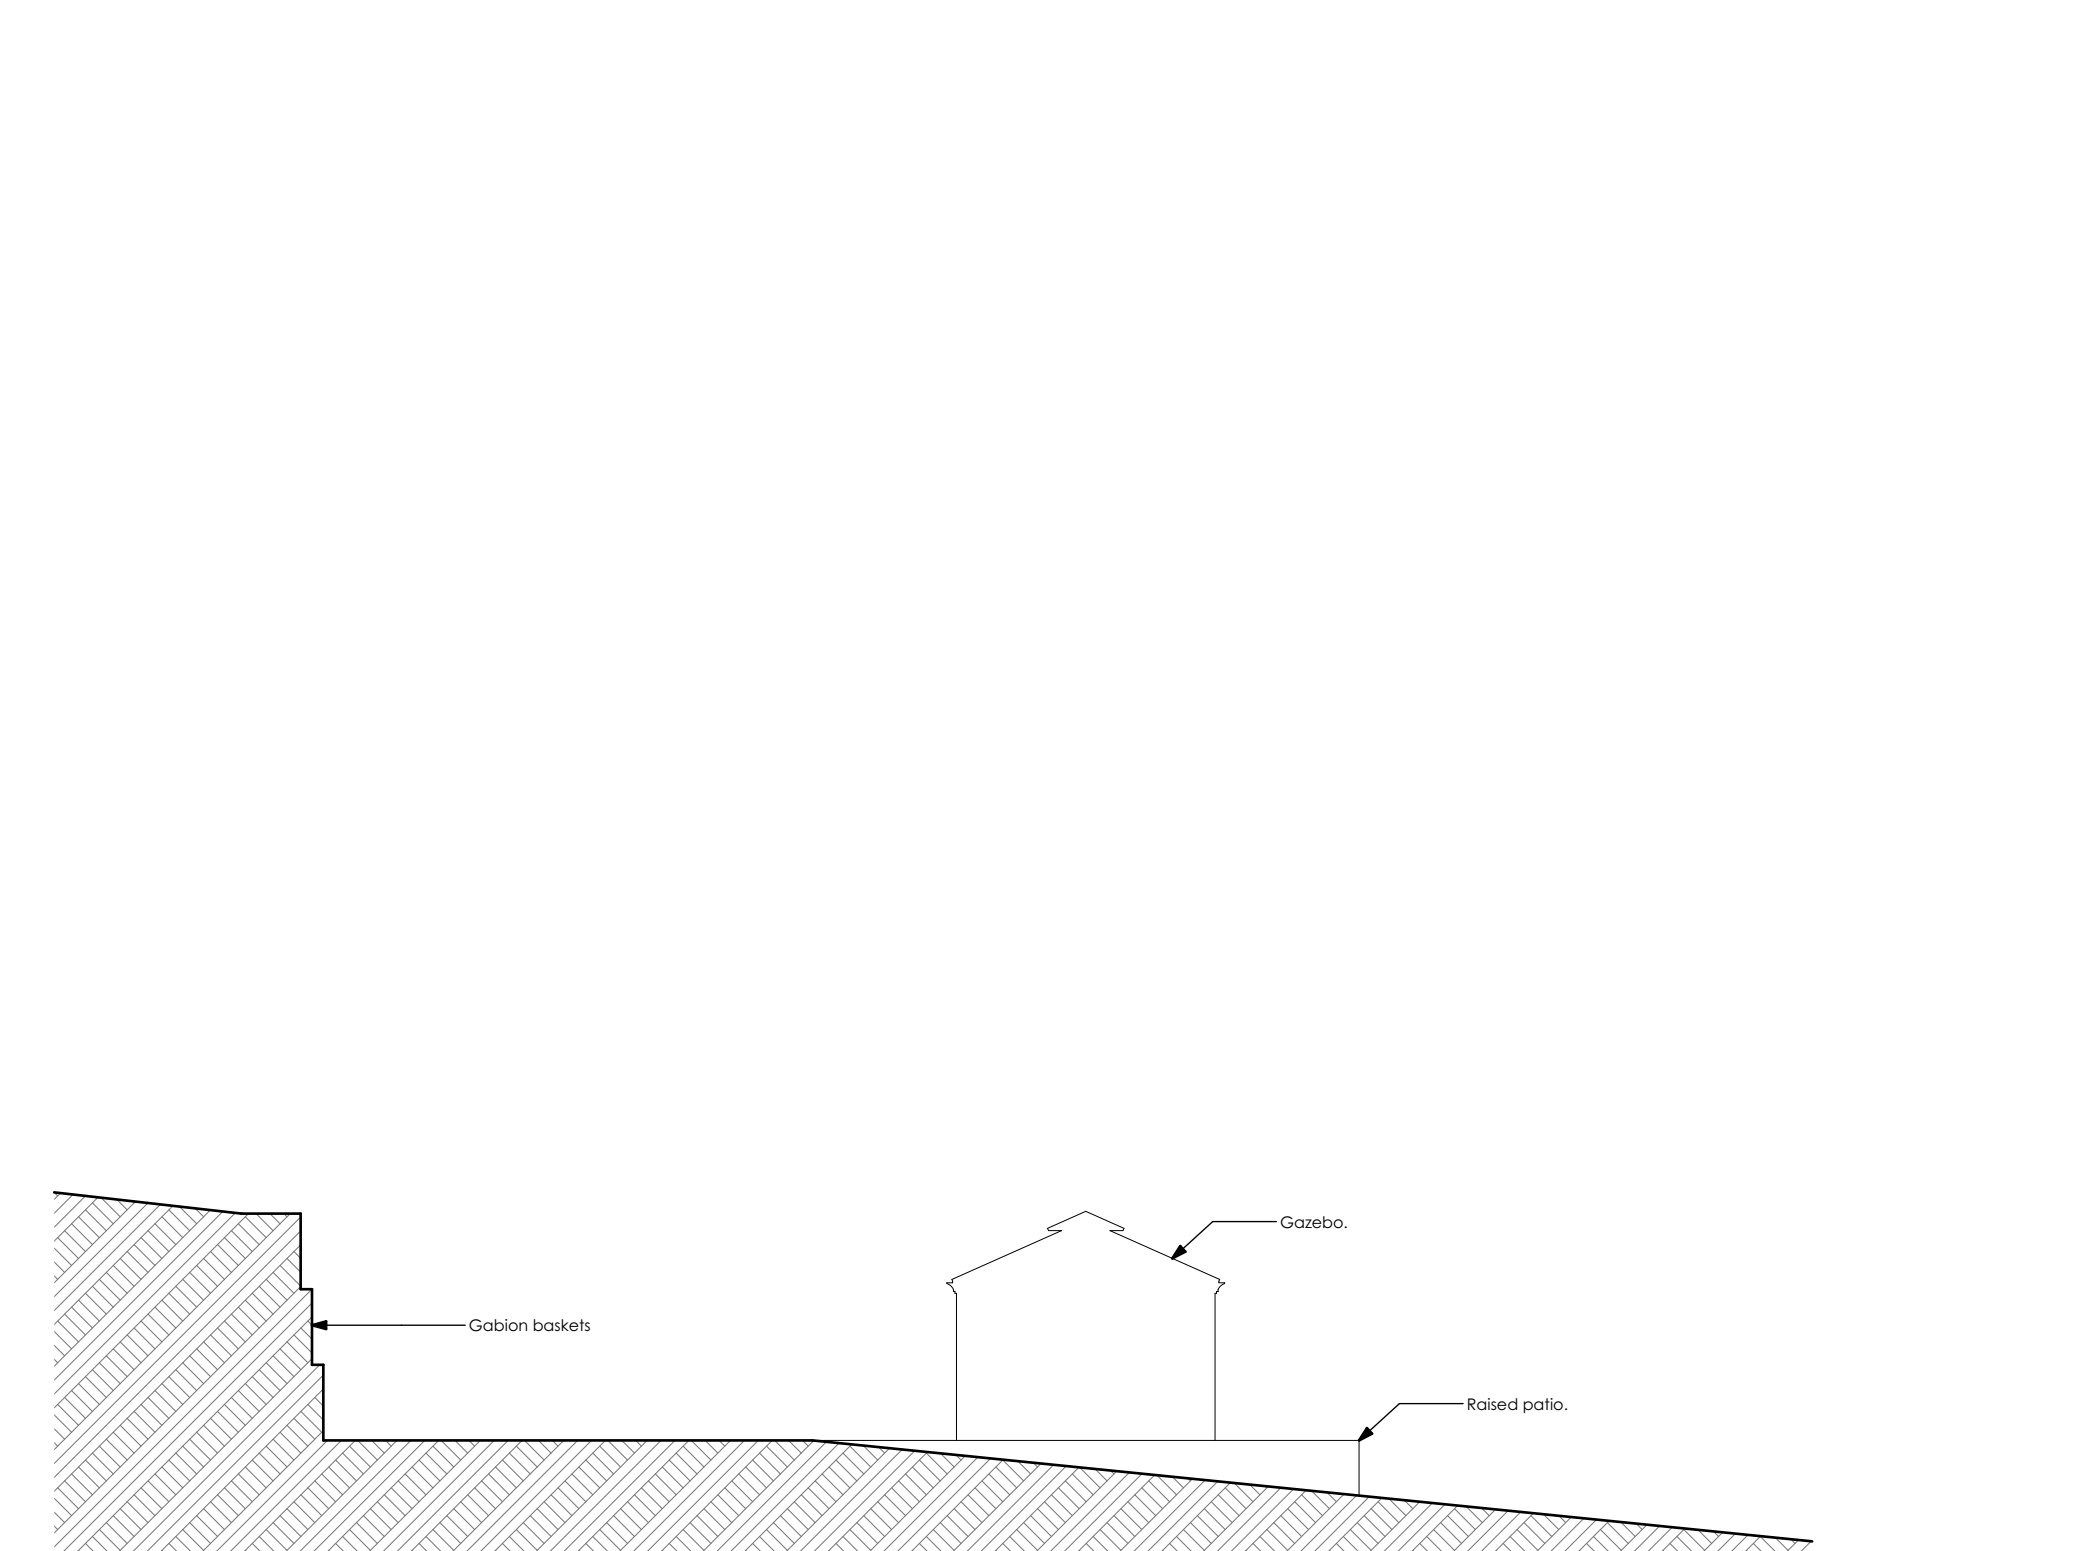

Section 1:100

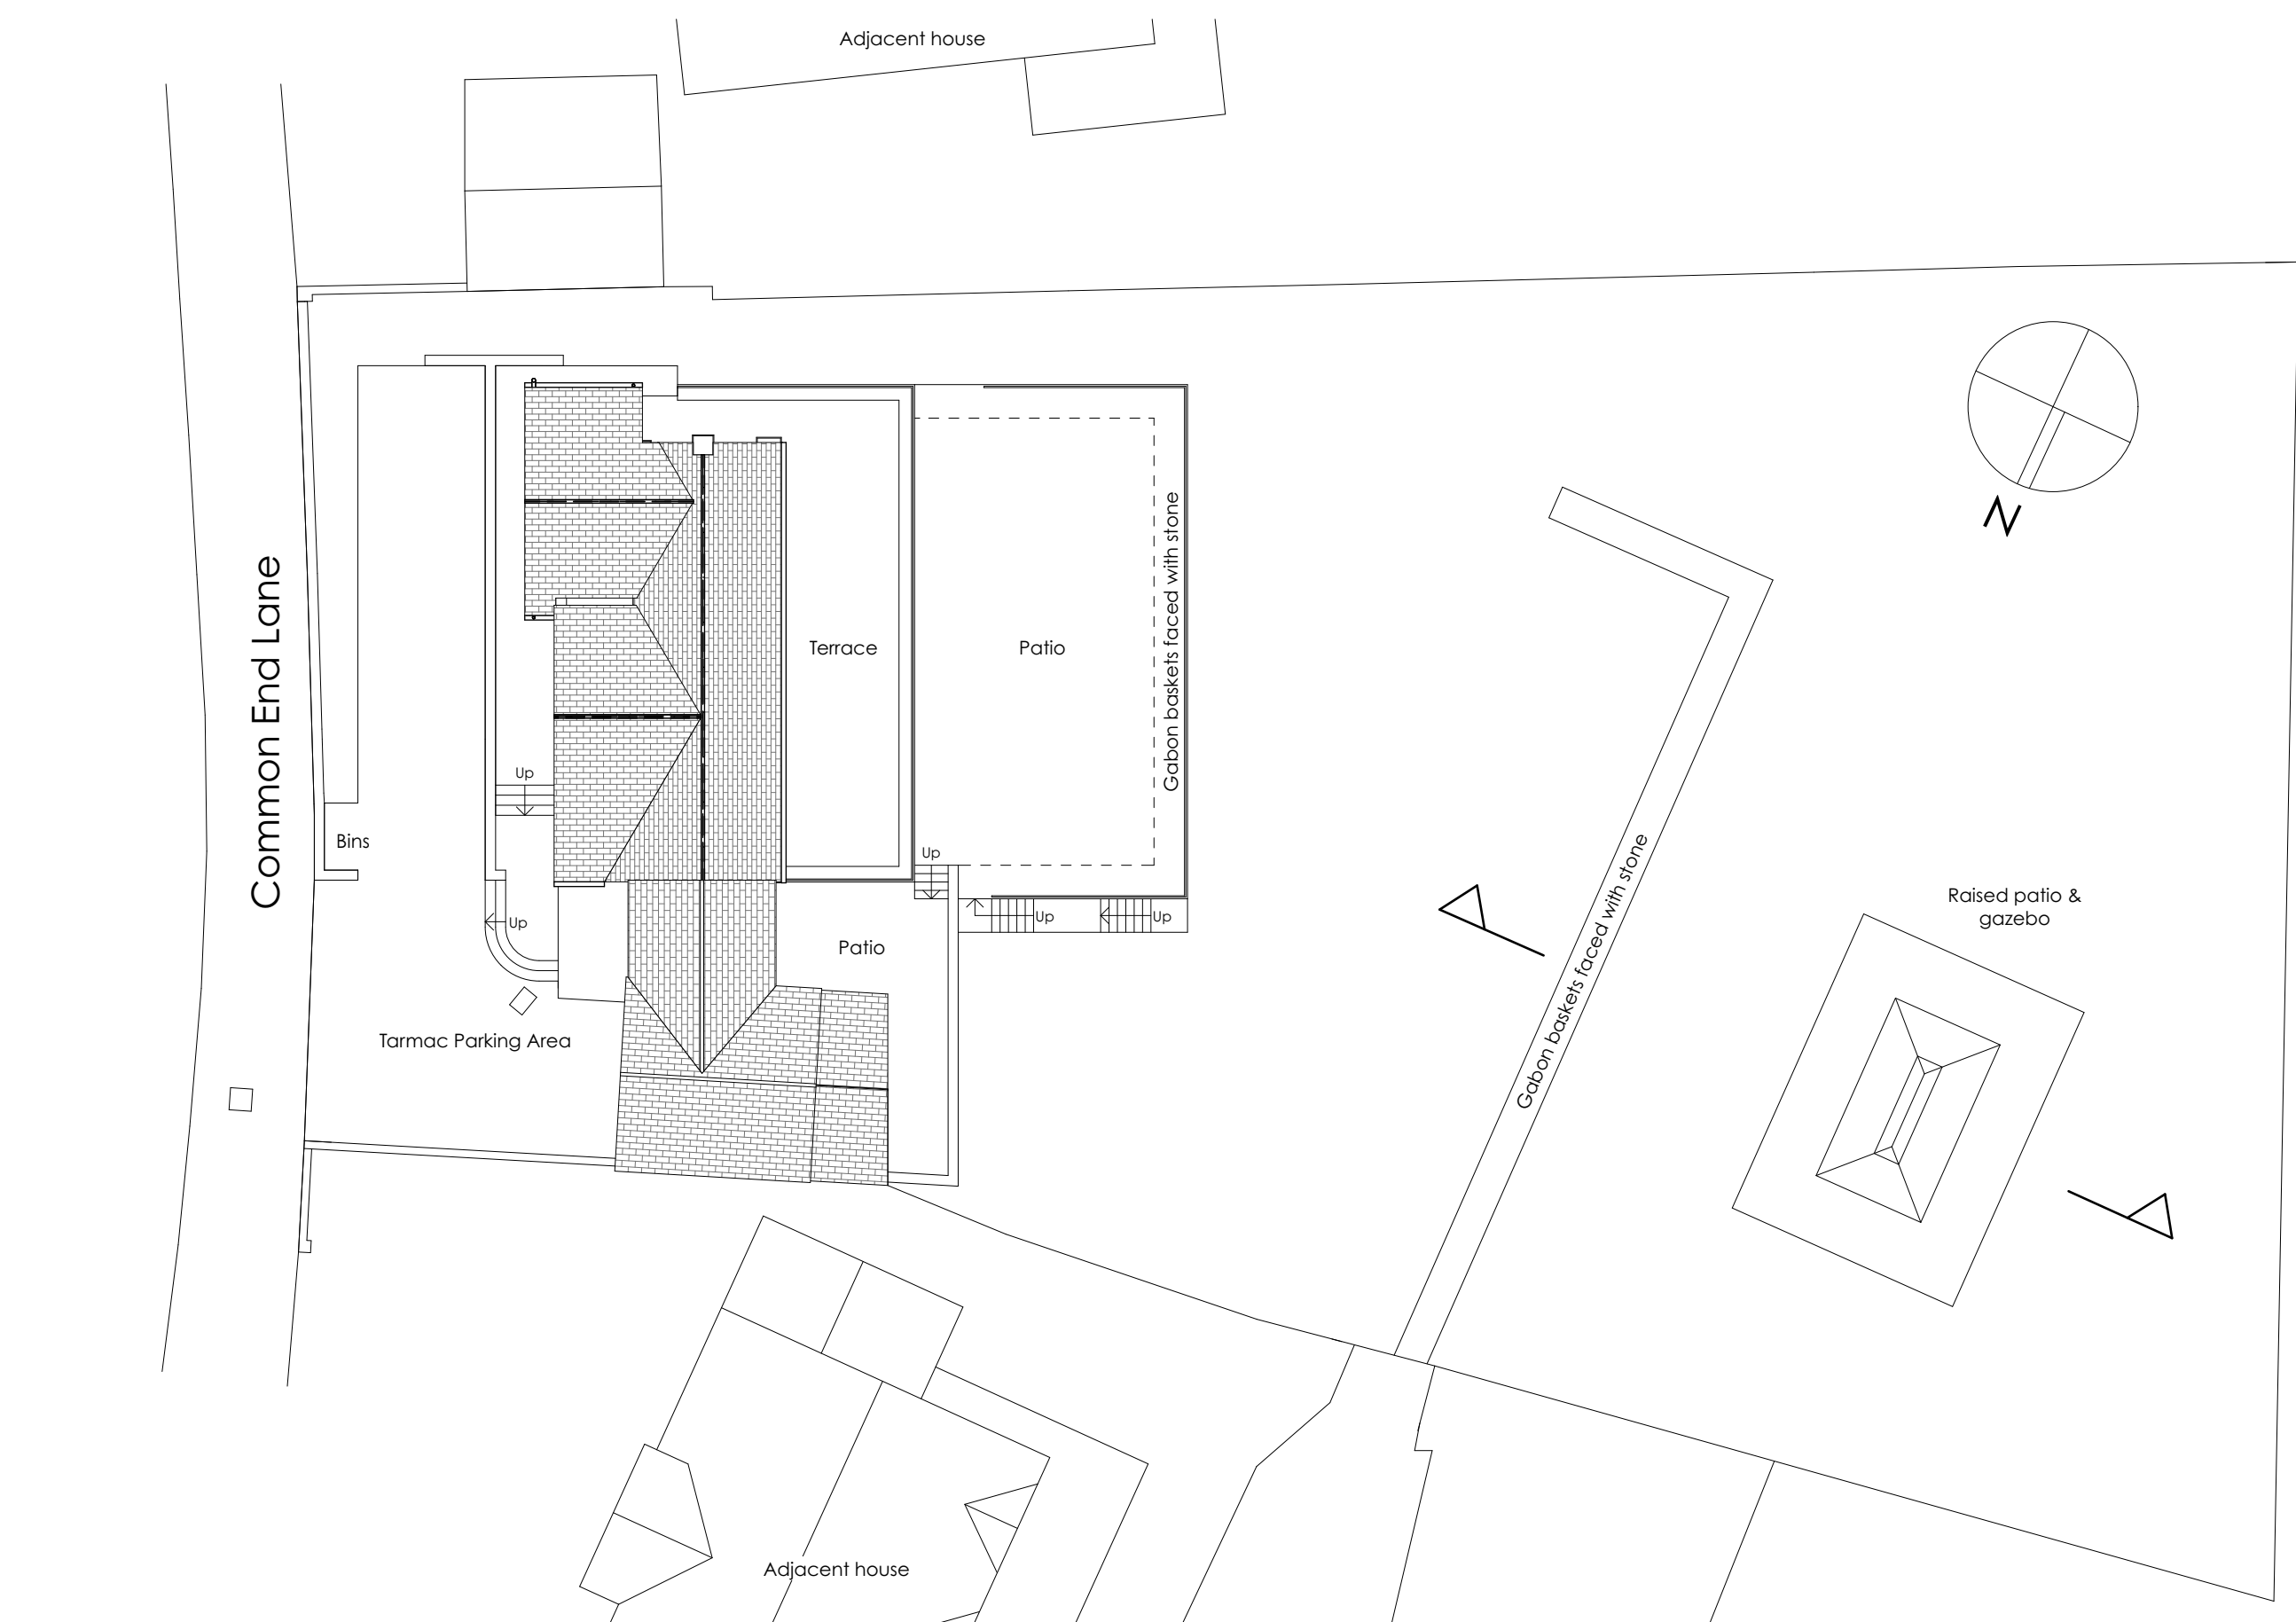

Site Plan 1:200

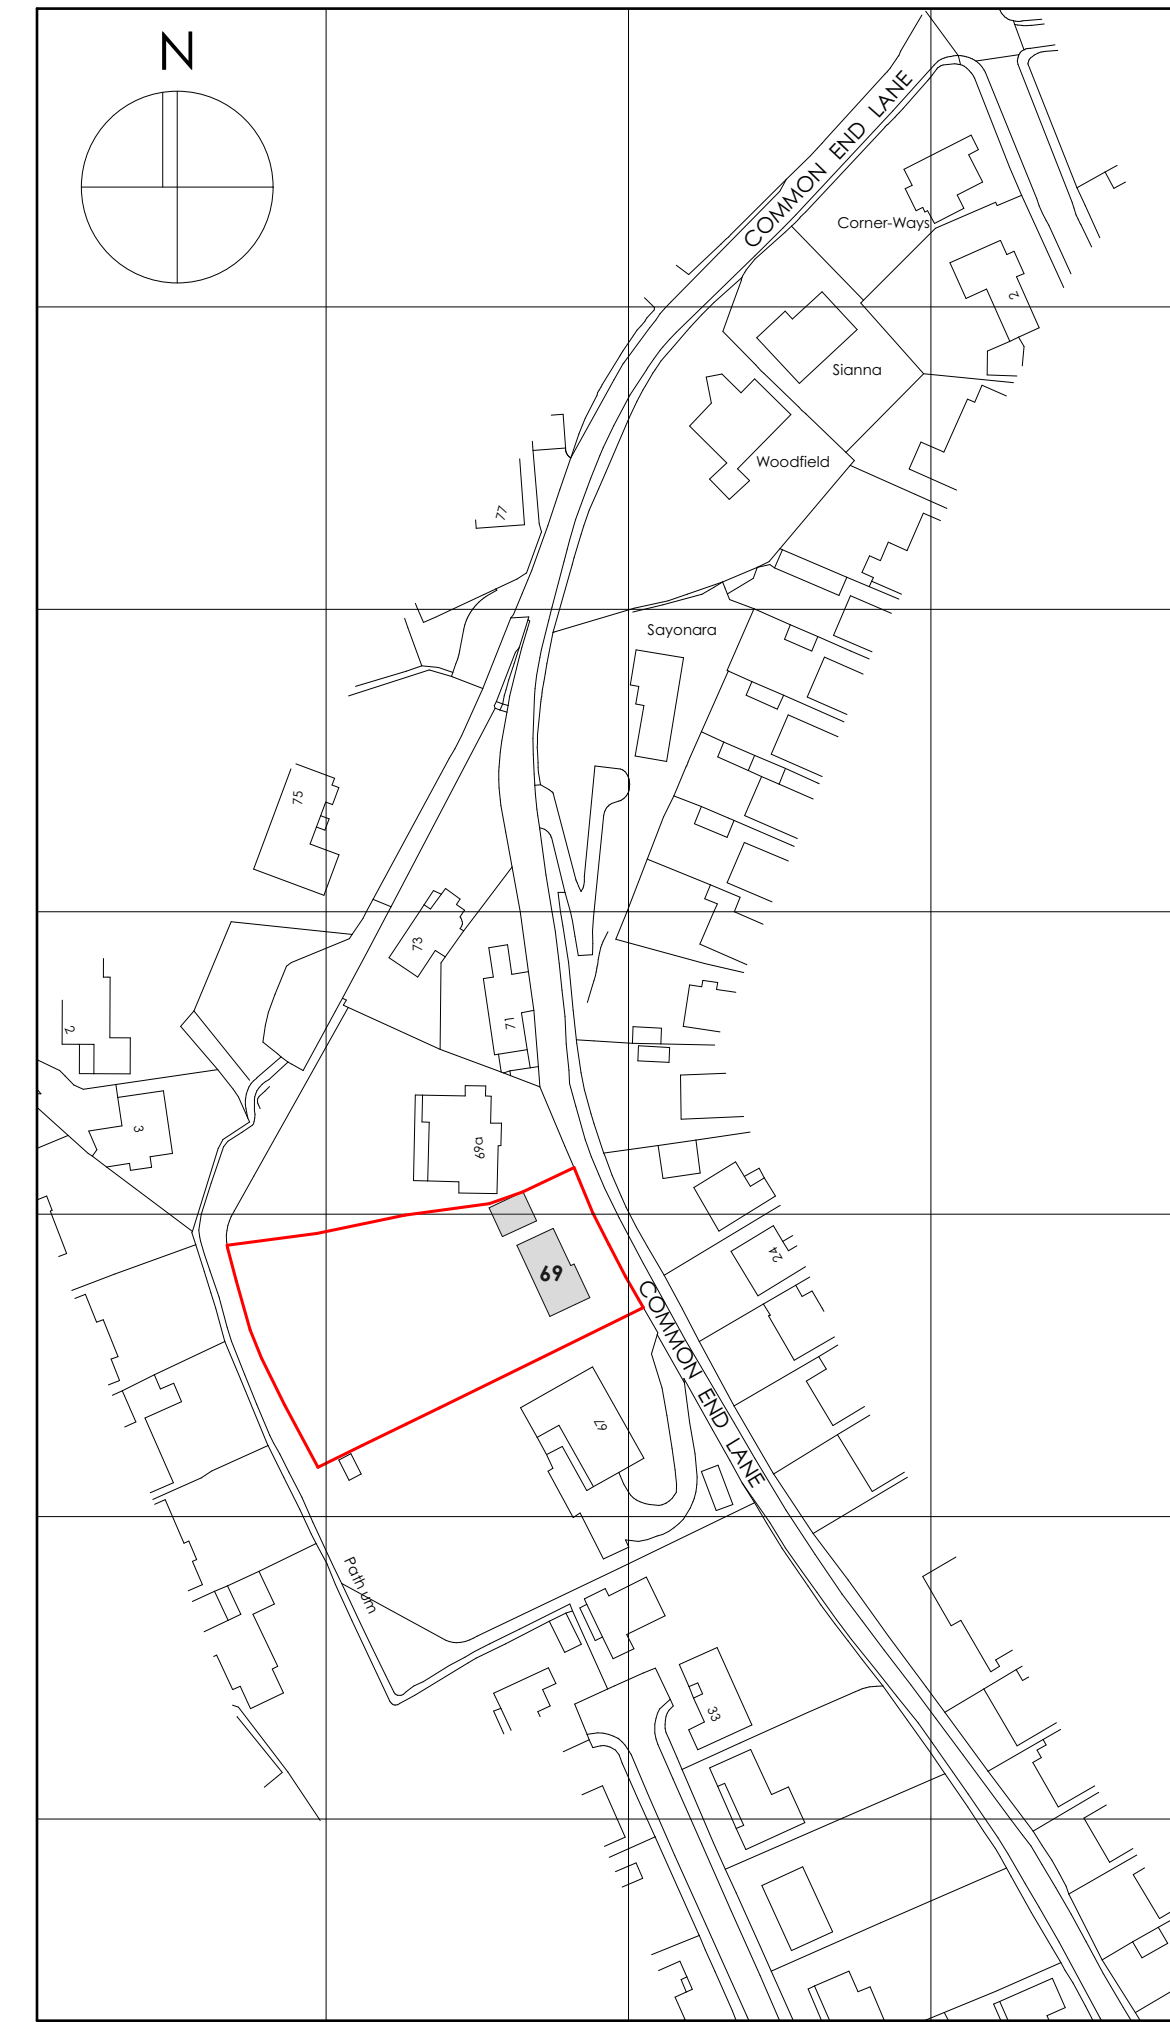

Site Location Plan 1:1250

General Notes

THIS DRAWING HAS BEEN PREPARED FROM HAND MEASURED SURVEY INFORMATION AND IS FOR INFORMATION PURPOSES ONLY. DO NOT SCALE FROM DRAWING. USE FIGURED DIMENSIONS ONLY. ALL DIMENSIONS MUST BE CHECKED AND VERIFIED ON SITE PRIOR TO COMMENCEMENT OF WORK AND ARCHITECT TO BE NOTIFIED OF ANY DISCREPANCIES.

Revision	Description	Issued	Checked	Date
----------	-------------	--------	---------	------

Client: Mr & Mrs Platt
Project: 69 Common End Lane, Lepton, Huddersfield
Drawing: Proposed Raised Patio & Gazebo

Drawing Status:

PLANNING

Date: Jul 20	Scale @ A1: As noted	Drawn by: AB
Project No: 027	Drawing No: (0-) 100	Revision: