


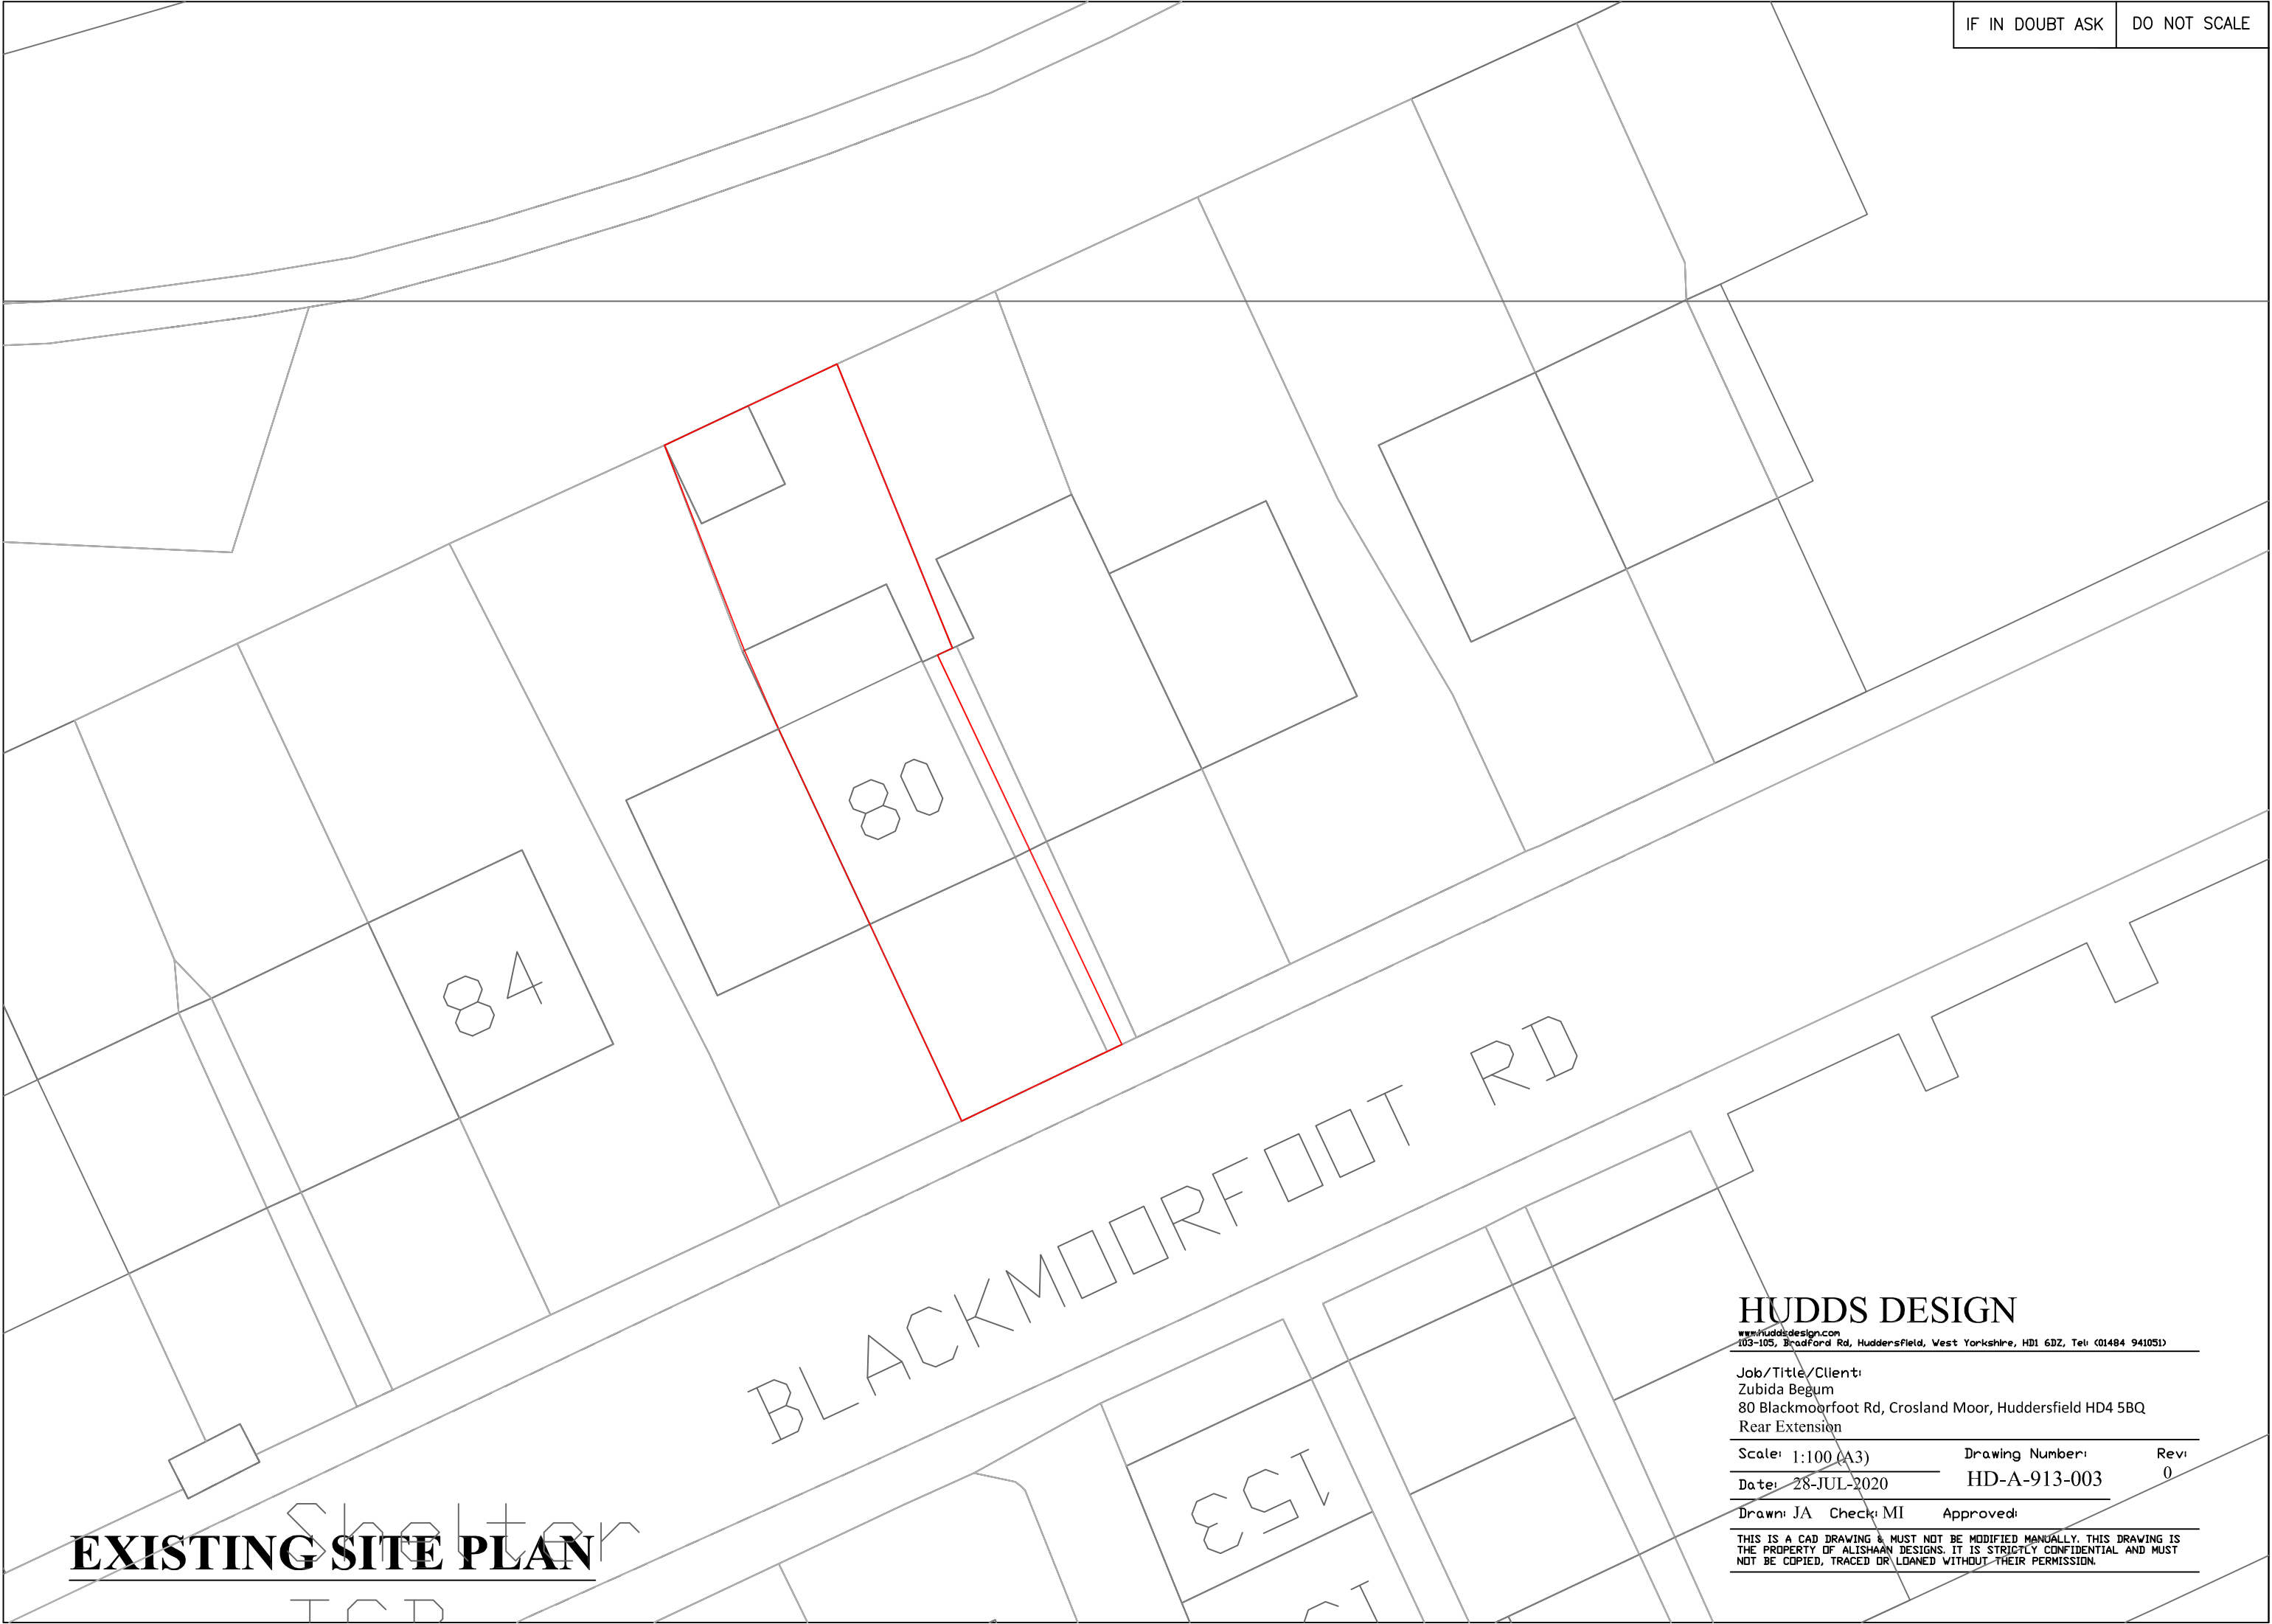

EXISTING SITE PLAN

HUDDS DESIGN

www.huddsdesign.com
103-105, Bradford Rd, Huddersfield, West Yorkshire, HD1 6DZ, Tel: 01484 941051

Job/Title/Client:
Zubida Begum
80 Blackmoorfoot Rd, Crosland Moor, Huddersfield HD4 5BQ
Rear Extension

Scale: 1:100 (A3)	Drawing Number:	Rev:
Date: 28-JUL-2020	HD-A-913-003	0

Drawn: JA Check: MI Approved:

THIS IS A CAD DRAWING & MUST NOT BE MODIFIED MANUALLY. THIS DRAWING IS THE PROPERTY OF ALISHAAN DESIGNS. IT IS STRICTLY CONFIDENTIAL AND MUST NOT BE COPIED, TRACED OR LOANED WITHOUT THEIR PERMISSION.