
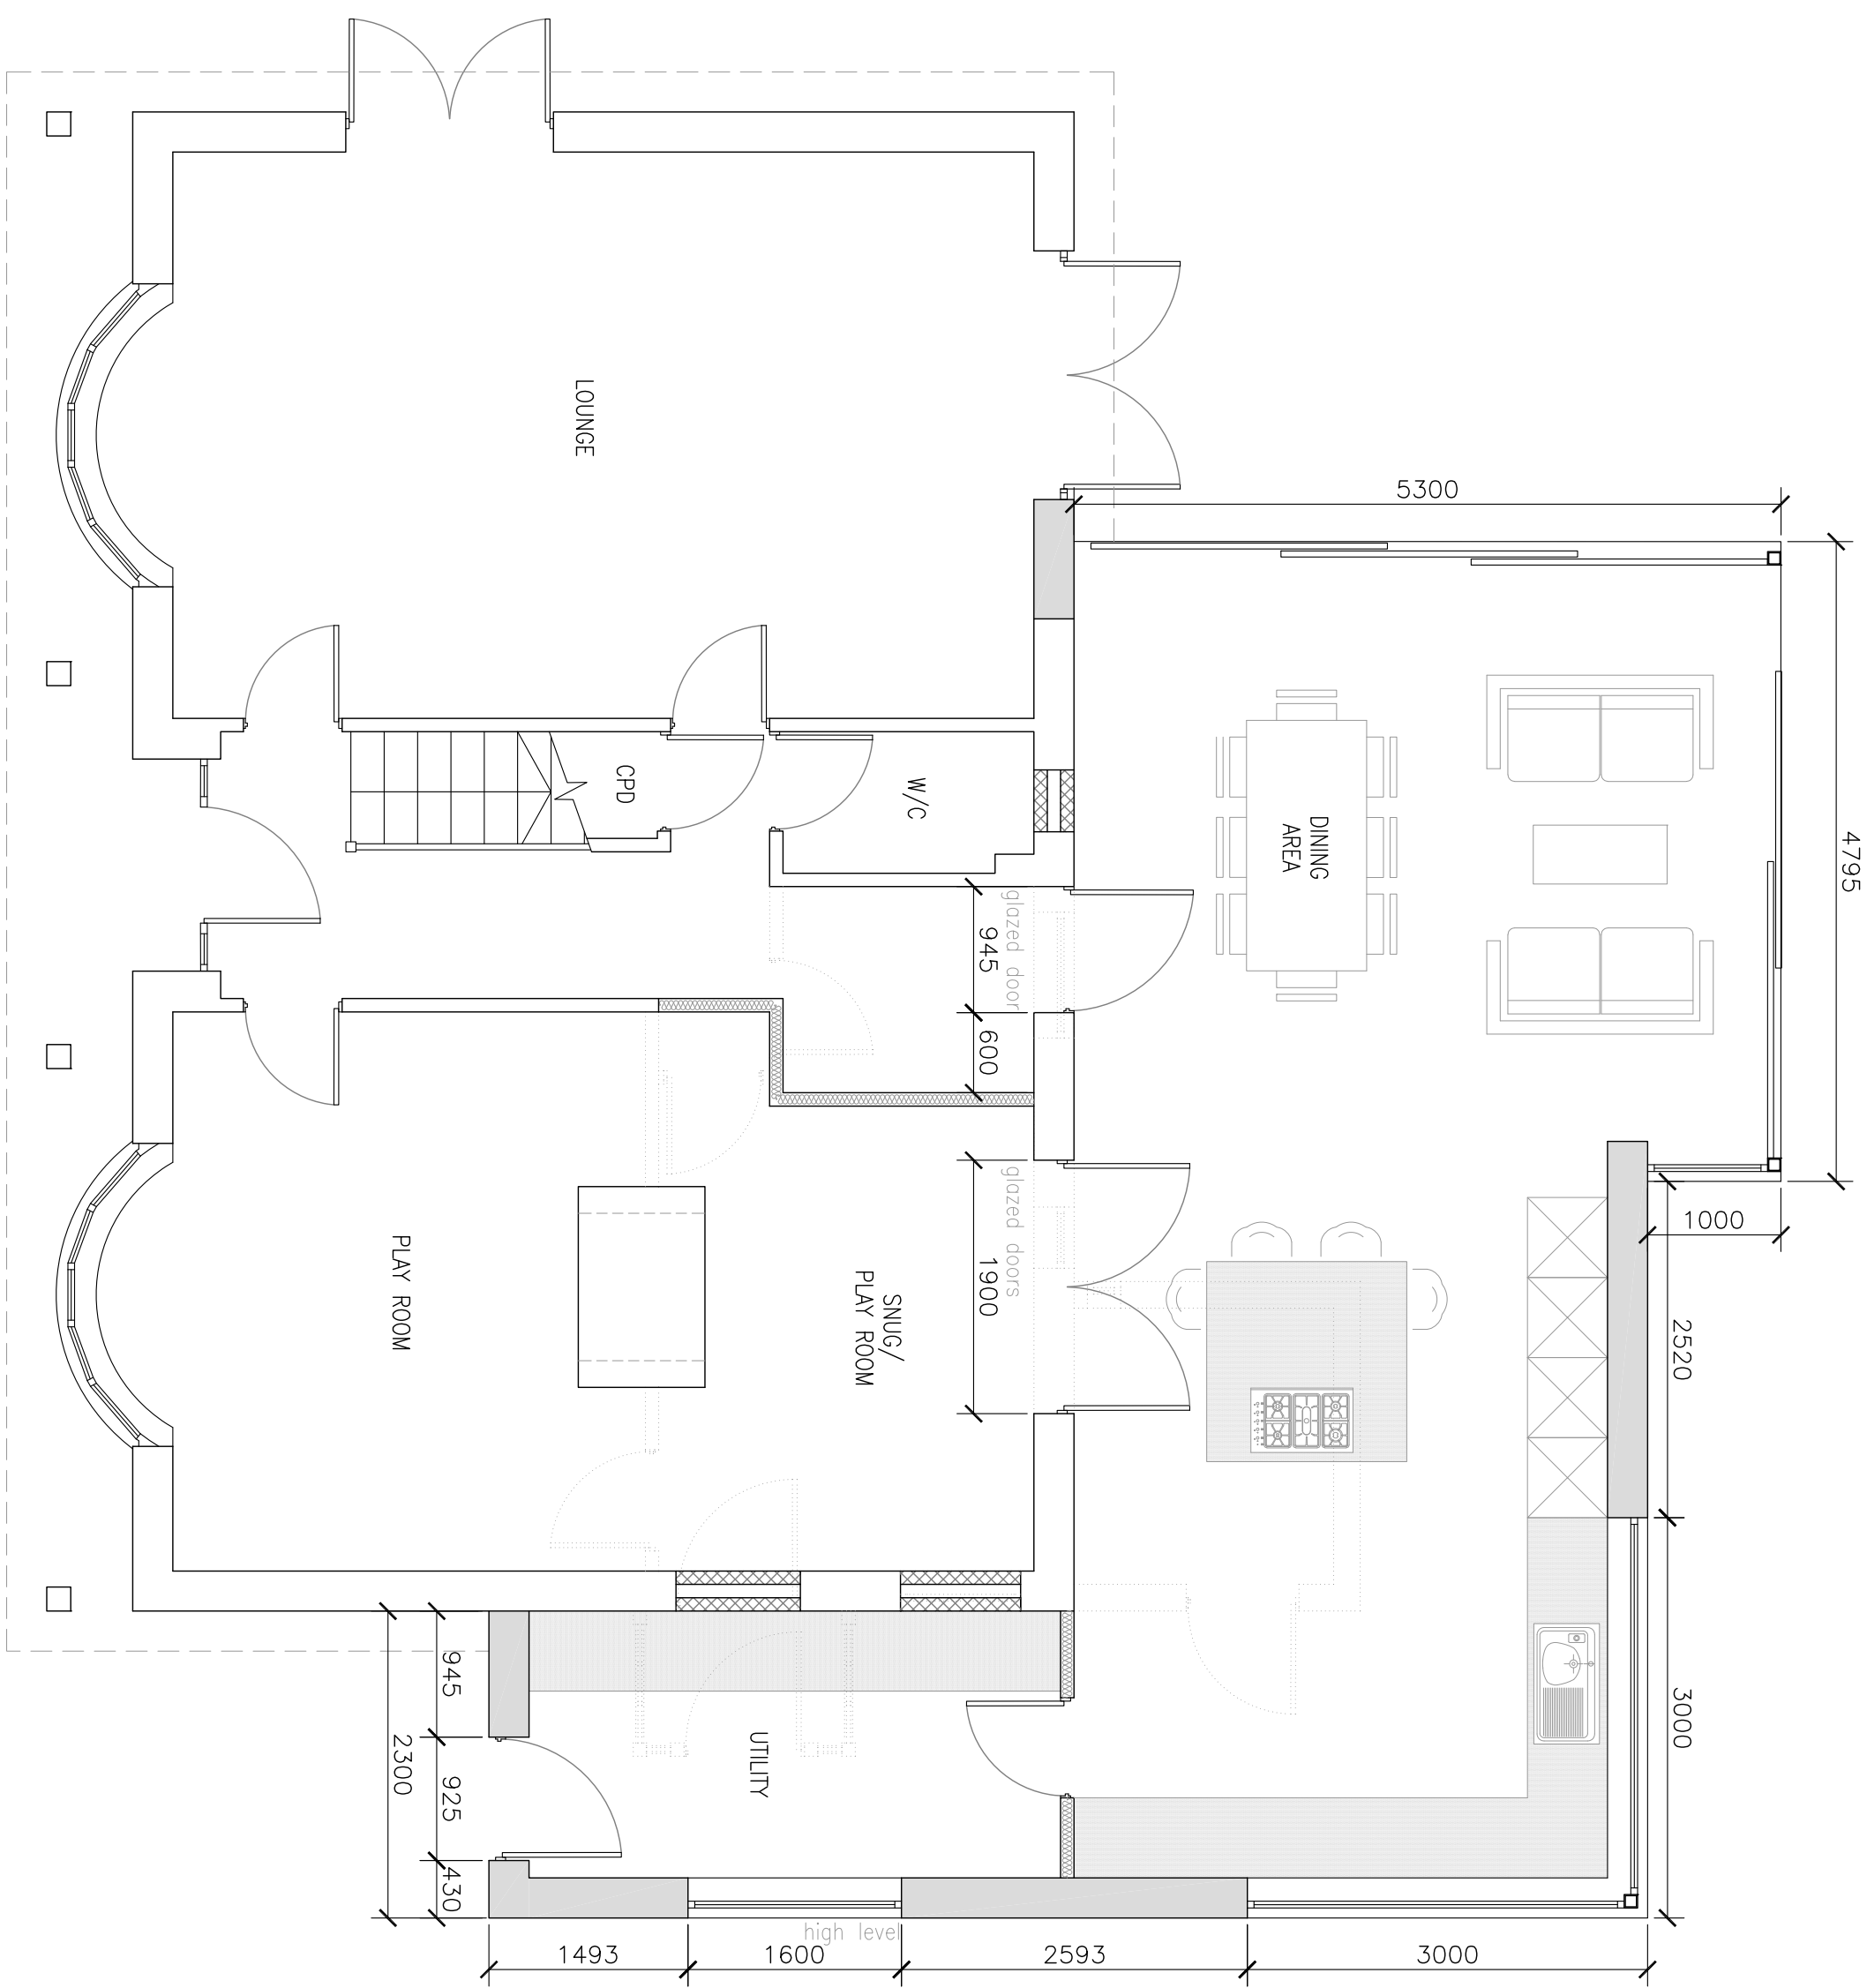


NOTES

1. No dimensions to be scaled.
IF IN DOUBT ASK.
2. All dimensions must be checked and verified on site by the Contractor prior to the commencement of works and Hinchliffe Architecture & Design Ltd. to be notified of any discrepancies.
3. The copyright of these drawings remains the property of Hinchliffe Architecture & Design Ltd. They must not be reproduced in any way without prior written consent from the originator (Hinchliffe Architecture & Design Ltd.)

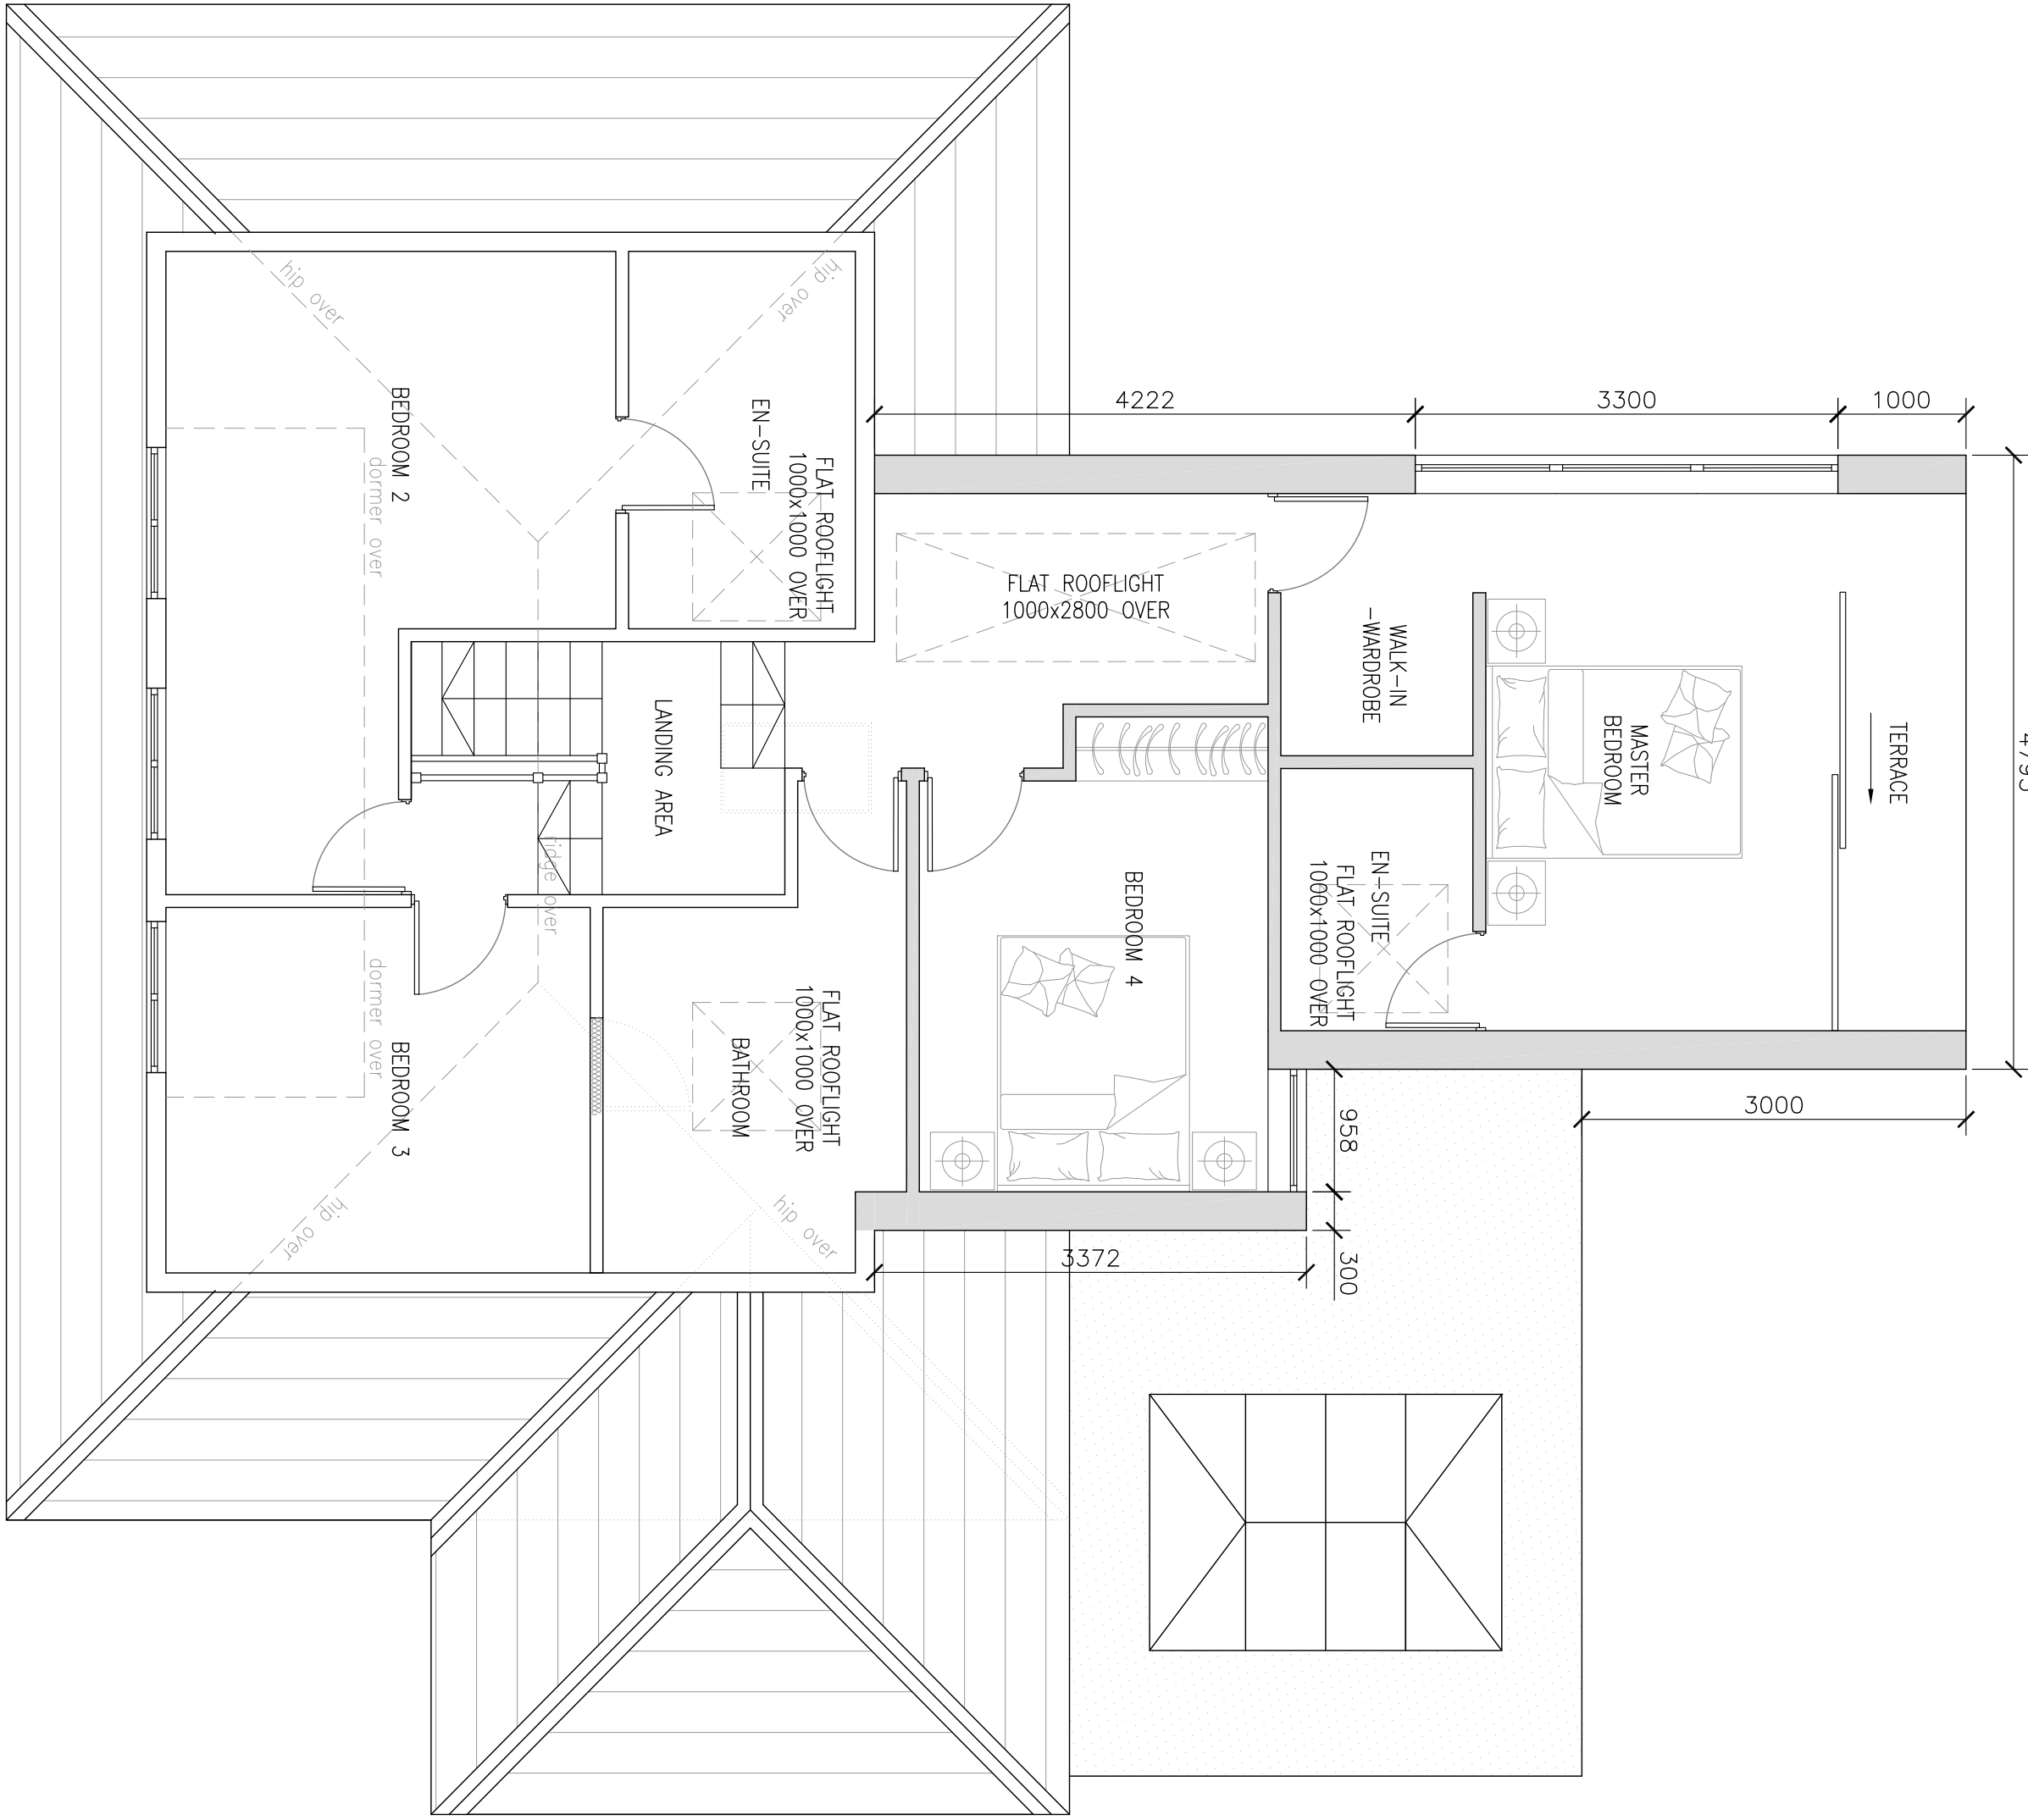

Rev.	Description
Status	PLANNING

**hinchliffe**
ARCHITECTURE & DESIGN LTD
24 CANNON ROAD
HITCHIN, HERTS
SG4 7NF
01462 529 742
01462 529 744
www.hinchliffe-architecture.co.uk

Client
MR & MRS J. MILLER

Project
**69 HALLING LANE
HONLEY
HUDDERSFIELD
HD9 6QW**

Drawing Title
**PROPOSED FLOOR PLANS
& SITE PLAN**

Scale (at A1)	Date
AS SHOWN	22.01.2020

Dwg. no.	Rev.
69HIL-20-PL02	-