
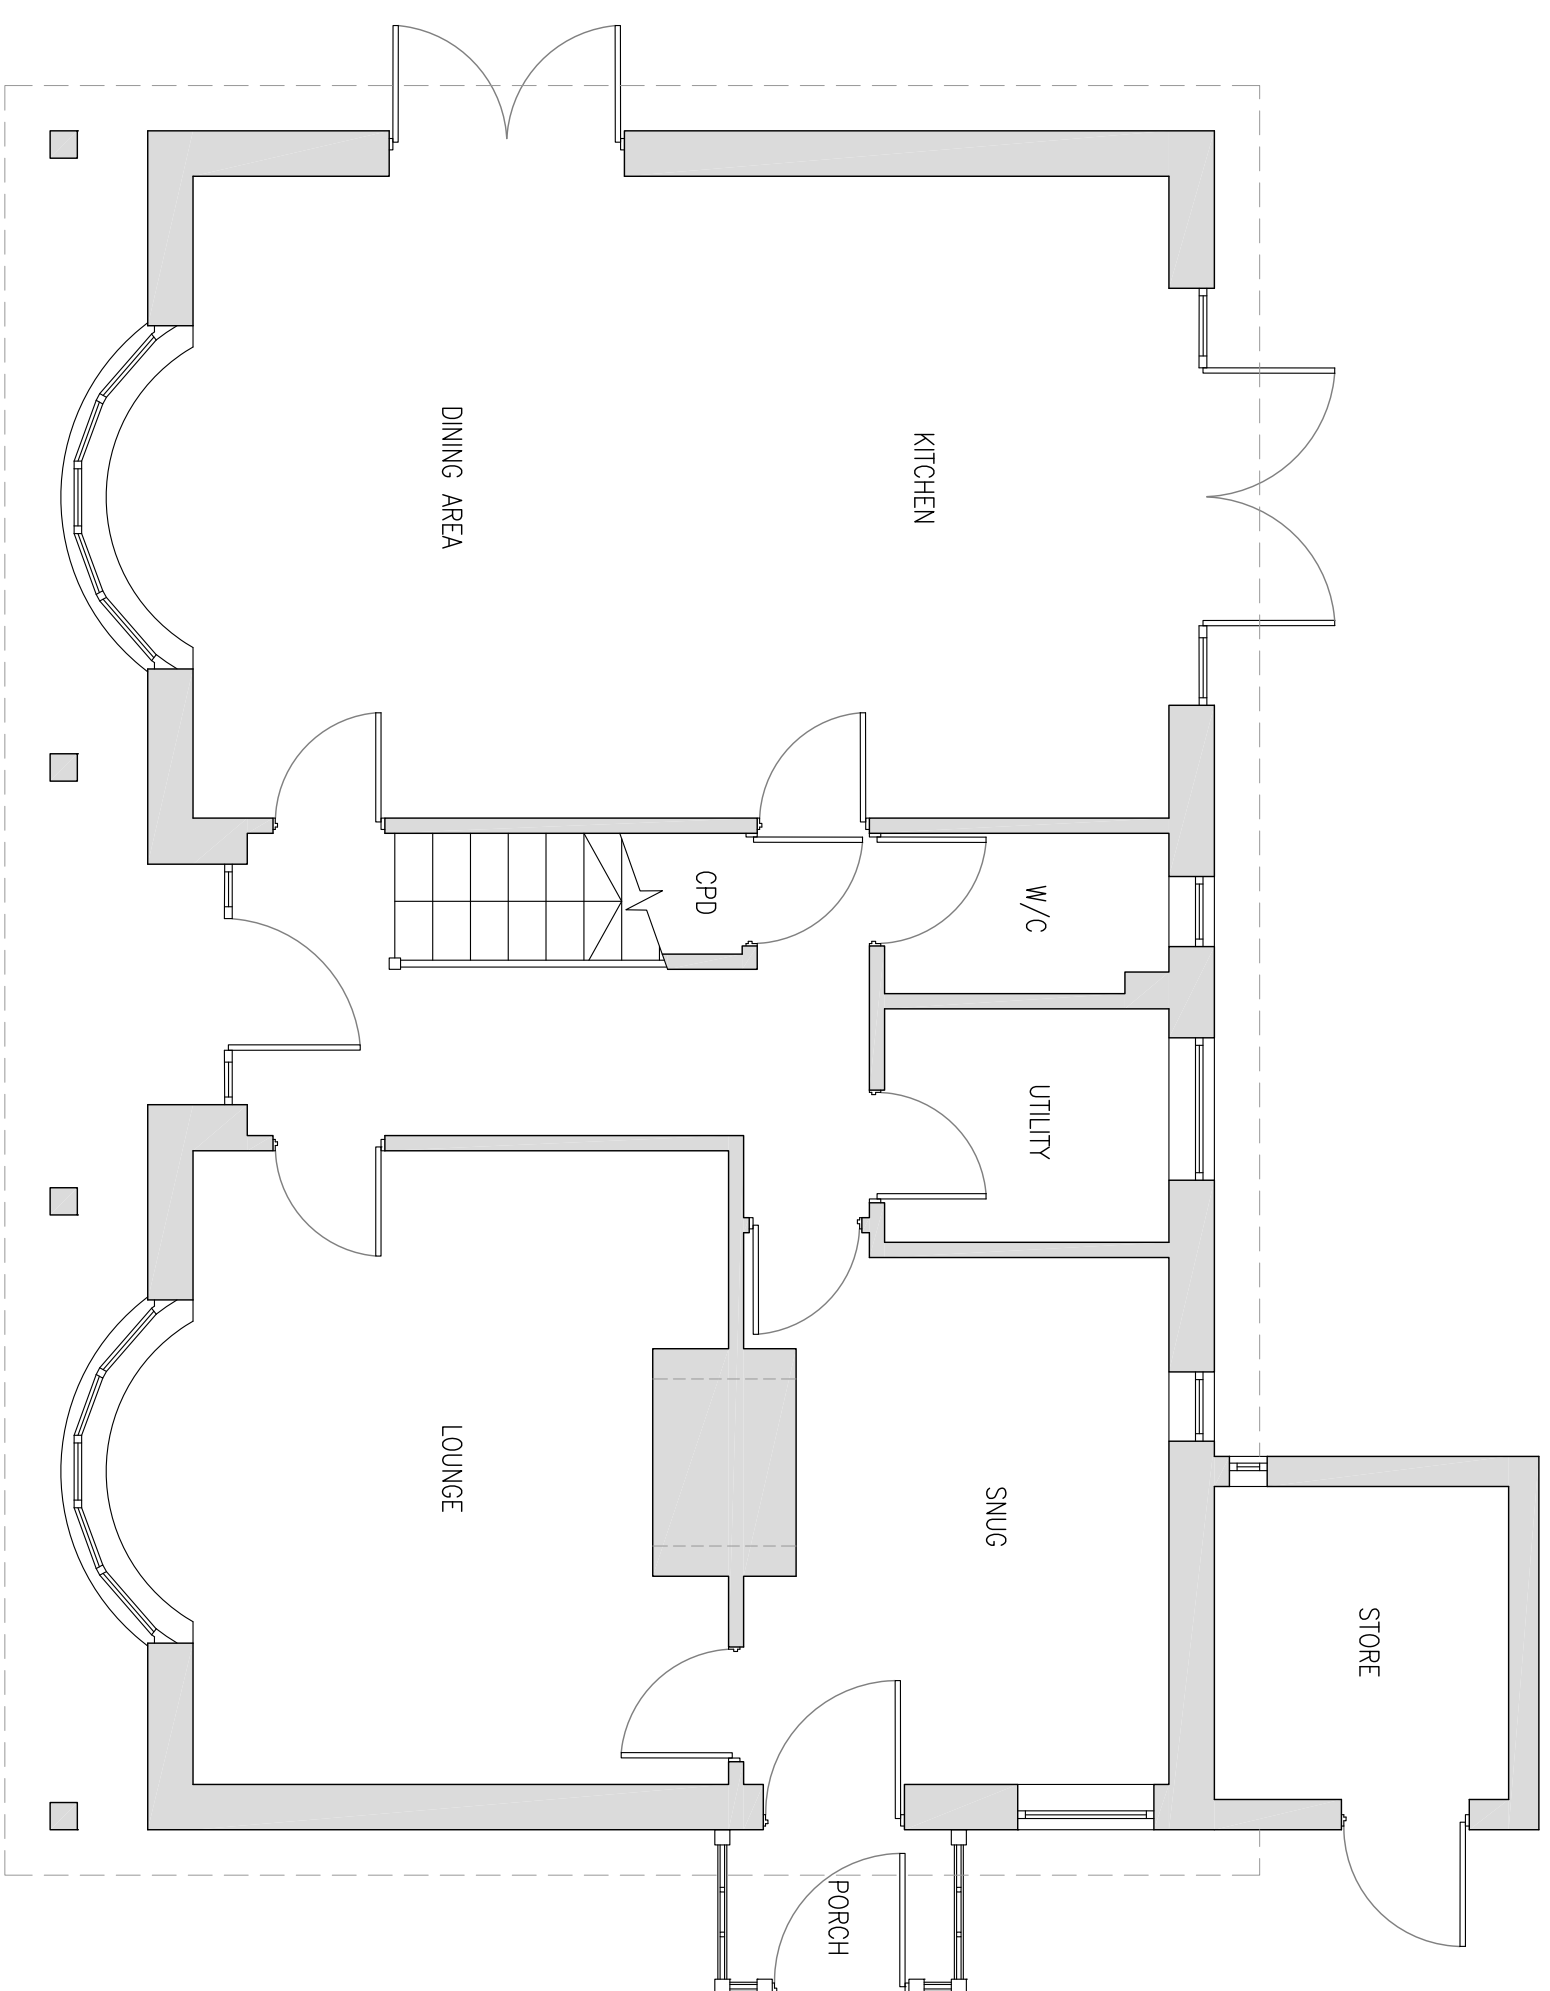


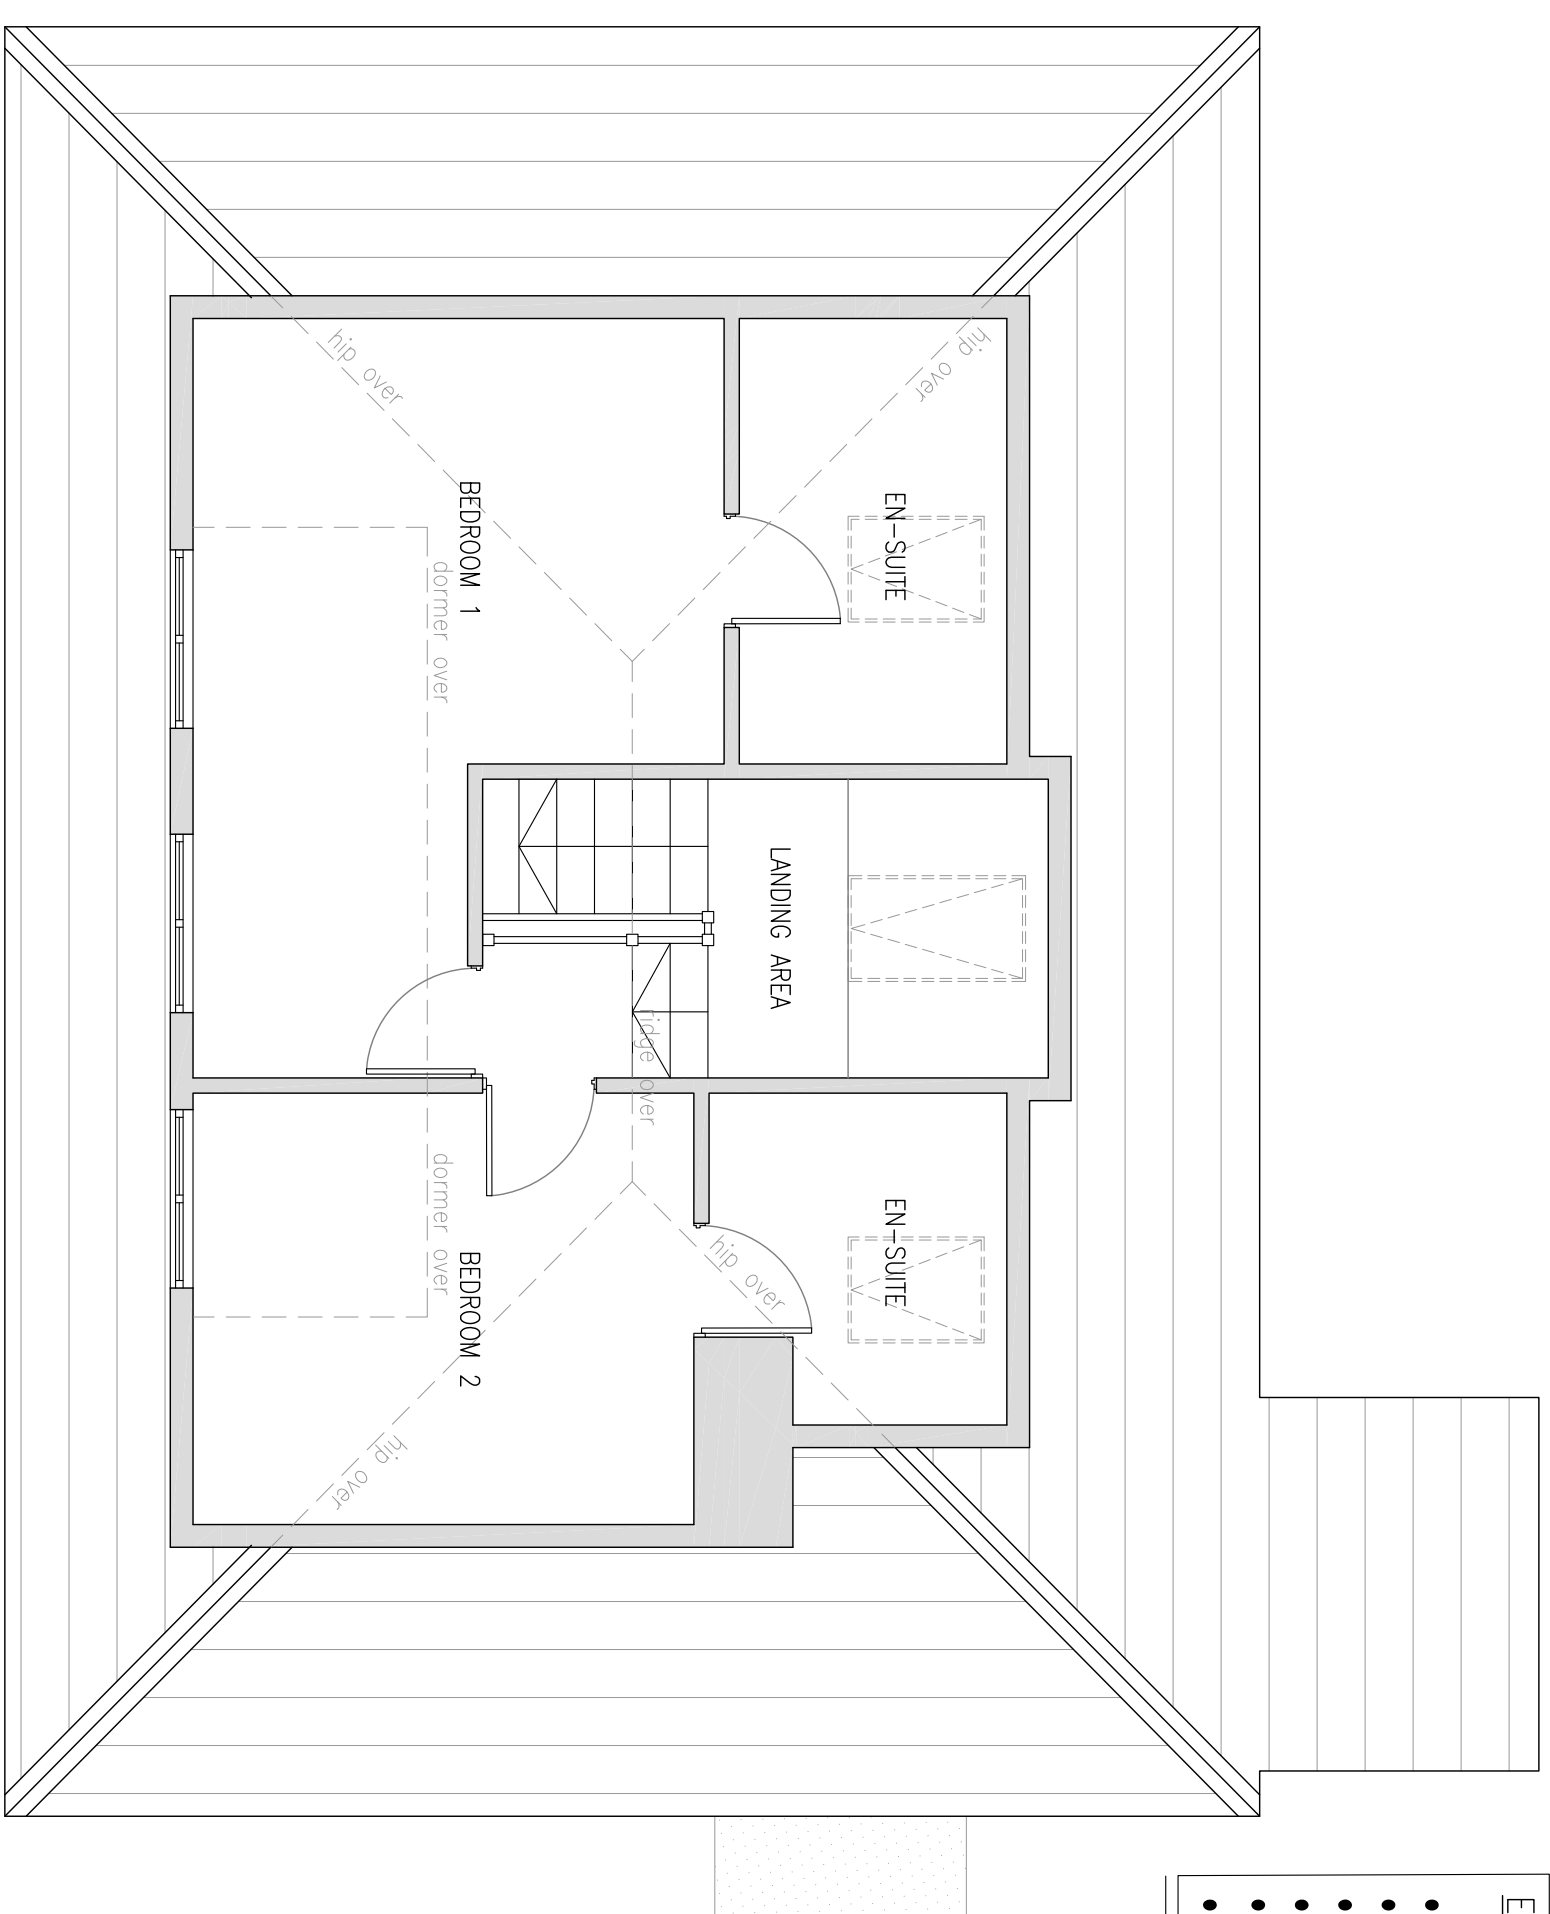






- ## EXISTING MATERIALS
- MASONRY
 - ROOF TILES
 - DOORS
 - WINDOWS
 - RAINWATER GOODS
 - SOFFITS & FASCIA'S
 - NATURAL COURSED STONE
 - LIGHT SLATE
 - LIGHT MINT GREEN COMPOSITE
 - WHITE PVCU, DOUBLE GLAZED
 - BLACK PVCU
 - WHITE PAINTED TIMBER

-
-
-

- NATURAL COURSED STONE
 - RUFF SLATE
1. No dimensions to be scaled. IF IN DOUBT ASK.

- LIGHT GREEN COMPOSITE
 - WHITE PVCu, DOUBLE GLAZED
 - BLACK PVCu
 - WHITE PAINTED TIMBER
2. All dimensions must be checked and verified on site by the Contractor prior to the commencement of works and Hinchliffe Architecture & Design Ltd. to be notified of any discrepancies.

3. The copyright of these drawings remains the property of Hinchliffe Architecture & Design Ltd. They must not be reproduced in any way without prior written consent from the originator (Hinchliffe Architecture & Design Ltd.)

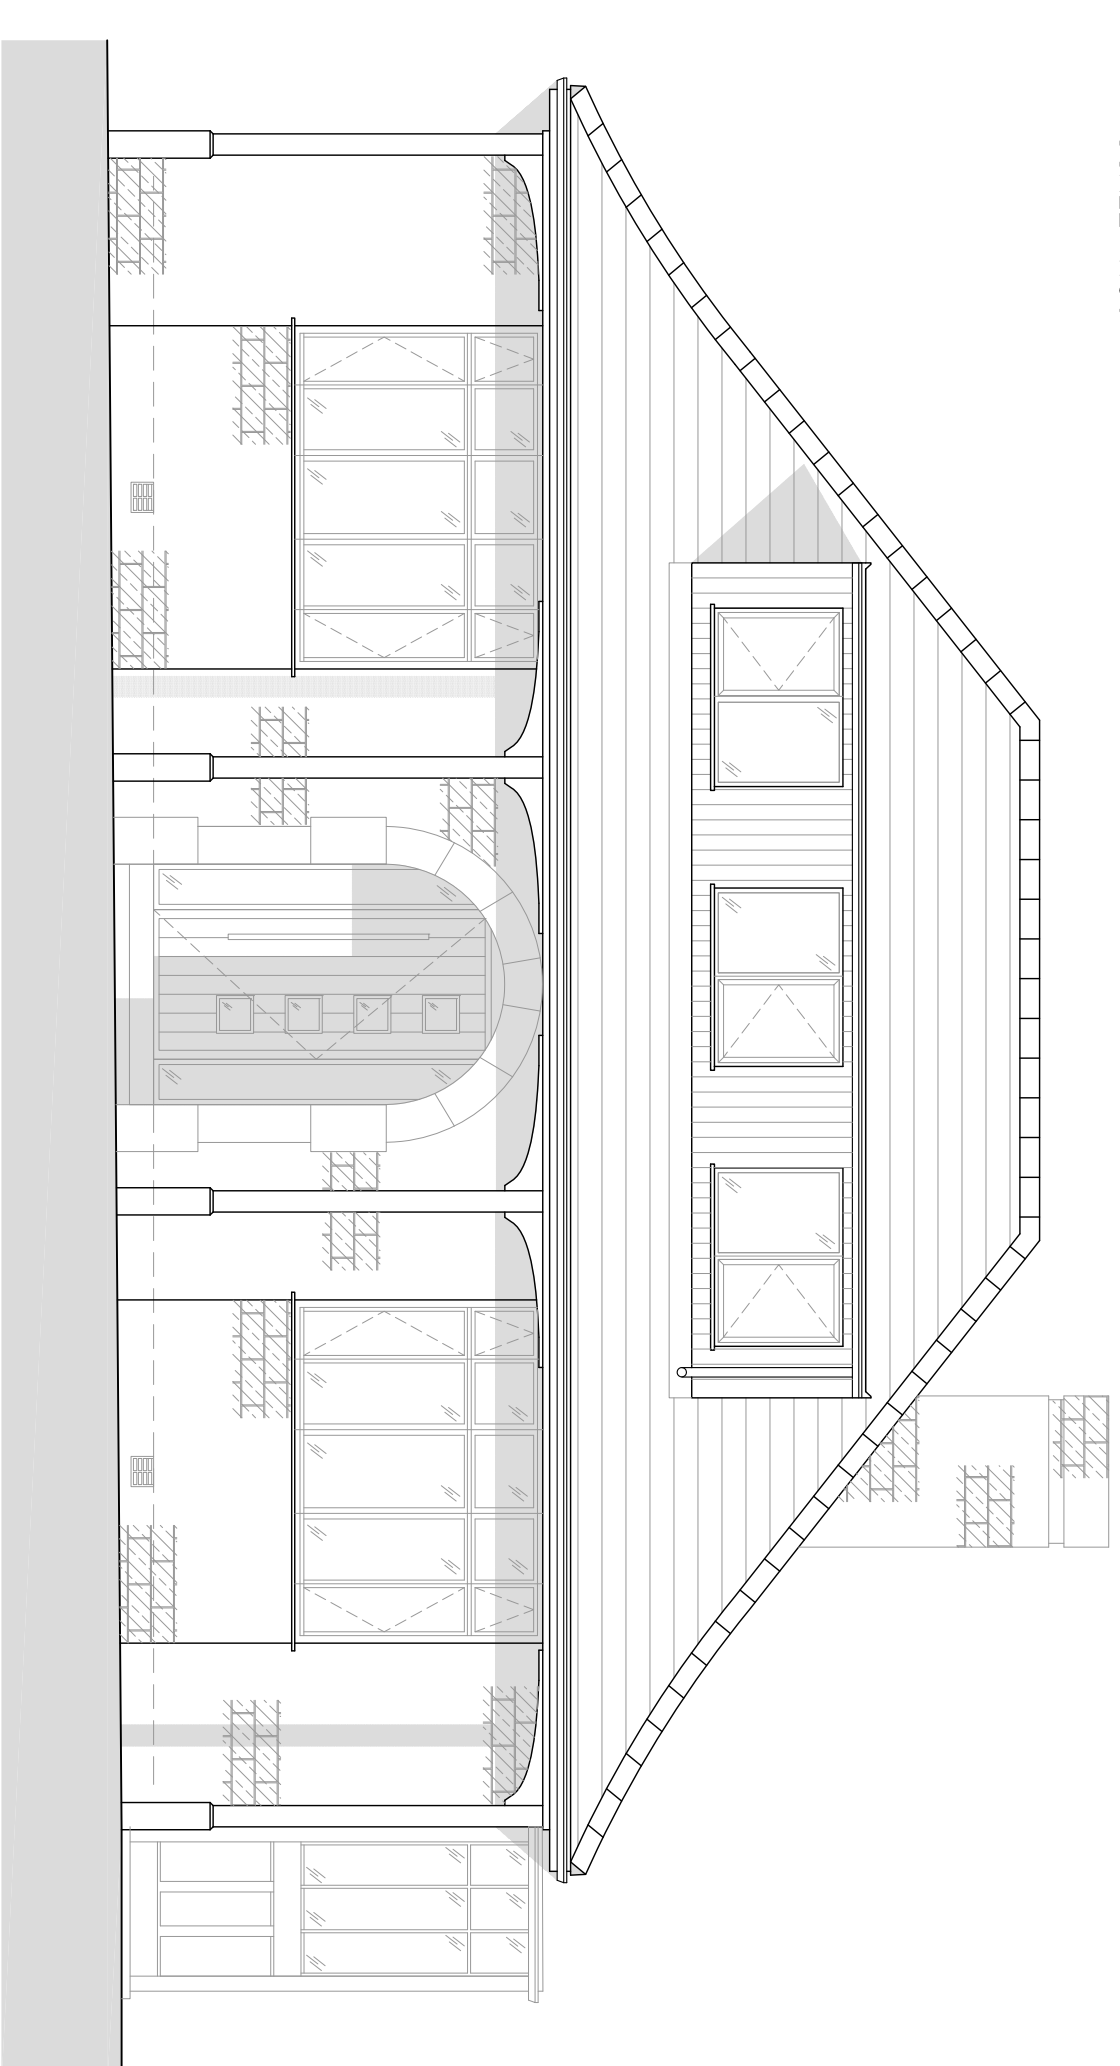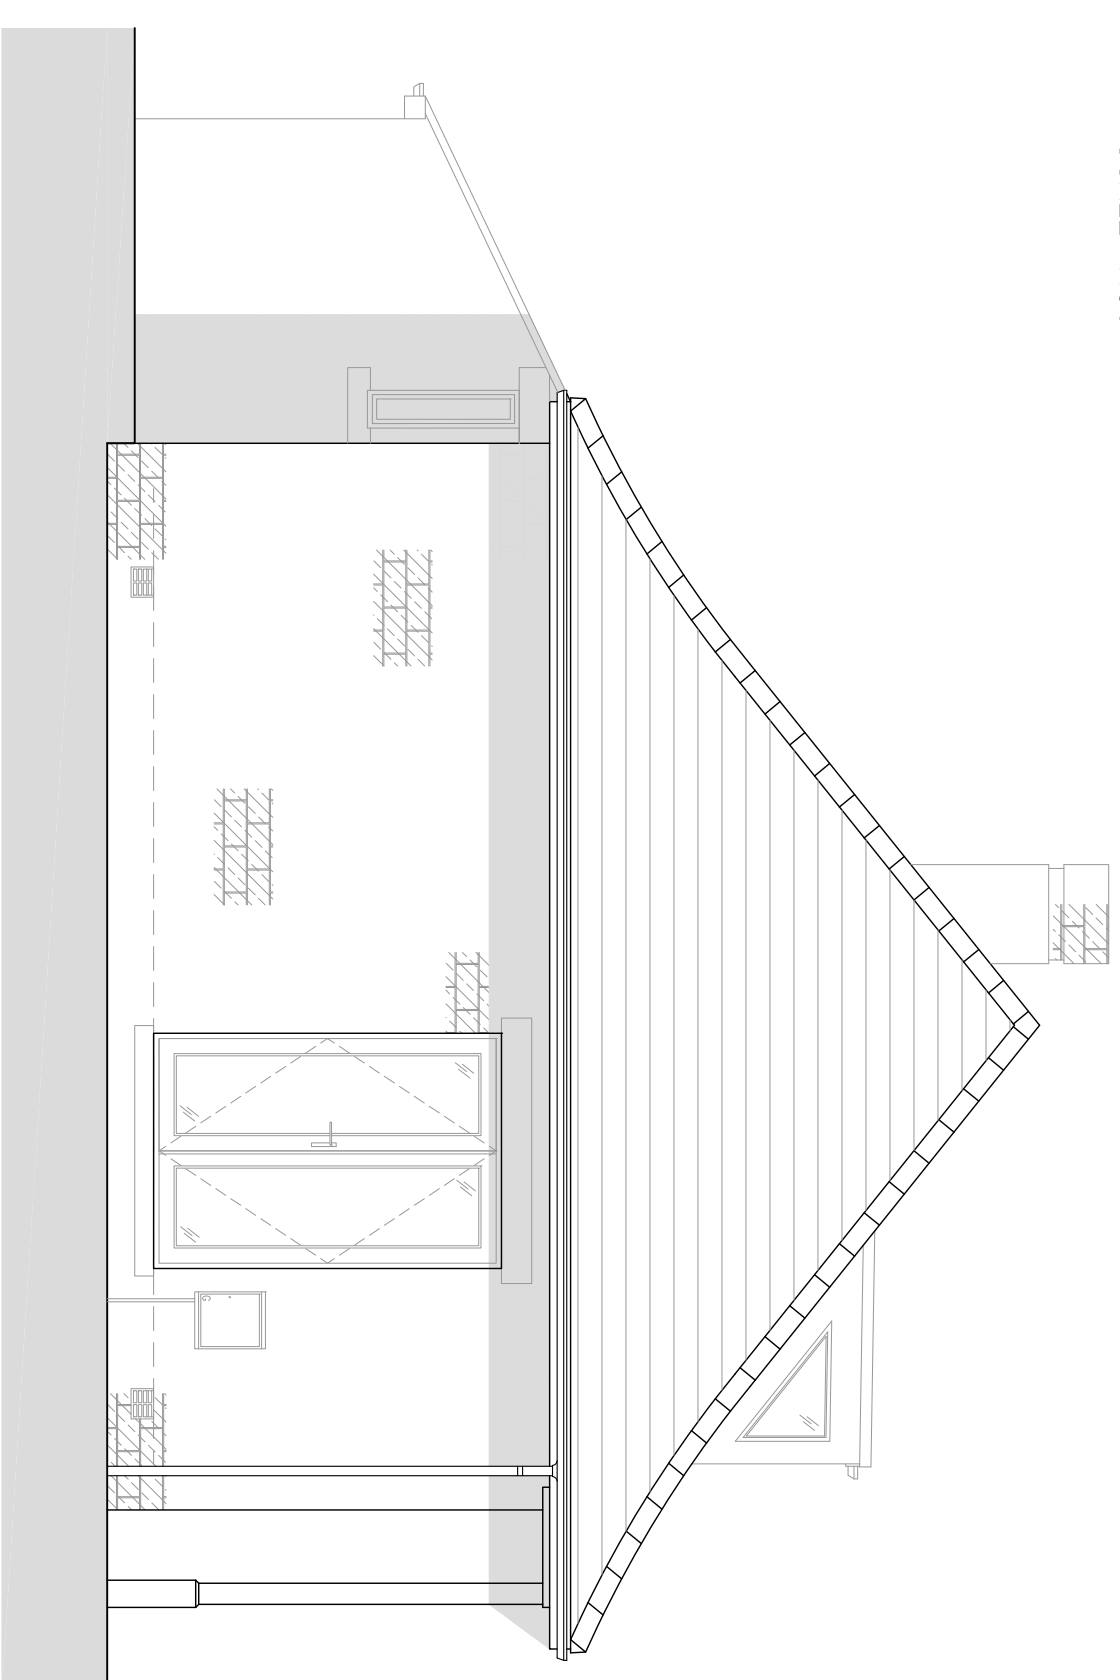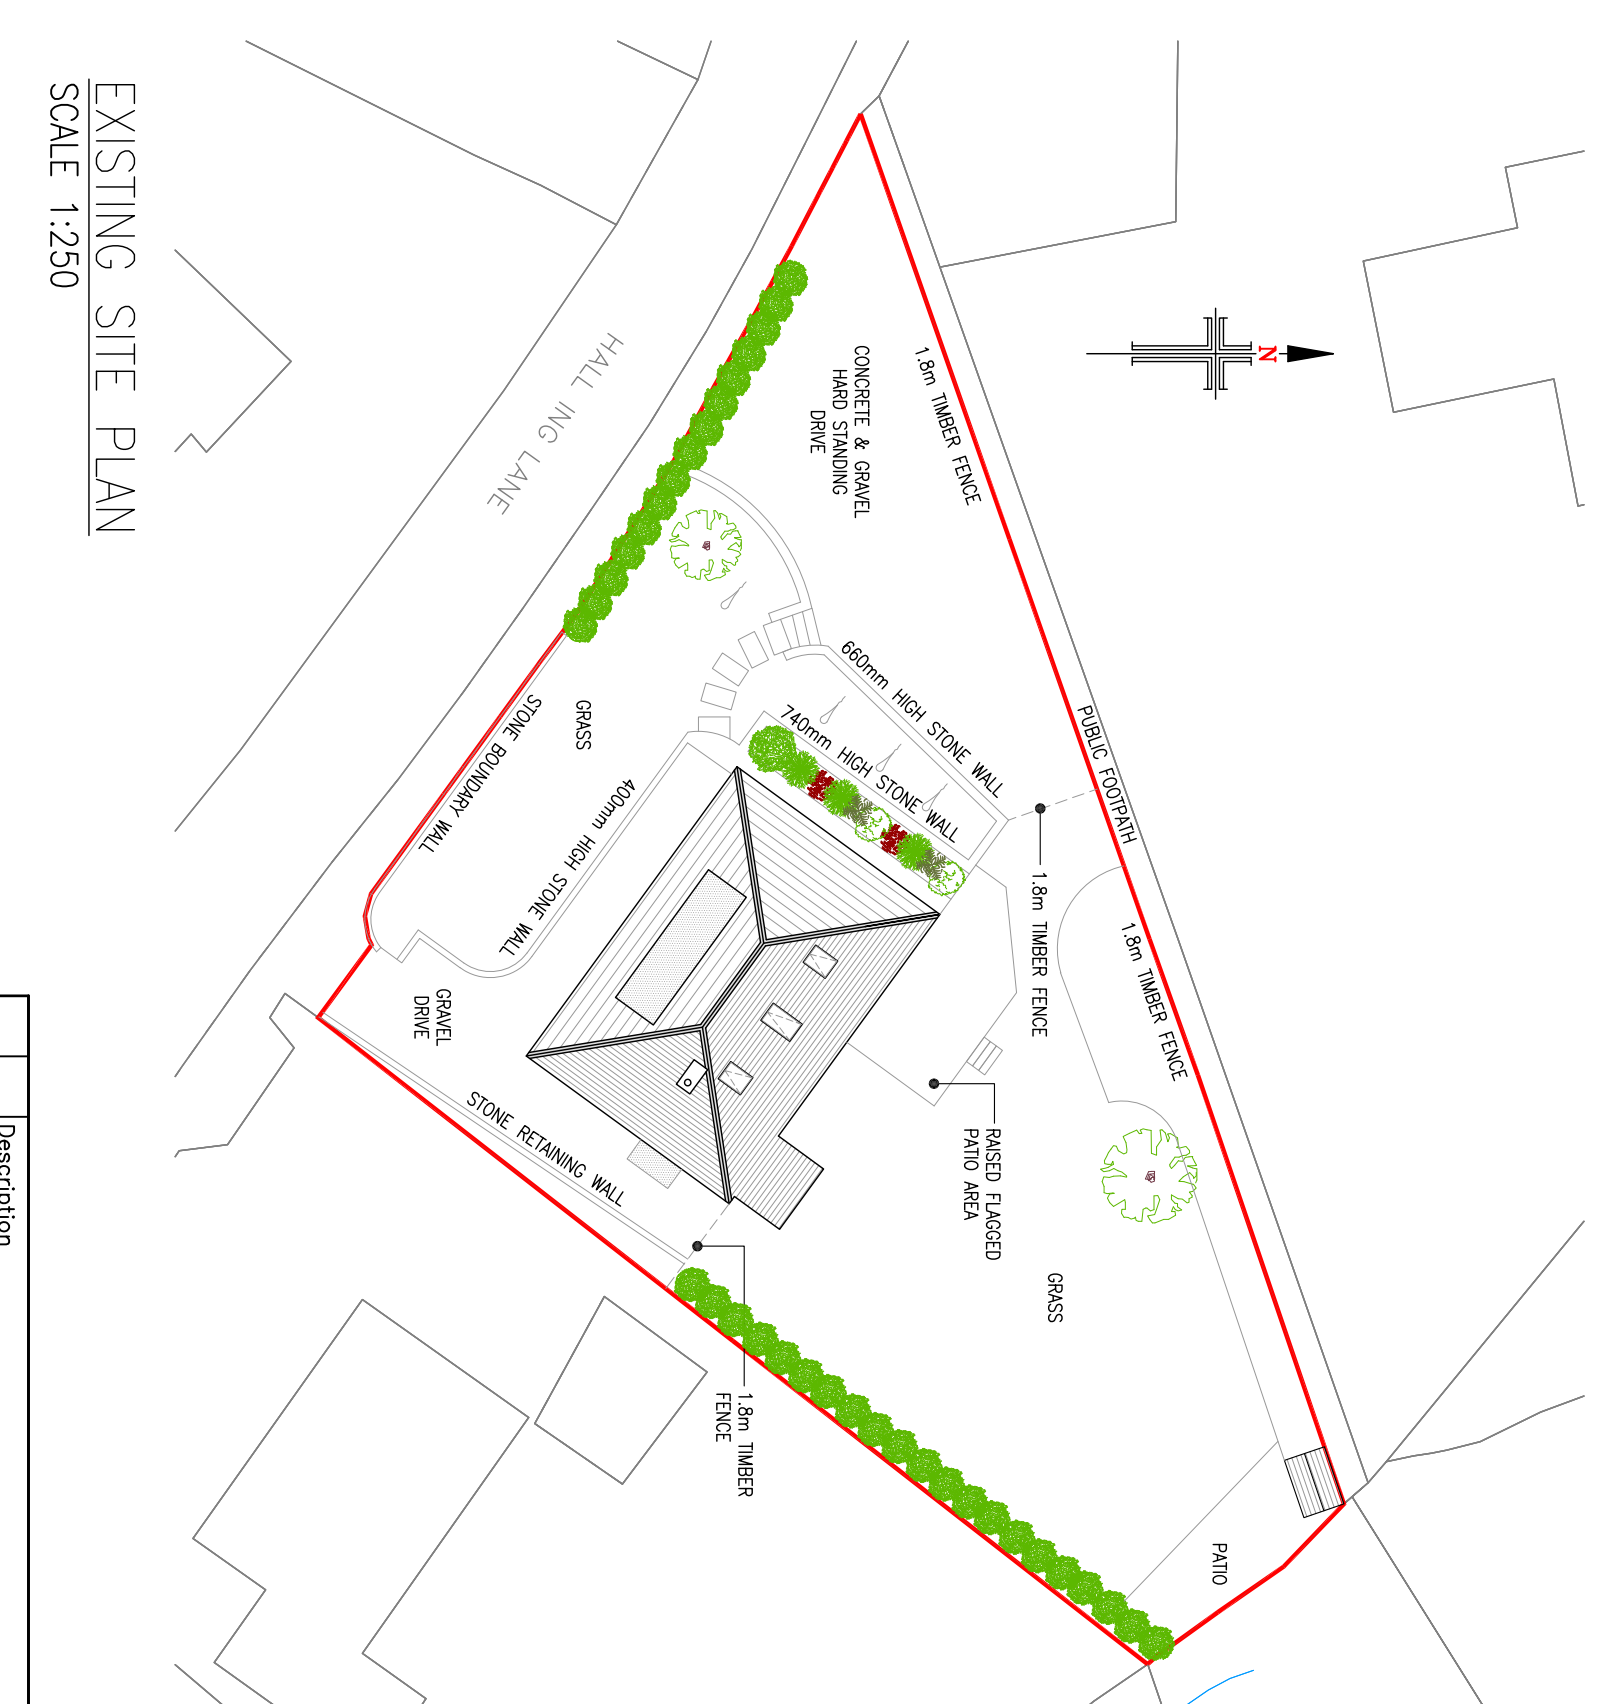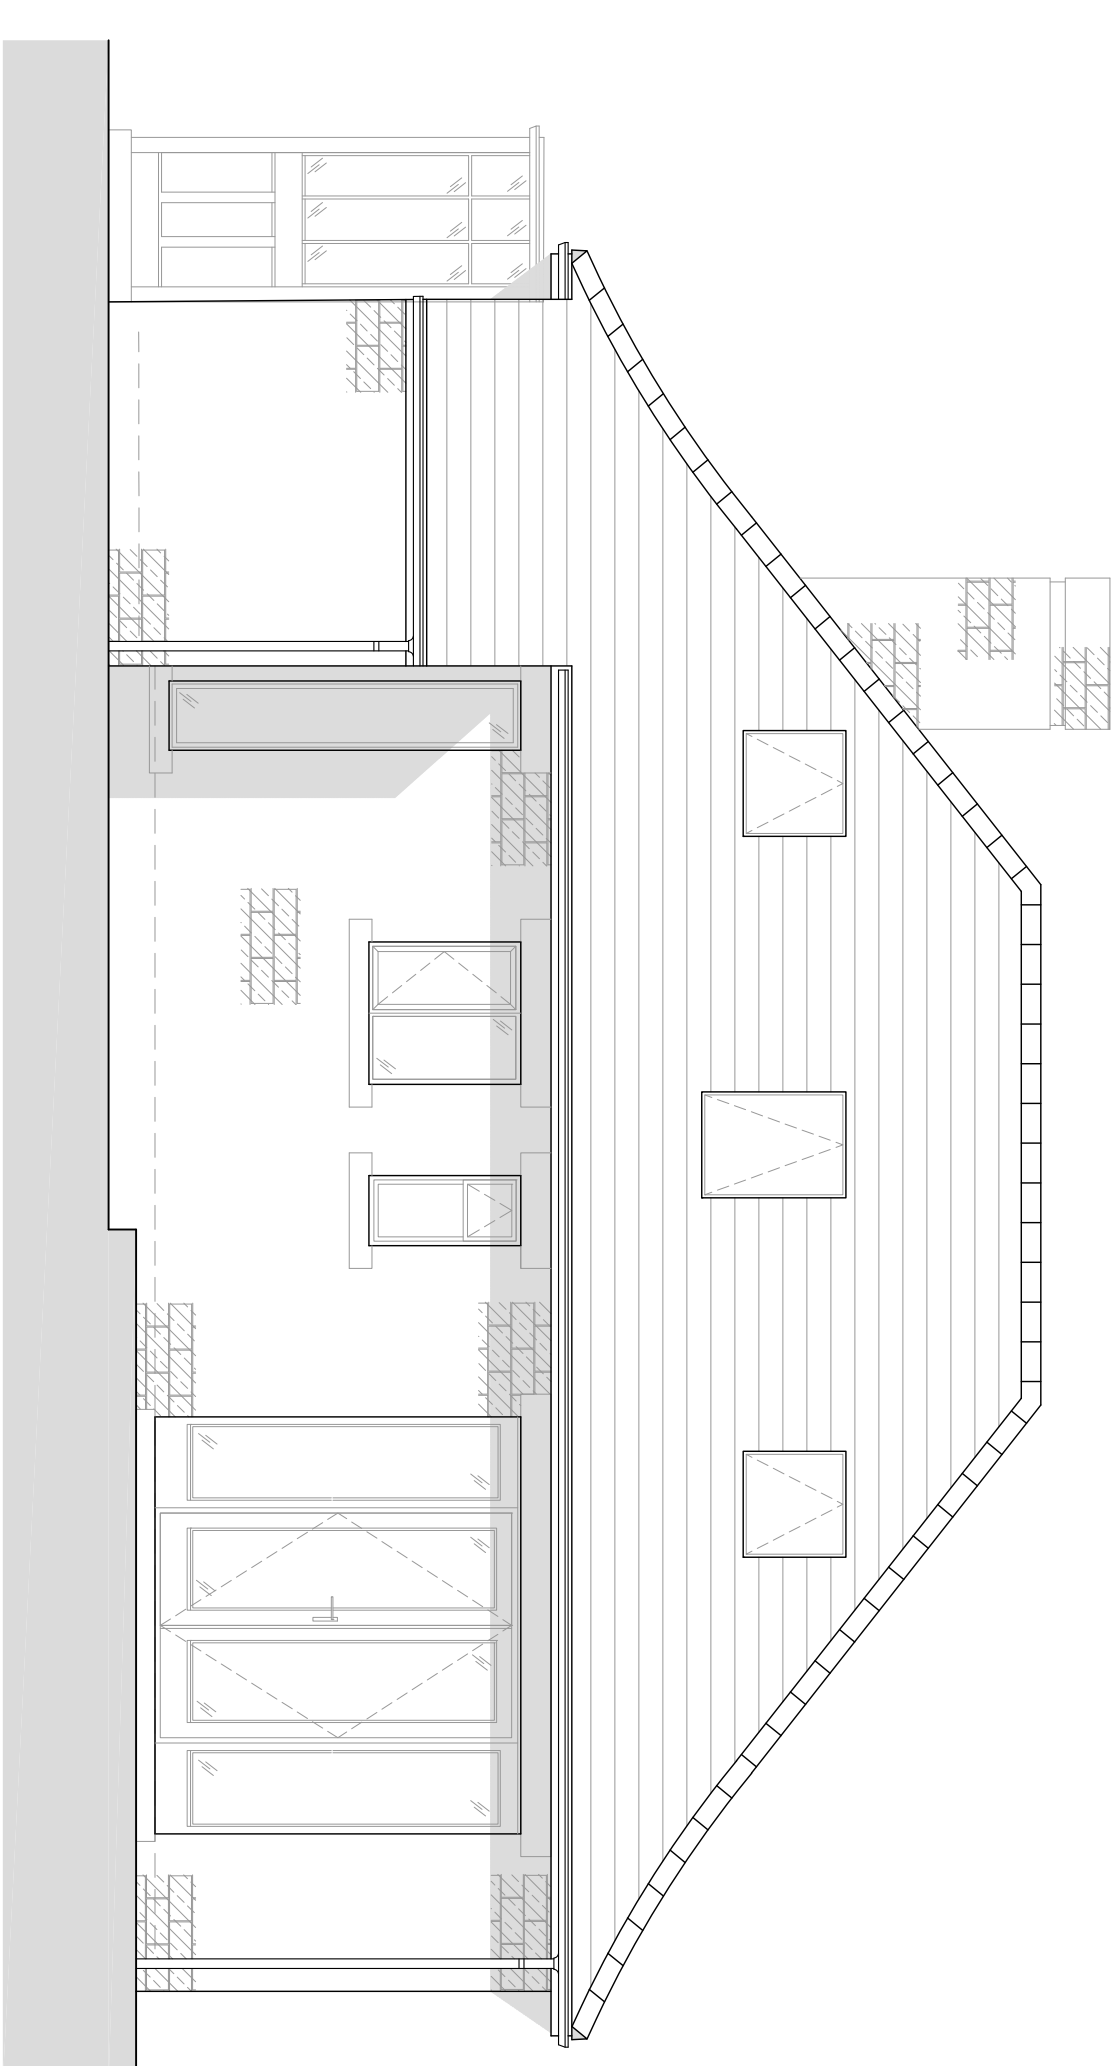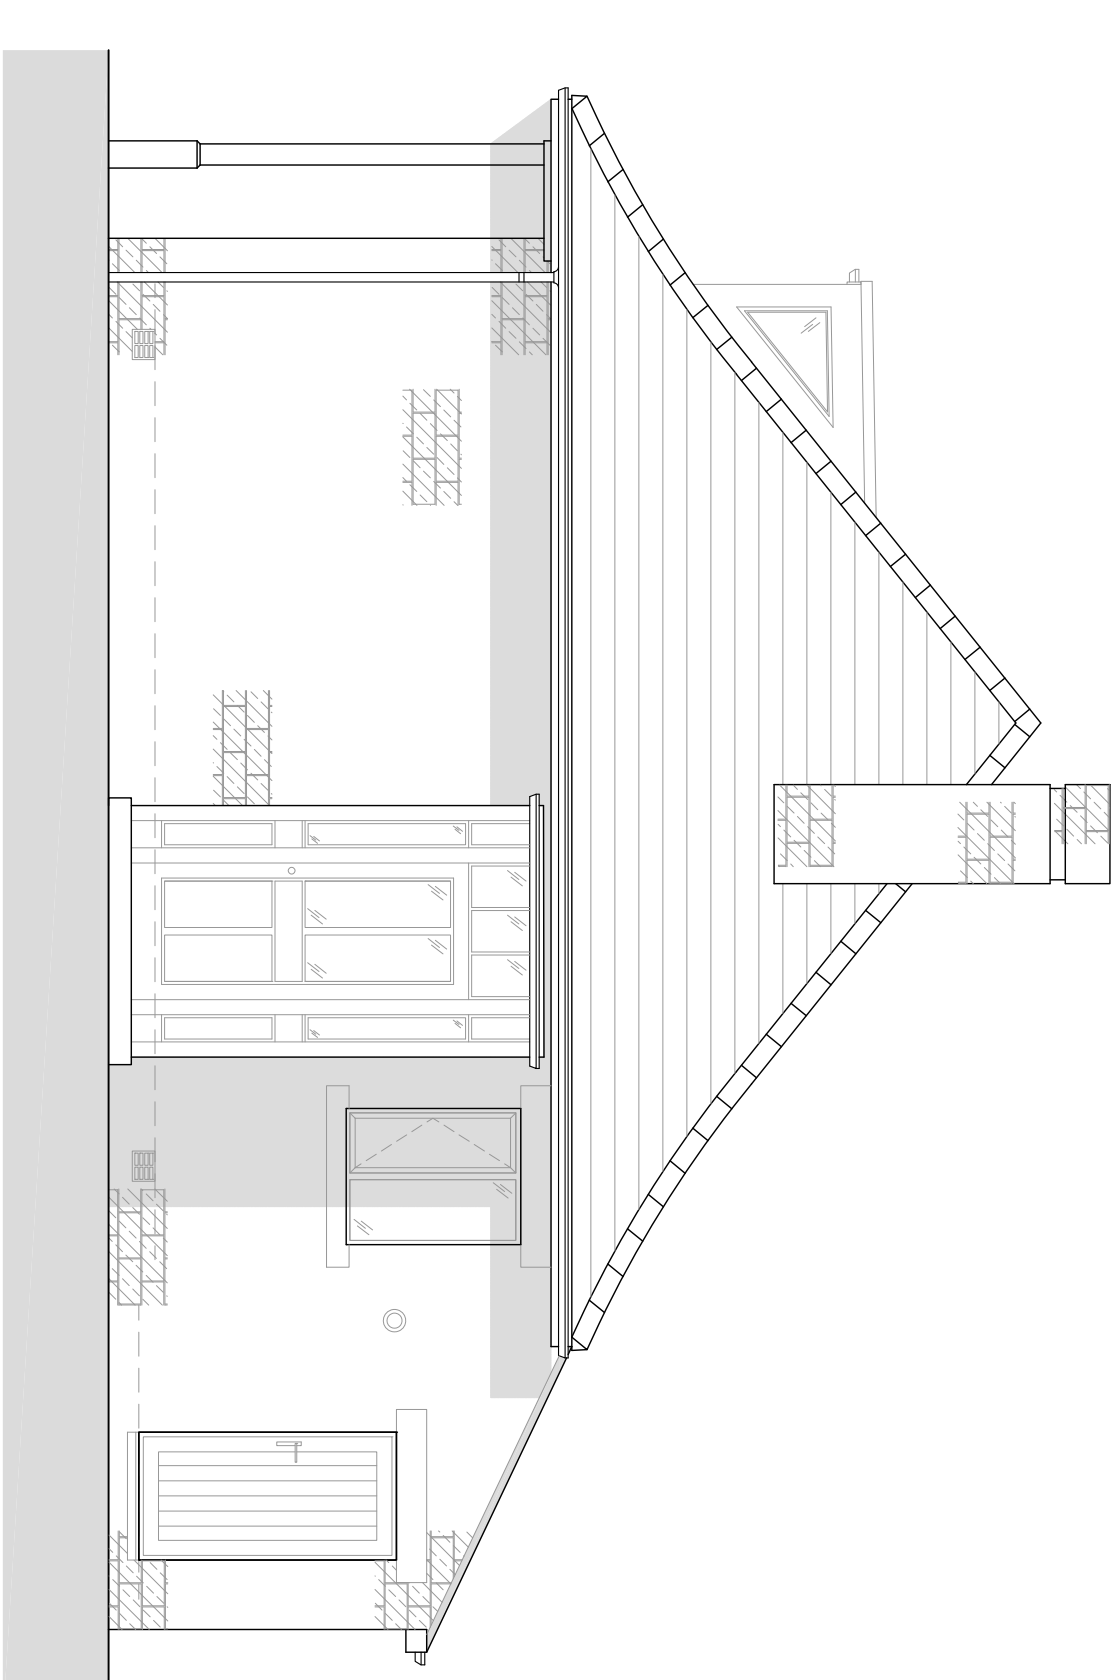

Status	Rev.	Date	Description
	PLANNING		



hinchliffe

architecture
& design

Hinchliffe A.D.
141 CARR VIM ROAD
HAYWARDS
MIDDERICH
West Yorkshire
HO9 9HX

07921 907 621
01464 220 781
www.hinchliffe.co.uk
www.hinchliffe-architecture.co.uk

Client:	MR & MRS J. MILLER
Project:	69 HALL ING LANE HONLEY HUDDERSFIELD HD9 6QW

Drawing Title

EXISTING FLOOR PLANS,
ELEVATIONS & SITE PLAN

Scale (at A1)	Date
AS SHOWN	21.10.2019
Dwg. no.	69HIL-20-PL01
	Rev.