




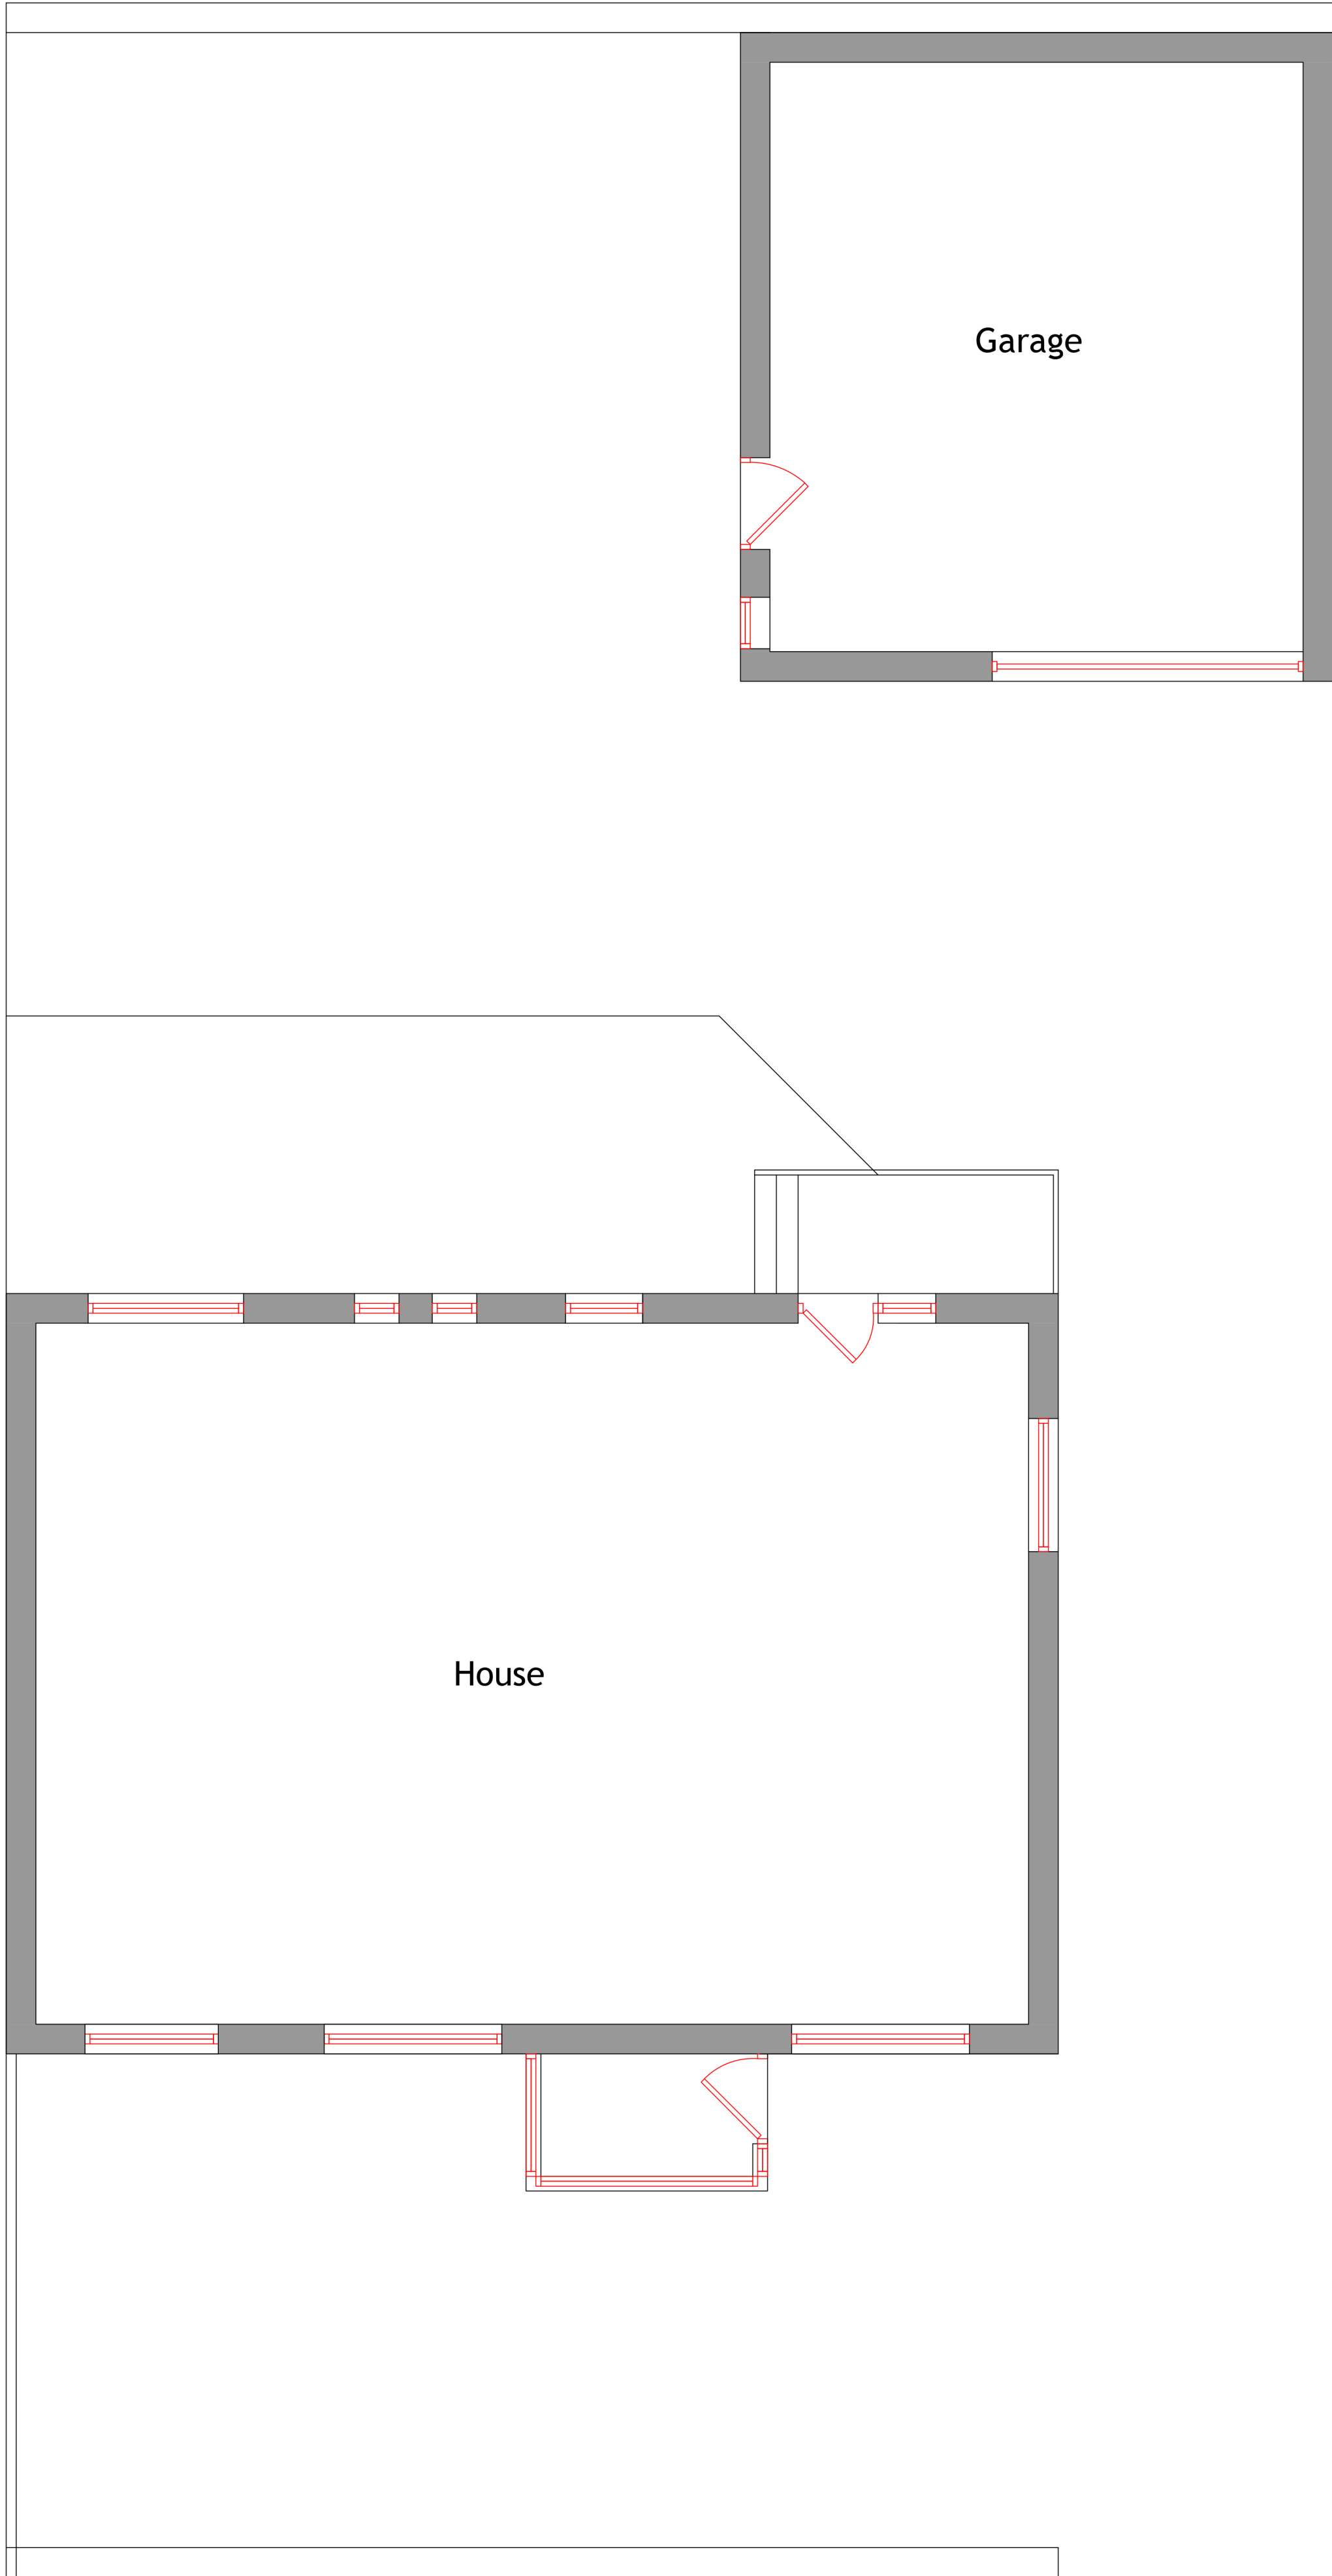


Ground floor layout 1.50

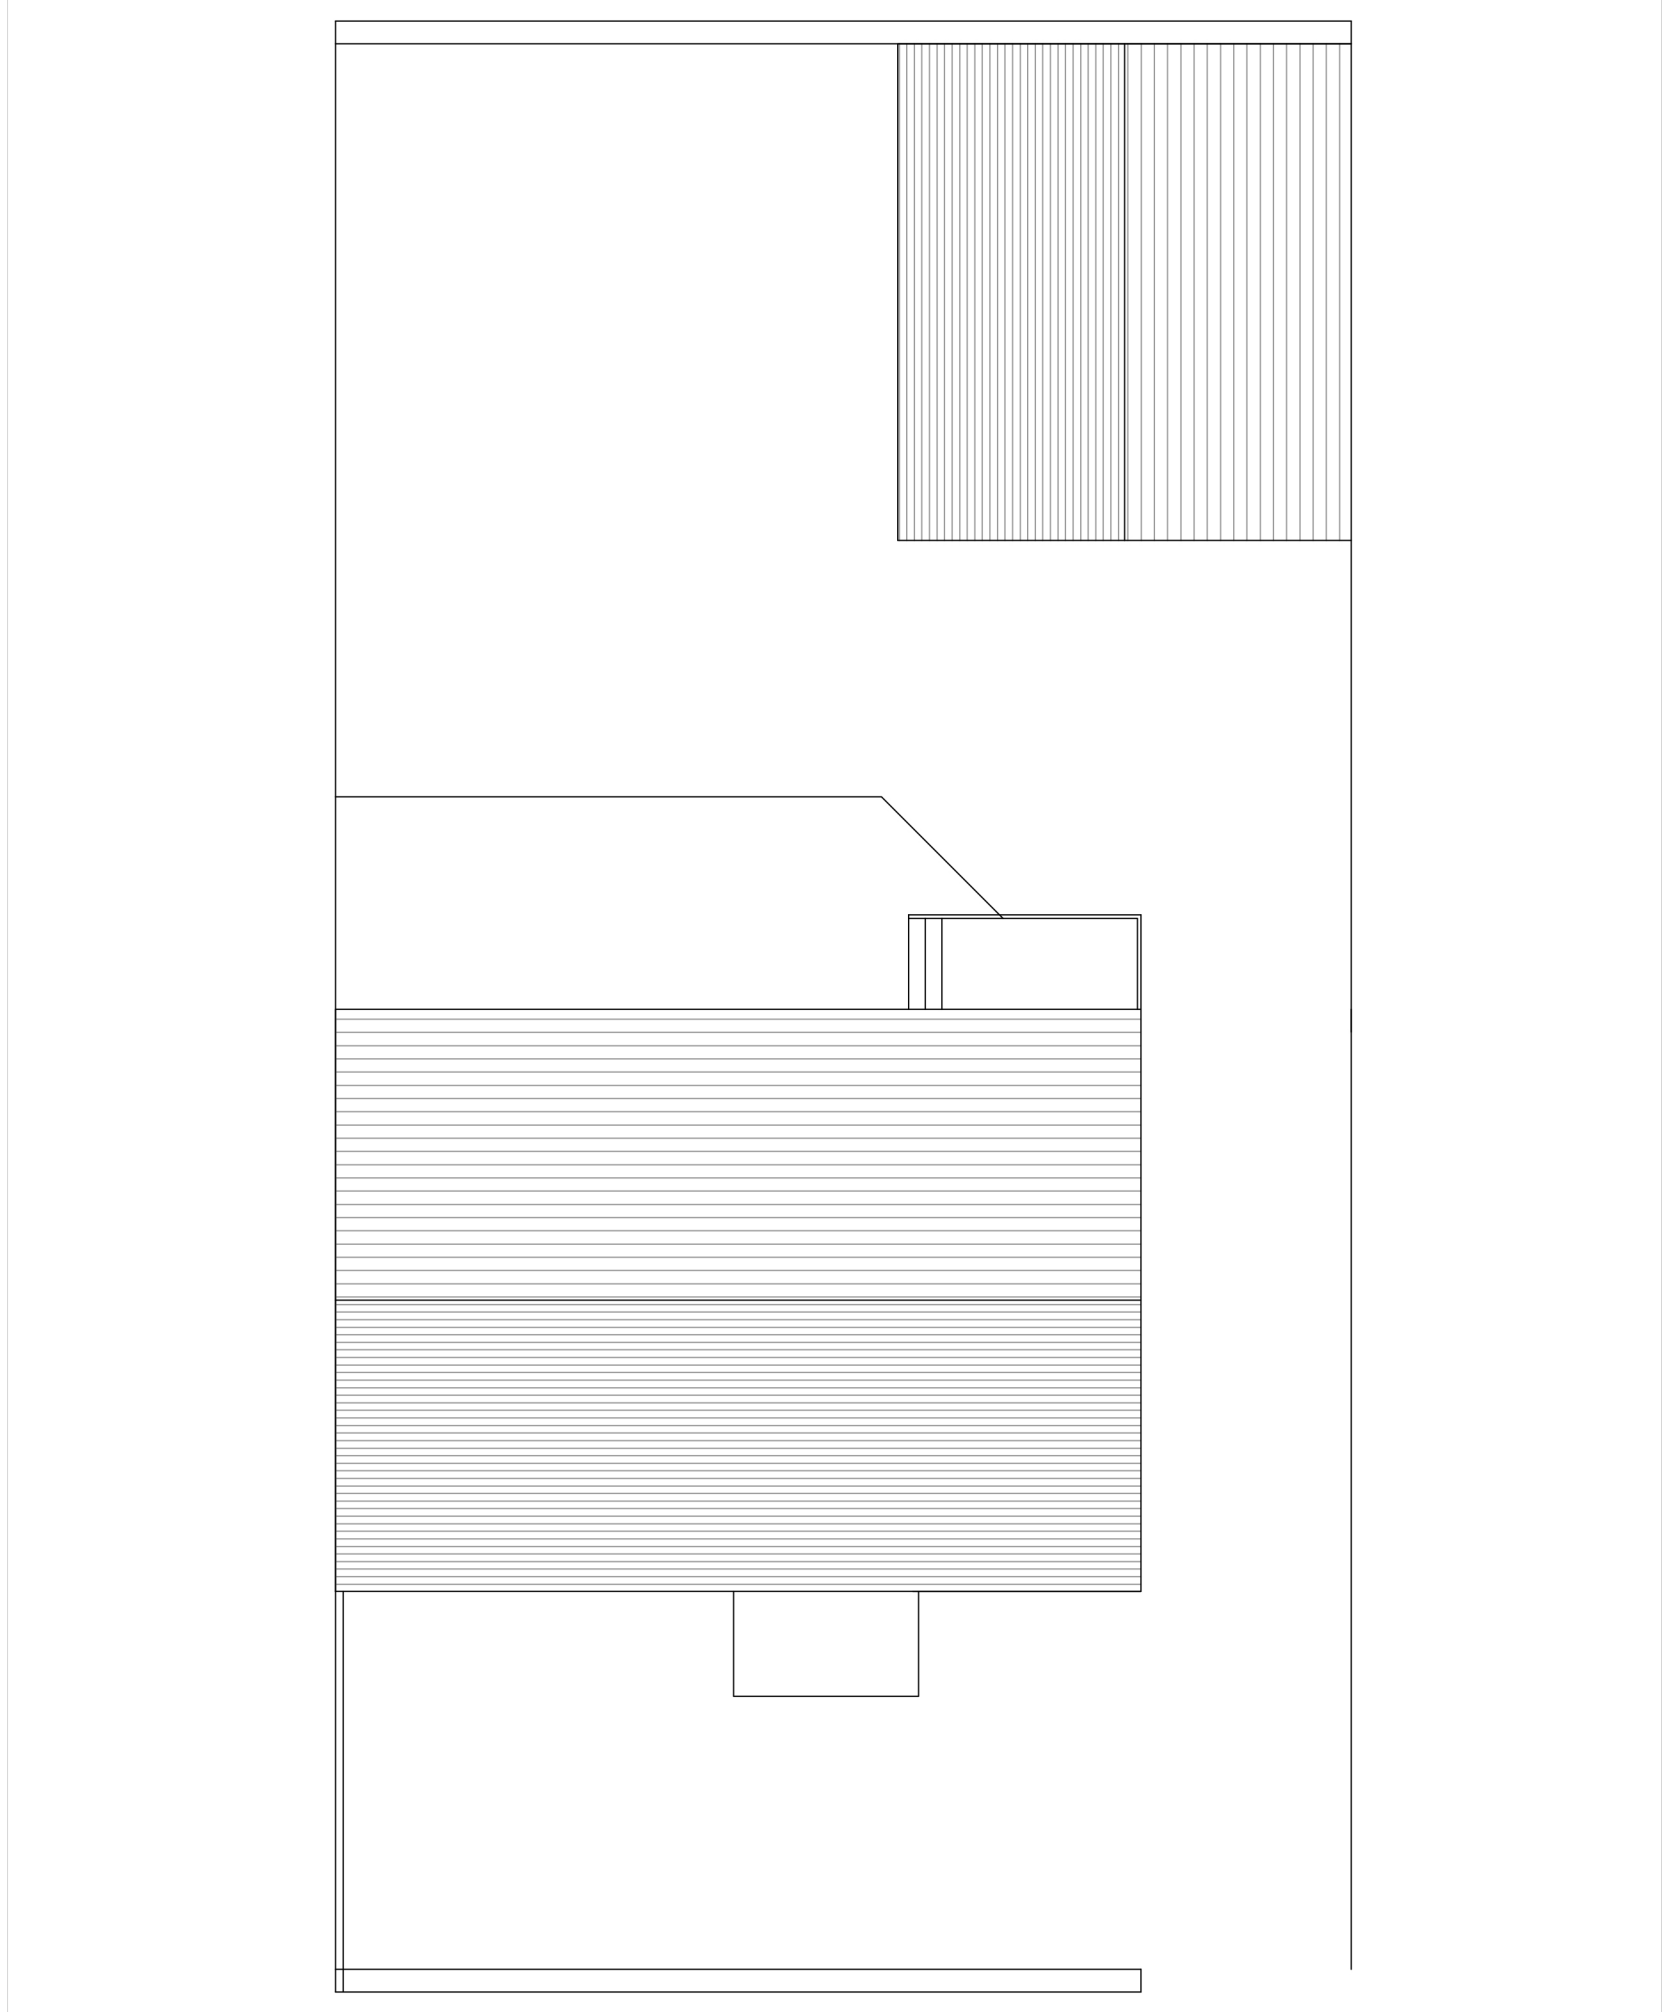


Roof Layout 1.100

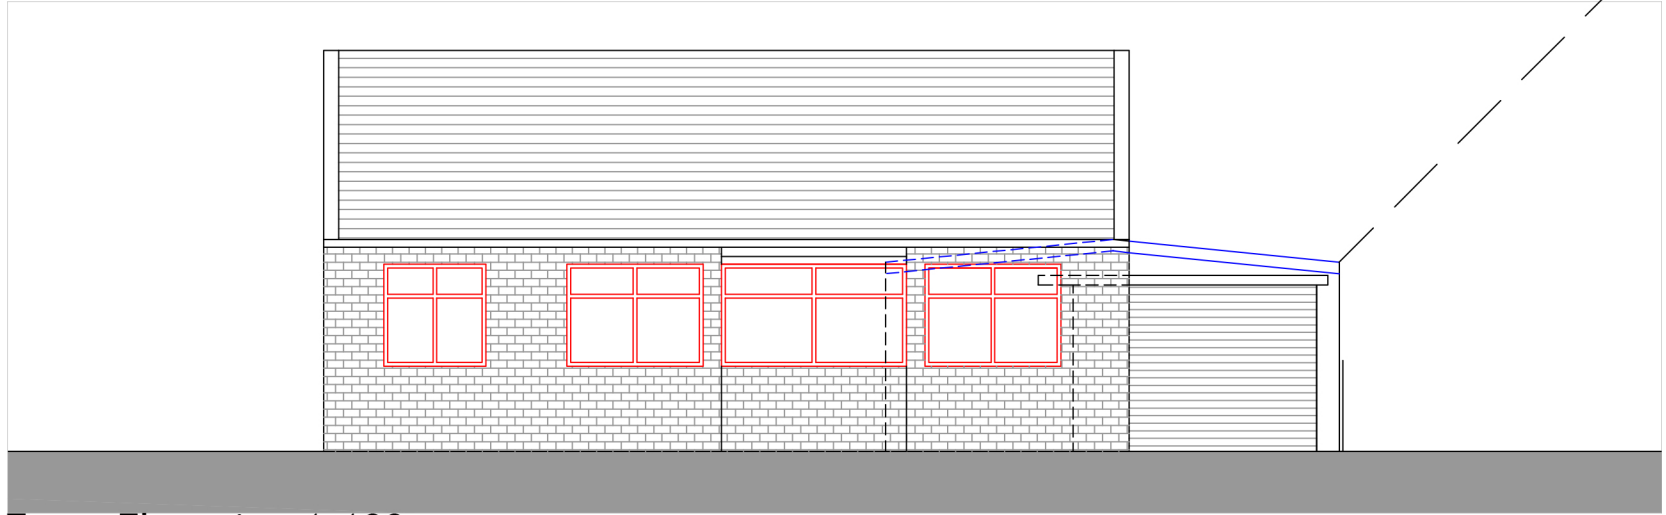


Front Elevation 1.100

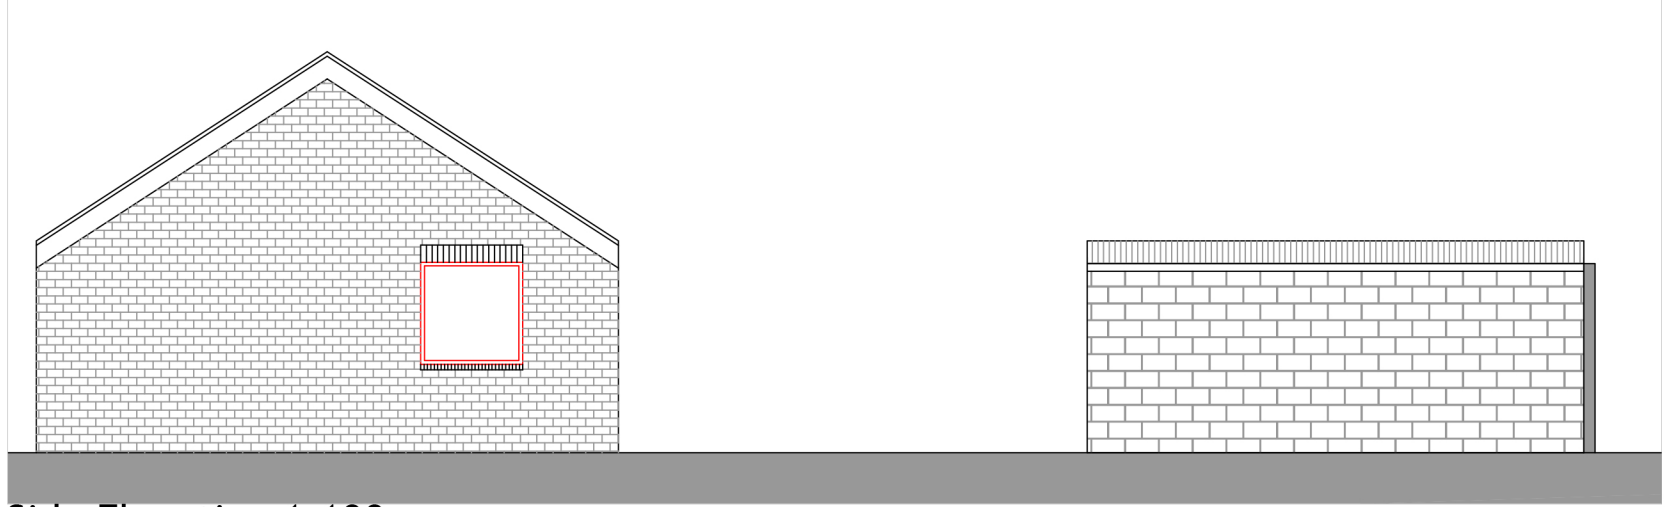


Side Elevation 1.100

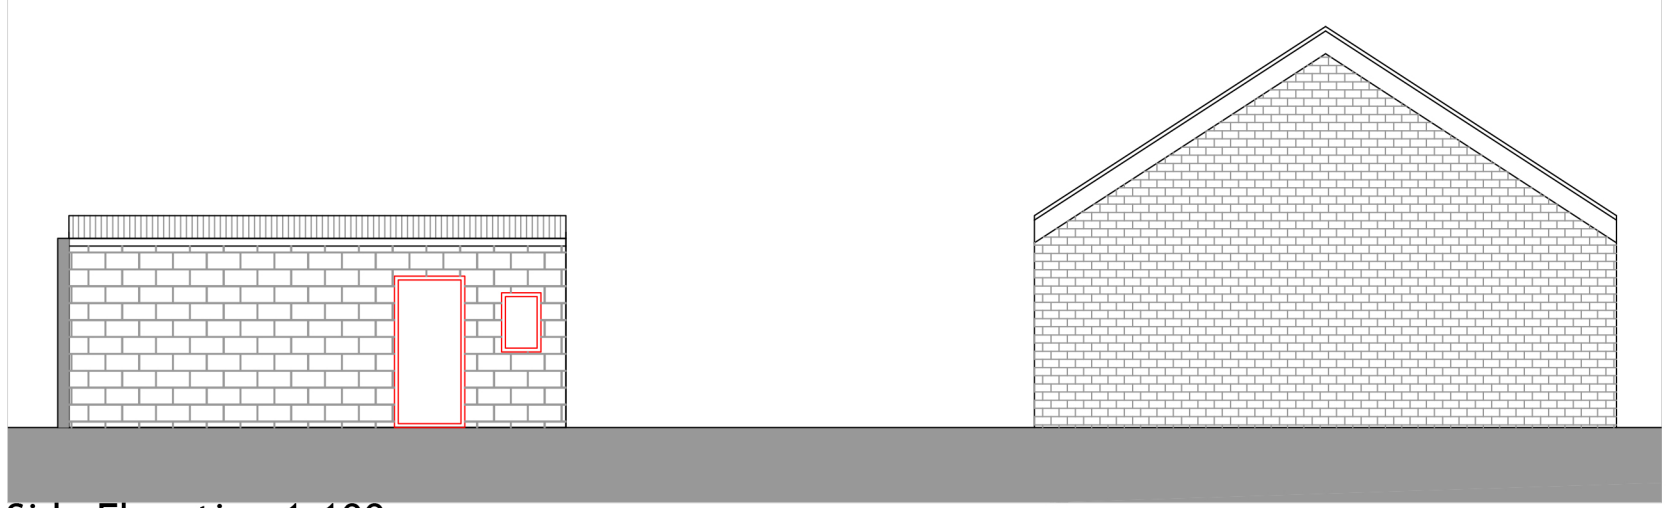

Side Elevation 1.100

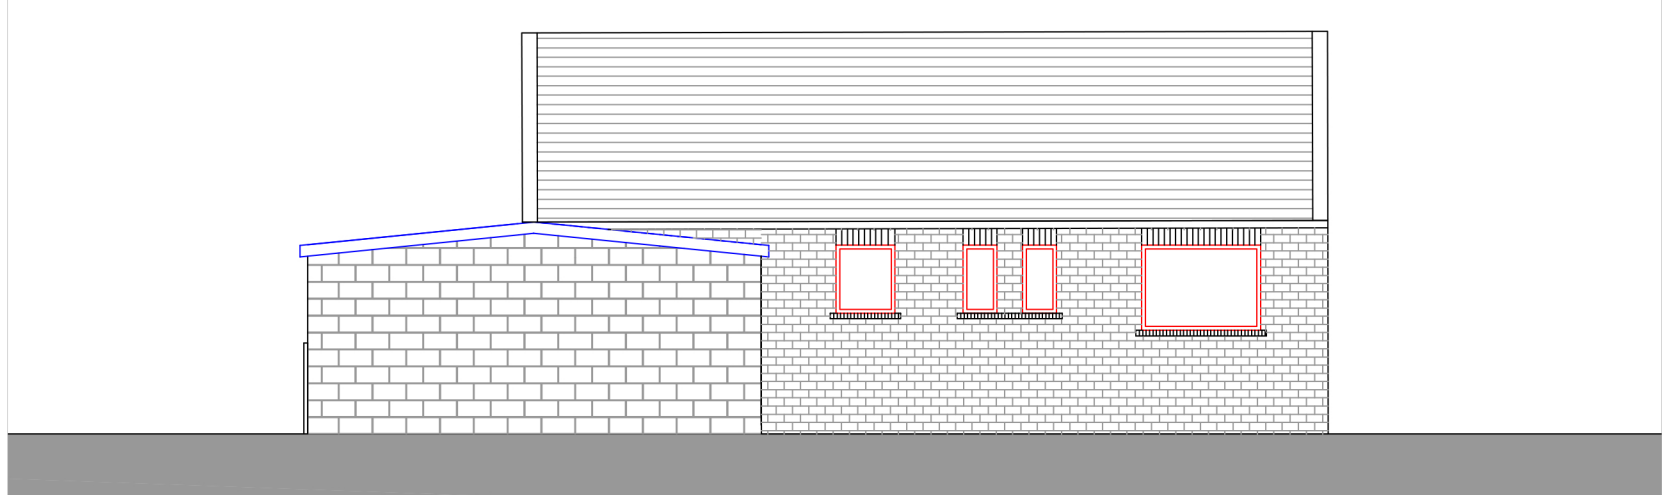

Rear Elevation 1.100

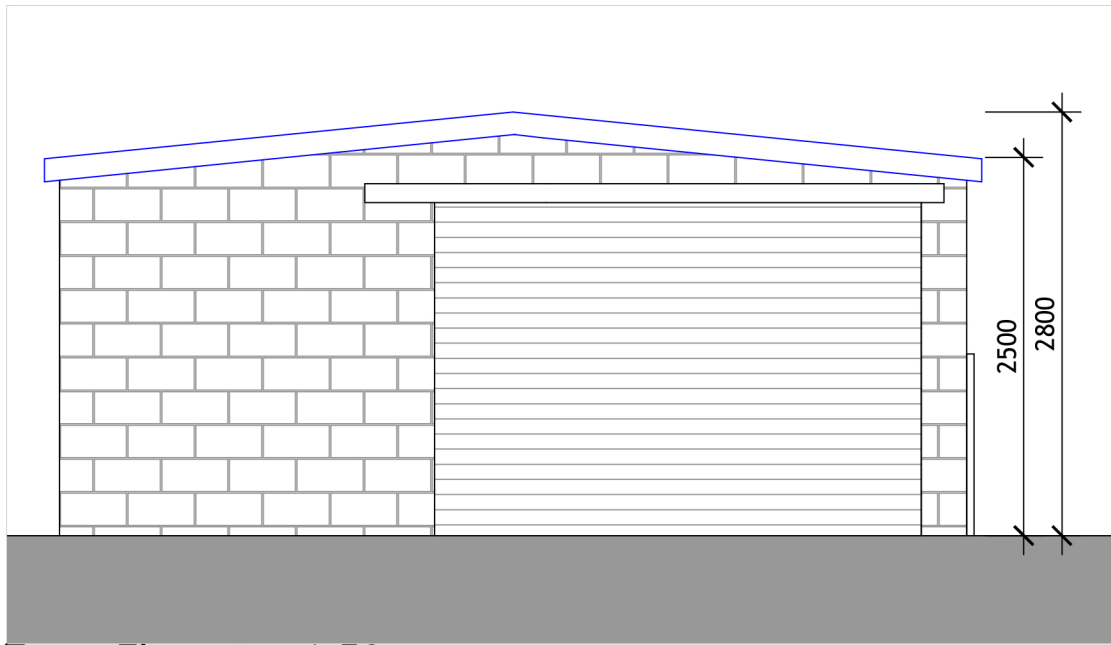

Front Elevation 1.50

Written dimensions on these drawings shall take precedence over scaled dimensions. Contractors shall verify and be responsible for all dimensions and conditions on the project and UH Design must be notified of any variations from the dimensions and conditions shown by these drawings prior to commencement of any work. All contractors are deemed to have made themselves aware of site conditions prior to entering into any contract.

A1	1:50	1m	2	3	4	5
A3	1:100					




Location Plan 1.1250



Site Plan 1.500

REV	DESCRIPTION	DATE	DRAWN
-----	-------------	------	-------

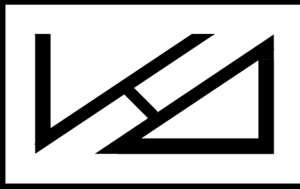

UHDesign
Architectural Services

CLIENT	Mr Asif		
ADDRESS	22a Staincross Avenue, Crossland Moor HD4 5HZ, Huddersfield		
PROJECT	Detached Garage		
DRAWING	Proposed Layout		
DRAWN	UH	DATE	Sept 20
SCALE	1.50@A1		
DWG No.	1531/01		
STATUS	PLANNING		