



IF IN ANY DOUBT PLEASE ASK THE ARCHITECT FOR CLARIFICATION.

DO NOT SCALE FROM DRAWING. ALL DIMENSIONS TO BE CHECKED ON SITE


THE COPYRIGHT FOR THESE DRAWINGS REMAINS THE PROPERTY OF THE ARCHITECT. THEY MUST NOT BE REPRODUCED IN ANY WAY WITHOUT THE ARCHITECT'S PRIOR WRITTEN CONSENT.

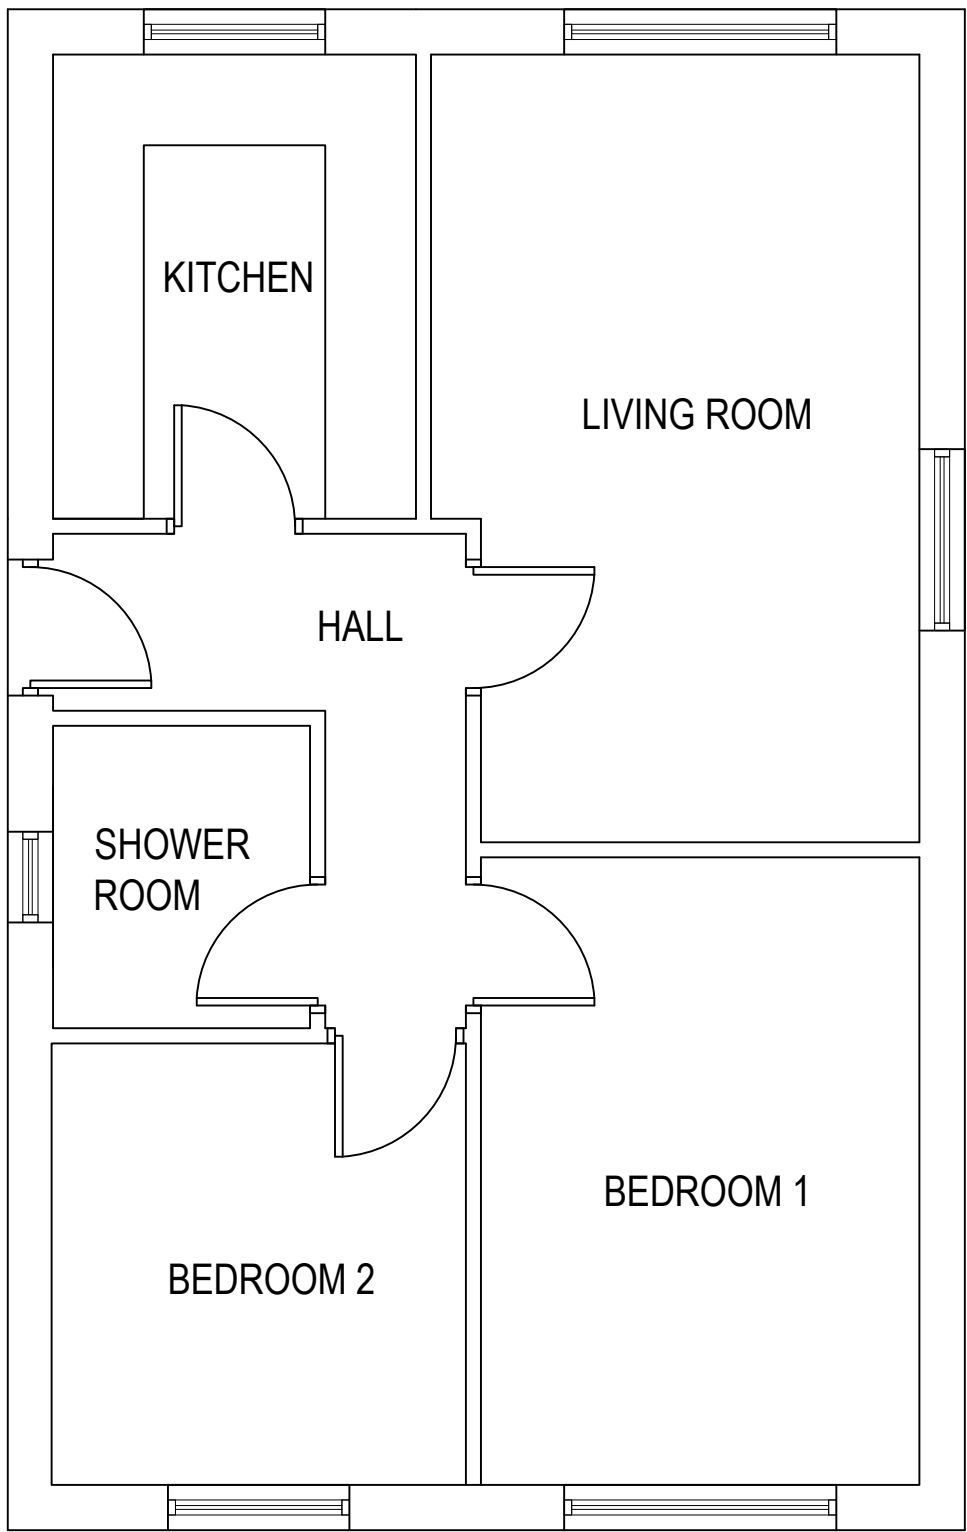


EXISTING GROUND FLOOR PLAN

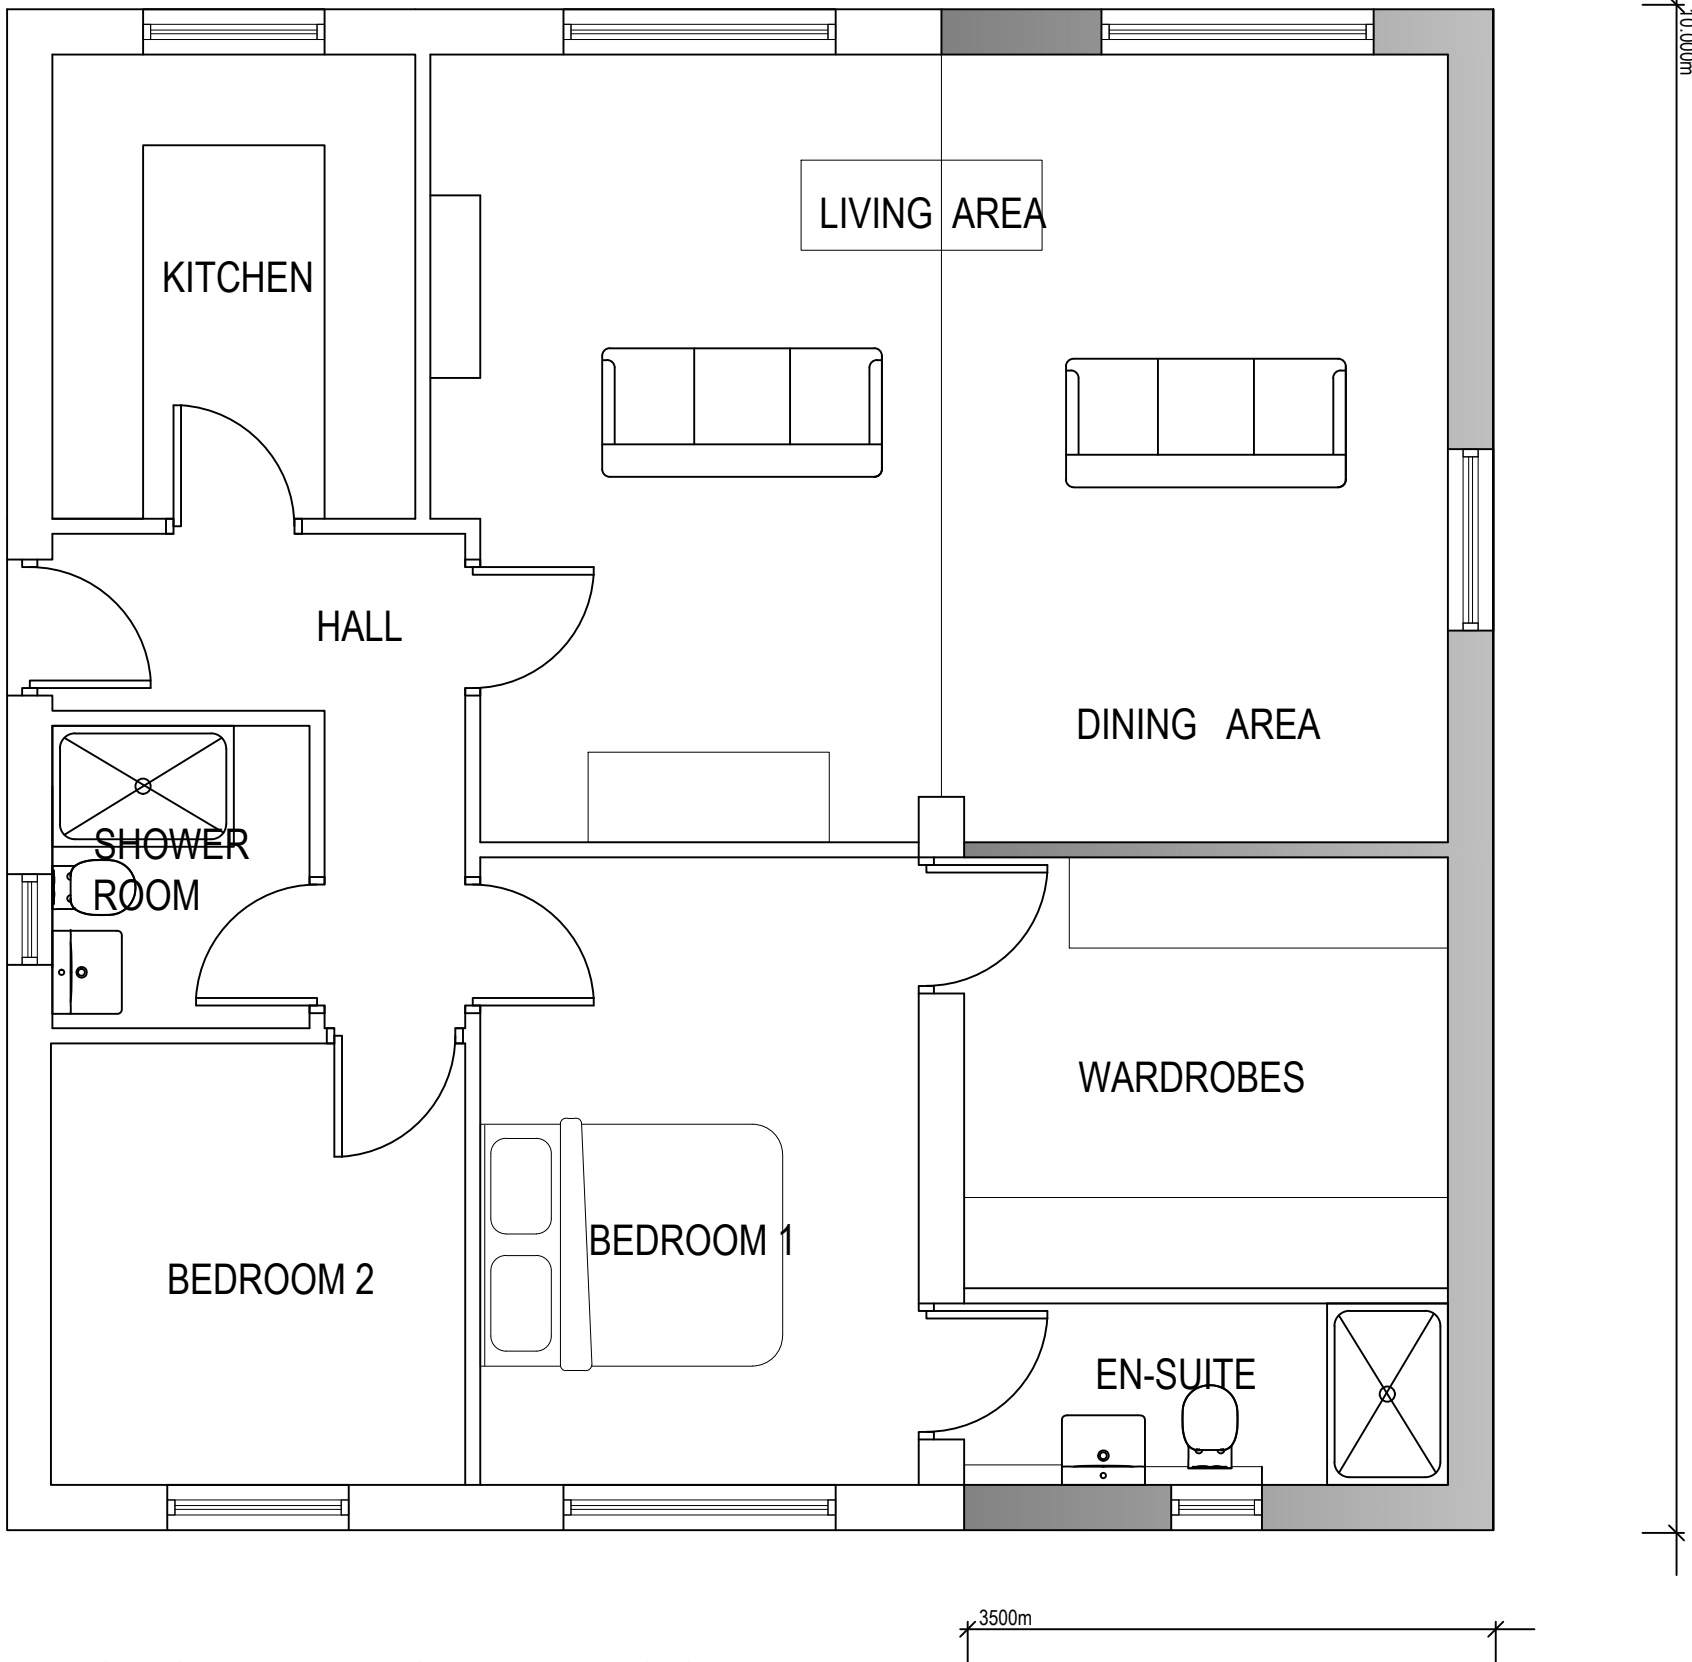


PROPOSED GROUND FLOOR PLAN

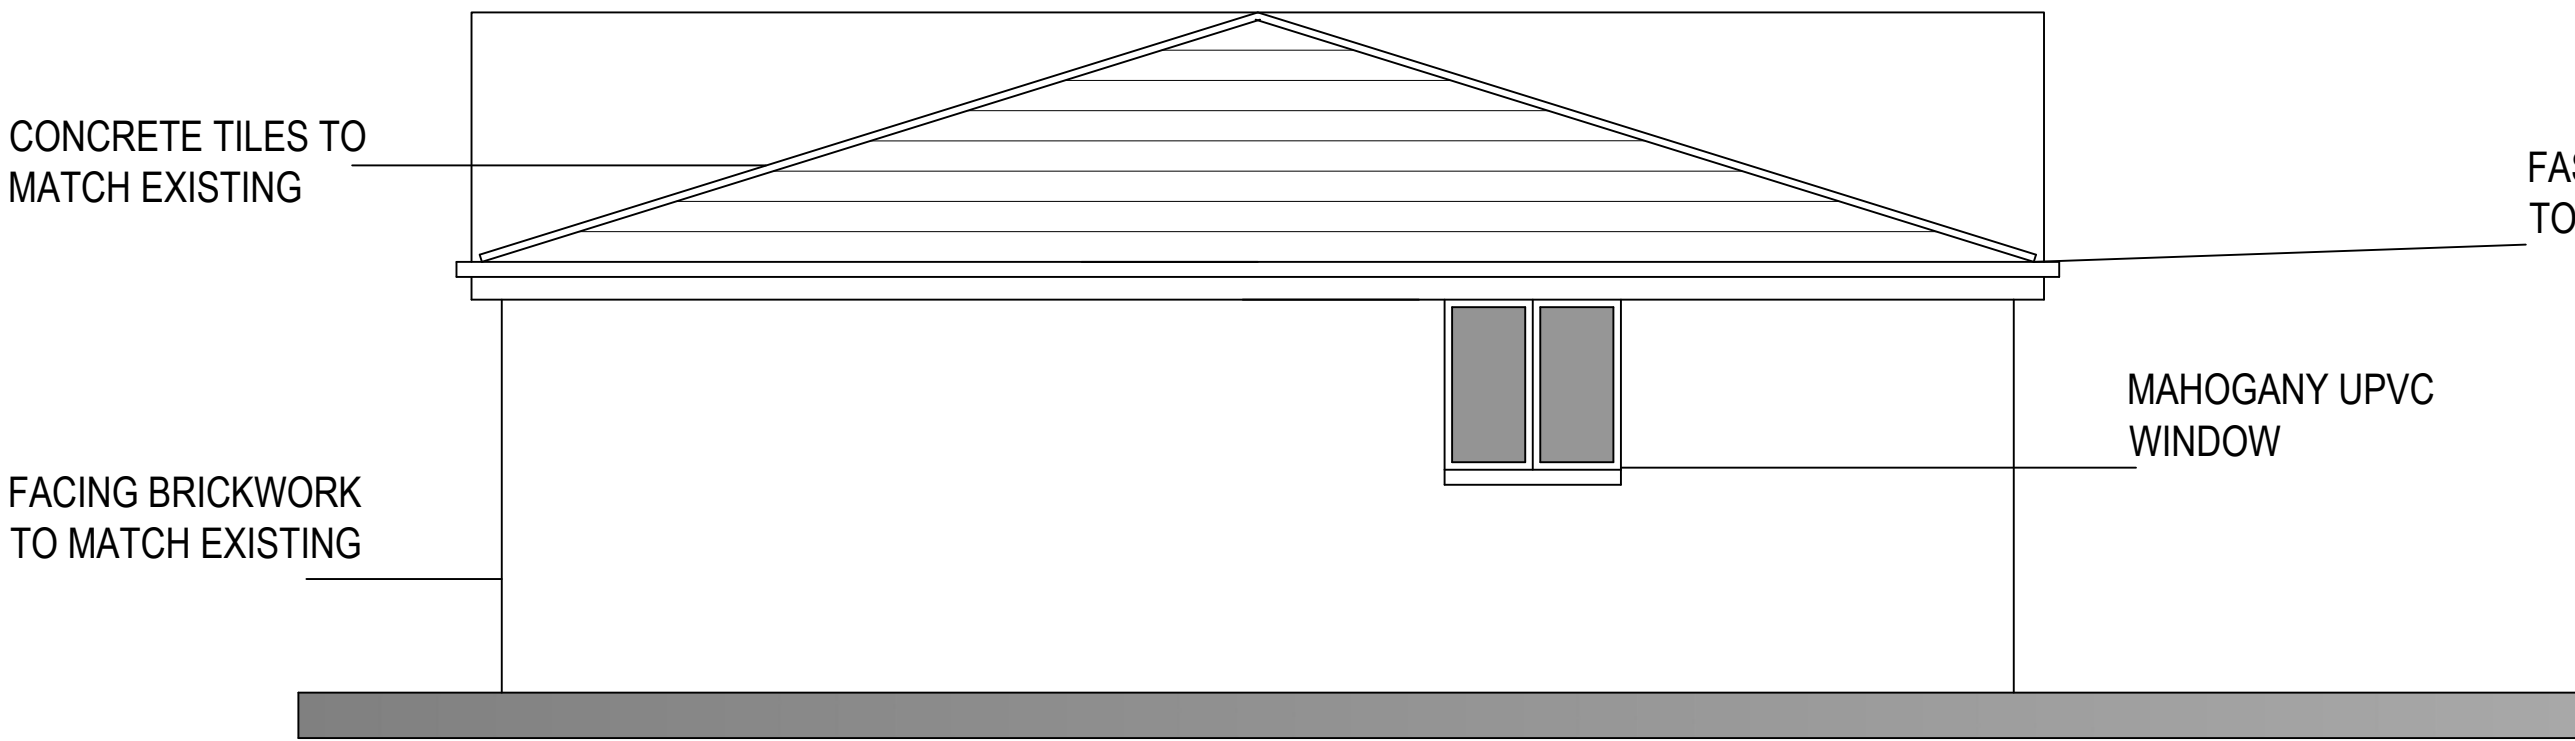


PROPOSED SIDE ELEVATION

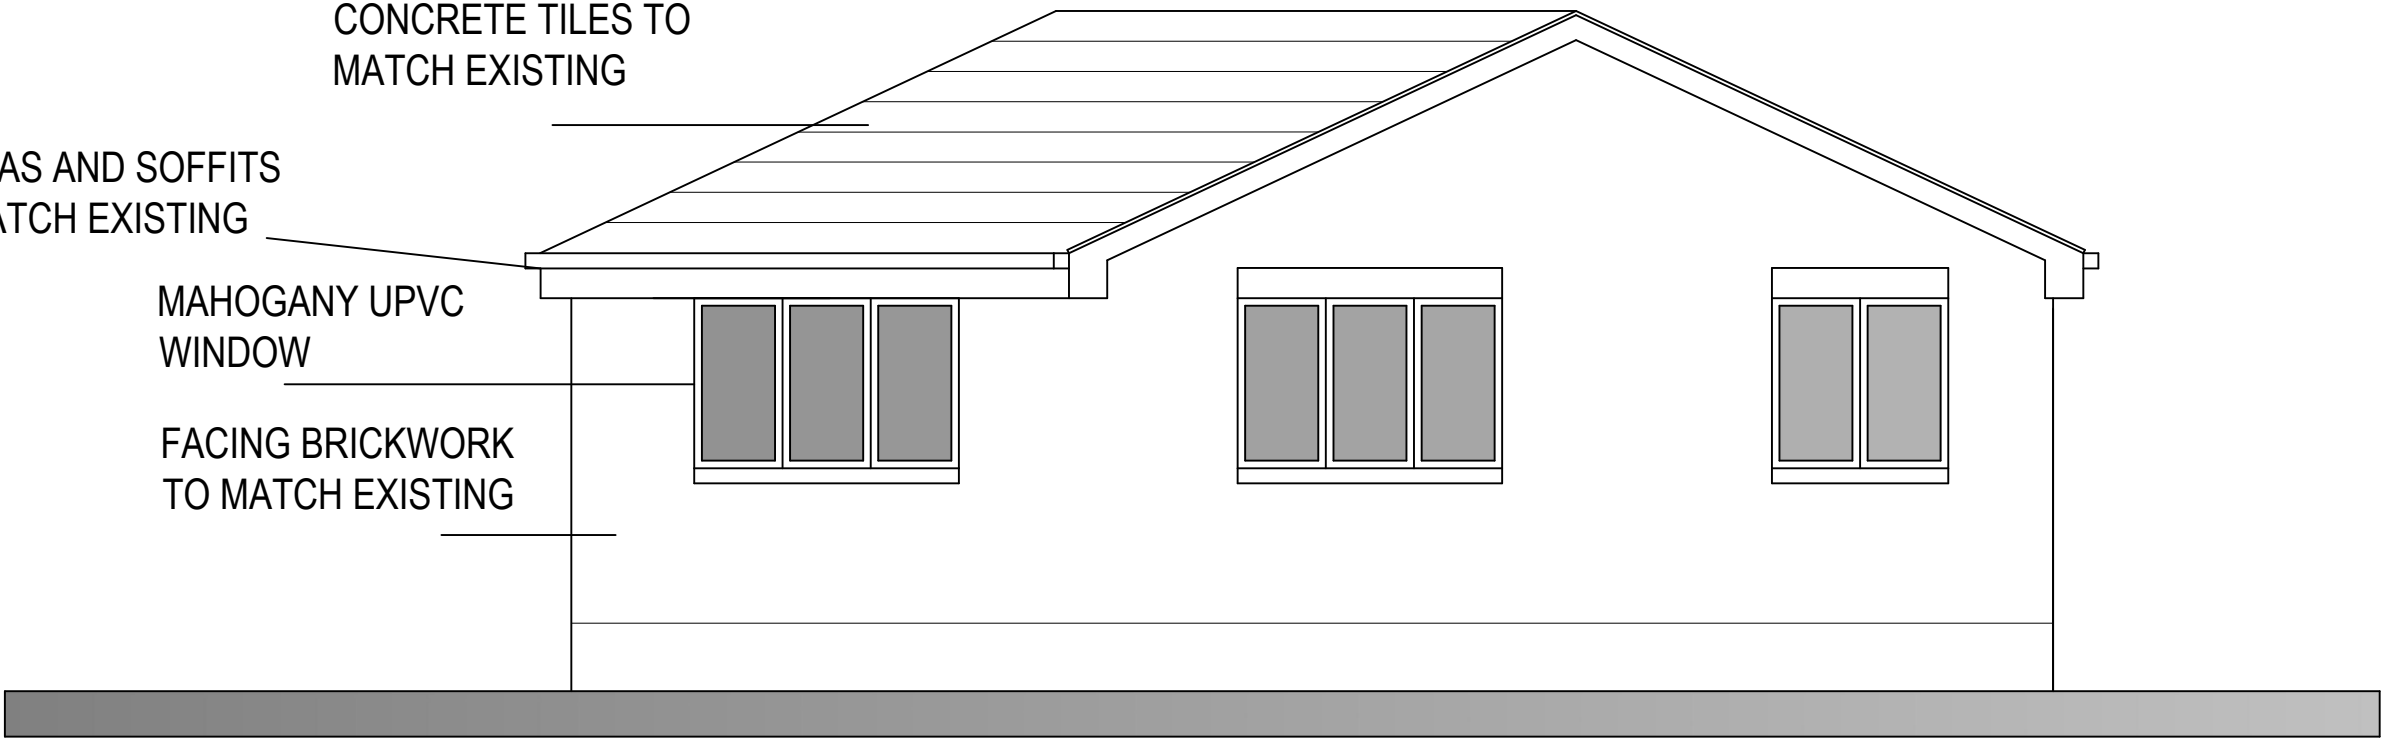

PROPOSED FRONT ELEVATION

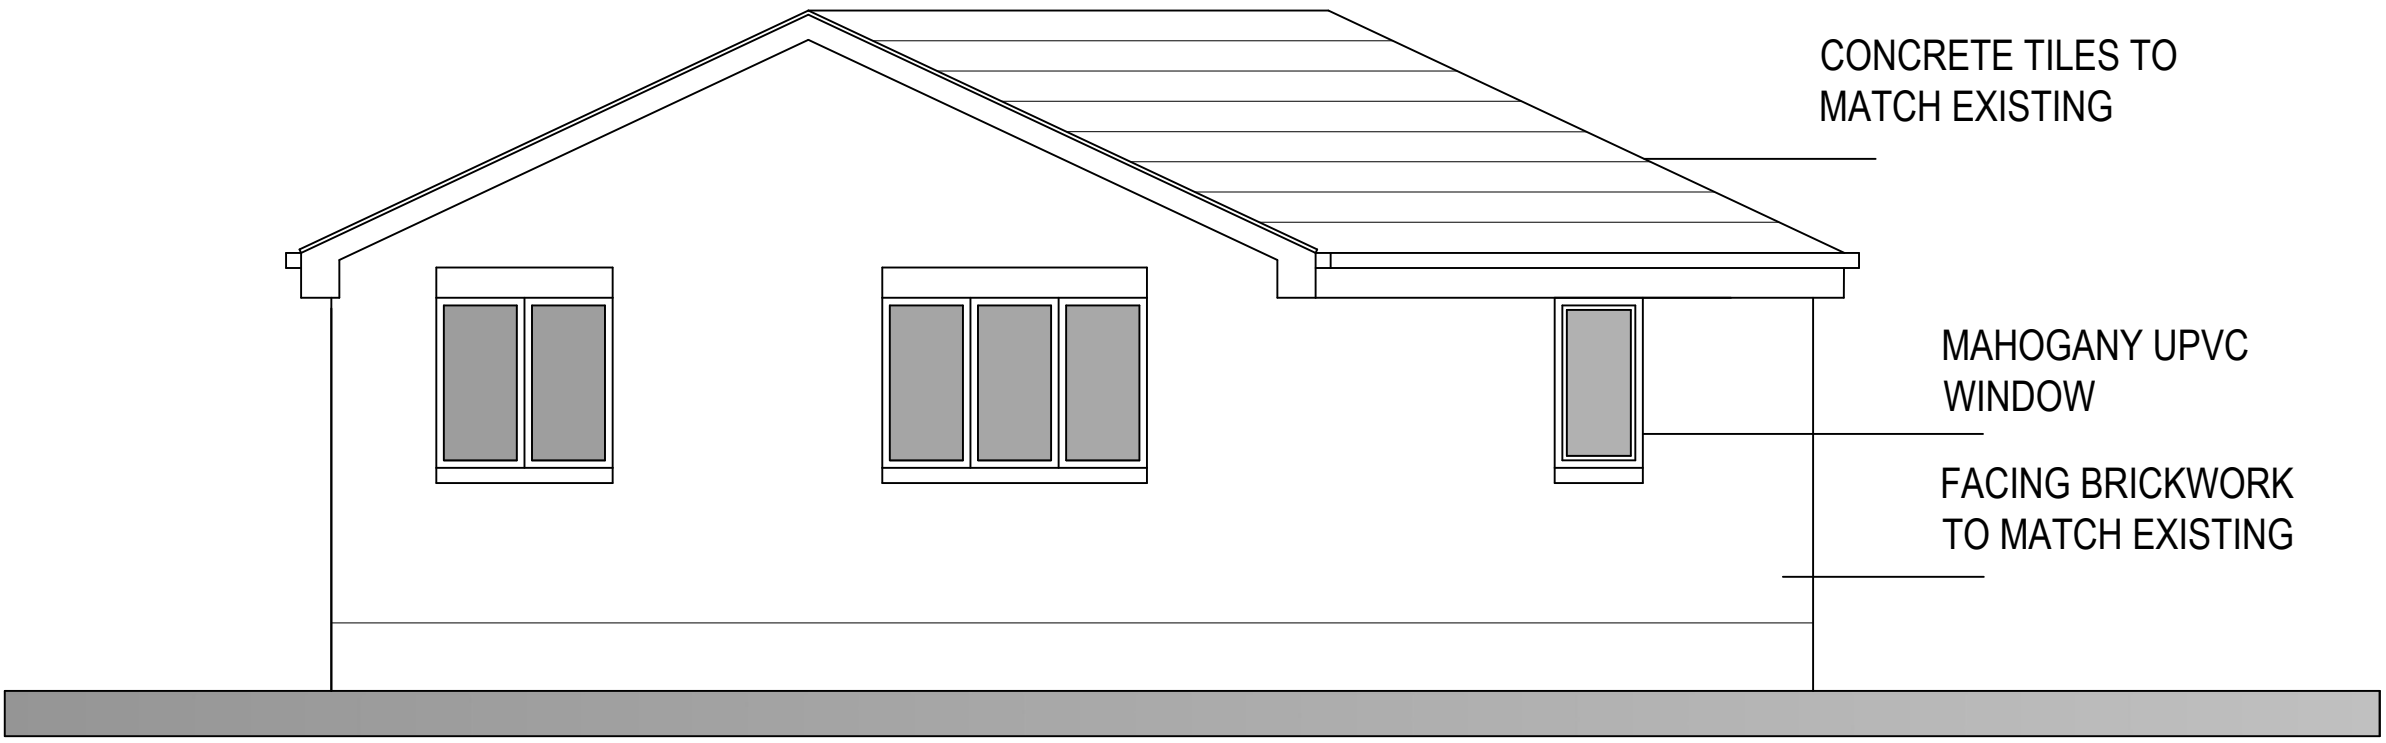

PROPOSED REAR ELEVATION

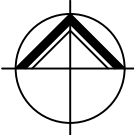

**NORTHERN
DESIGN
PARTNERSHIP**
Chartered Architects

THE CHAPEL
MILLMOOR ROAD
MELTHAM
HUDDERSFIELD HD9 5JU
TELEPHONE (01484) 854848
FAX (01484) 854949

CLIENT			
MR & MRS M COURTNEY			
PROJECT			
64 FENAY LEA DRIVE WATERLOO HUDDERSFIELD HD5 8RR			
DRAWING TITLE			
PROPOSED PLAN AND ELEVATION			
Rev.	Notes	Date	Drawn
*	*	*	*
SCALE		1:50 AT A1	07/20 MG
PROJECT No.		DRAWING No.	Rev.
2061		02	-