




Rear Elevation S
1 : 100

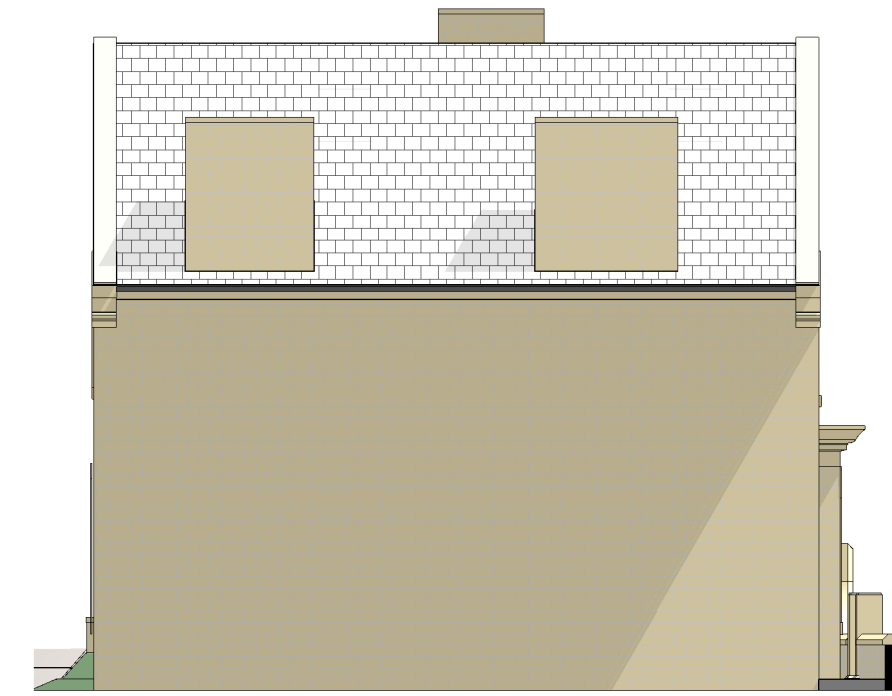


Side Elevation E
1 : 100




Side Elevation W
1 : 100




Front Elevation N
1 : 100

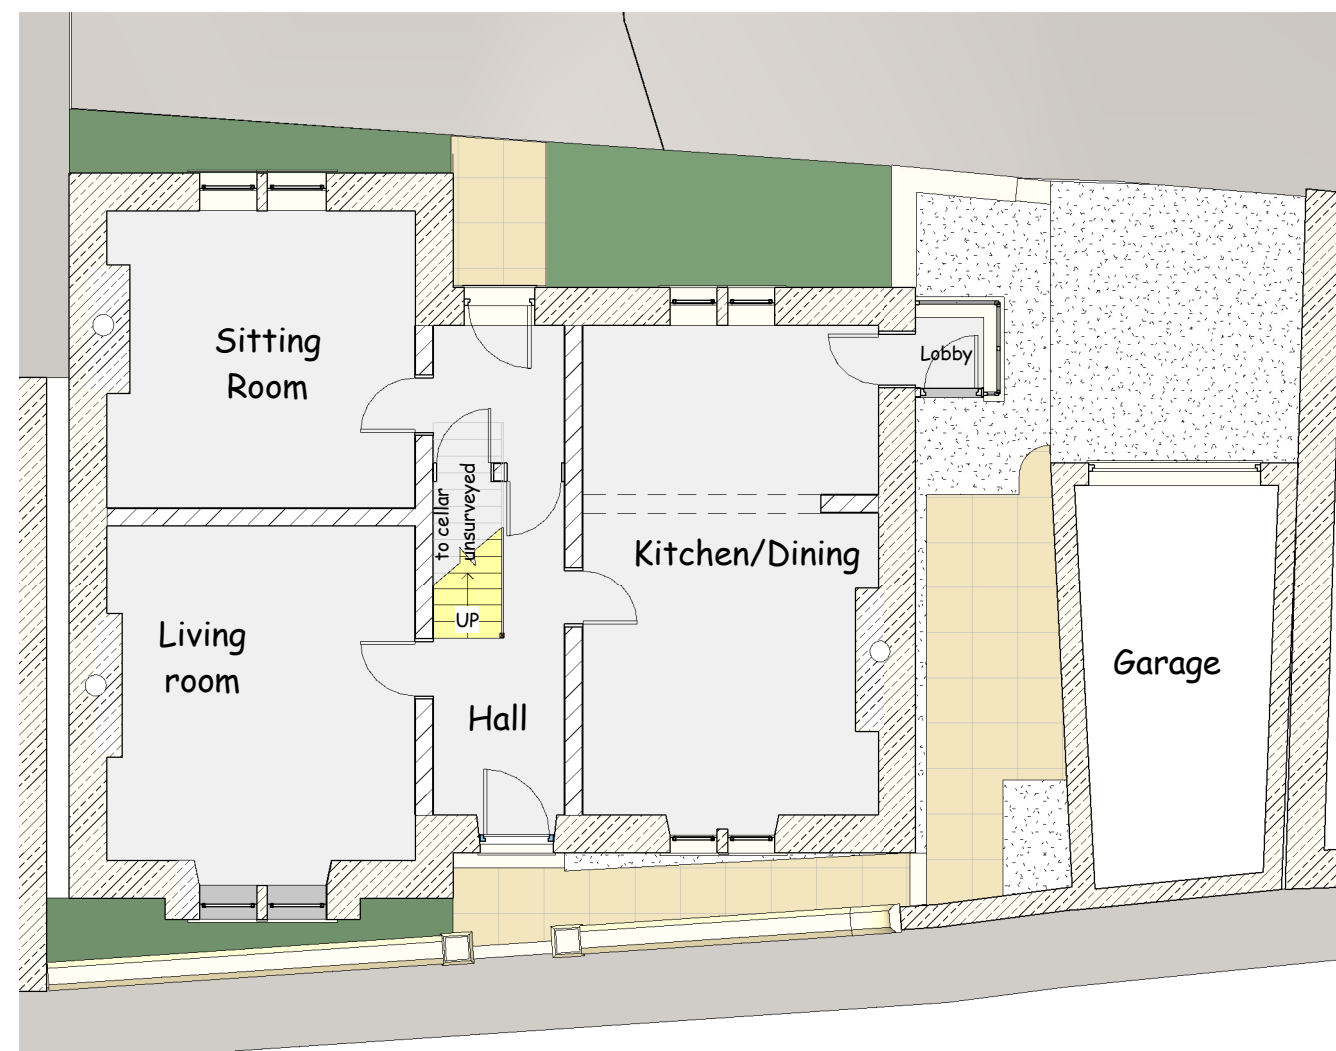


Ground Floor Plan
1 : 100

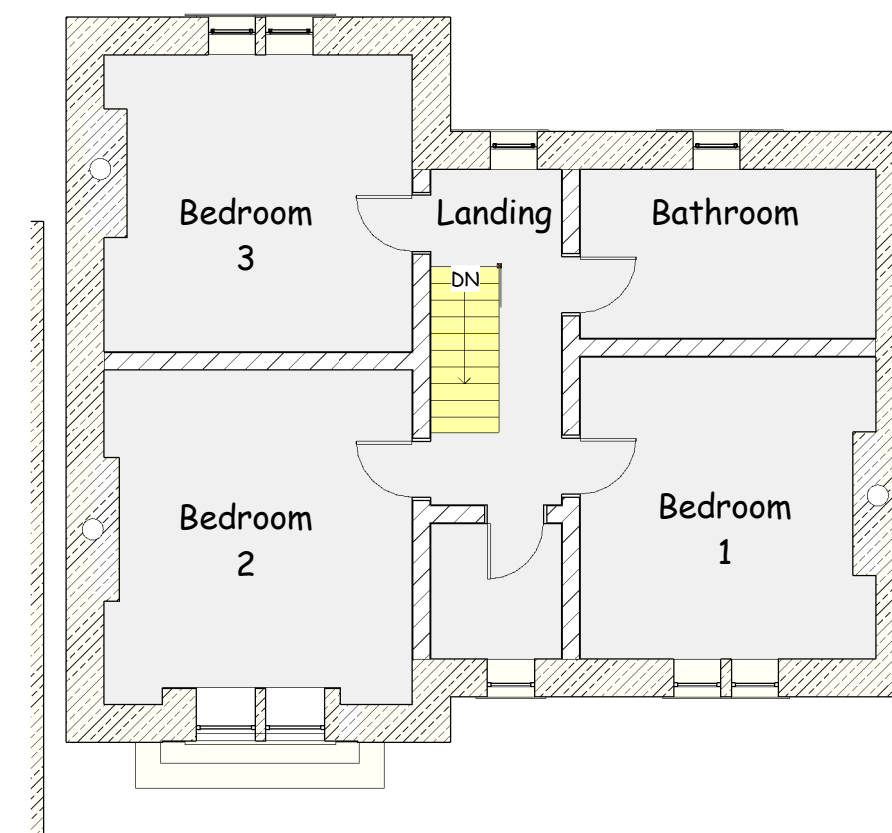

First Floor Plan
1 : 100

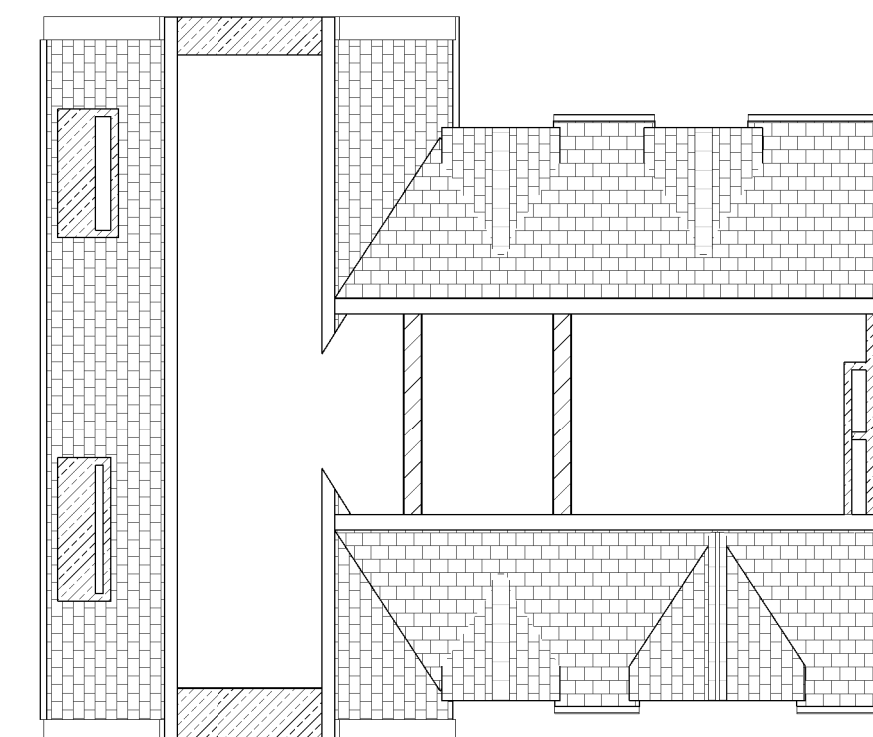

Attic Plan
1 : 100

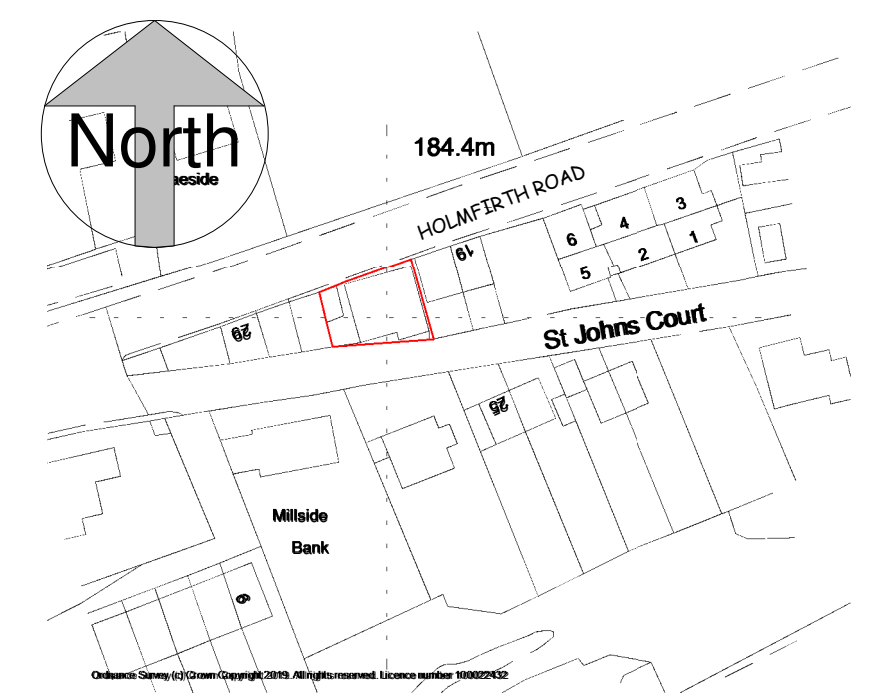

A4 Location Plan
1 : 1250

This drawing is copyright and must not be reproduced without written permission
Do not scale - Use figured dimensions only

Project Proposed Attic Conversion to Bedroom and Raised Terrace and Glazed Cover above Garage at 23 Greenfield Road, Holmfirth. HD9 2LA

Client Mr and Mrs Carder

Dwg Title Plans, Elevations and Views as Existing


Dwg No. 1940 - 01

Scale 1 : 100
1 : 1250

Date 4/10/2019

DB ARCHITECTS

31 Moor View, Meltham, Holmfirth, HD9 5RT
t:01484 850579 e:david.dbarchitects@virginmedia.com

 

scale 1 : 100 @ sheet size A1