



Rear Elevation
As Existing




Side Elevation
As Existing



Rear Elevation
As Proposed




Side Elevation
As Proposed


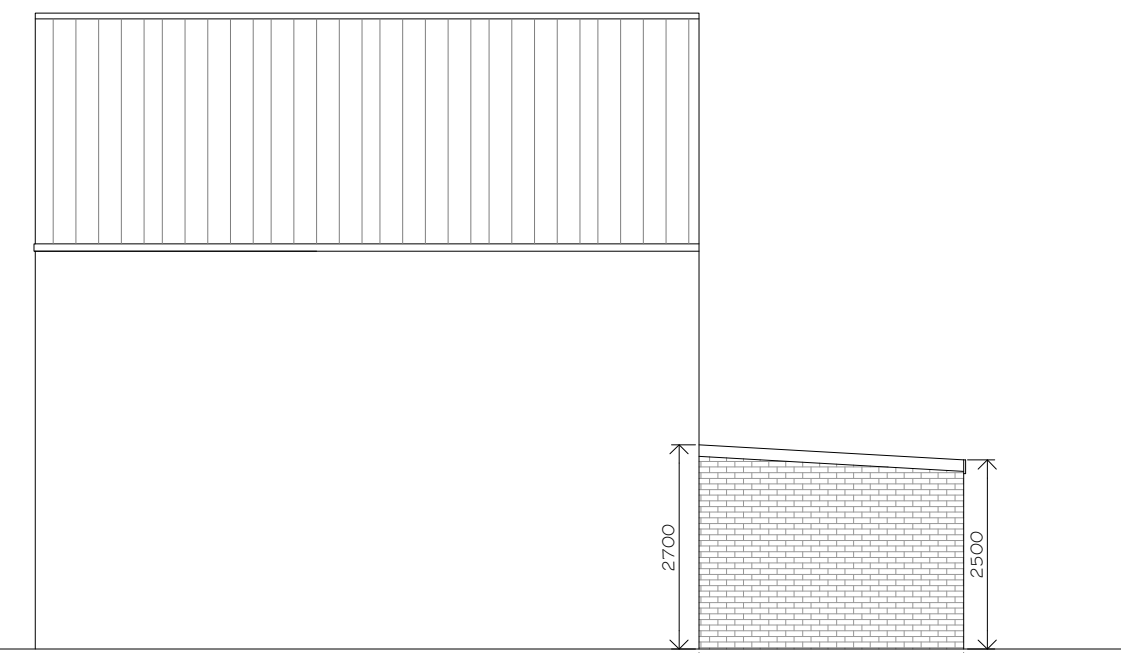


Side Elevation
As Proposed


0 0.51m 2m 5m
1:100

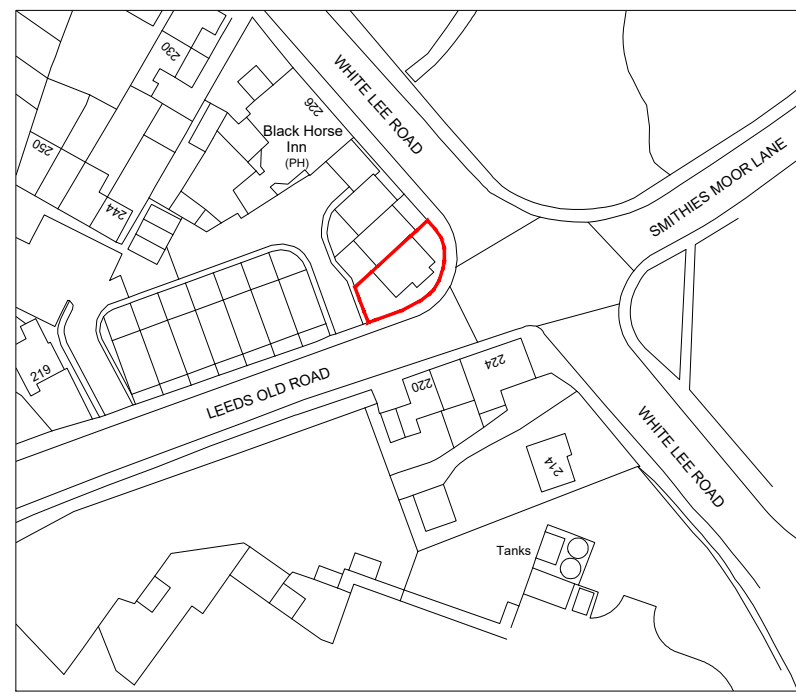


0 10m 20m 50m
1:1250

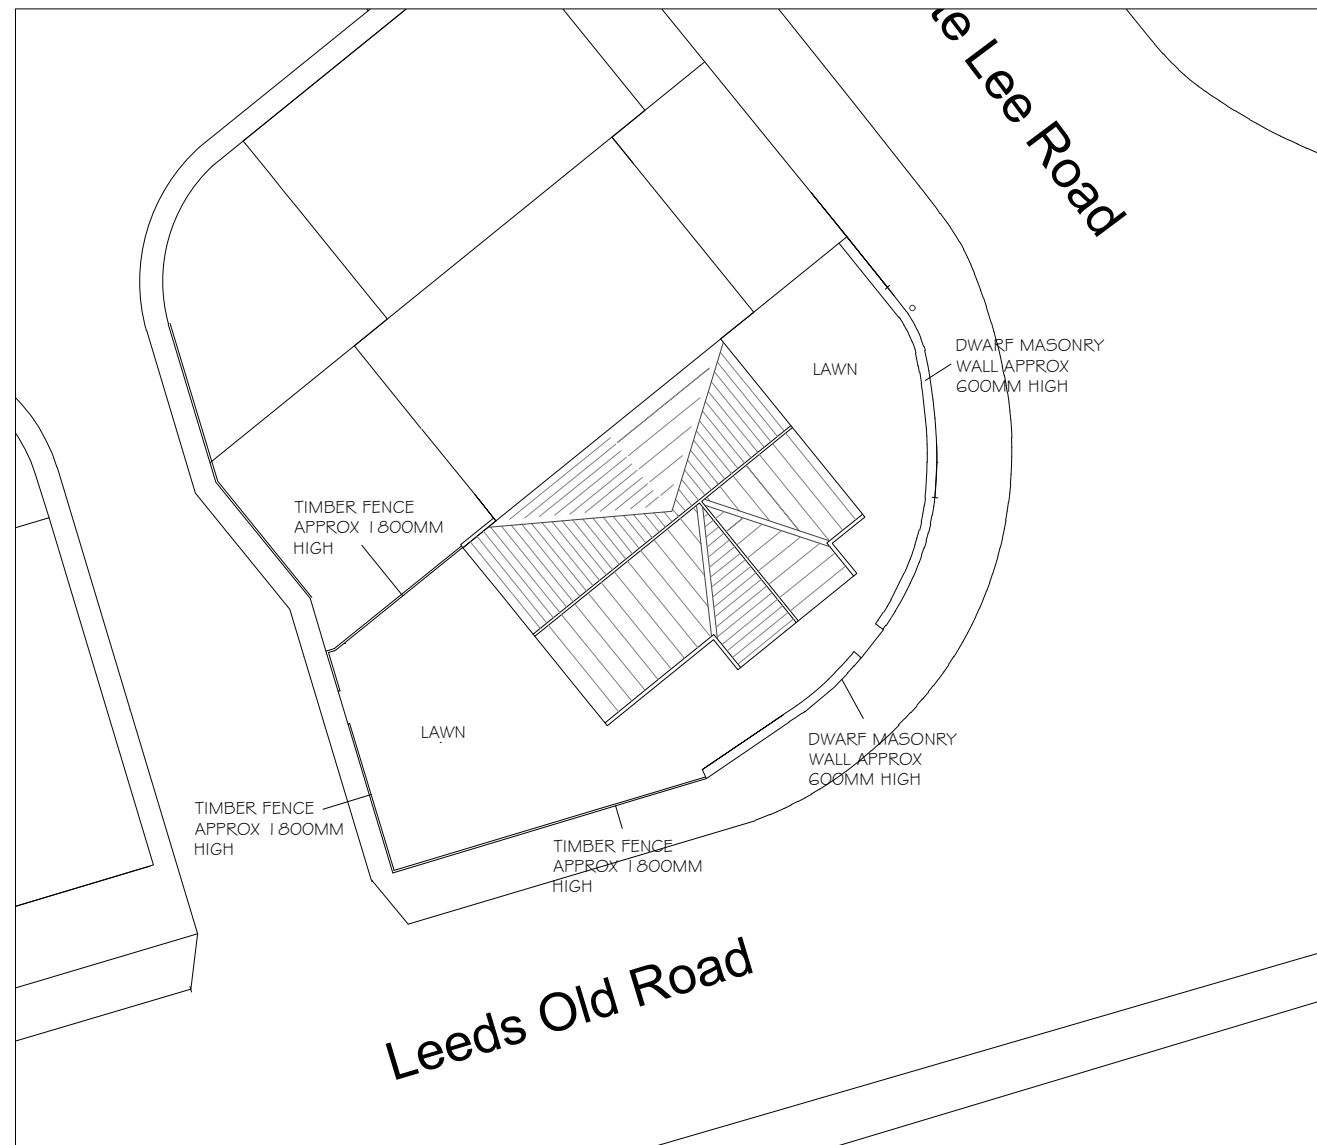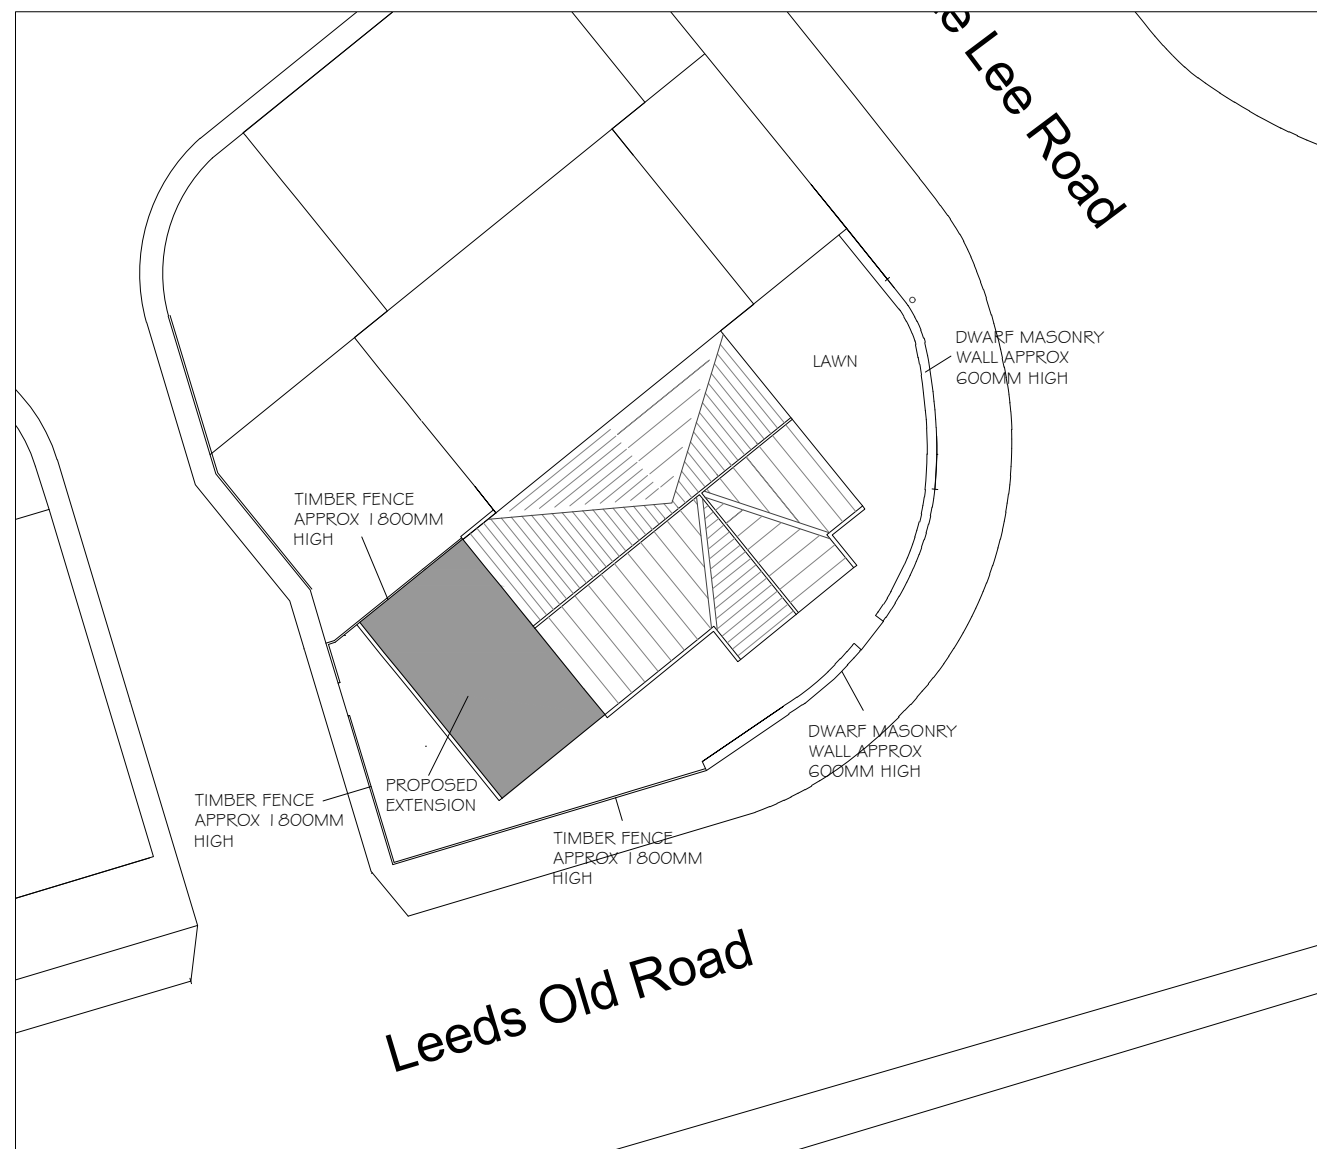

0m 2m 4m 10m
1:200

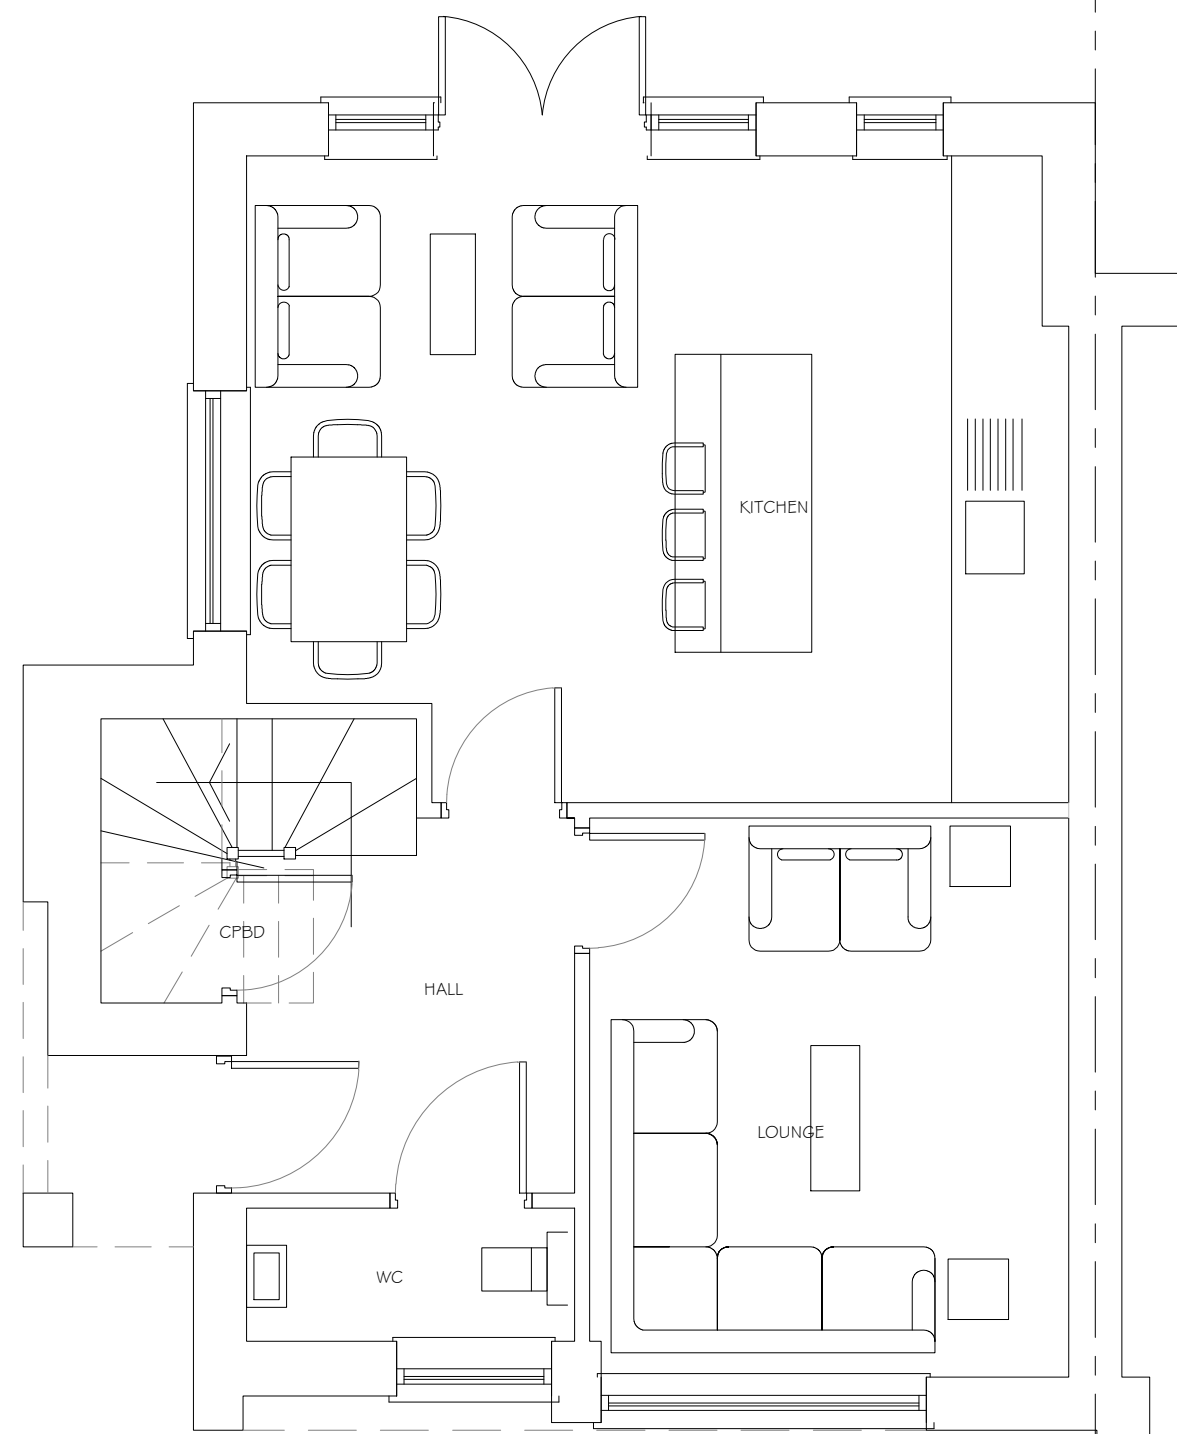


Ground Floor Plan
As Existing

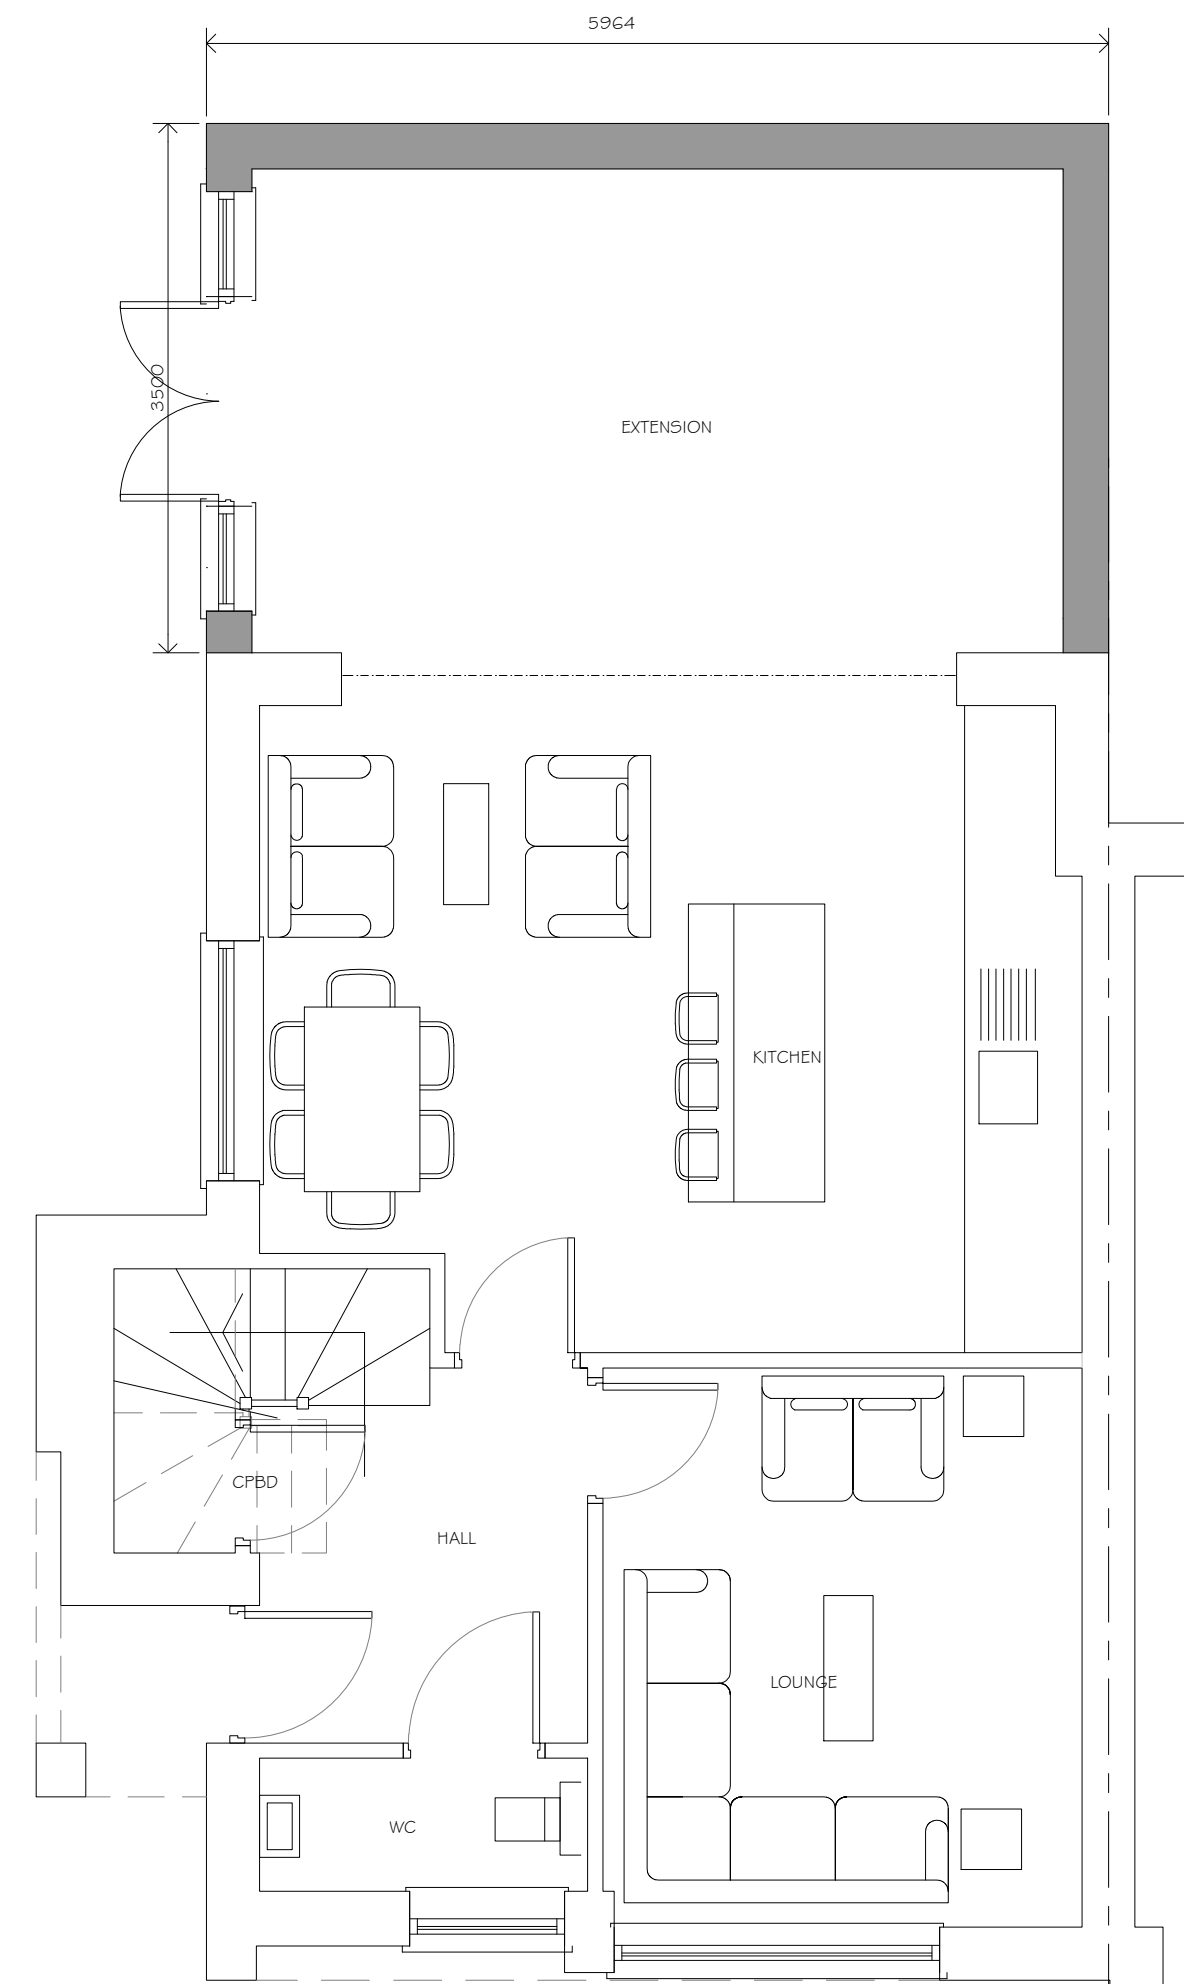

Ground Floor Plan
As Proposed

0 0.5m 1m 2m 5m
1:50

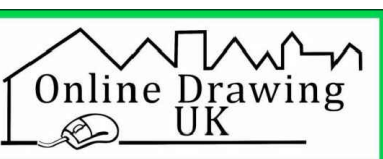

Phone: 01482 441948
Email: info@onlinedrawinguk.com
www.onlinedrawinguk.com
13 Hesle Road, Kingston Upon Hull, E. Yorks HU3 2AA

CLIENT
Nguyen
235 Leeds Old Road
Batley
WF17 9AQ

PROJECT TITLE
Proposed Single Storey Rear Extension

DRAWING TITLE
Site Location Plan
Site Plans as Existing & Proposed
Plans as Existing & Proposed

DRAWING PHASE
☒ Design
☒ Planning
☒ Preliminary Building Regulations
☒ Building Regulations
☒ Construction
☒ As Built

SCALE	DATE	DRN
Various @ A1	14/04/20	LOB
DATE	NOTES	BY
14/05/20	Planning Submission	LOB A
11/06/20	Planning Amendments	LOB B

Project no:	Drawing no:	Rev
WF17-1925	001	B